



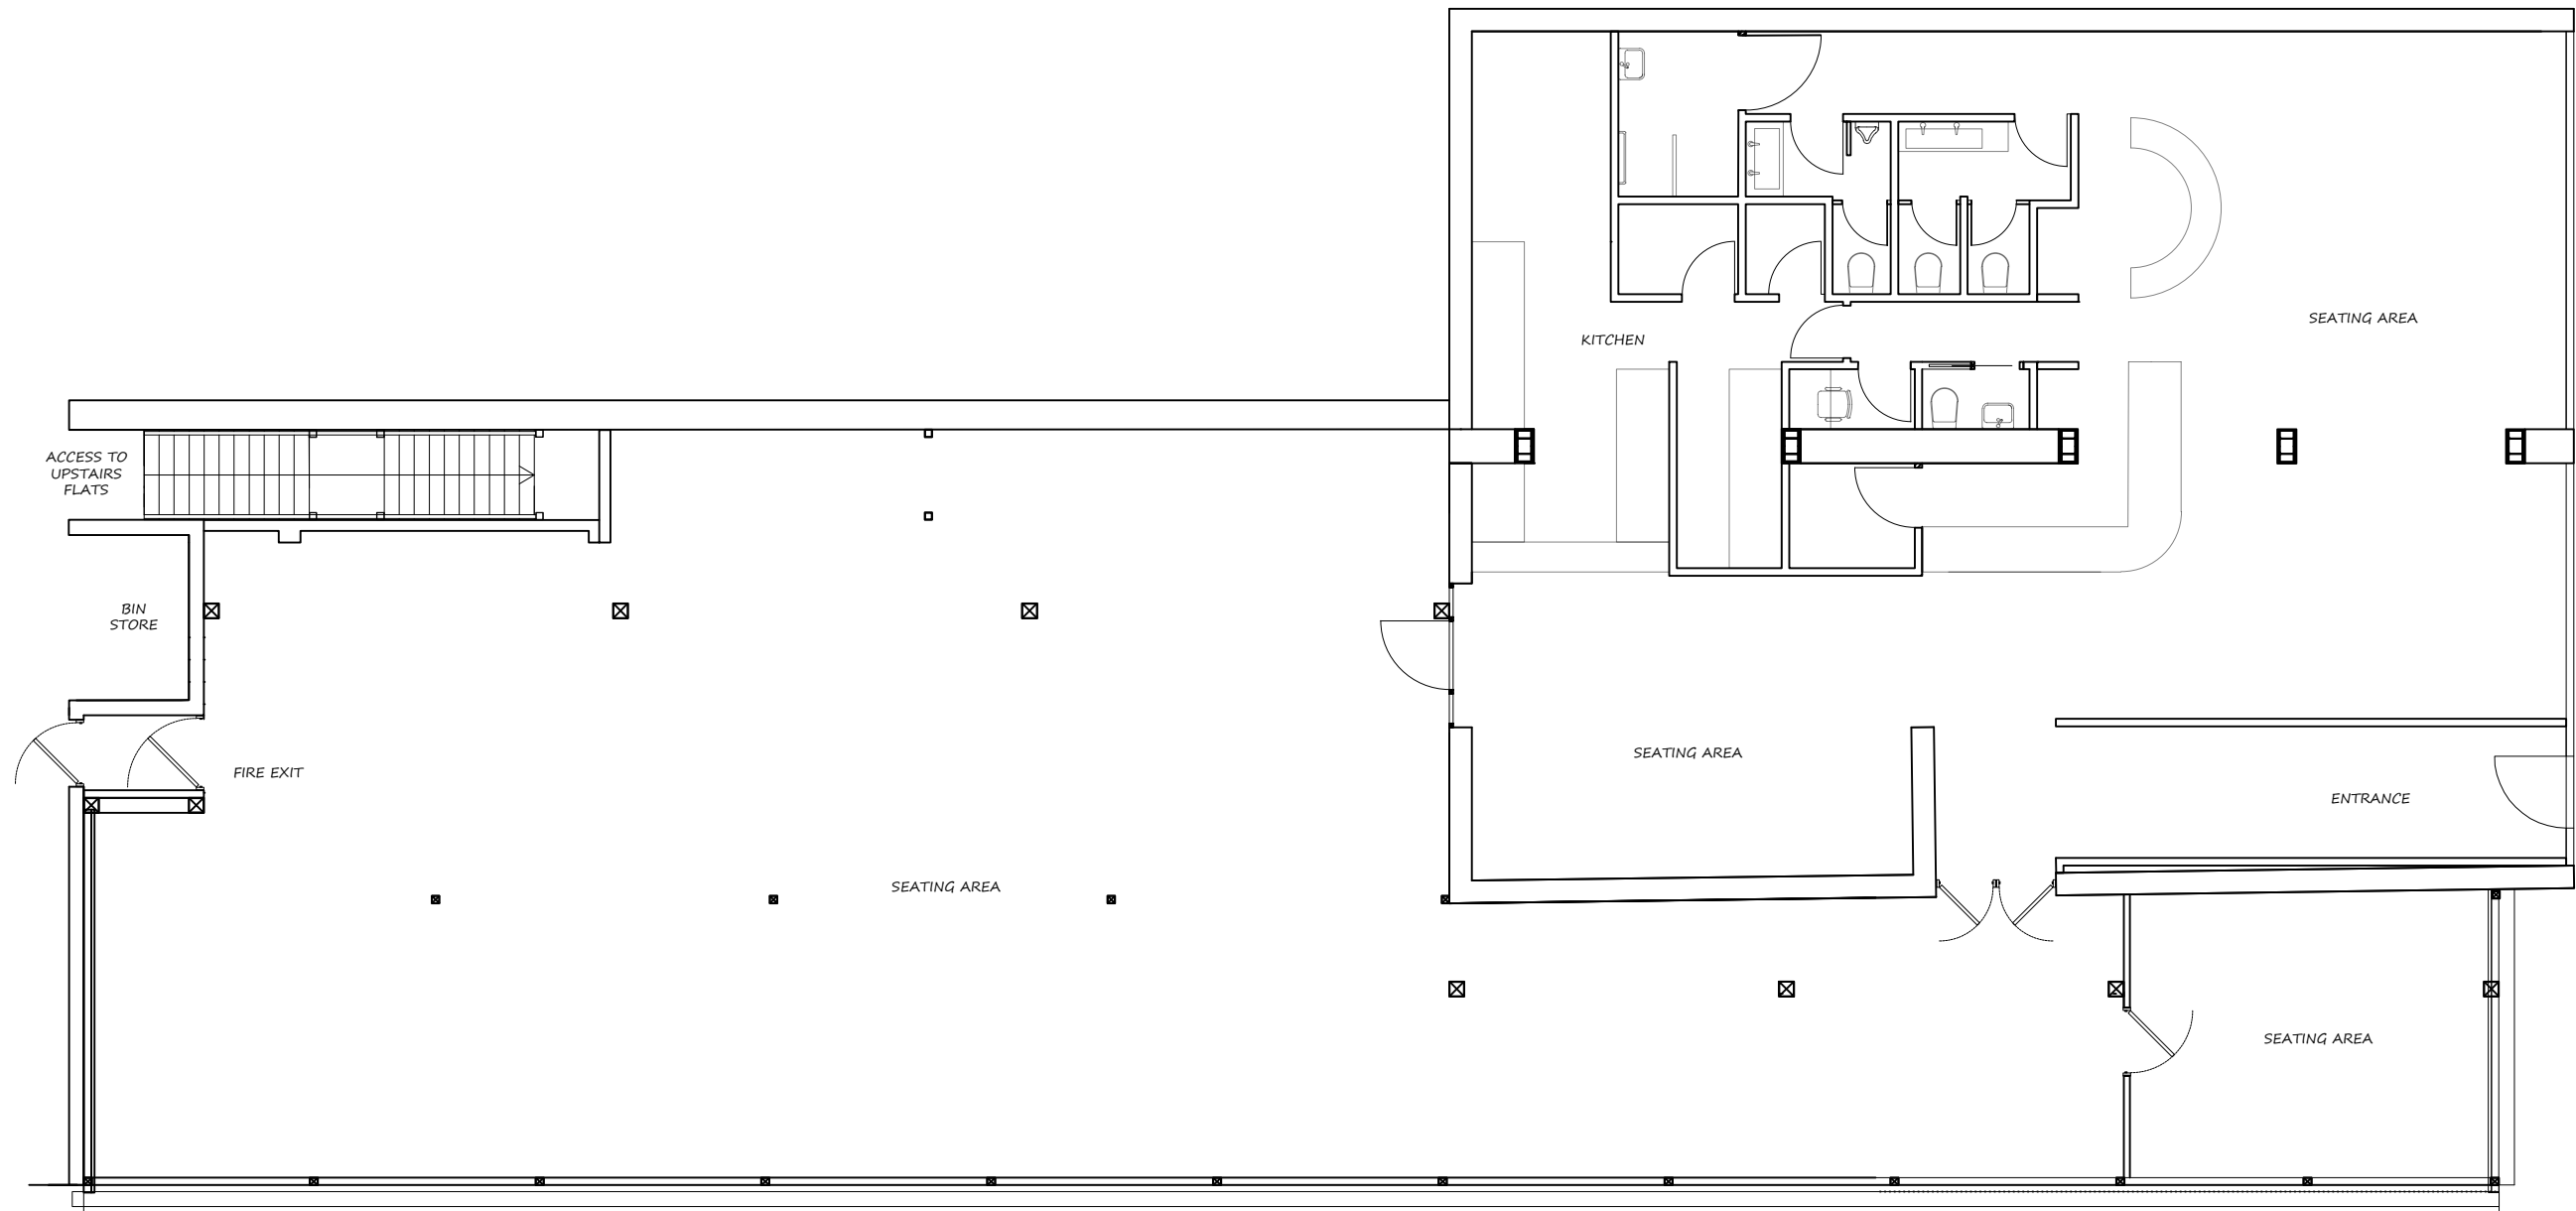

EXISTING GROUND FLOOR PLAN 1:100

 

**mza planning**  
planning permission without the headaches

14 Devonshire Mews  
Chiswick  
London, W4 2HA  
T. 0844 500 5050  
office@mzaplanning.com

Title: **EXISTING FLOOR PLAN**

Dwg.No: **475-EXT-06**

Project: 405-407 Lordship Lane  
London  
N17 6AG

REV : ORIGINAL

Date: 19-01-23  
Scale: as noted @ A3