


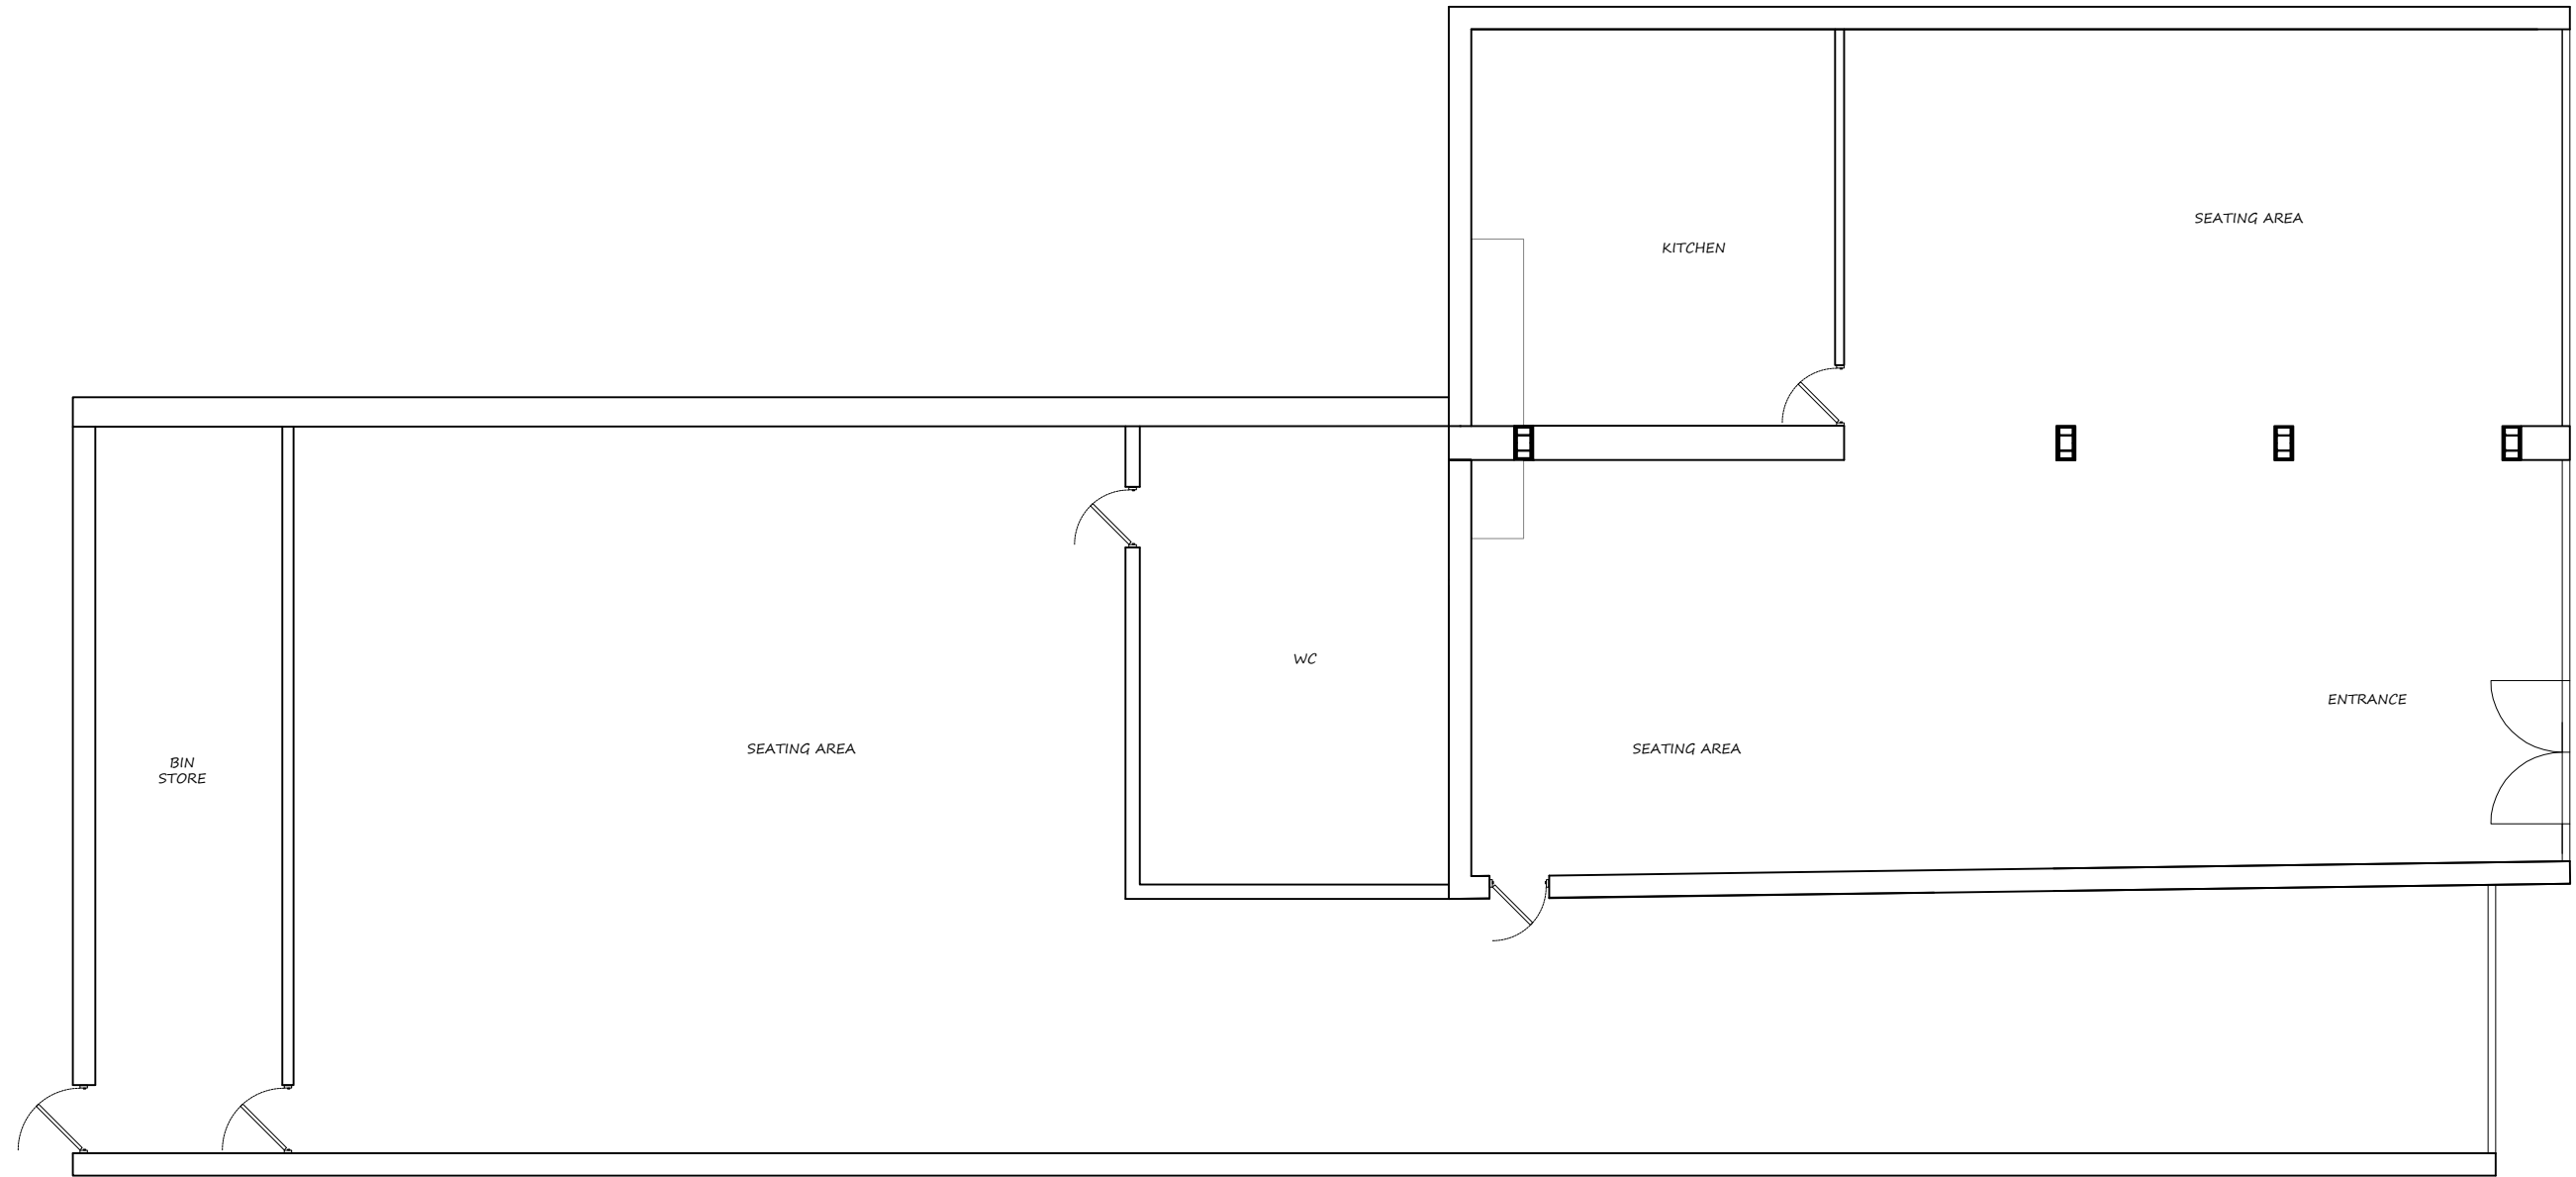

APPROVED GROUND FLOOR PLAN 1:100

1:100



mza planning
planning permission without the headaches

14 Devonshire Mews
Chiswick
London, W4 2HA

T. 0844 500 5050
office@mzaplanning.com

Title: **PRE-EXISTING FLOOR PLAN**

Dwg.No: **475-PRE-EXT-01**

Project: 405-407 Lordship Lane
London
N17 6AG

REV : ORIGINAL

Date: 19-01-23
Scale: as noted @ A3