


Notes:

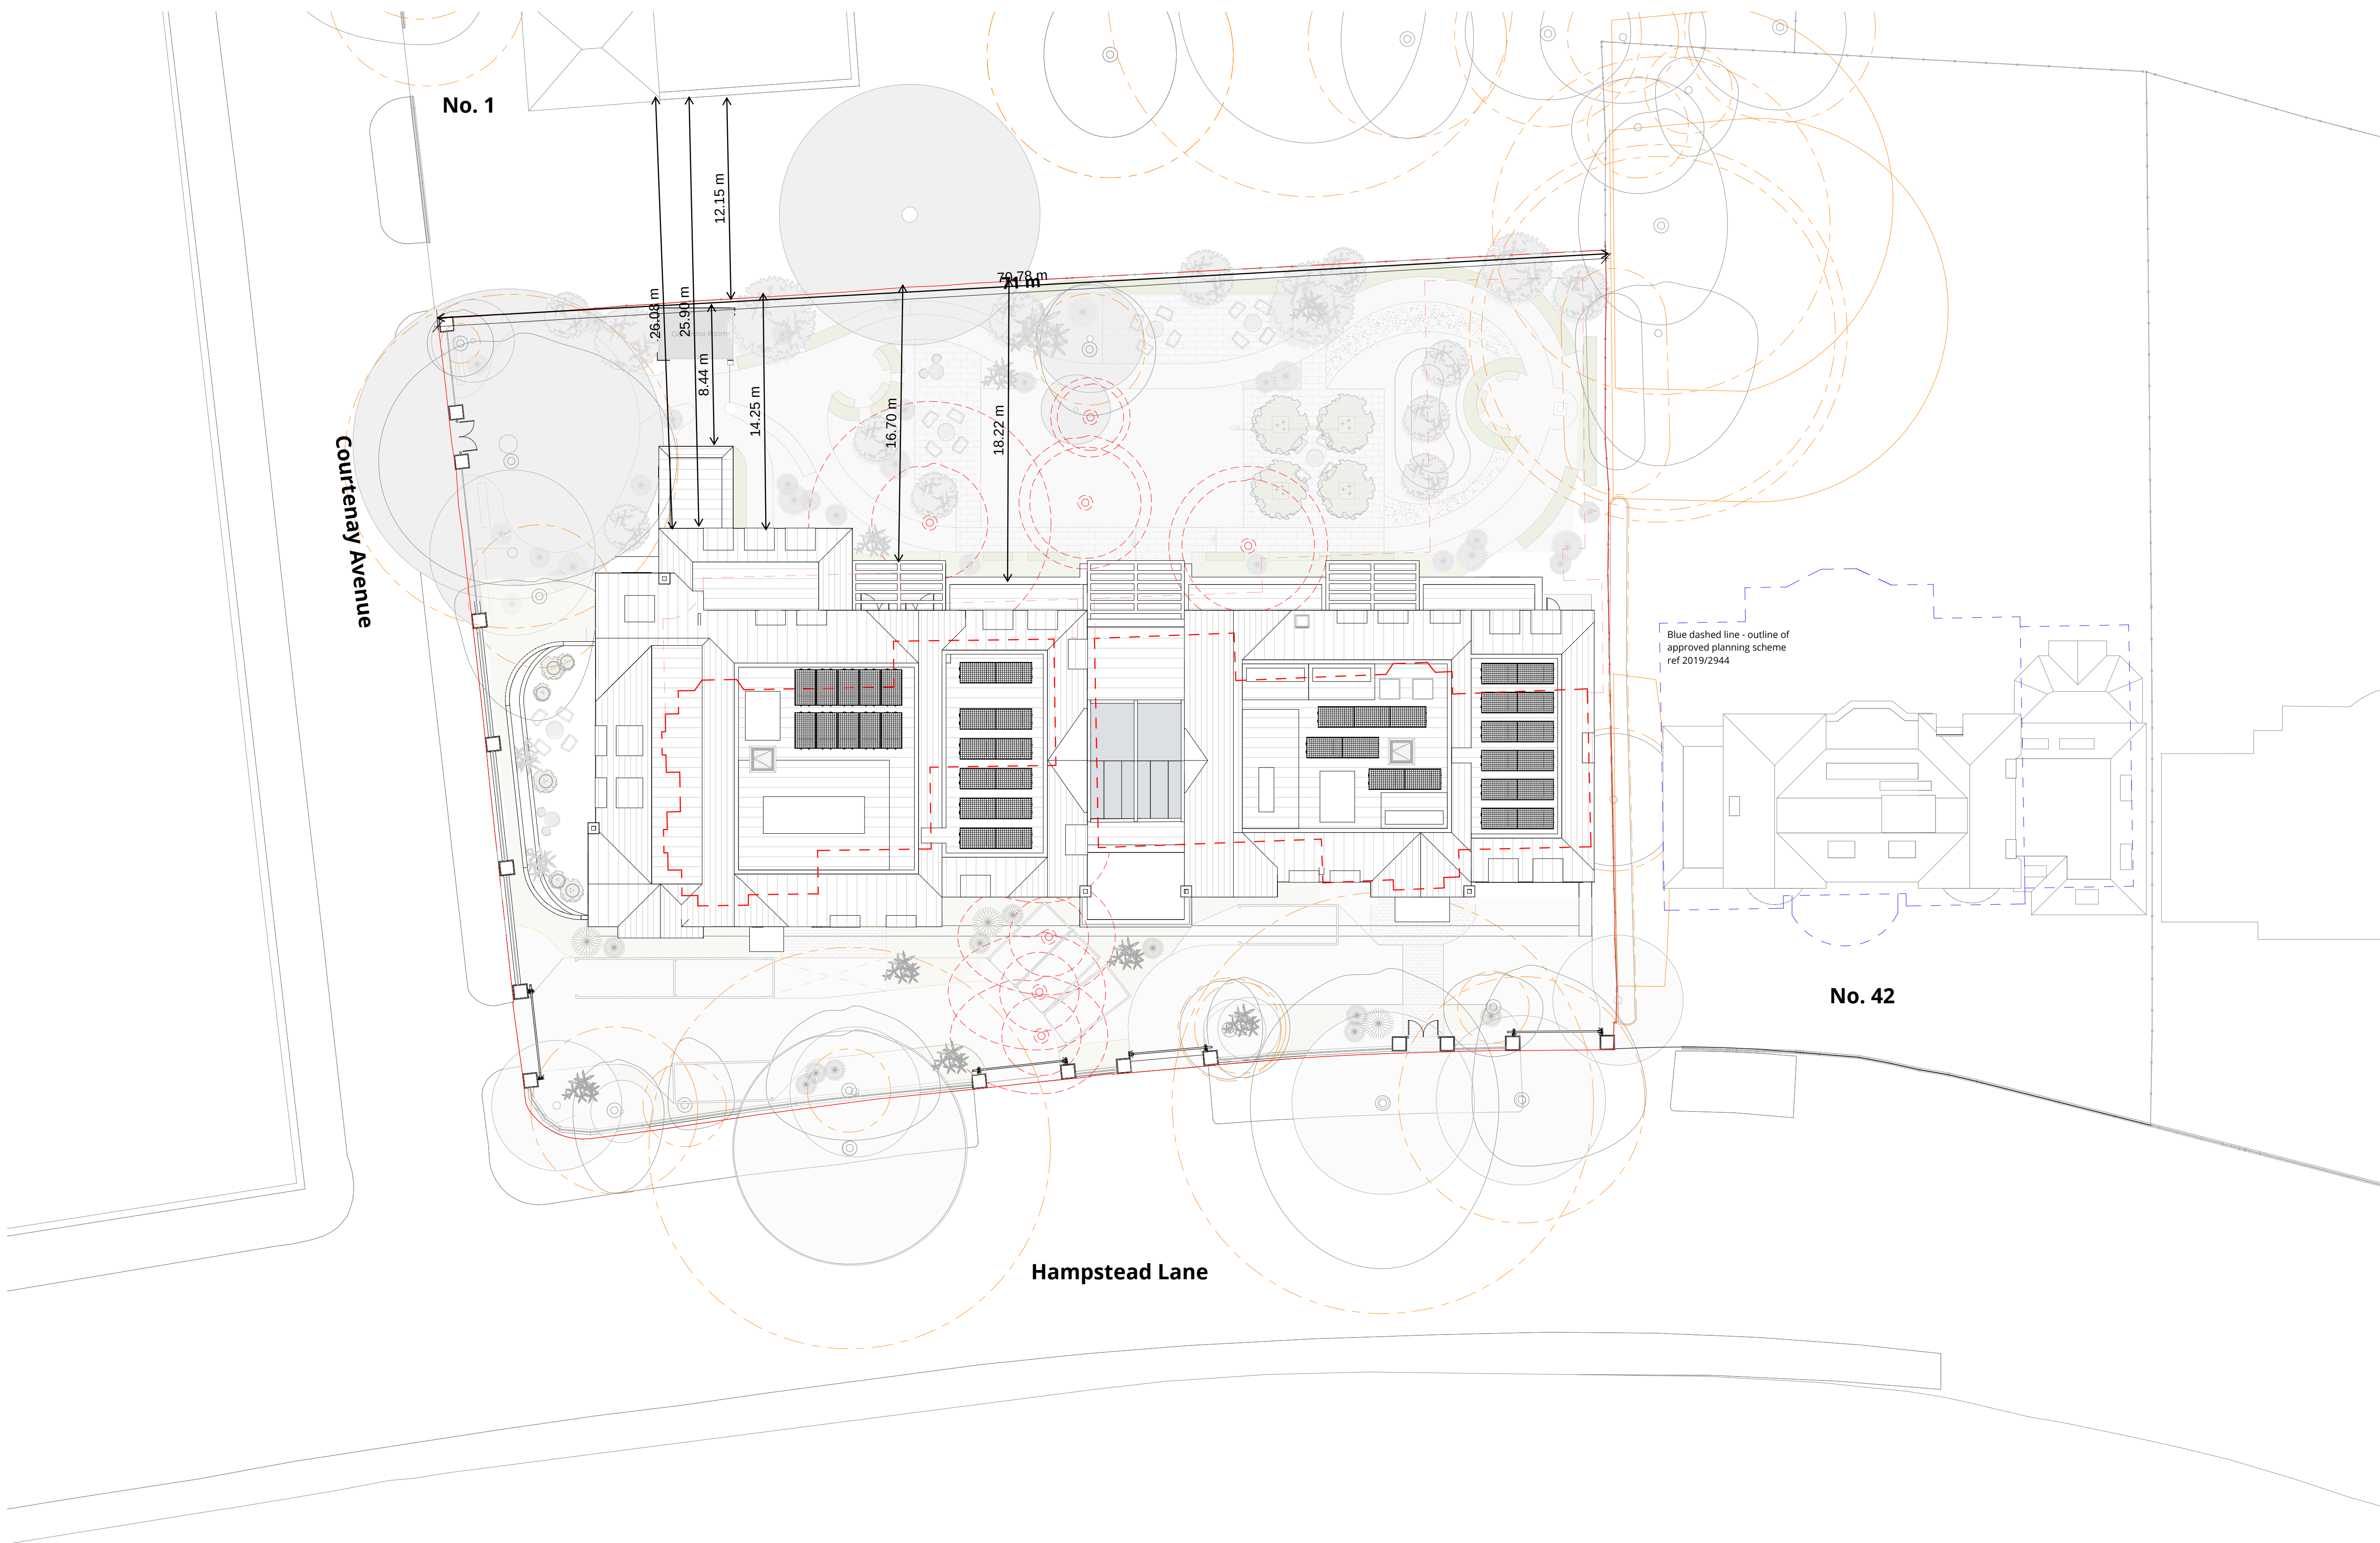

2 0 2 0.95 m 8 10
SCALE 1:200 m



G	Planning amendments	03/10/22
F	Landscape added	26/07/22
E	Courtenay Avenue gate moved	15/07/22
D	Internal and external amendments	08/07/22
C	Wings Reduced	22/04/22
B	Planning Amendments	26/10/21
A	Planning Updates	03/09/21
O	Planning Issue	06/08/21
Rev	Description	Date



16 lambton place
notting hill
london w11 2sh
t 02072293125
f 02072293257
e info@wolffarchitects.co.uk

status:

PLANNING

project:
44-46 Hampstead Lane
London

drawing title:
Proposed Site Plan

date:
29/06/21

scale:
1:200

dwg no:
1627-PL-199

rev no:
G