

1. ALL DIMENSIONS IN MM UNLESS OTHERWISE NOTED.

**CK Hutchison
Networks (UK)
Limited**
Green Park,
450 Longwater Avenue,
Reading,
RG30 3UR



3UK Nominal ID: HGY12101


Title: 001 DRAWING REGISTER

Project: UNILATERAL SW

Purpose of Issue: **PLANNING**


MBNL/TM/H3G Cell ID:
HGY130/81199/N0588

Drawing No: HG12101_HG130_81199_N0588_GA_REV_B

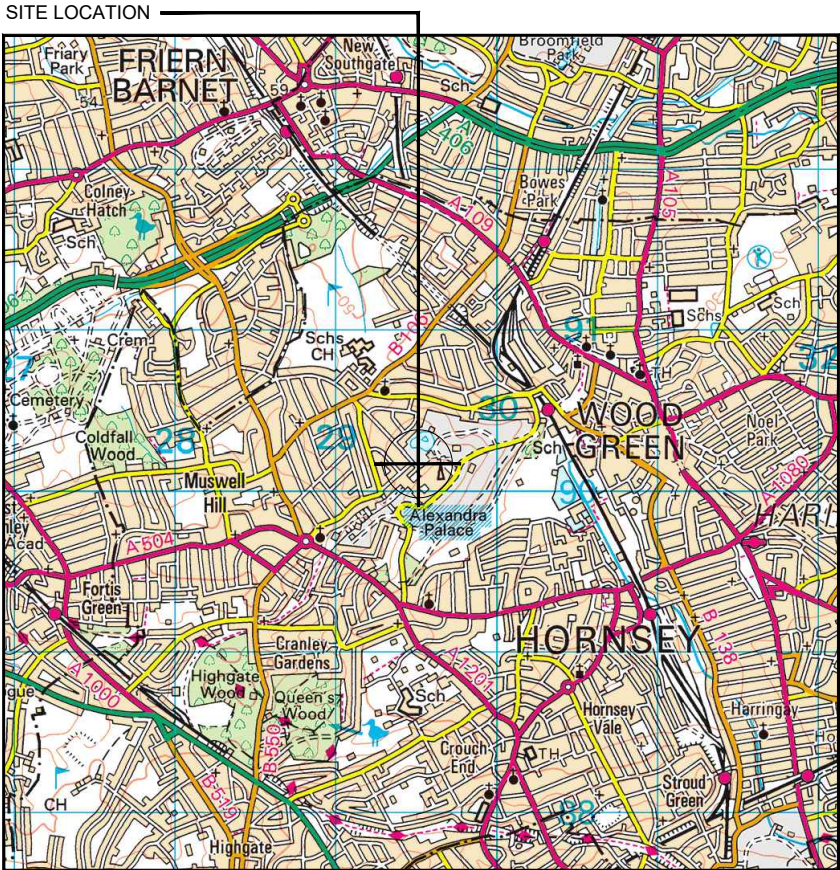

Reproduced by permission of Ordnance Survey on behalf of the Controller of Her Majesty's Stationery Office All rights reserved. © Crown Copyright licence no. 100022432

SITE AREA PLAN

 

SITE PHOTOGRAPH




PARKING LOCATION



Reproduced by permission of Ordnance Survey on behalf of the Controller of Her Majesty's Stationery Office All rights reserved. © Crown Copyright licence no. 100022432

NGR E: 529455 N: 190168

SITE LOCATION PLAN

 

GOOGLE MAPS QR CODE
GOOGLE MAPS - <https://tinyurl.com/nbh22txe>
STREETVIEW - <https://tinyurl.com/u4pf88tm>

NOTES:

1. ALL DIMENSIONS IN MM UNLESS OTHERWISE NOTED.

Access Route To Site:

DIRECTIONS TO SITE:


HEAD NORTH-EAST ON N CIRCULAR RD./PINKHAM WAY/A406. KEEP RIGHT TO CONTINUE TOWARDS BOUNDS GREEN RD/A109. SLIGHT RIGHT ONTO BOUNDS GREEN RD/A109. TURN RIGHT ONTO DURNSFORD RD/B106. CONTINUE TO FOLLOW B106. TURN LEFT ONTO THE AVENUE. DESTINATION WILL BE ON THE LEFT.

REV	MODIFICATION	BY	CH	DATE
B	Amended to 15m Phase-9	AK	GBC	13.03.23
A	Issued for Planning	SRM	RWB	26.11.21


**CK Hutchison
Networks (UK)
Limited**
Green Park,
450 Longwater Avenue,
Reading,
RG30 3UR

Great British Communications
Lapwing House, Block 3 Forward Point,
Tan House Lane, Widnes, Cheshire, WAB 0SL
t. 44 (0)151 420 4128
www.gbcservices.co.uk

Site Name:	THE AVENUE
3UK Nominal ID:	HGY12101
Address:	THE AVENUE MUSWELL HILL HARINGEY GREATER LONDON N10 2QE
Title:	002 SITE LOCATION PLAN
Project:	UNILATERAL SW
Purpose of Issue:	PLANNING
MBNL/TM/H3G Cell ID: HGY130/81199/N0588	
Drawing No: HGY12101_HGY130_81199_N0588_GA_REV_B	Issue: B

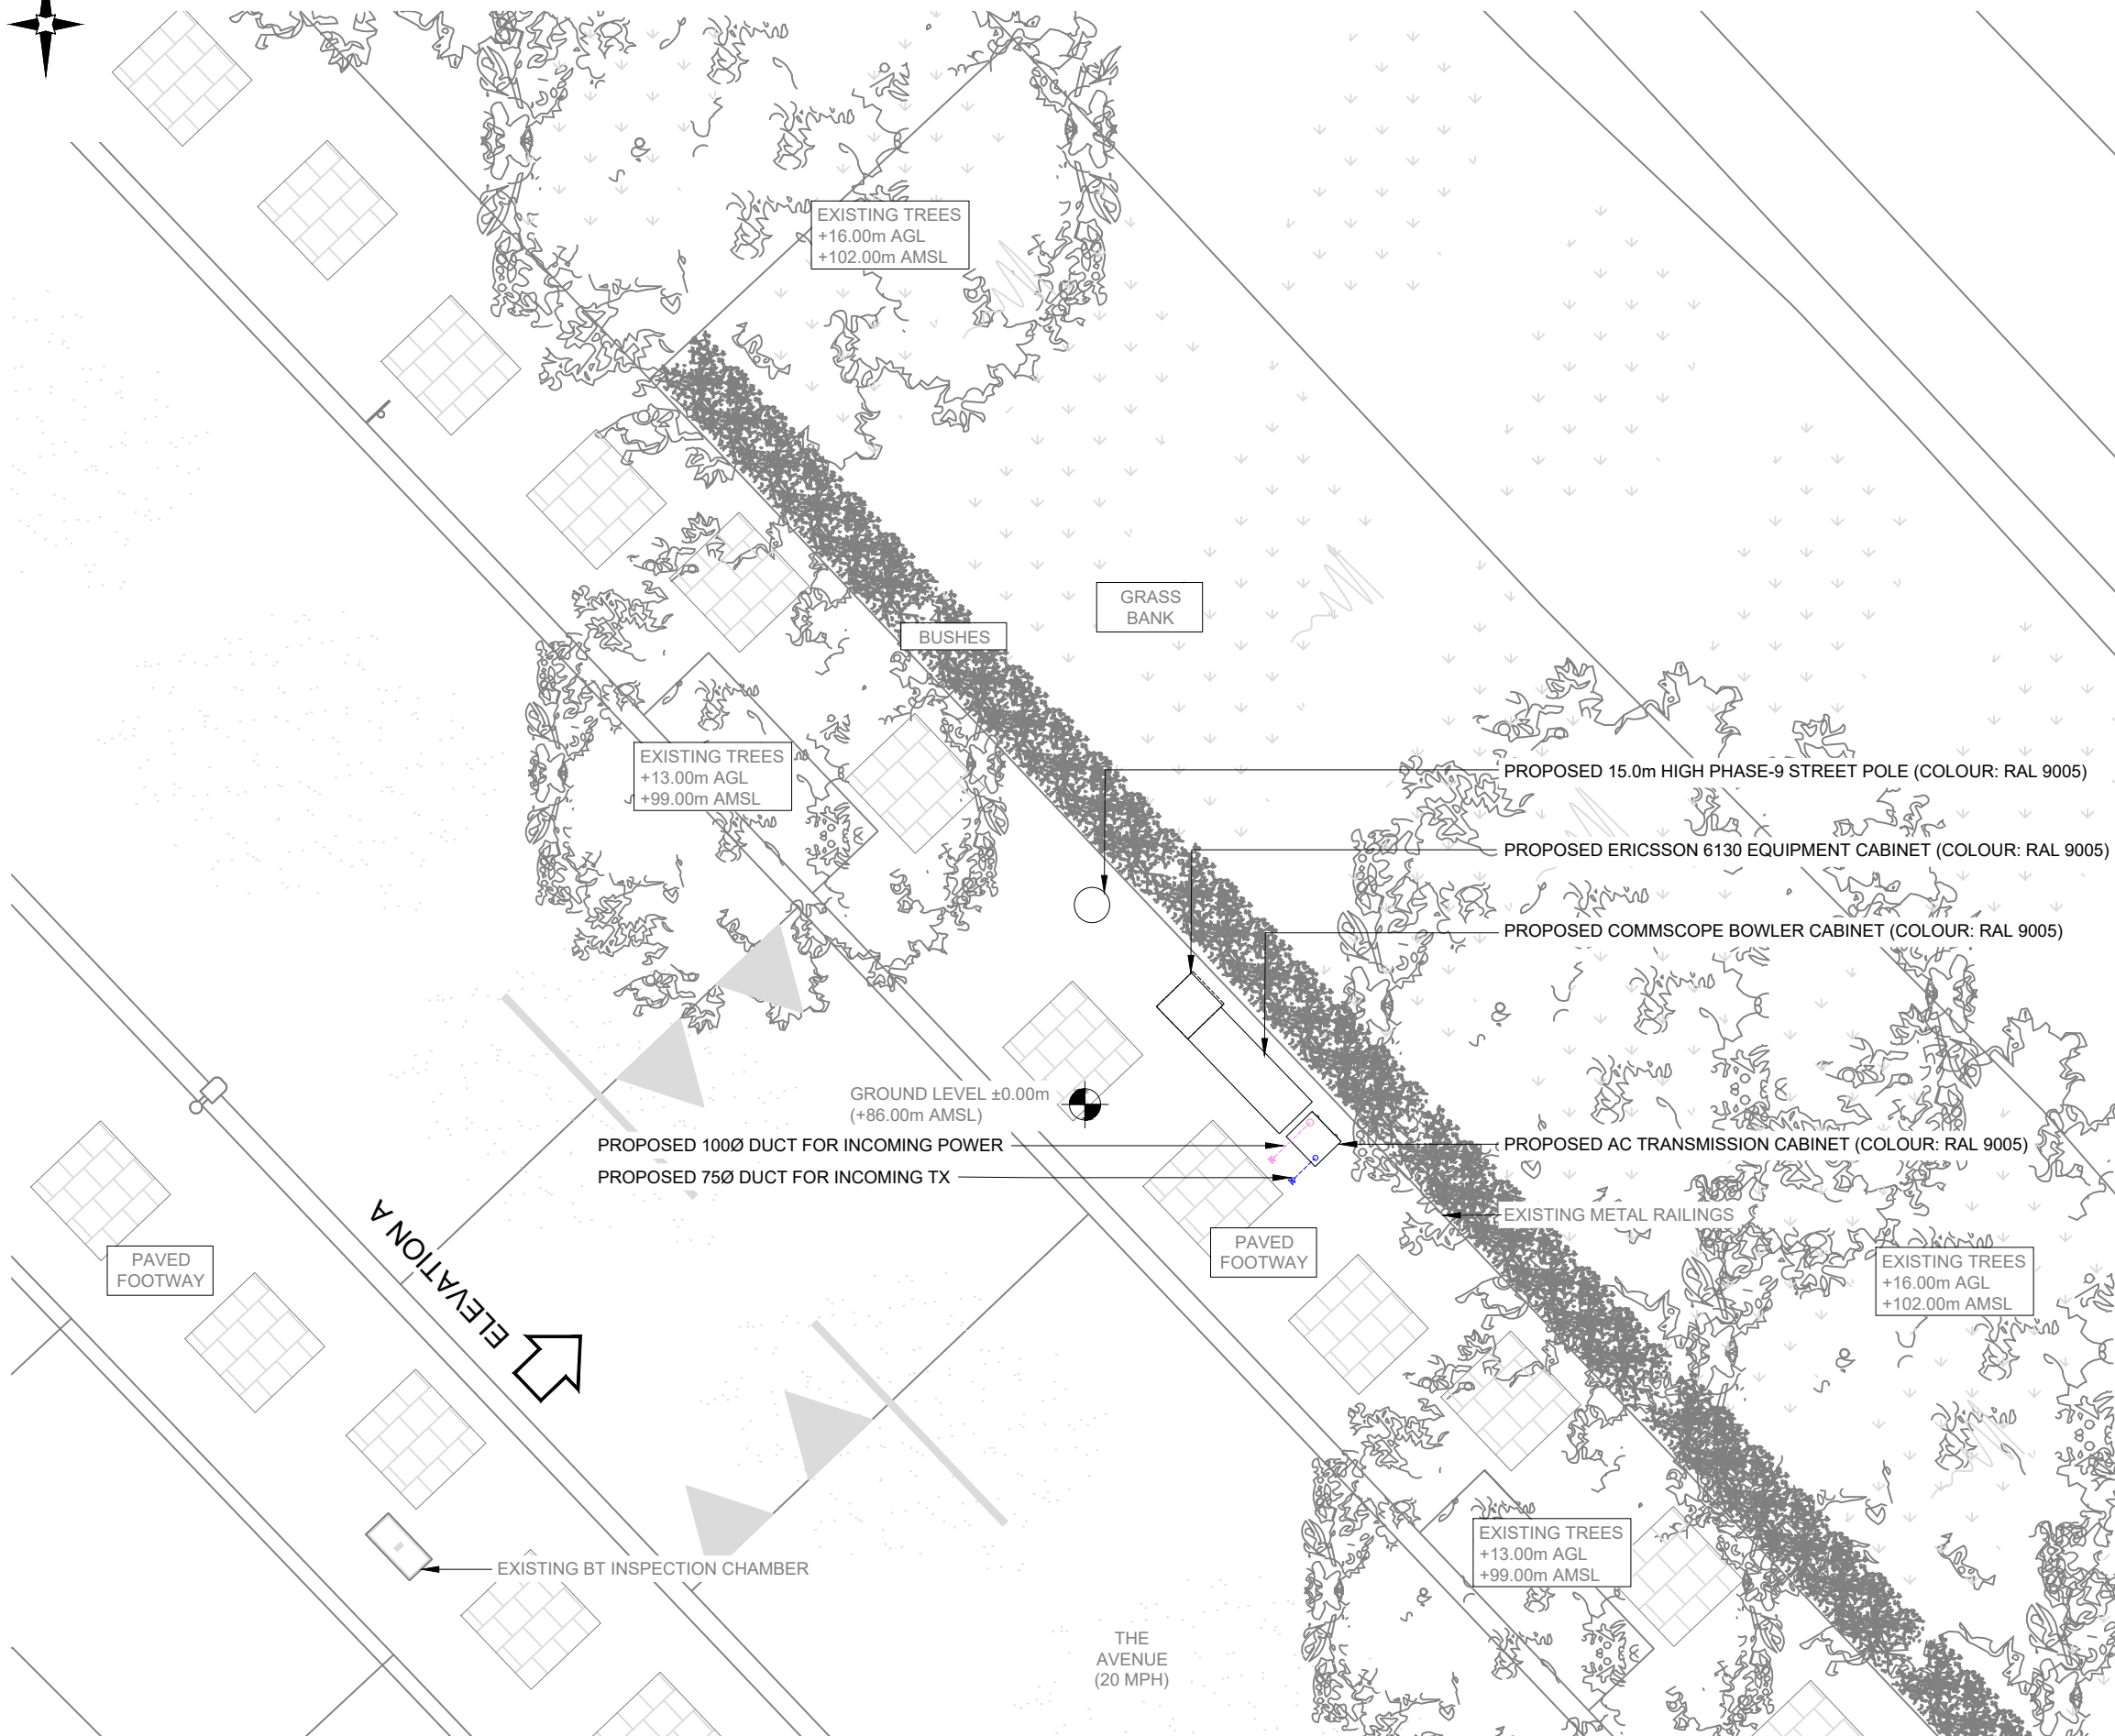

PROPOSED SITE PLAN

 

1. ALL DIMENSIONS IN MM UNLESS OTHERWISE NOTED.

B	Amended to 15m Phase-9	AK	GBC	13.03.23
A	Issued for Planning	SRM	RWB	26.11.21
REV	MODIFICATION	BY	CH	DATE

Green Park,
450 Longwater Avenue,
Reading,
RG30 3UR



Site Name: THE AVENUE

3UK Nominal ID:	HGY12101
-----------------	----------

Address: THE AVENUE
MUSWELL HILL
HARINGEY
GREATER LONDON
N10 2QE

Title: 215 PROPOSED SITE PLAN


Project:	UNILATERAL SW
----------	---------------

Purpose of Issue:	PLANNING
-------------------	----------

MBNL/TM/H3G Cell ID:
HGY130/81199/N0588

Drawing No: HG12101 HG130 81199 N0588 GA REV B

ue:
B

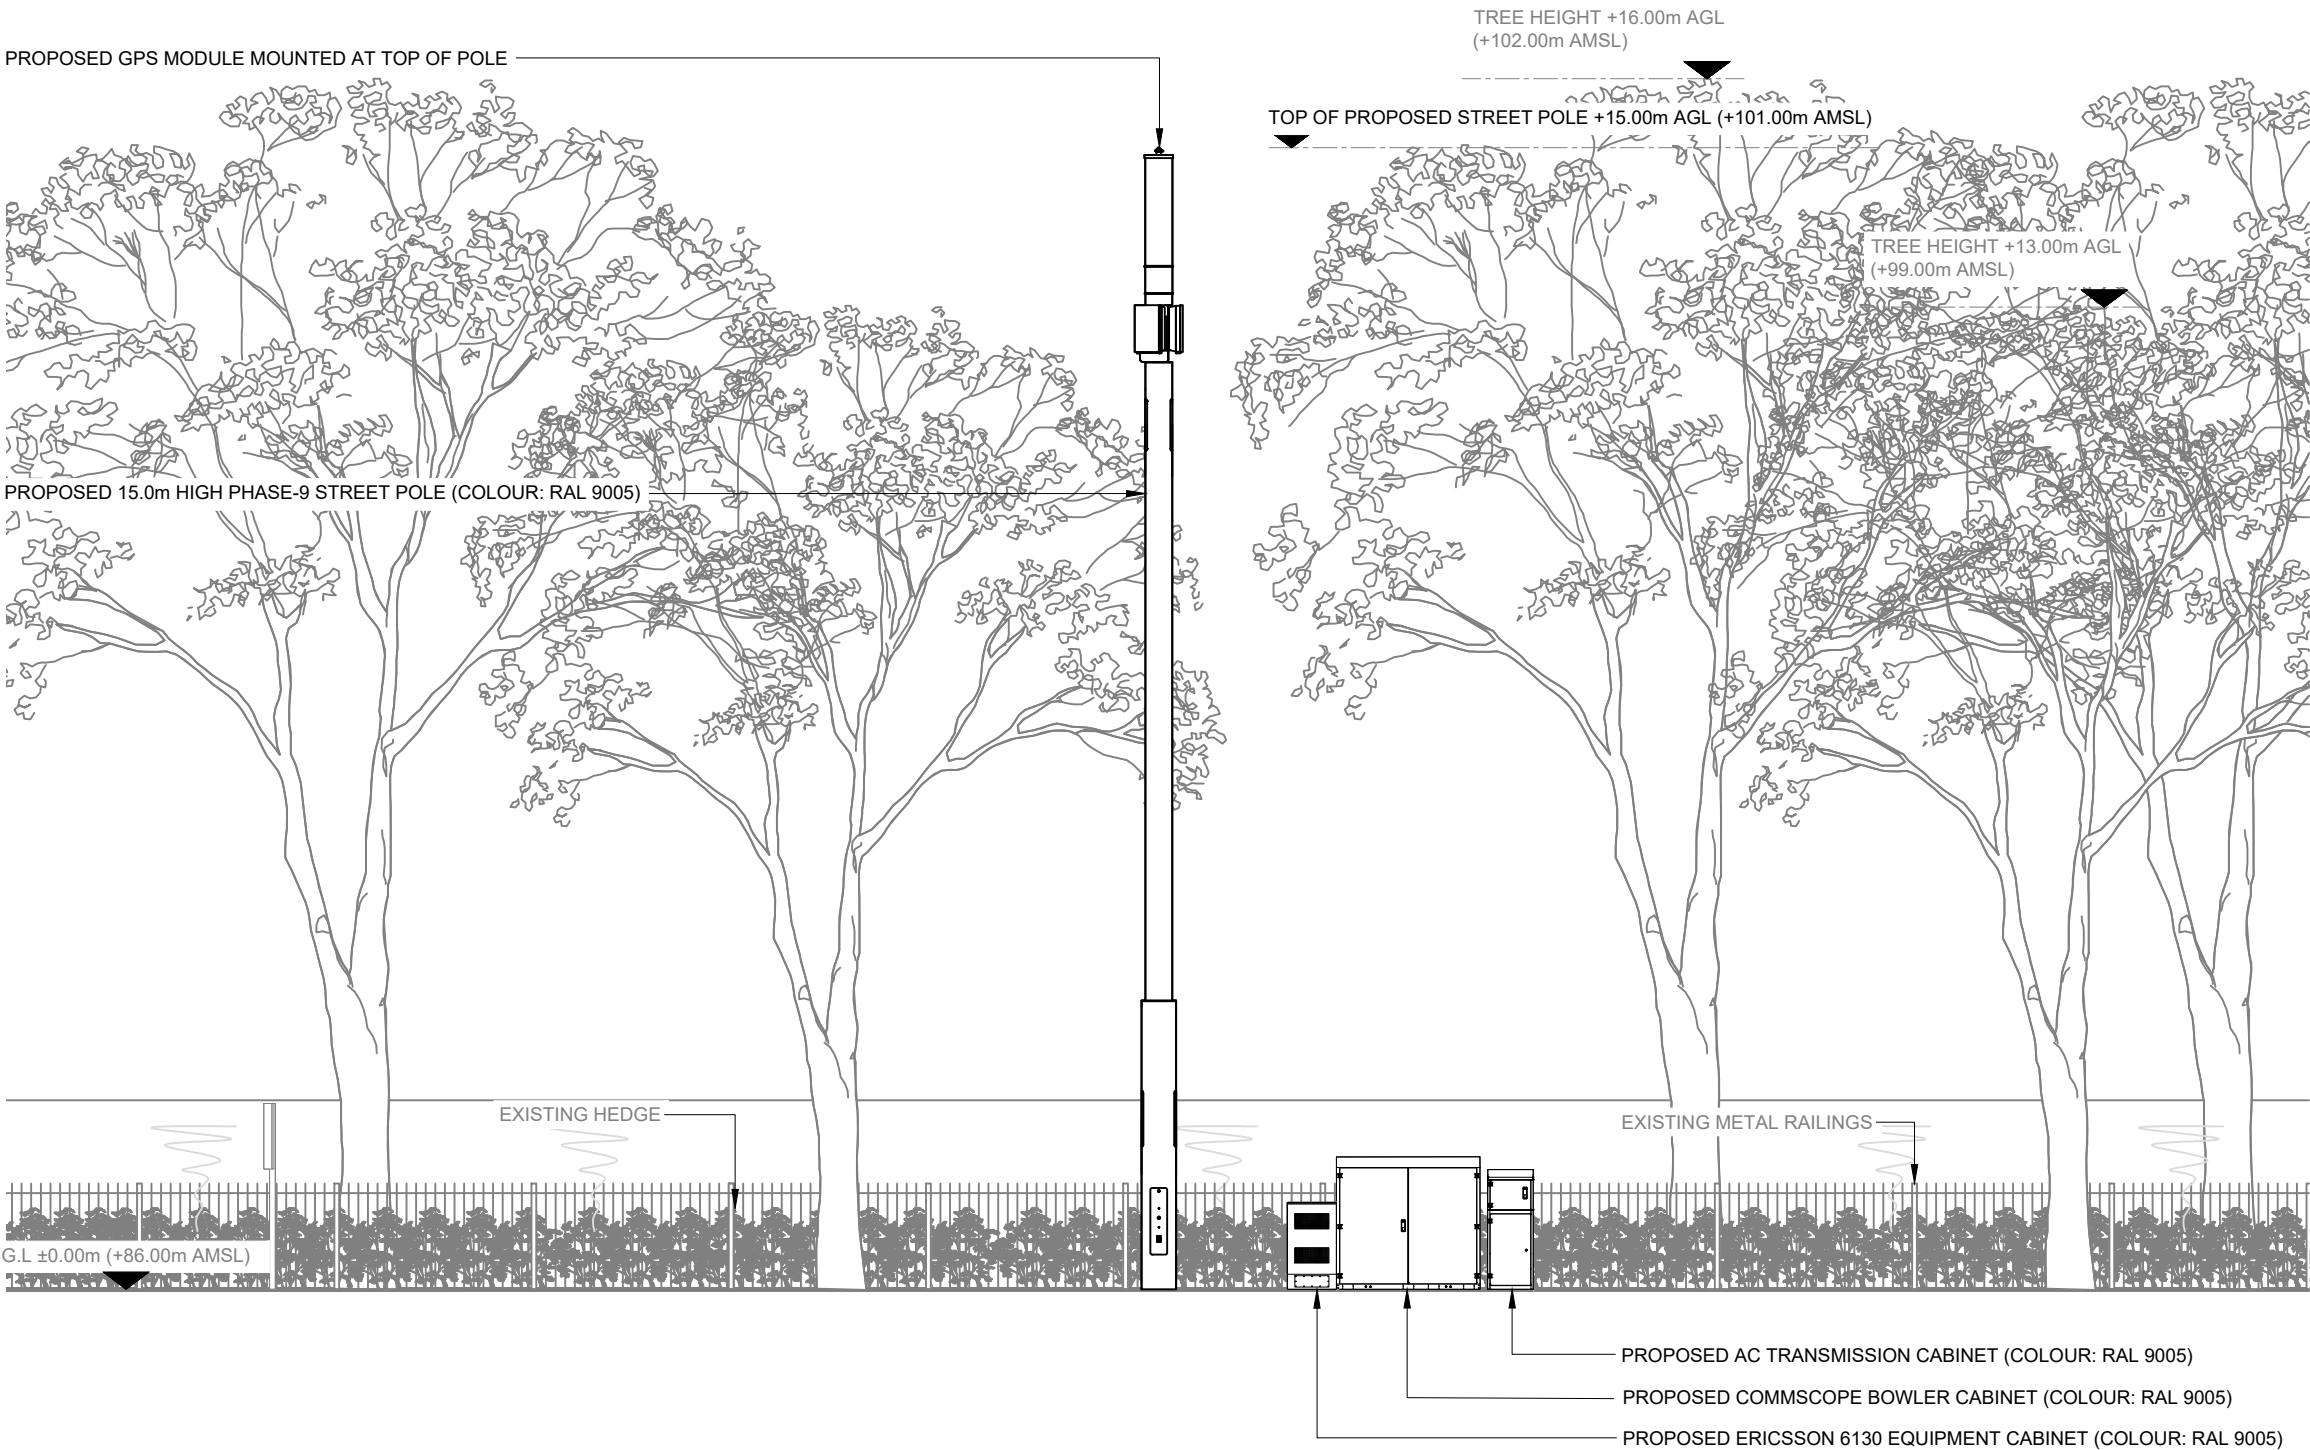

PROPOSED SITE ELEVATION A

0 1:100 2m 4

Antenna Aperture ID	Proposed 4G/5G Bearing
A1	30°
A2	30°
B1	150°
B2	150°
C1	270°
C2	270°

- NOTES:
1. ALL DIMENSIONS IN MM UNLESS OTHERWISE NOTED.

REV	MODIFICATION	BY	CH	DATE
B	Amended to 15m Phase-9	AK	GBC	13.03.23
A	Issued for Planning	SRM	RWB	26.11.21

**CK Hutchison
Networks (UK)
Limited**
Green Park,
450 Longwater Avenue,
Reading,
RG30 3UR



Site Name:	THE AVENUE
3UK Nominal ID:	HGY12101
Address:	THE AVENUE MUSWELL HILL HARINGEY GREATER LONDON N10 2QE
Title:	265 PROPOSED SITE ELEVATION
Project:	UNILATERAL SW
Purpose of Issue:	PLANNING
MBNL/TM/H3G Cell ID:	HGY130/81199/N0588
Drawing No:	HGY12101_HGY130_81199_N0588_GA_REV_B
Issue:	B