



Existing Front Elevation



Existing Rear Elevation

08	30/03/2023	Planning Updt	HM	HM
08	30/01/2023	Planning Updt	DS	HM
07	25/01/2023	Planning Updt	DS	HM
06	24/01/2023	Planning Updt	DS	HM
05	18/01/2023	Planning Updt	DS	HM
04	07/11/2022	Planning Updt	DS	HM
03	04/11/2022	Planning Updt	DS	HM
02	31/10/2022	Planning	DS	HM
01	28/10/2022	Planning	DS	HM
00	21/10/2022	Initial issue	DS	HM
REV	DATE	COMMENT	DRW	CHK




NOTES
These drawings are for planning purposes only. All dimensions indicated are subject to alterations on site. Confirm all dimensions prior to ordering materials and commencing construction.

My-architect

Unit 5e, Canonbury Yard
190 New North Road
London, N1 7BJ
T 07912325101 E harry.molyneux@my-architect.io


PROJECT
Flat 1, 130 Muswell Hill Rd, N10 3JD
DRAWING
Existing Elevations
SCALE
1:100 @ A3
STATUS
Planning

DRAWING No.
364/01/200
REVISION
P09

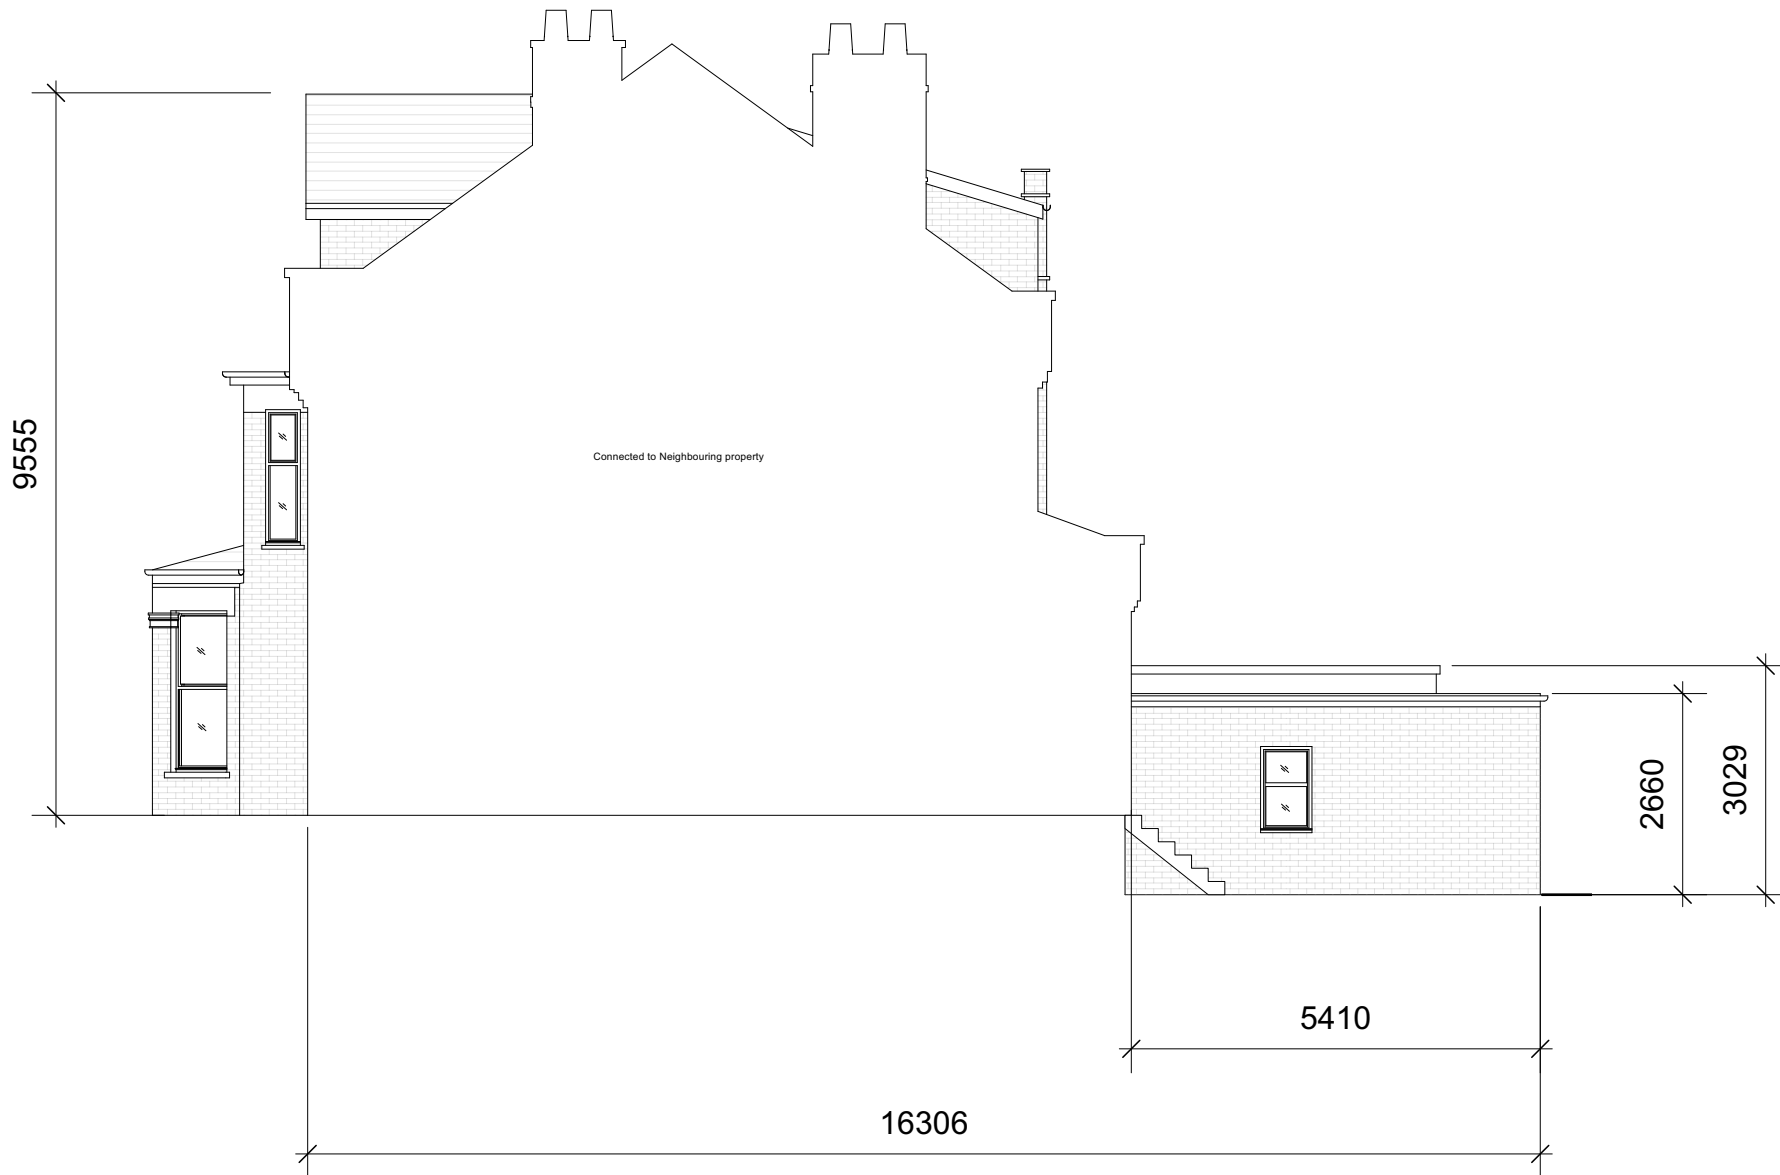

Existing Side Elevation

08	30/03/2023	Planning Updt	HM	HM
08	30/01/2023	Planning Updt	DS	HM
07	25/01/2023	Planning Updt	DS	HM
06	24/01/2023	Planning Updt	DS	HM
05	18/01/2023	Planning Updt	DS	HM
04	07/11/2022	Planning Updt	DS	HM
03	04/11/2022	Planning Updt	DS	HM
02	31/10/2022	Planning	DS	HM
01	28/10/2022	Planning	DS	HM
00	21/10/2022	Initial issue	DS	HM
REV	DATE	COMMENT	DRW	CHK

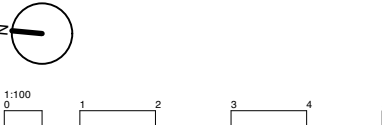


NOTES
These drawings are for planning purposes only. All dimensions indicated are subject to alterations on site. Confirm all dimensions prior to ordering materials and commencing construction.

My-architect

Unit 5e, Canonbury Yard
190 New North Road
London, N1 7BJ
T 07912325101 E harry.molyneux@my-architect.io


PROJECT
Flat 1, 130 Muswell Hill Rd, N10 3JD
DRAWING
Existing Sections
SCALE
1:100 @ A3
STATUS
Planning

DRAWING No. 364/01/201 REVISION P09

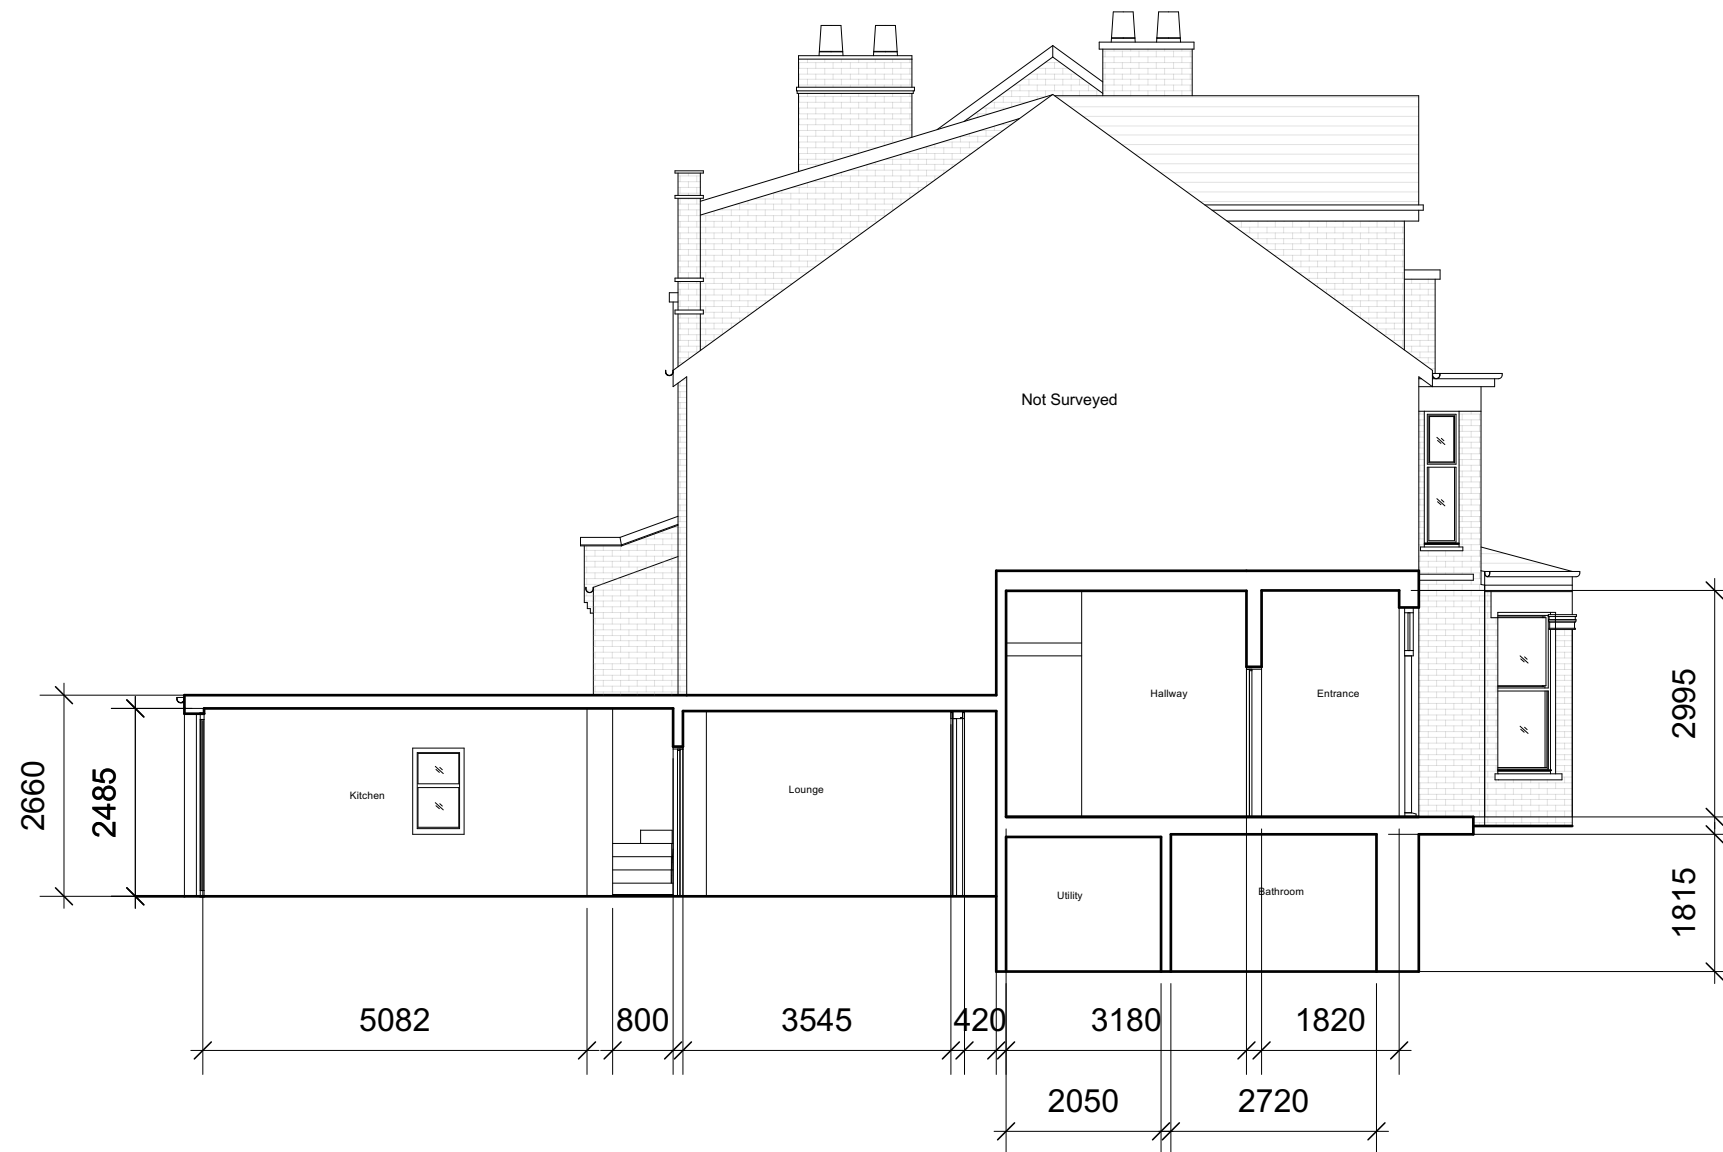

Existing Section AA

08	30/03/2023	Planning Updt	HM	HM
08	30/01/2023	Planning Updt	DS	HM
07	25/01/2023	Planning Updt	DS	HM
06	24/01/2023	Planning Updt	DS	HM
05	18/01/2023	Planning Updt	DS	HM
04	07/11/2022	Planning Updt	DS	HM
03	04/11/2022	Planning Updt	DS	HM
02	31/10/2022	Planning	DS	HM
01	28/10/2022	Planning	DS	HM
00	21/10/2022	Initial issue	DS	HM
REV	DATE	COMMENT	DRW	CHK

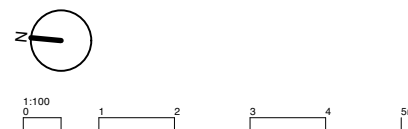


NOTES
These drawings are for planning purposes only. All dimensions indicated are subject to alterations on site. Confirm all dimensions prior to ordering materials and commencing construction.

My-architect


Unit 5e, Canonbury Yard
190 New North Road
London, N1 7BJ
T 07912325101 E harry.molyneux@my-architect.io

PROJECT
Flat 1, 130 Muswell Hill Rd, N10 3JD
DRAWING
Existing Sections
SCALE
1:100 @ A3
STATUS
Planning

DRAWING No.
364/01/202
REVISION
P09

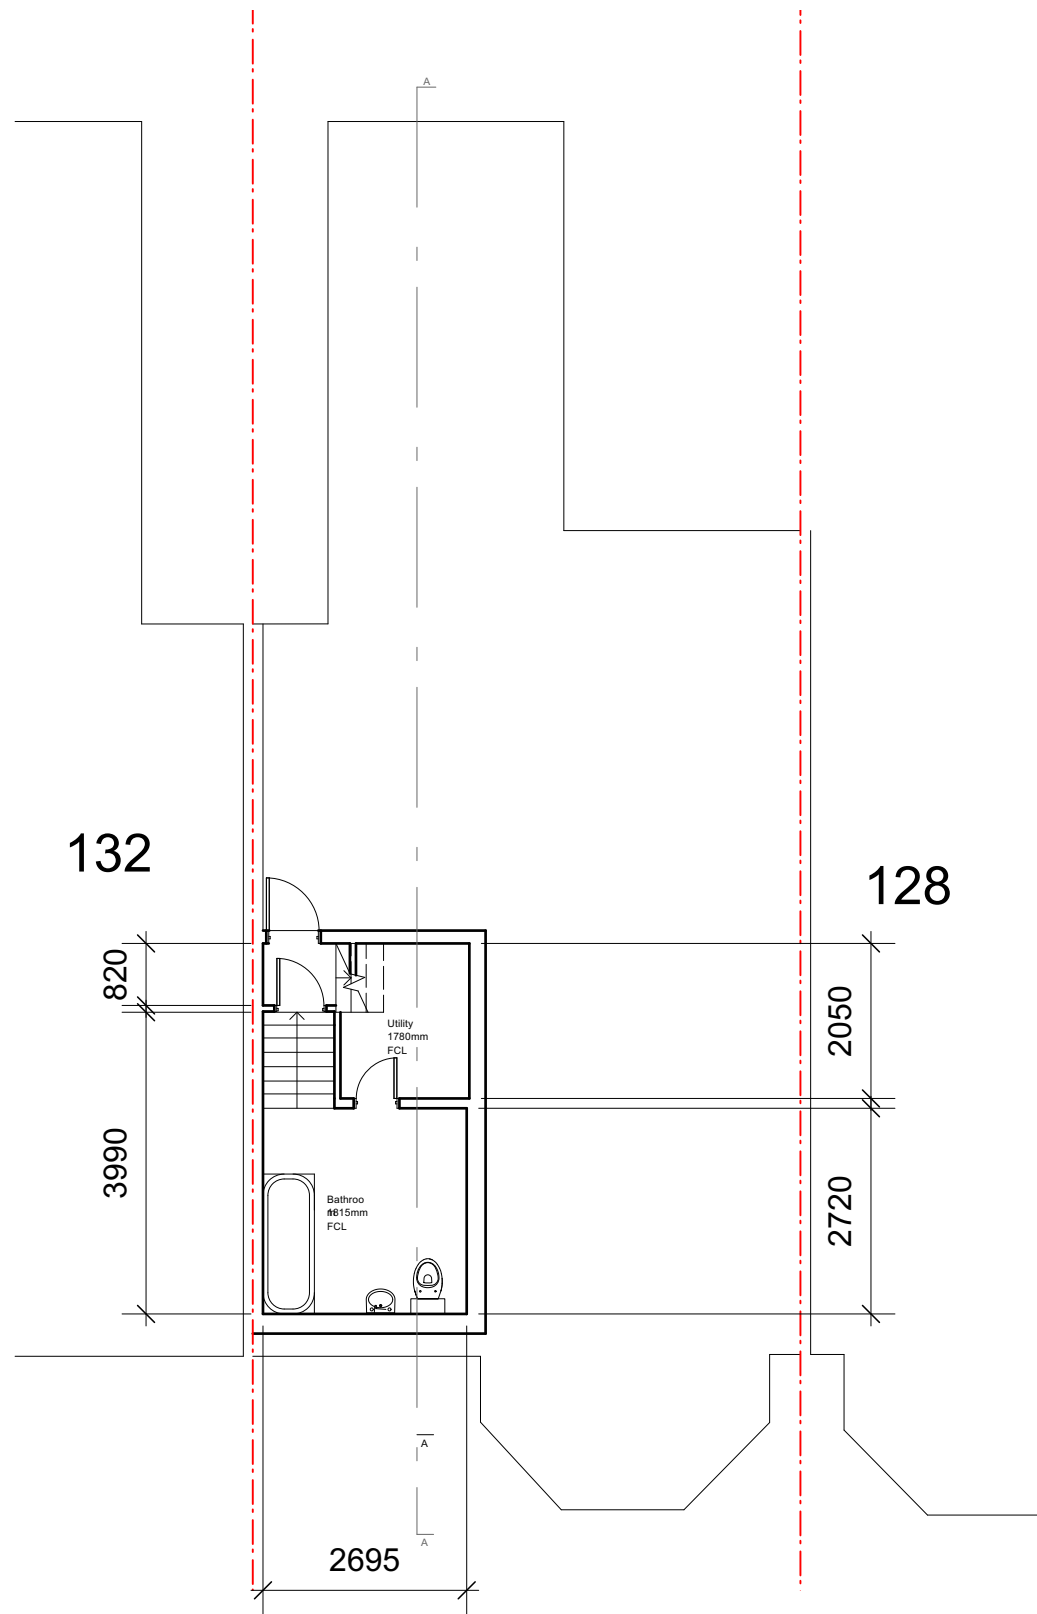

Existing Lower Ground Floor Plan

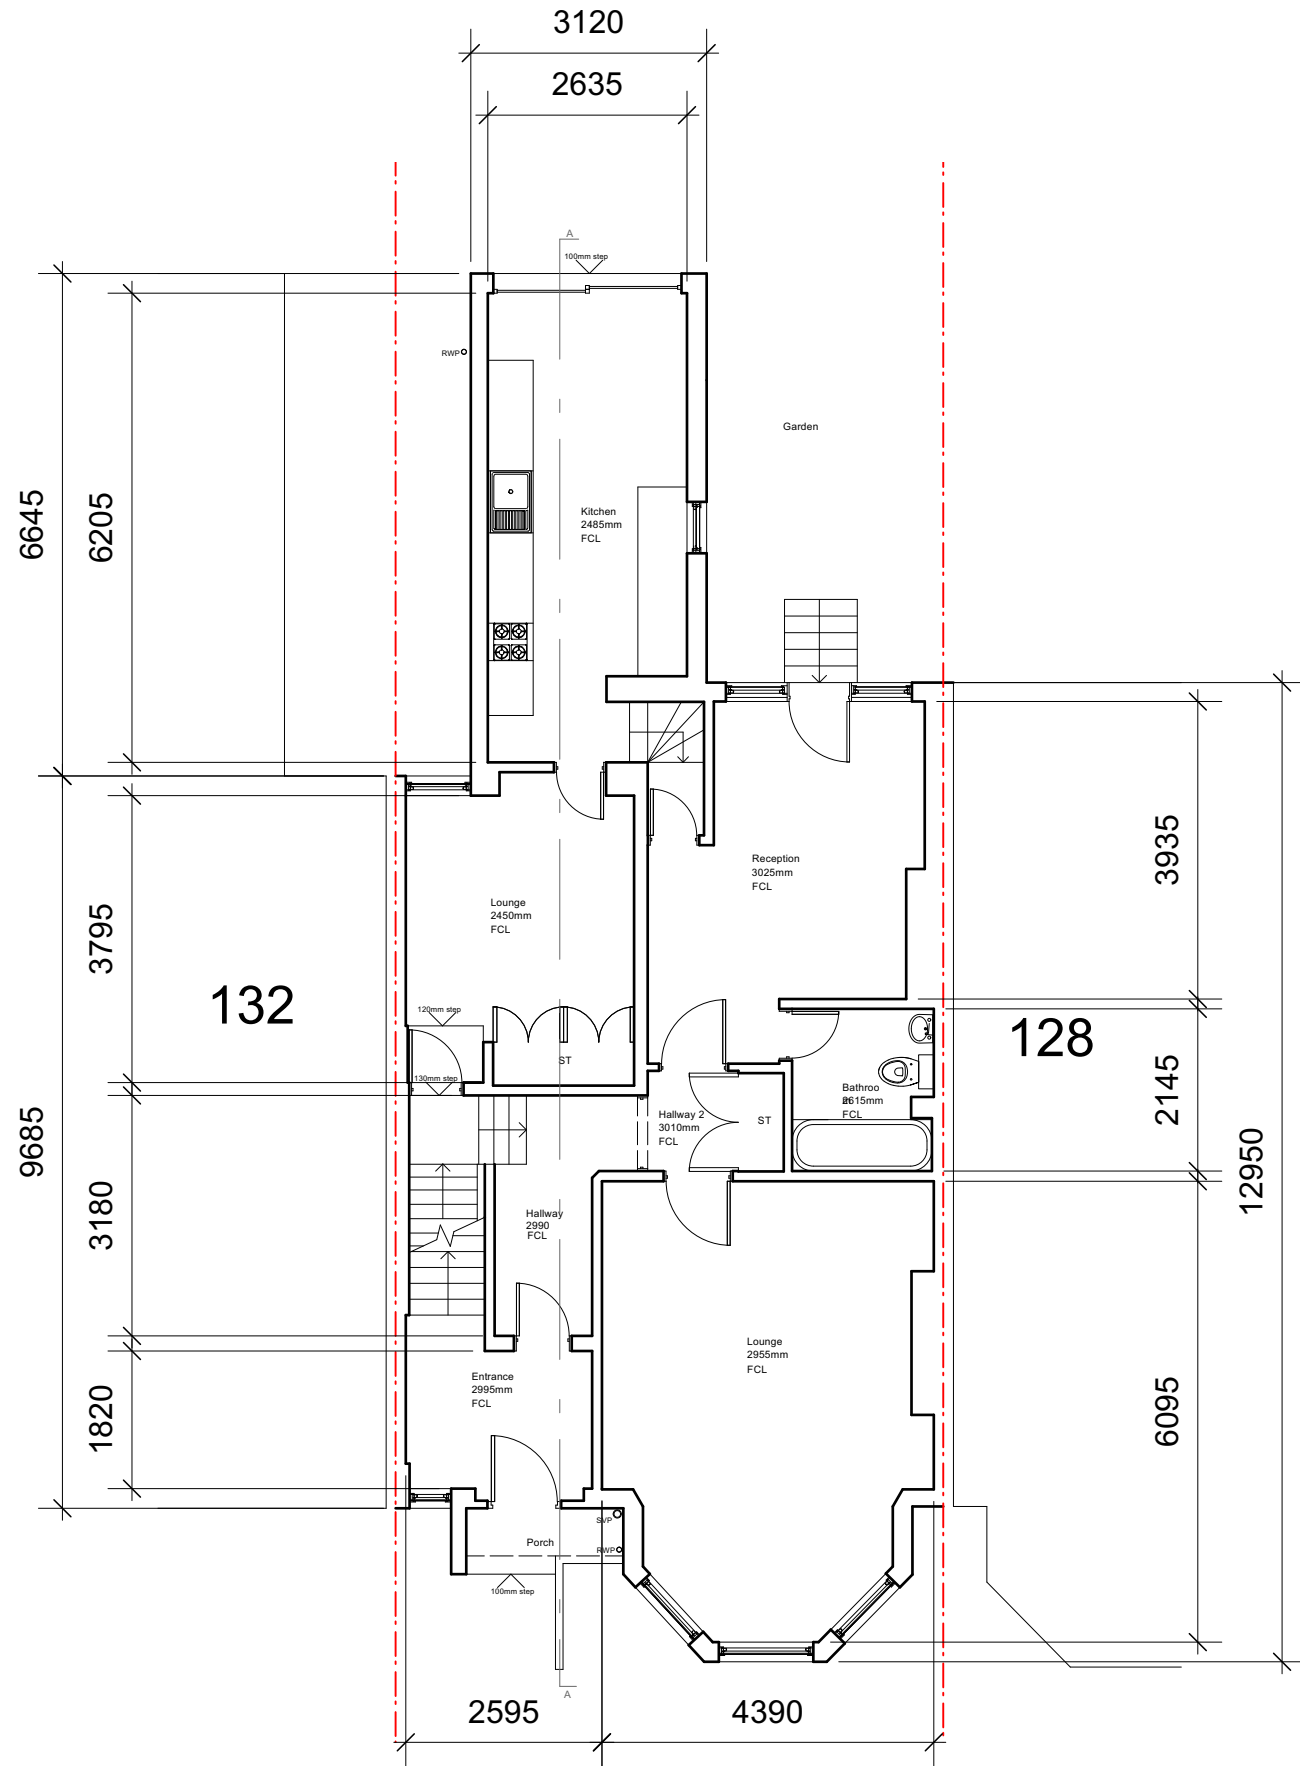

Existing Ground Floor Plan

08	30/03/2023	Planning Updt	HM	HM
08	30/01/2023	Planning Updt	DS	HM
07	25/01/2023	Planning Updt	DS	HM
06	24/01/2023	Planning Updt	DS	HM
05	18/01/2023	Planning Updt	DS	HM
04	07/11/2022	Planning Updt	DS	HM
03	04/11/2022	Planning Updt	DS	HM
02	31/10/2022	Planning	DS	HM
01	28/10/2022	Planning	DS	HM
00	21/10/2022	Initial issue	DS	HM
REV	DATE	COMMENT	DRW	CHK




NOTES
These drawings are for planning purposes only. All dimensions indicated are subject to alterations on site. Confirm all dimensions prior to ordering materials and commencing construction.

My-architect

Unit 5e, Canonbury Yard
190 New North Road
London, N1 7BJ
T 07912325101 E harry.molyneux@my-architect.io


PROJECT
Flat 1, 130 Muswell Hill Rd, N10 3JD
DRAWING
Existing Floor Plans
SCALE
1:100 @ A3
STATUS
Planning

DRAWING No.
364/01/400
REVISION
P09

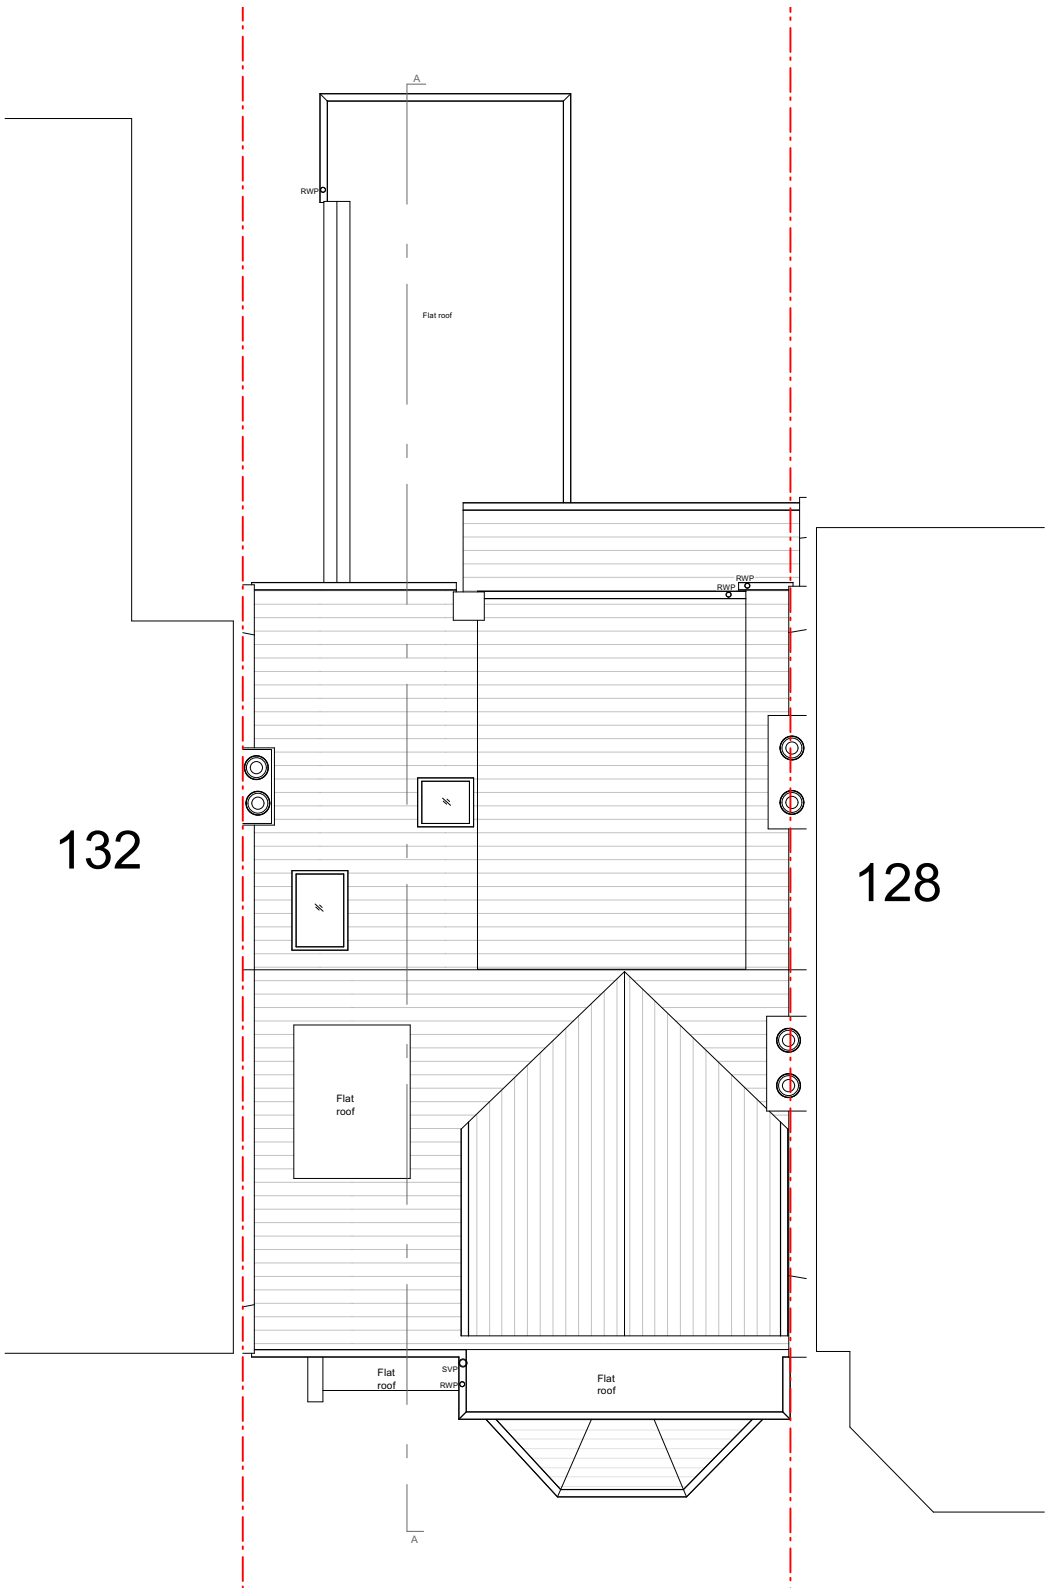

Existing Roof Plan

08	30/03/2023	Planning Updt	HM	HM
08	30/01/2023	Planning Updt	DS	HM
07	25/01/2023	Planning Updt	DS	HM
06	24/01/2023	Planning Updt	DS	HM
05	18/01/2023	Planning Updt	DS	HM
04	07/11/2022	Planning Updt	DS	HM
03	04/11/2022	Planning Updt	DS	HM
02	31/10/2022	Planning	DS	HM
01	28/10/2022	Planning	DS	HM
00	21/10/2022	Initial issue	DS	HM
REV	DATE	COMMENT	DRW	CHK

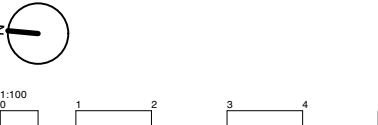

NOTES
These drawings are for planning purposes only. All dimensions indicated are subject to alterations on site. Confirm all dimensions prior to ordering materials and commencing construction.

My-architect


Unit 5e, Canonbury Yard
190 New North Road
London, N1 7BJ
T 07912325101 E harry.molyneux@my-architect.io

PROJECT
Flat 1, 130 Muswell Hill Rd, N10 3JD
DRAWING
Existing Floor Plans
SCALE
1:100 @ A3
STATUS
Planning

DRAWING No.
364/01/401
REVISION
P09



Proposed Front Elevation

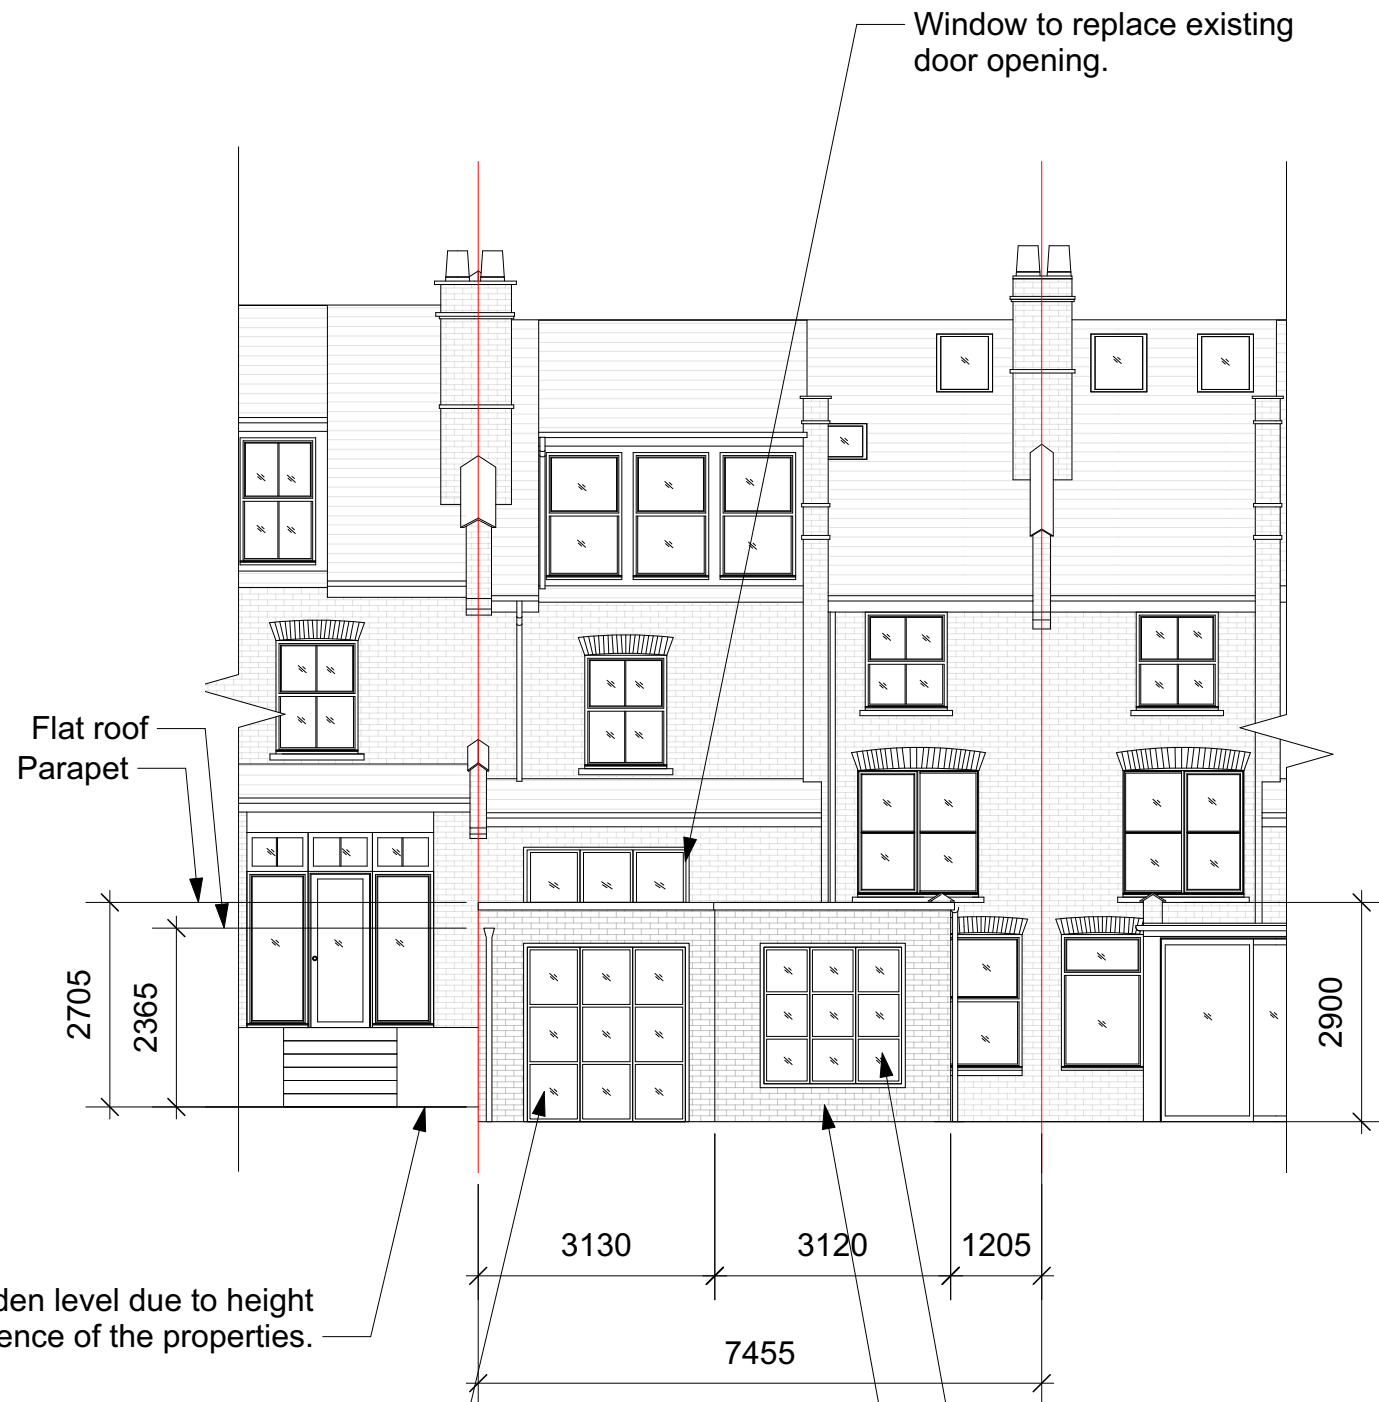

Proposed Rear Elevation

08	30/03/2023	Planning Updt	HM	HM
08	30/01/2023	Planning Updt	DS	HM
07	25/01/2023	Planning Updt	DS	HM
06	24/01/2023	Planning Updt	DS	HM
05	18/01/2023	Planning Updt	DS	HM
04	07/11/2022	Planning Updt	DS	HM
03	04/11/2022	Planning Updt	DS	HM
02	31/10/2022	Planning	DS	HM
01	28/10/2022	Planning	DS	HM
00	21/10/2022	Initial issue	DS	HM
REV	DATE	COMMENT	DRW	CHK



NOTES
These drawings are for planning purposes only. All dimensions indicated are subject to alterations on site. Confirm all dimensions prior to ordering materials and commencing construction.


My-architect

Unit 5e, Canonbury Yard
190 New North Road
London, N1 7BJ
T 07912325101 E harry.molyneux@my-architect.io

PROJECT
Flat 1, 130 Muswell Hill Rd, N10 3JD
DRAWING
Proposed Elevations

SCALE
1:100 @ A3
STATUS
Planning

DRAWING No.
364/03/200
REVISION
P09

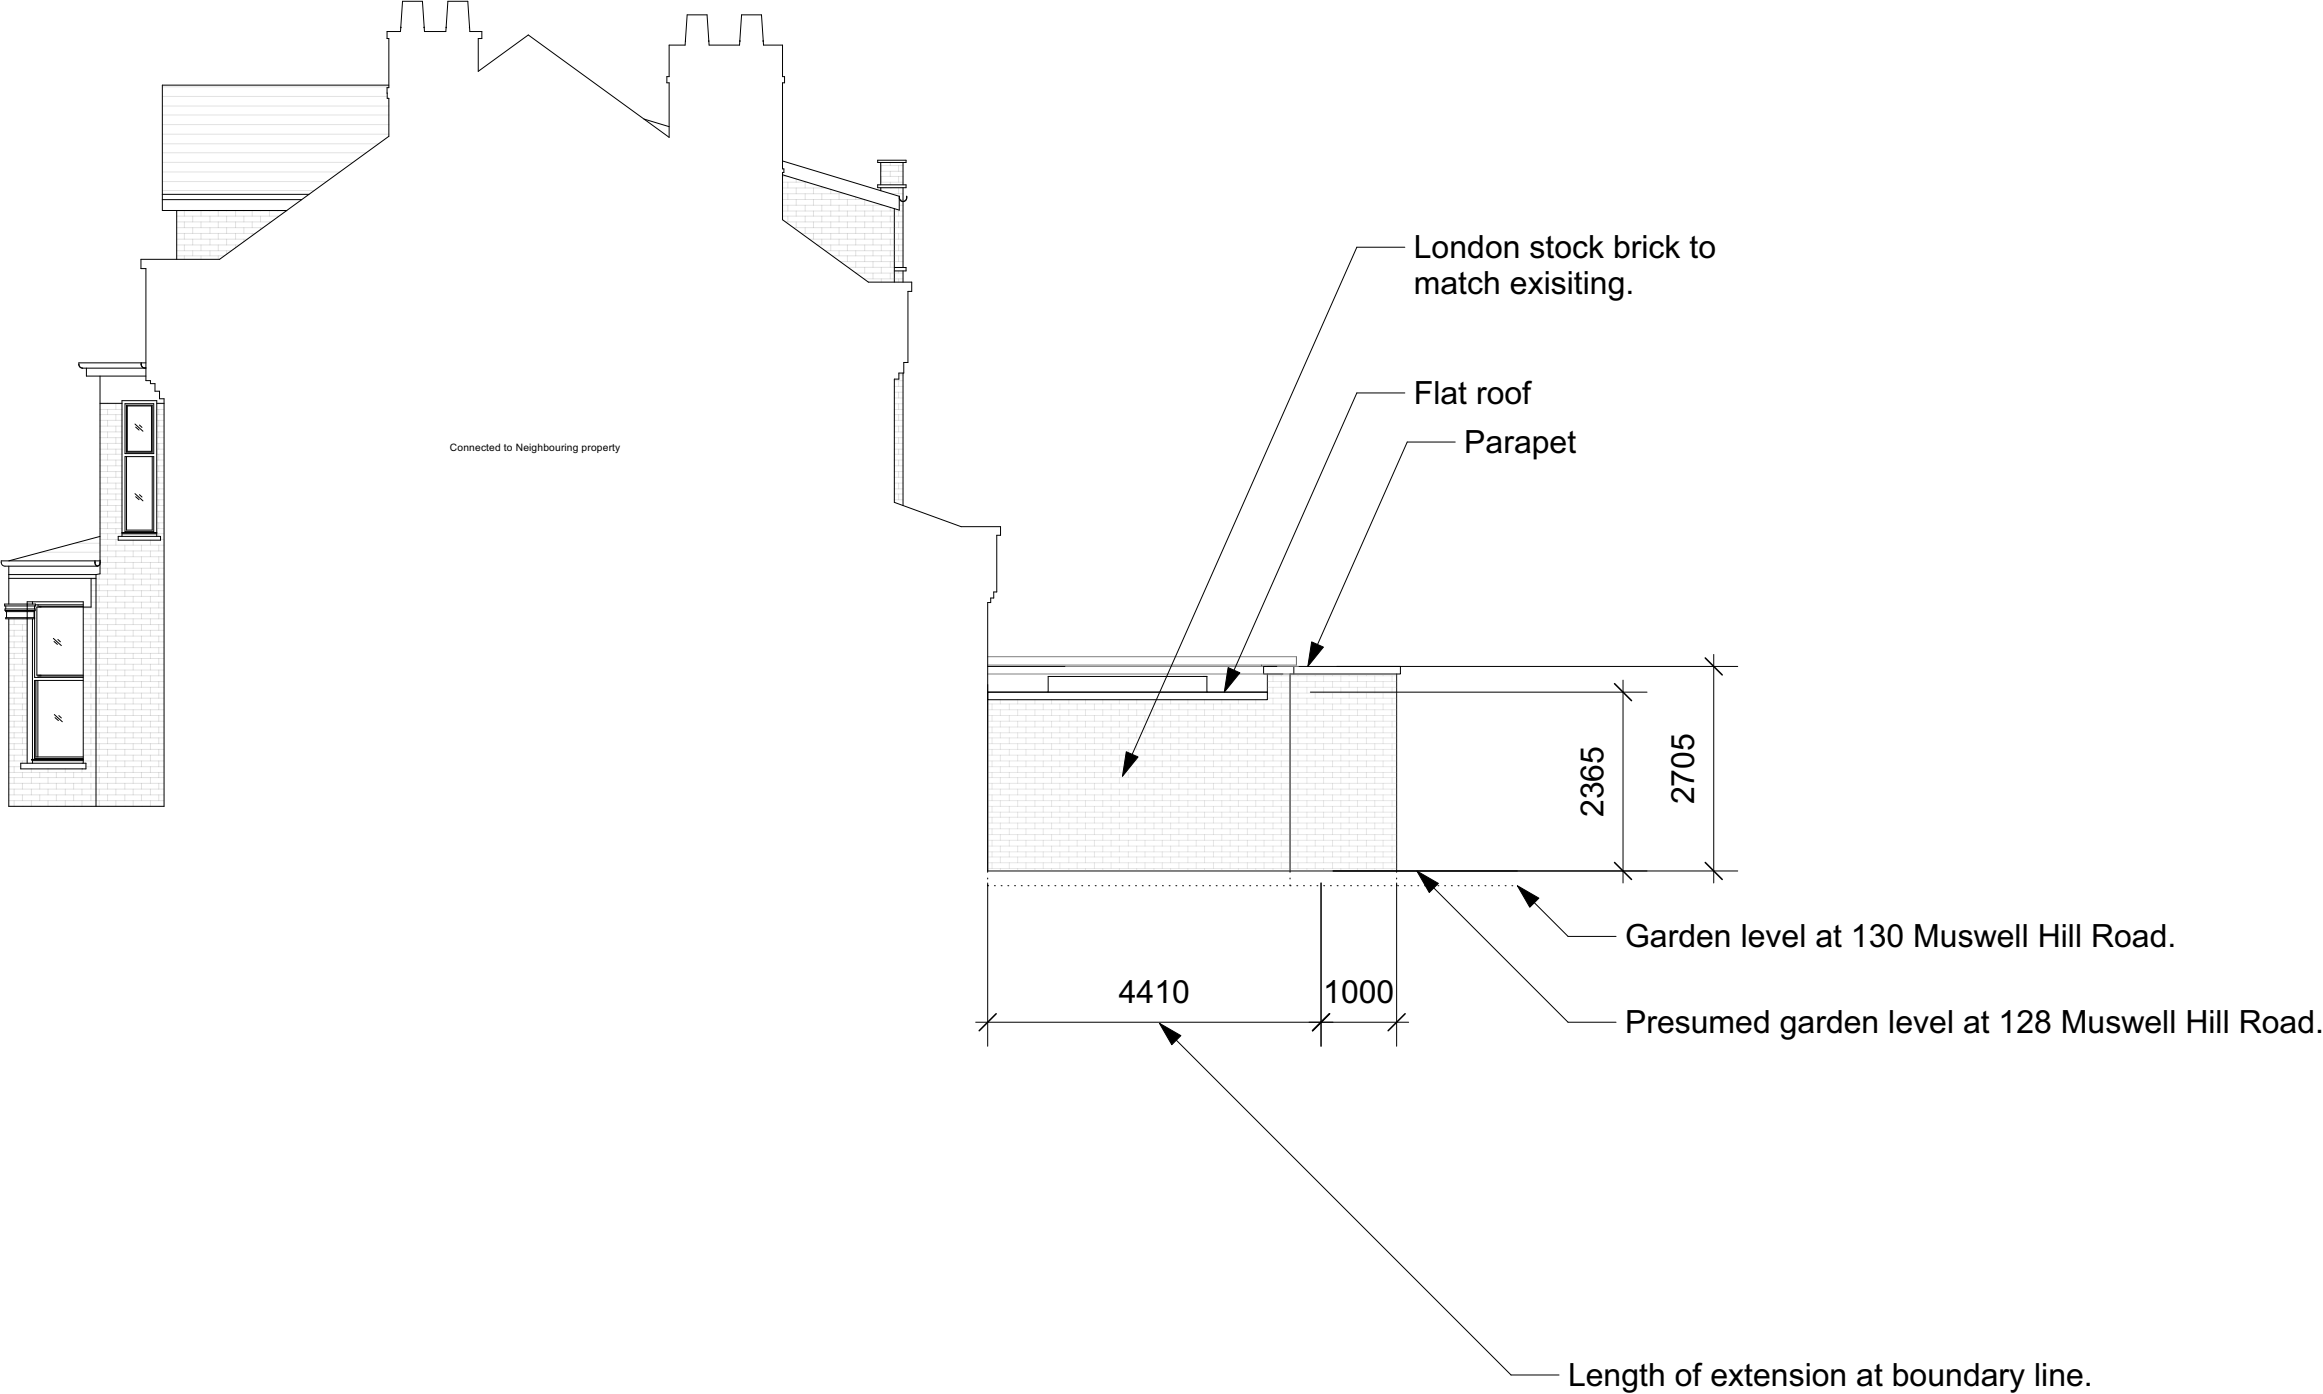

Proposed Side Elevation to No 128

08	30/03/2023	Planning Updt	HM	HM
08	30/01/2023	Planning Updt	DS	HM
07	25/01/2023	Planning Updt	DS	HM
06	24/01/2023	Planning Updt	DS	HM
05	18/01/2023	Planning Updt	DS	HM
04	07/11/2022	Planning Updt	DS	HM
03	04/11/2022	Planning Updt	DS	HM
02	31/10/2022	Planning	DS	HM
01	28/10/2022	Planning	DS	HM
00	21/10/2022	Initial issue	DS	HM
REV	DATE	COMMENT	DRW	CHK




NOTES
These drawings are for planning purposes only. All dimensions indicated are subject to alterations on site. Confirm all dimensions prior to ordering materials and commencing construction.

My-architect

Unit 5e, Canonbury Yard
190 New North Road
London, N1 7BJ
T 07912325101 E harry.molyneux@my-architect.io


PROJECT
Flat 1, 130 Muswell Hill Rd, N10 3JD
DRAWING
Proposed Elevation
SCALE
1:100 @ A3
STATUS
Planning

DRAWING No.
364/03/201
REVISION
P09

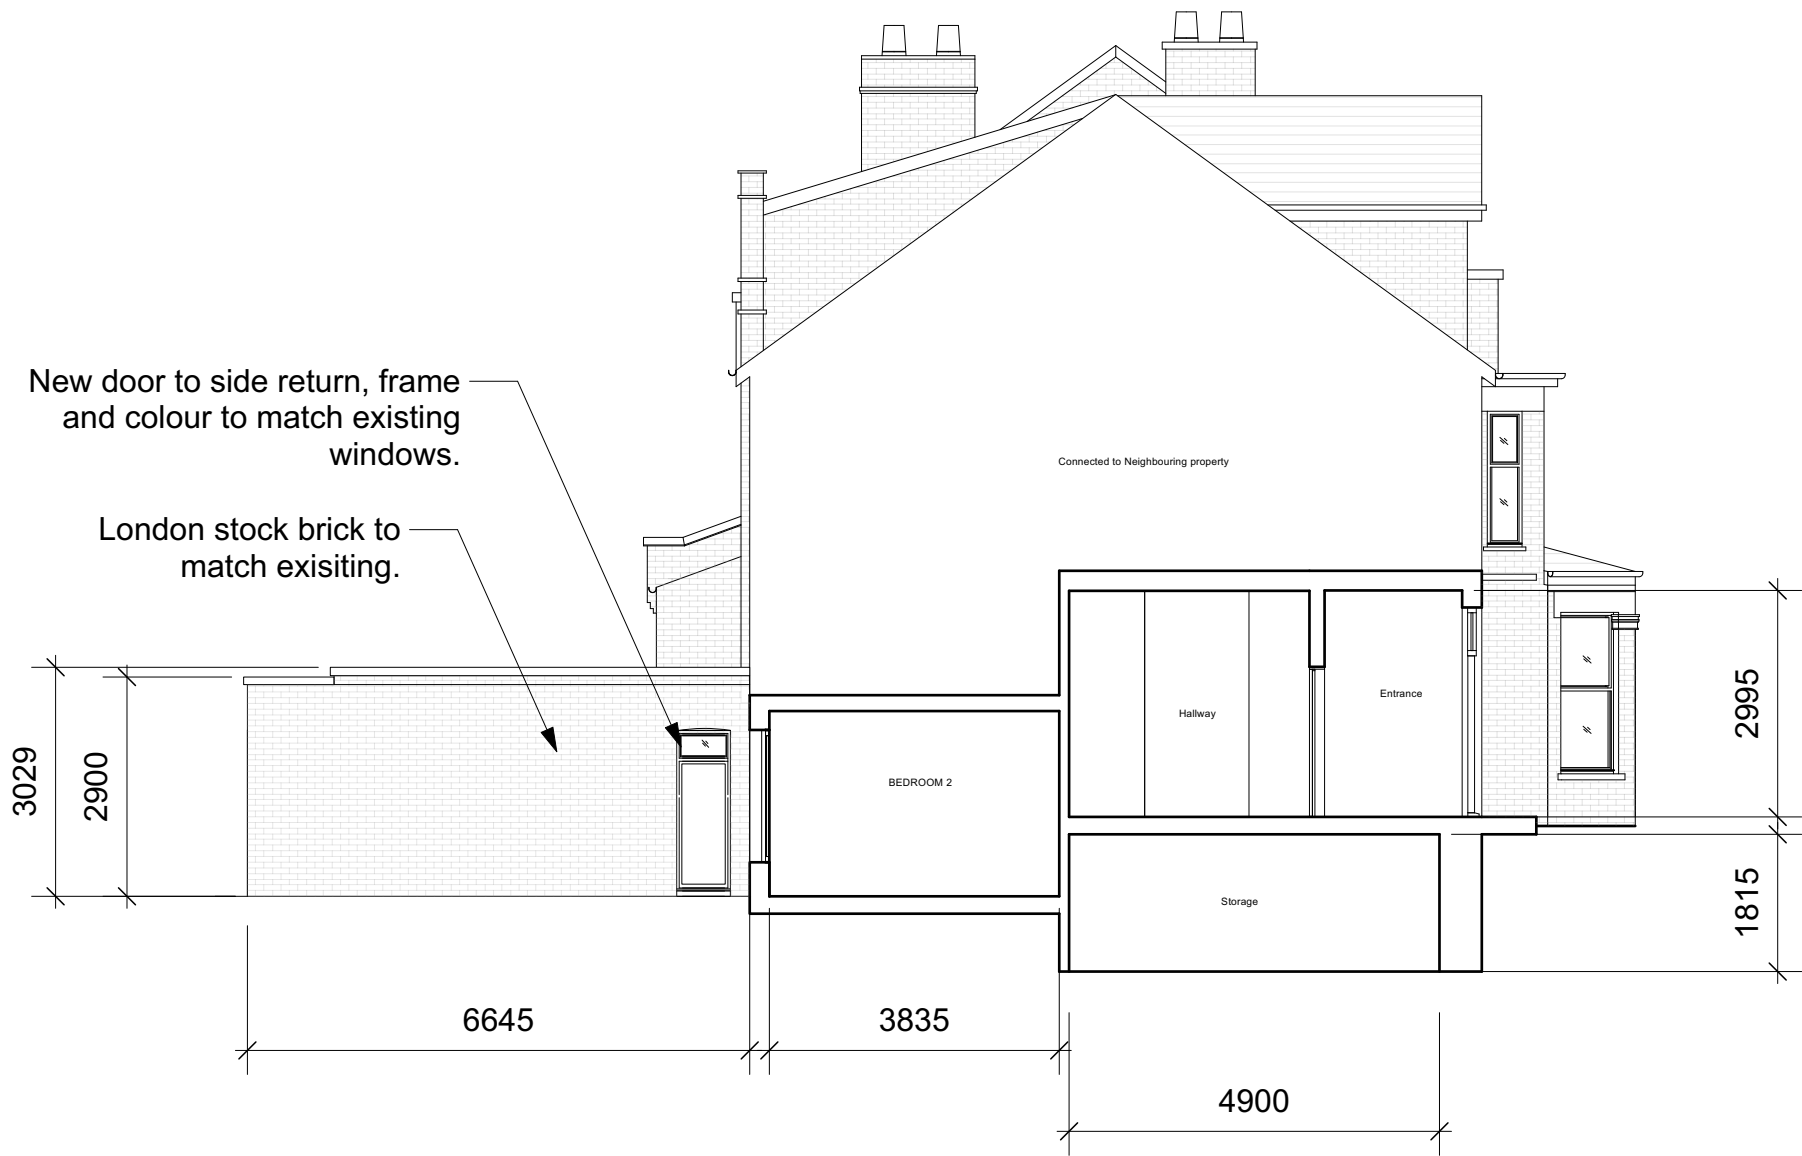

Proposed Side Elevation to No 132

08	30/03/2023	Planning Updt	HM	HM
08	30/01/2023	Planning Updt	DS	HM
07	25/01/2023	Planning Updt	DS	HM
06	24/01/2023	Planning Updt	DS	HM
05	18/01/2023	Planning Updt	DS	HM
04	07/11/2022	Planning Updt	DS	HM
03	04/11/2022	Planning Updt	DS	HM
02	31/10/2022	Planning	DS	HM
01	28/10/2022	Planning	DS	HM
00	21/10/2022	Initial issue	DS	HM
REV	DATE	COMMENT	DRW	CHK

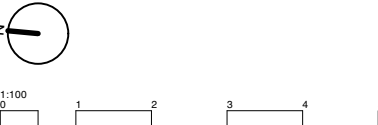


NOTES
These drawings are for planning purposes only. All dimensions indicated are subject to alterations on site. Confirm all dimensions prior to ordering materials and commencing construction.

My-architect

Unit 5e, Canonbury Yard
190 New North Road
London, N1 7BJ
T 07912325101 E harry.molyneux@my-architect.io


PROJECT
Flat 1, 130 Muswell Hill Rd, N10 3JD
DRAWING
Proposed Sections
SCALE
1:100 @ A3
STATUS
Planning

DRAWING No.
364/03/202
REVISION
P09

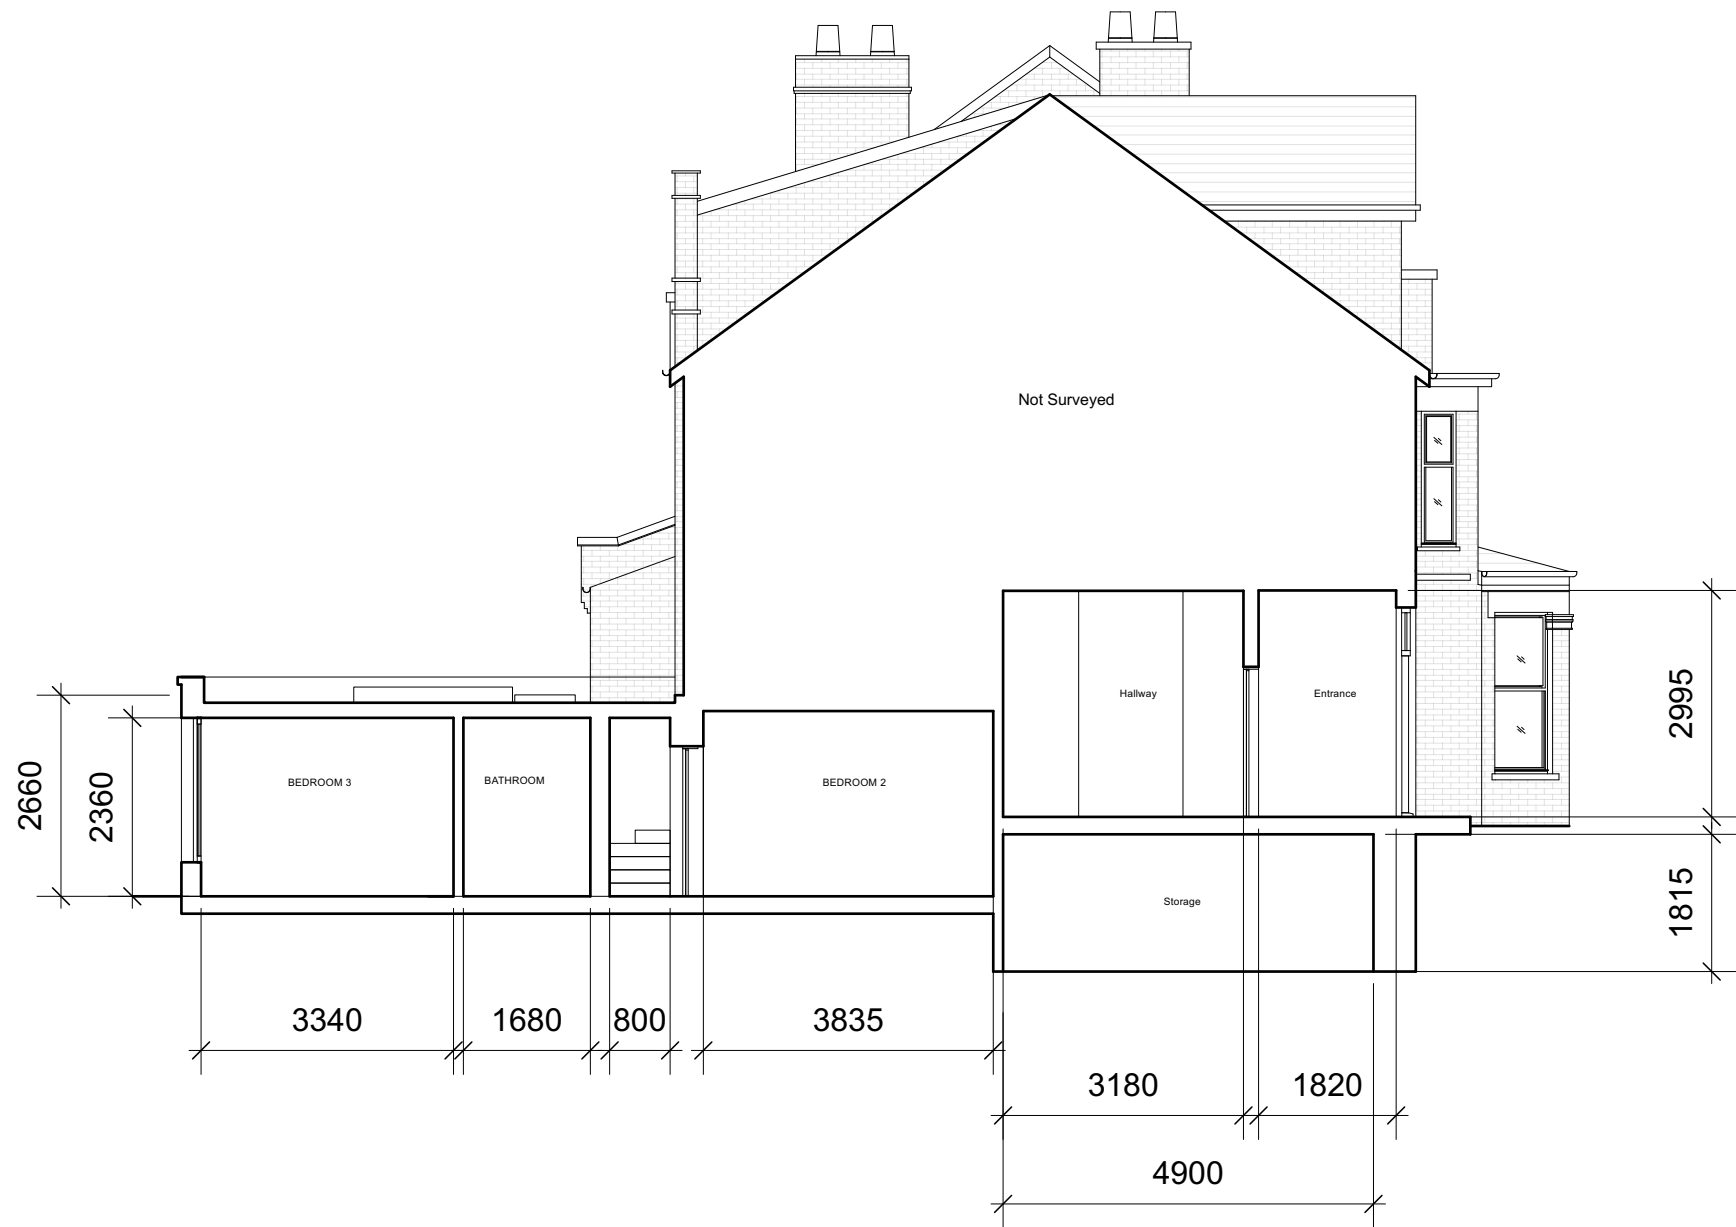

Proposed Section AA

08	30/03/2023	Planning Updt	HM	HM
08	30/01/2023	Planning Updt	DS	HM
07	25/01/2023	Planning Updt	DS	HM
06	24/01/2023	Planning Updt	DS	HM
05	18/01/2023	Planning Updt	DS	HM
04	07/11/2022	Planning Updt	DS	HM
03	04/11/2022	Planning Updt	DS	HM
02	31/10/2022	Planning	DS	HM
01	28/10/2022	Planning	DS	HM
00	21/10/2022	Initial issue	DS	HM
REV	DATE	COMMENT	DRW	CHK

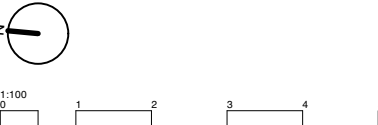


NOTES
These drawings are for planning purposes only. All dimensions indicated are subject to alterations on site. Confirm all dimensions prior to ordering materials and commencing construction.

My-architect

Unit 5e, Canonbury Yard
190 New North Road
London, N1 7BJ
T 07912325101 E harry.molyneux@my-architect.io


PROJECT
Flat 1, 130 Muswell Hill Rd, N10 3JD
DRAWING
Proposed Sections
SCALE
1:100 @ A3
STATUS
Planning

DRAWING No.
364/03/203
REVISION
P09

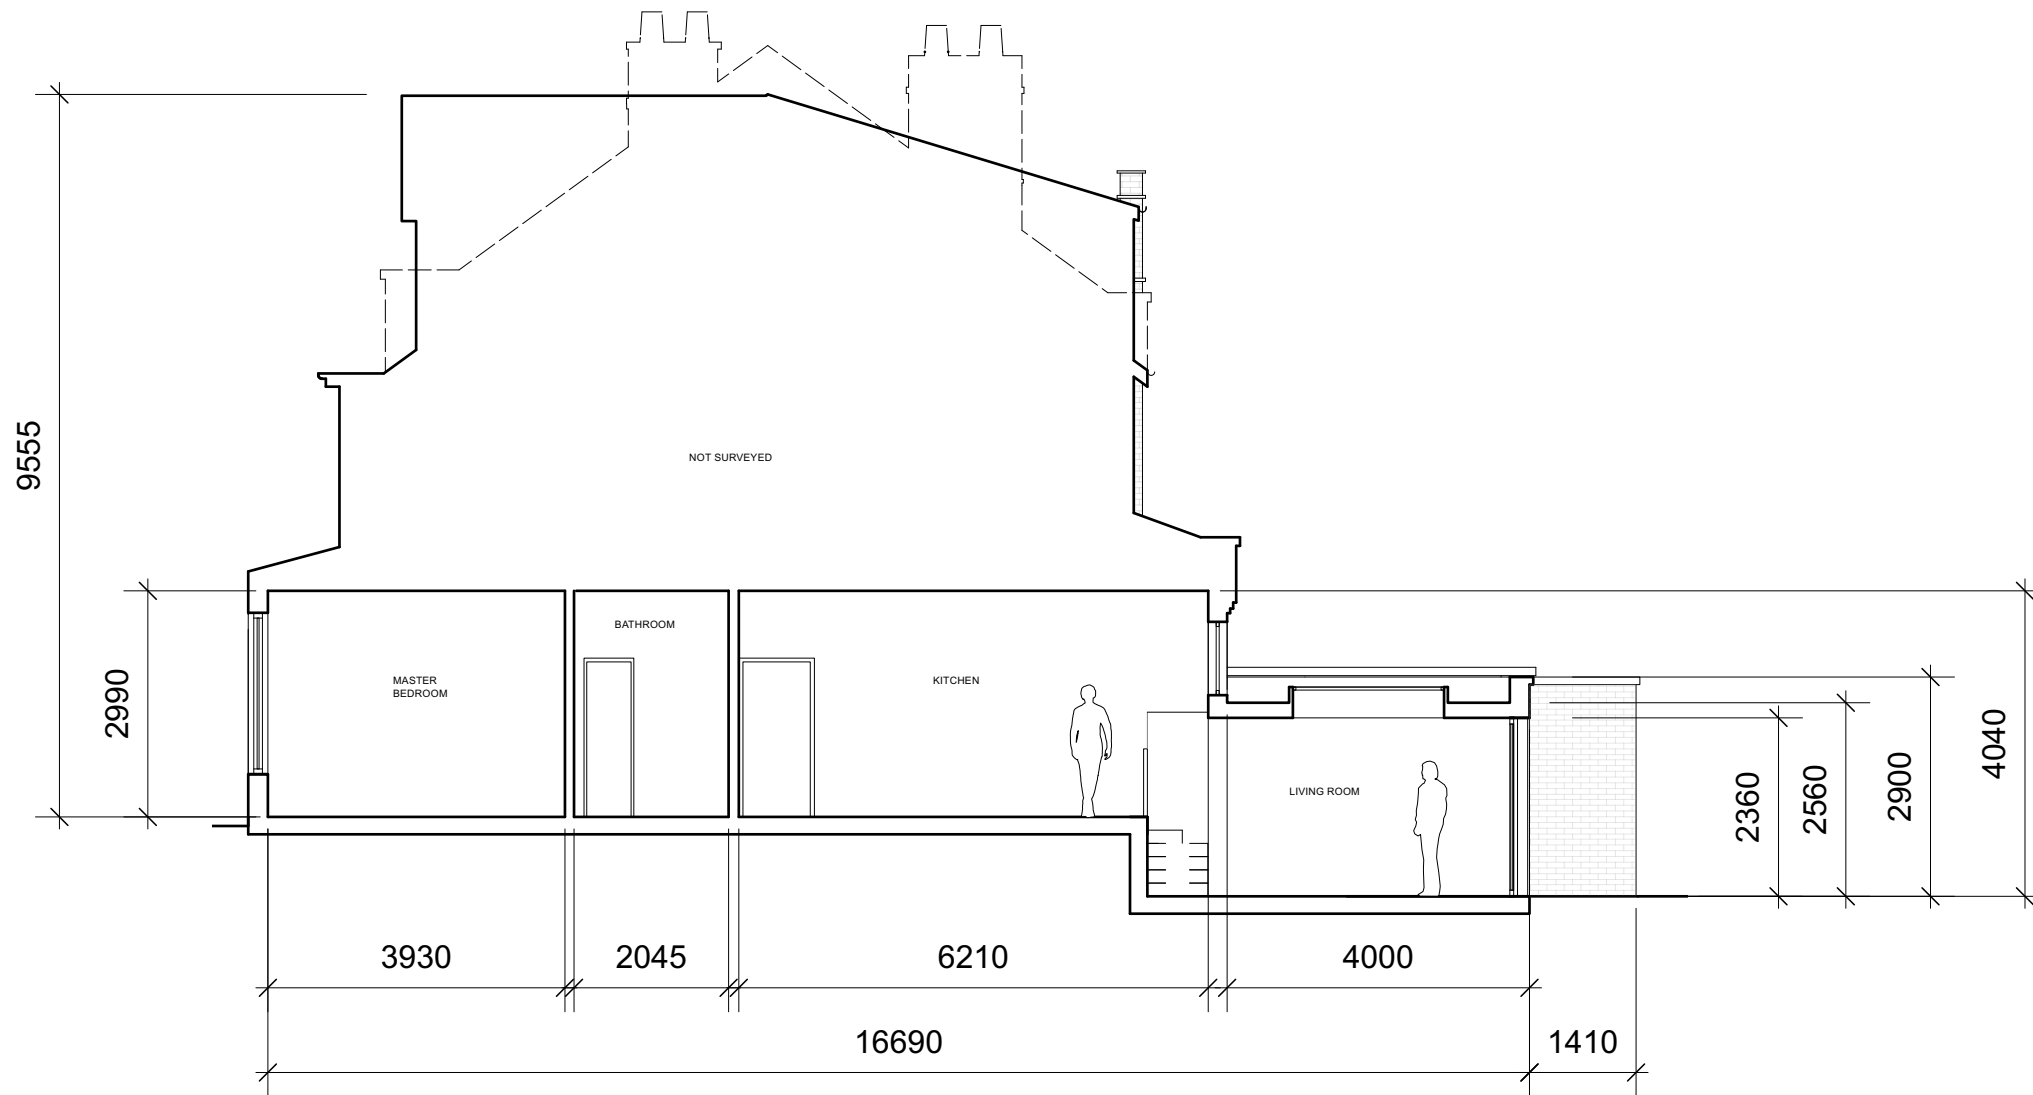

Proposed Section BB

08	30/03/2023	Planning Updt	HM	HM
08	30/01/2023	Planning Updt	DS	HM
07	25/01/2023	Planning Updt	DS	HM
06	24/01/2023	Planning Updt	DS	HM
05	18/01/2023	Planning Updt	DS	HM
04	07/11/2022	Planning Updt	DS	HM
03	04/11/2022	Planning Updt	DS	HM
02	31/10/2022	Planning	DS	HM
01	28/10/2022	Planning	DS	HM
00	21/10/2022	Initial issue	DS	HM
REV	DATE	COMMENT	DRW	CHK

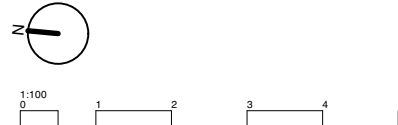


NOTES
These drawings are for planning purposes only. All dimensions indicated are subject to alterations on site. Confirm all dimensions prior to ordering materials and commencing construction.


My-architect

Unit 5e, Canonbury Yard
190 New North Road
London, N1 7BJ
T 07912325101 E harry.molyneux@my-architect.io

PROJECT
Flat 1, 130 Muswell Hill Rd, N10 3JD
DRAWING
Proposed Sections
SCALE
1:100 @ A3
STATUS
Planning

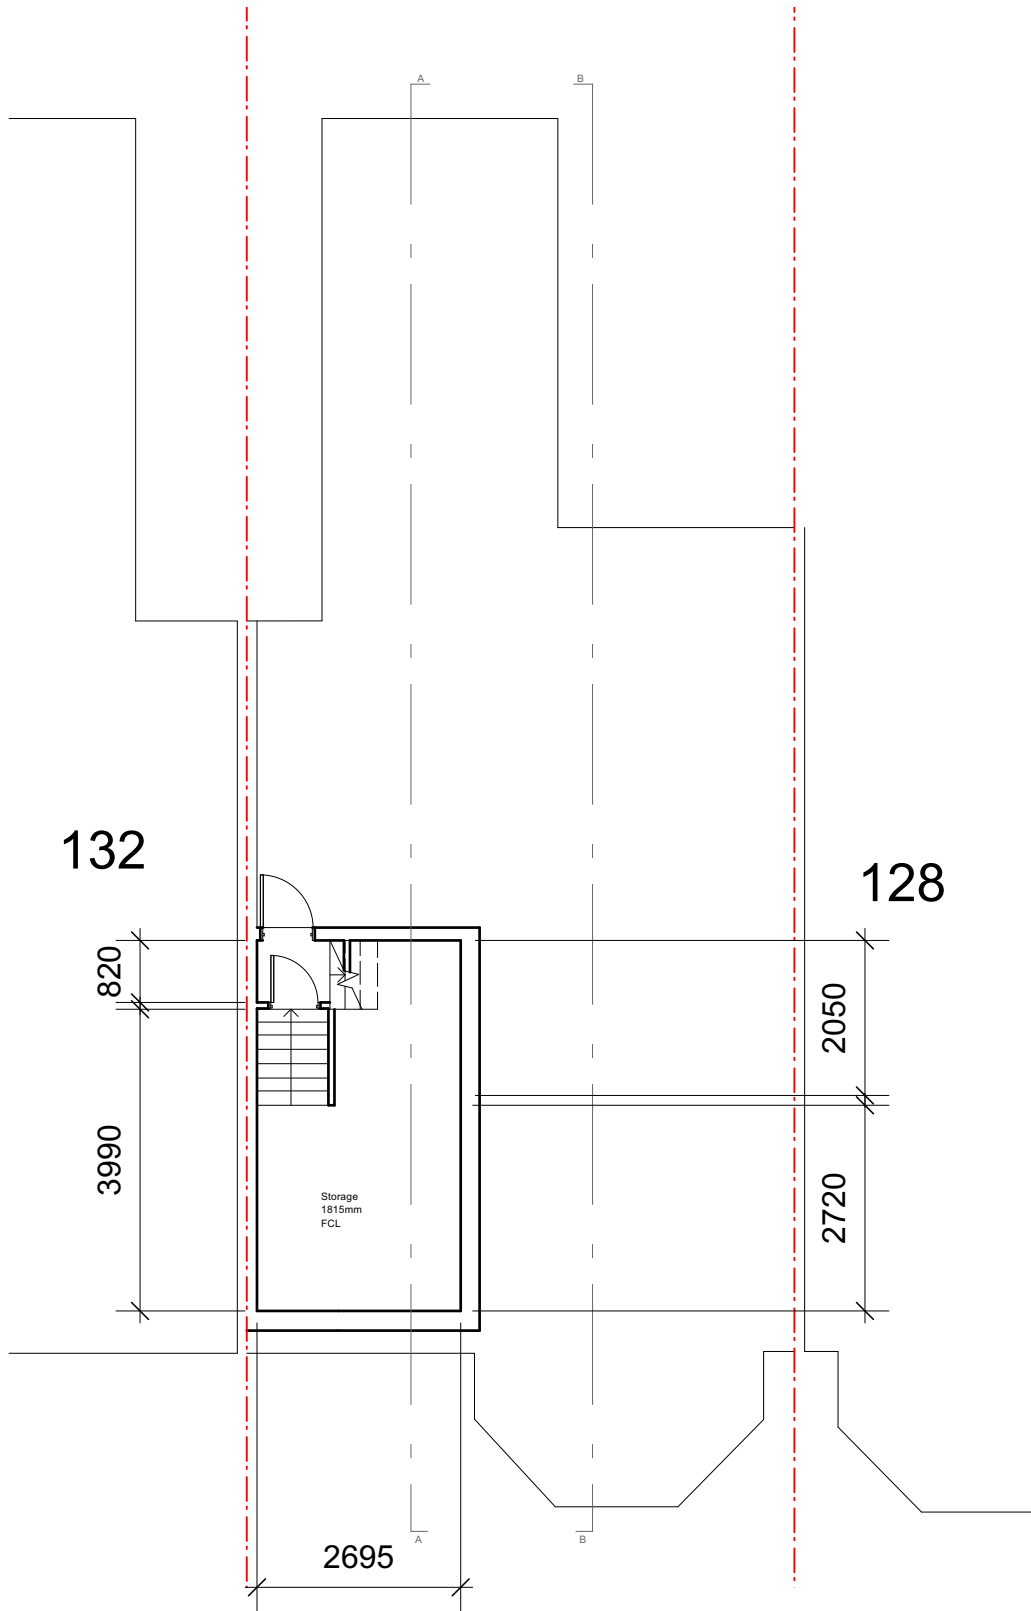

Proposed Lower Ground Floor Plan

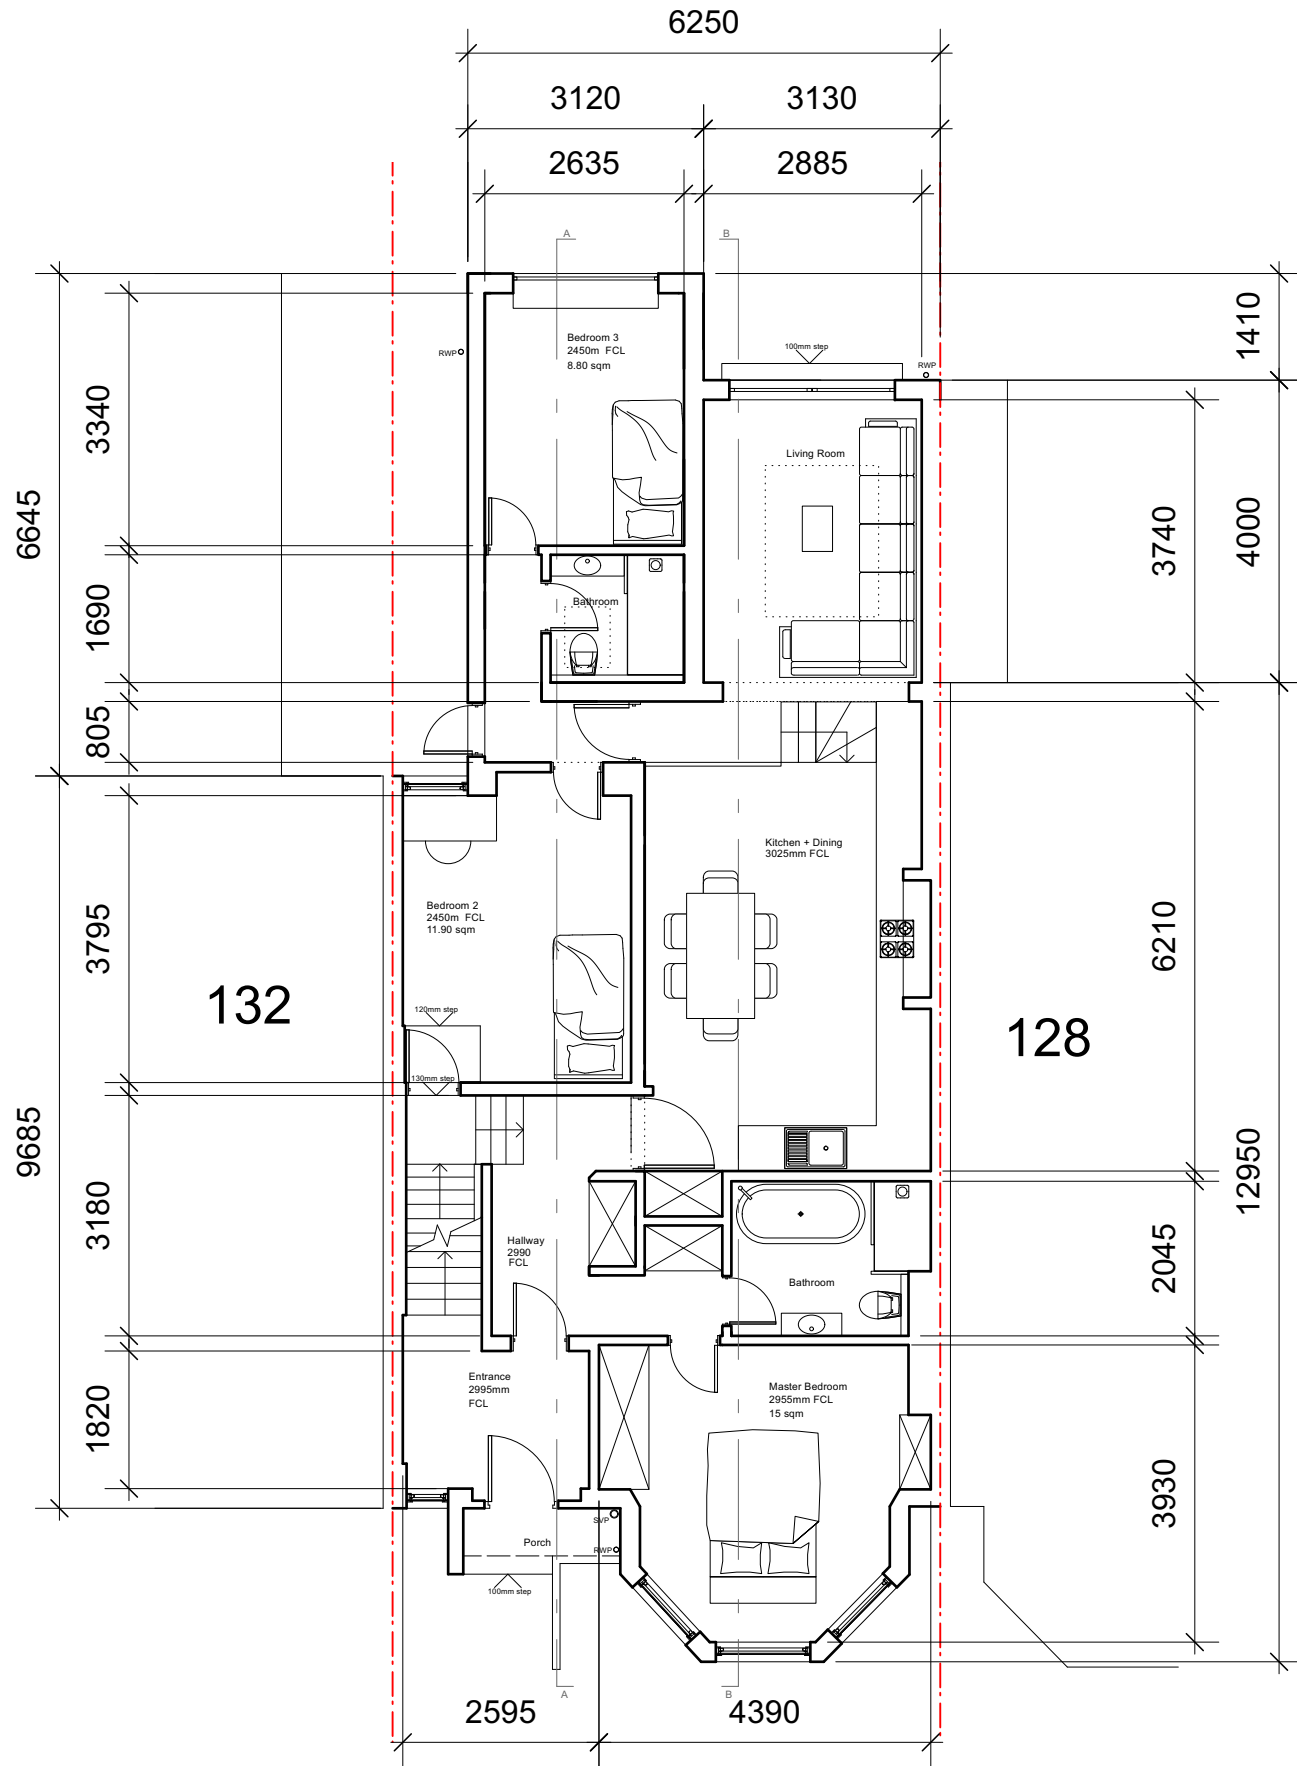

Proposed Ground Floor Plan

08	30/03/2023	Planning Updt	HM	HM
08	30/01/2023	Planning Updt	DS	HM
07	25/01/2023	Planning Updt	DS	HM
06	24/01/2023	Planning Updt	DS	HM
05	18/01/2023	Planning Updt	DS	HM
04	07/11/2022	Planning Updt	DS	HM
03	04/11/2022	Planning Updt	DS	HM
02	31/10/2022	Planning	DS	HM
01	28/10/2022	Planning	DS	HM
00	21/10/2022	Initial issue	DS	HM
REV	DATE	COMMENT	DRW	CHK




NOTES
These drawings are for planning purposes only. All dimensions indicated are subject to alterations on site. Confirm all dimensions prior to ordering materials and commencing construction.

My-architect

Unit 5e, Canonbury Yard
190 New North Road
London, N1 7BJ
T 07912325101 E harry.molyneux@my-architect.io


PROJECT
Flat 1, 130 Muswell Hill Rd, N10 3JD
DRAWING
Proposed Floor Plans
SCALE
1:100 @ A3
STATUS
Planning

DRAWING No.
364/03/400
REVISION
P09

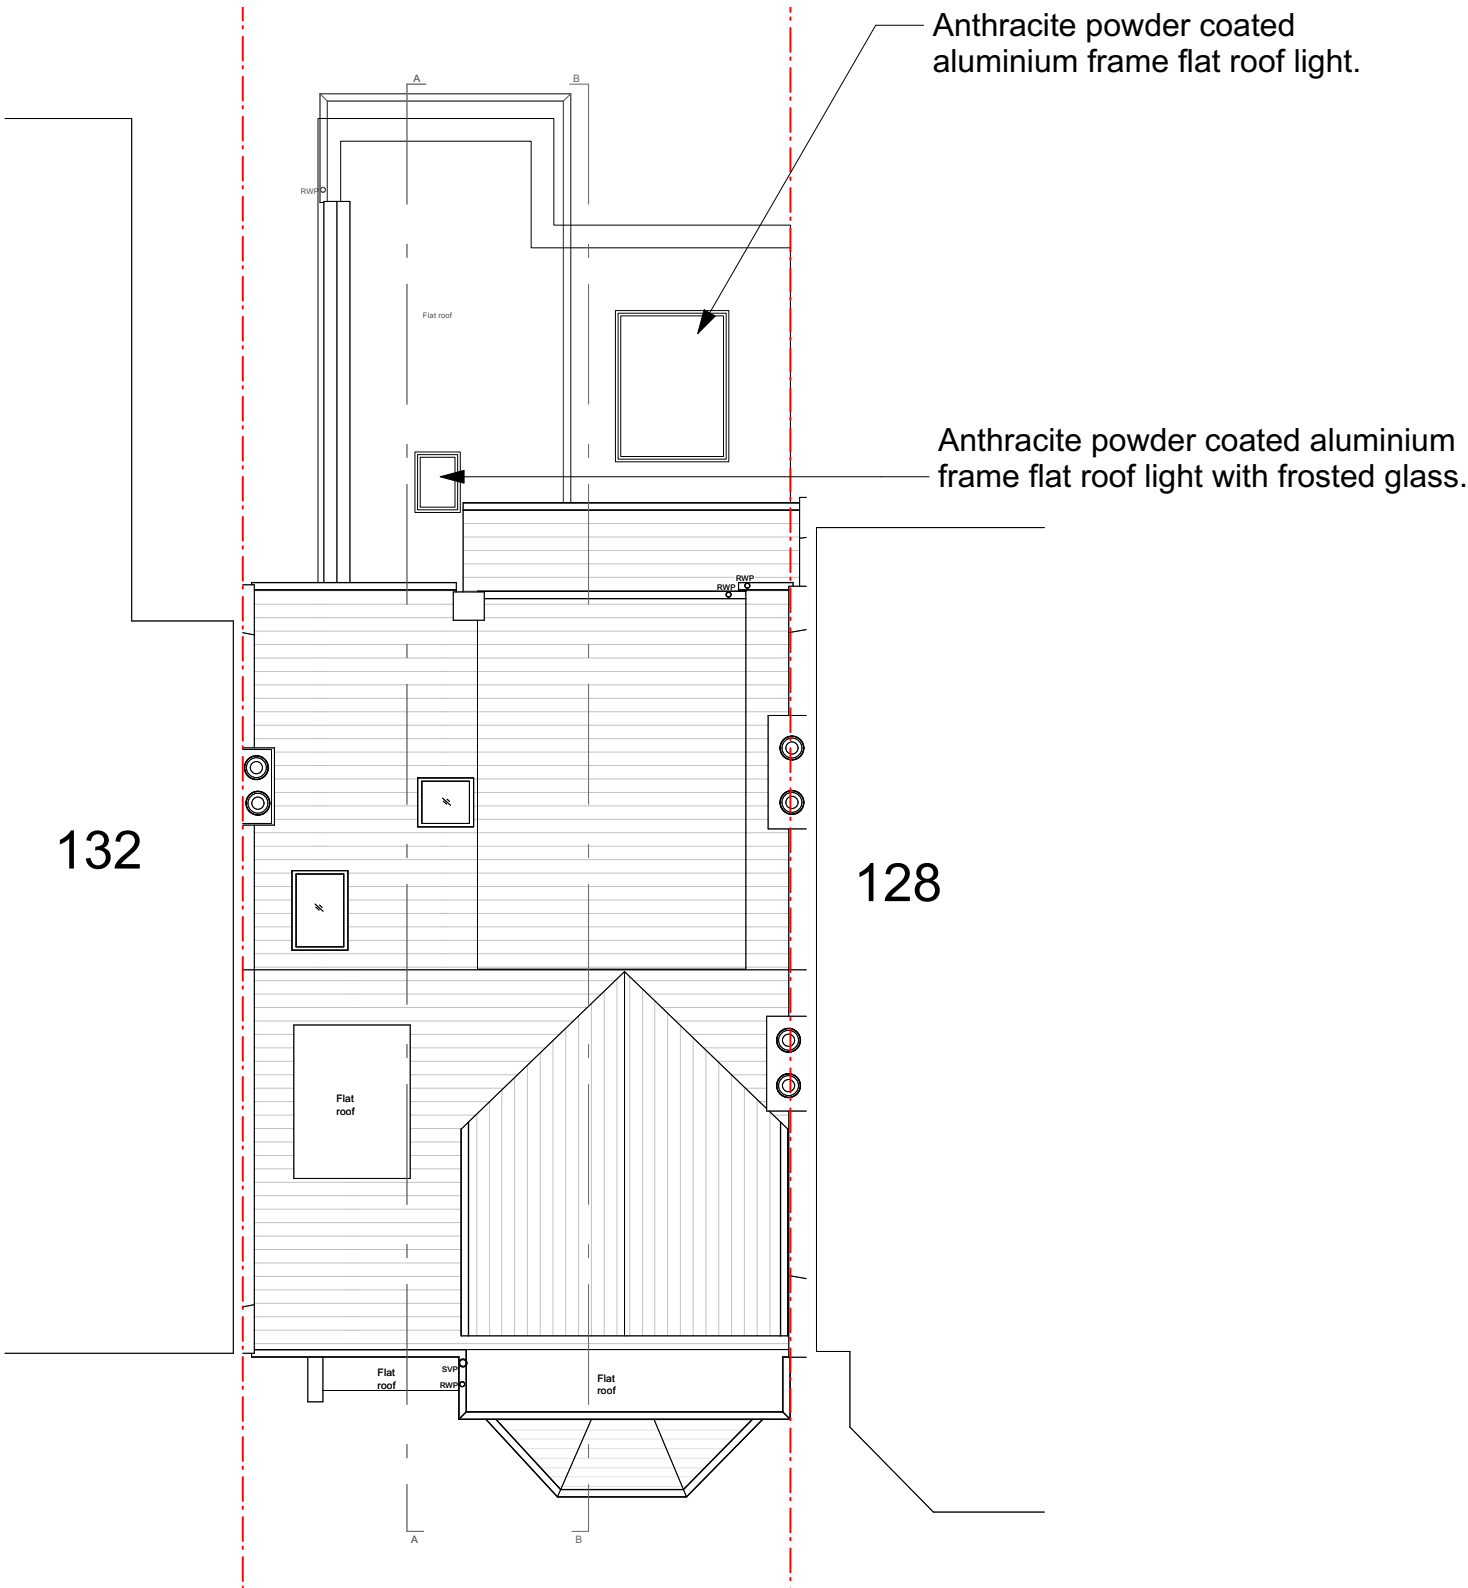

Proposed Roof Plan

08	30/03/2023	Planning Updt	HM	HM
08	30/01/2023	Planning Updt	DS	HM
07	25/01/2023	Planning Updt	DS	HM
06	24/01/2023	Planning Updt	DS	HM
05	18/01/2023	Planning Updt	DS	HM
04	07/11/2022	Planning Updt	DS	HM
03	04/11/2022	Planning Updt	DS	HM
02	31/10/2022	Planning	DS	HM
01	28/10/2022	Planning	DS	HM
00	21/10/2022	Initial issue	DS	HM
REV	DATE	COMMENT	DRW	CHK

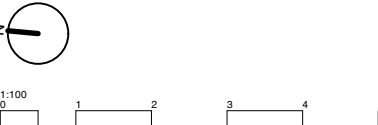


NOTES
These drawings are for planning purposes only. All dimensions indicated are subject to alterations on site. Confirm all dimensions prior to ordering materials and commencing construction.

My-architect


Unit 5e, Canonbury Yard
190 New North Road
London, N1 7BJ
T 07912325101 E harry.molyneux@my-architect.io

PROJECT
Flat 1, 130 Muswell Hill Rd, N10 3JD
DRAWING
Proposed Floor Plans
SCALE
1:100 @ A3
STATUS
Planning

DRAWING No.
364/03/401
REVISION
P09

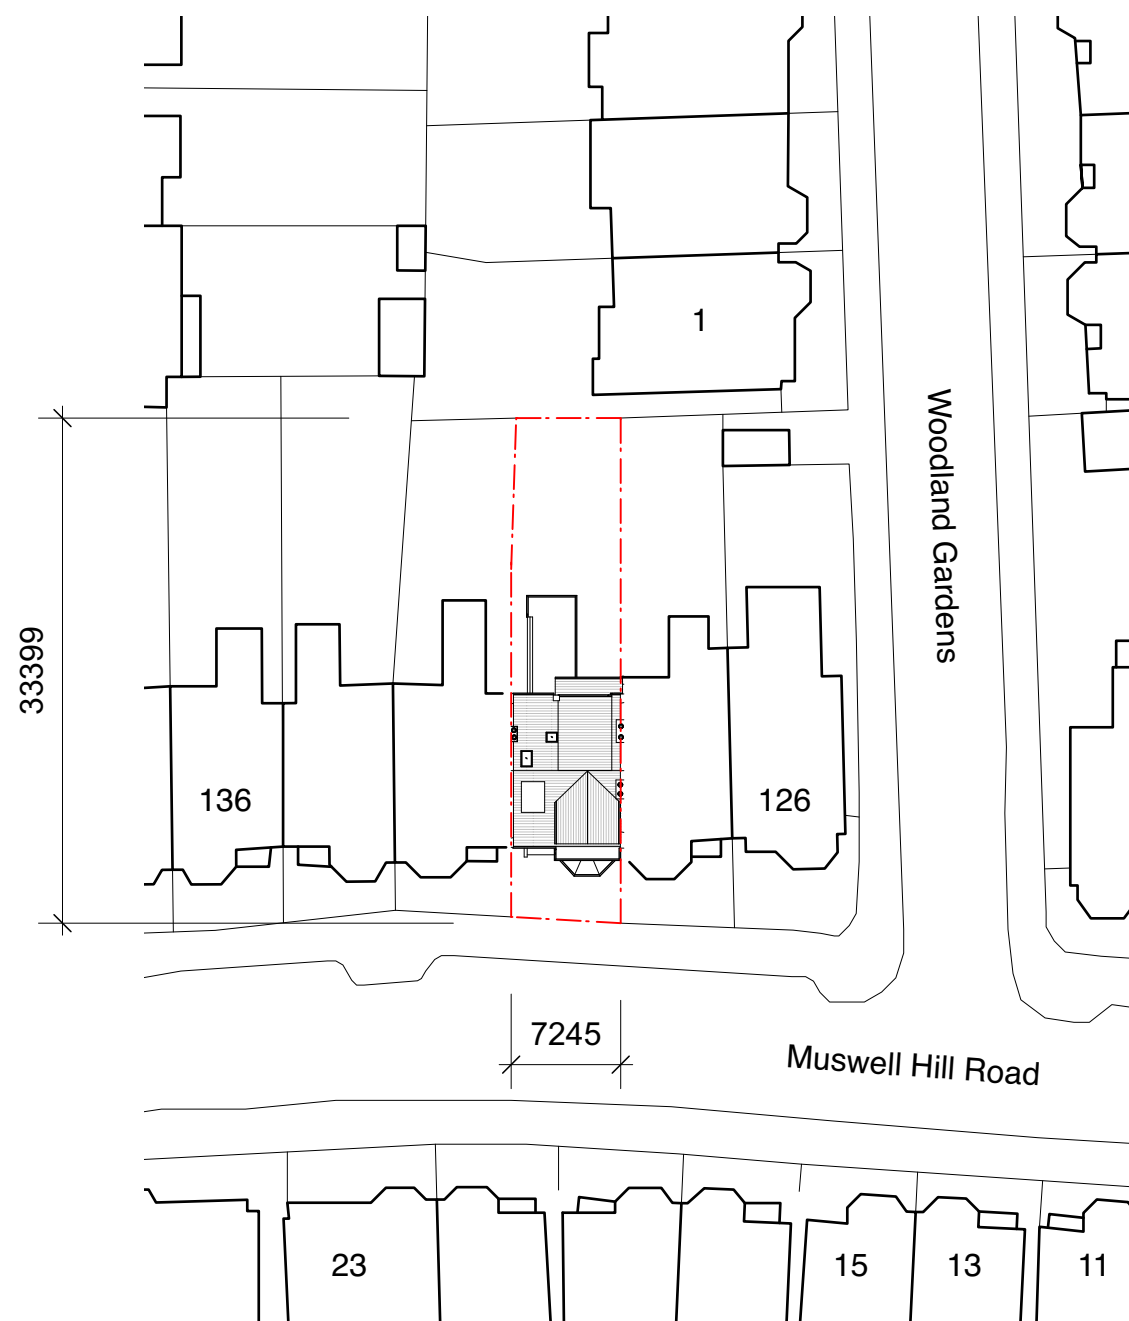


Existing Block Plan

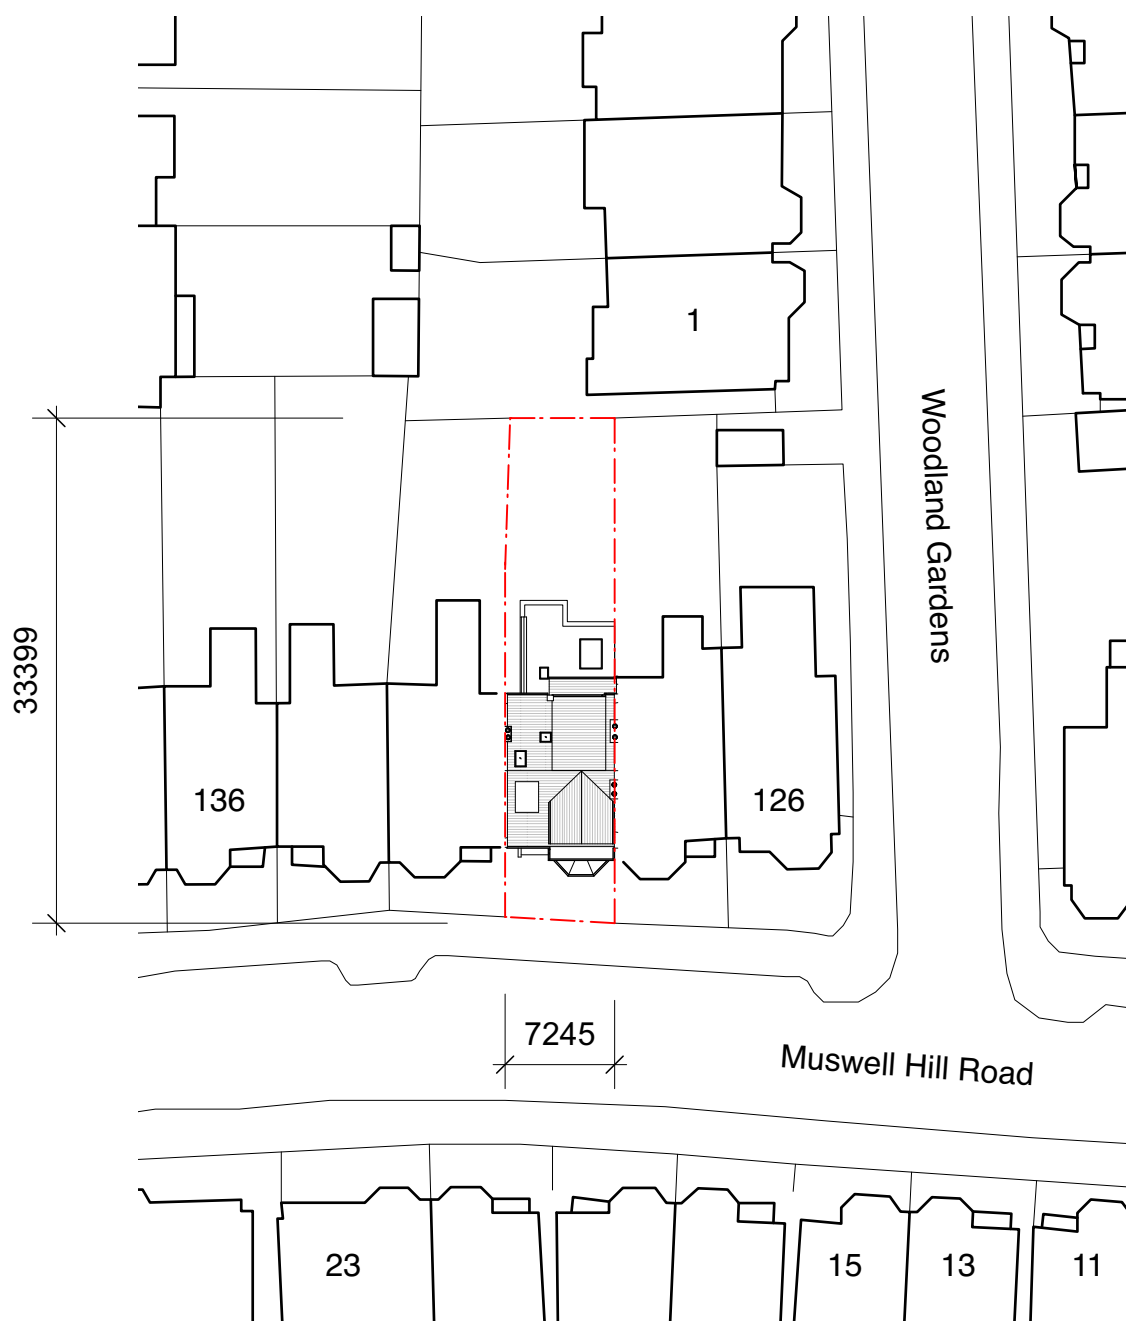

Proposed Block Plan

08	30/03/2023	Planning Updt	HM	HM
08	30/01/2023	Planning Updt	DS	HM
07	25/01/2023	Planning Updt	DS	HM
06	24/01/2023	Planning Updt	DS	HM
05	18/01/2023	Planning Updt	DS	HM
04	07/11/2022	Planning Updt	DS	HM
03	04/11/2022	Planning Updt	DS	HM
02	31/10/2022	Planning	DS	HM
01	28/10/2022	Planning	DS	HM
00	21/10/2022	Initial issue	DS	HM
REV	DATE	COMMENT	DRW	CHK

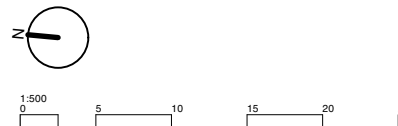

NOTES
These drawings are for planning purposes only. All dimensions indicated are subject to alterations on site. Confirm all dimensions prior to ordering materials and commencing construction.

My-architect

Unit 5e, Canonbury Yard
190 New North Road
London, N1 7BJ
T 07912325101 E harry.molyneux@my-architect.io

PROJECT
Flat 1, 130 Muswell Hill Rd, N10 3JD
DRAWING
Block Plans
SCALE
1:500 @ A3
STATUS
Planning