


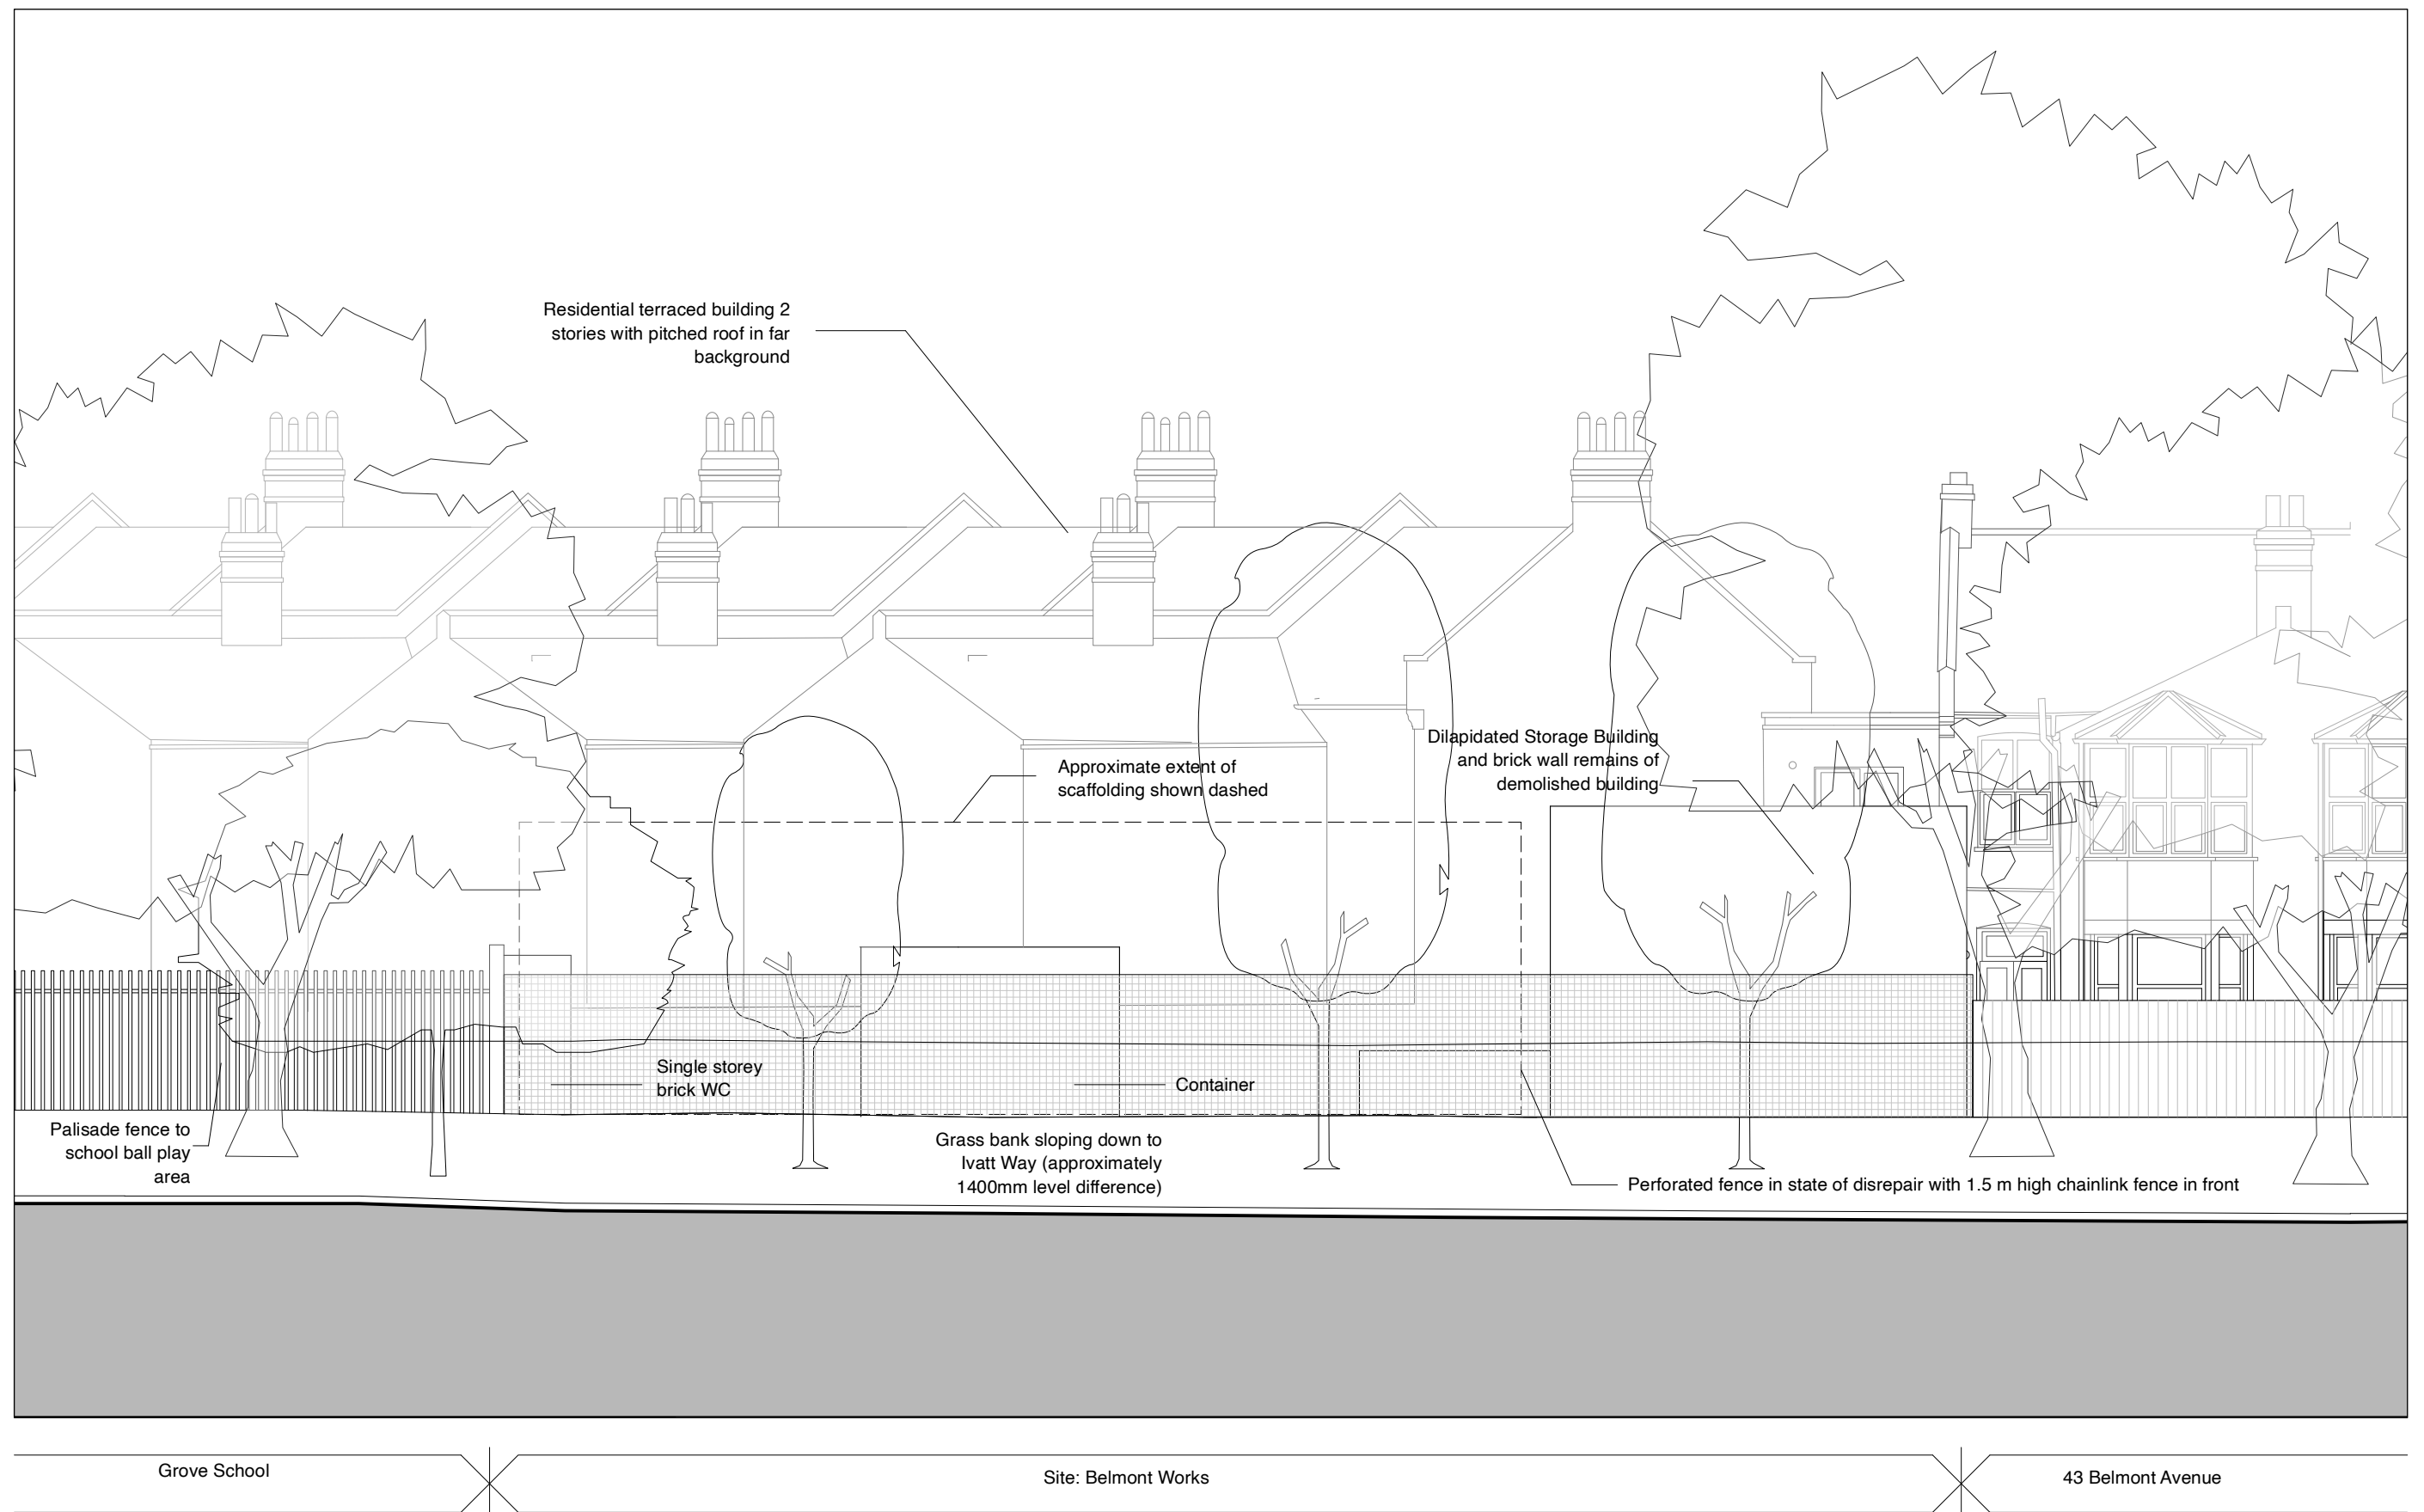

PLANNING

Notes:
 Drawings and design prepared for planning purposes only
 Drawings based on measured survey undertaken by Survey London

0m 5m

Julian Cowie Architects
 70 Cowcross Street
 London EC1M 6EJ
 Telephone 020 7253 6333
 Web www.jc-architects.co.uk
 Email mail@jc-architects.co.uk

Proposed Apartments
43 Belmont Avenue N17 6AX

Existing Ivatt Way/South West Elevation

Scale: 1:100@A3

May 2022

PP_03