



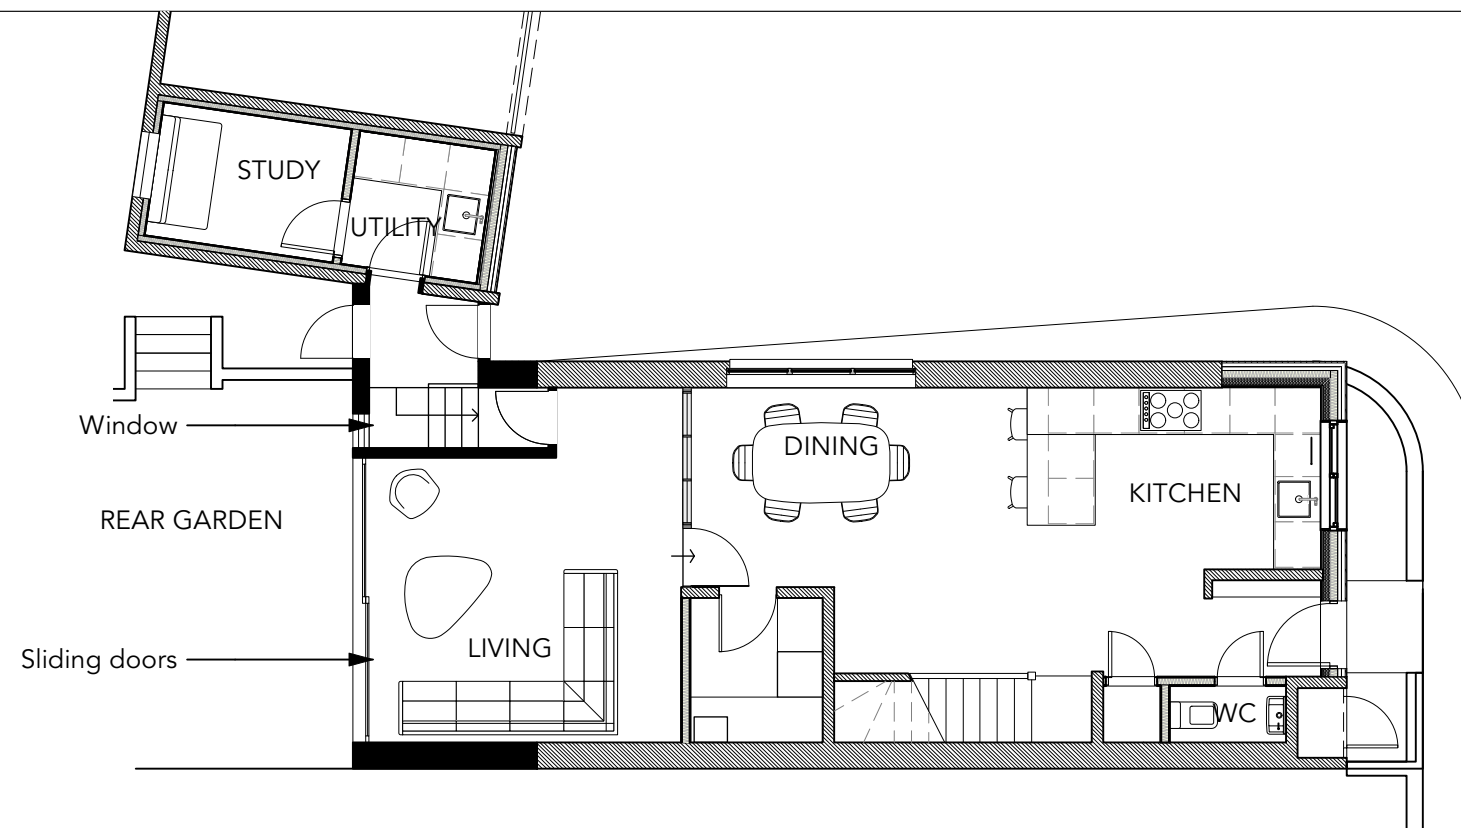


1 ground floor plan
Scale: 1:100

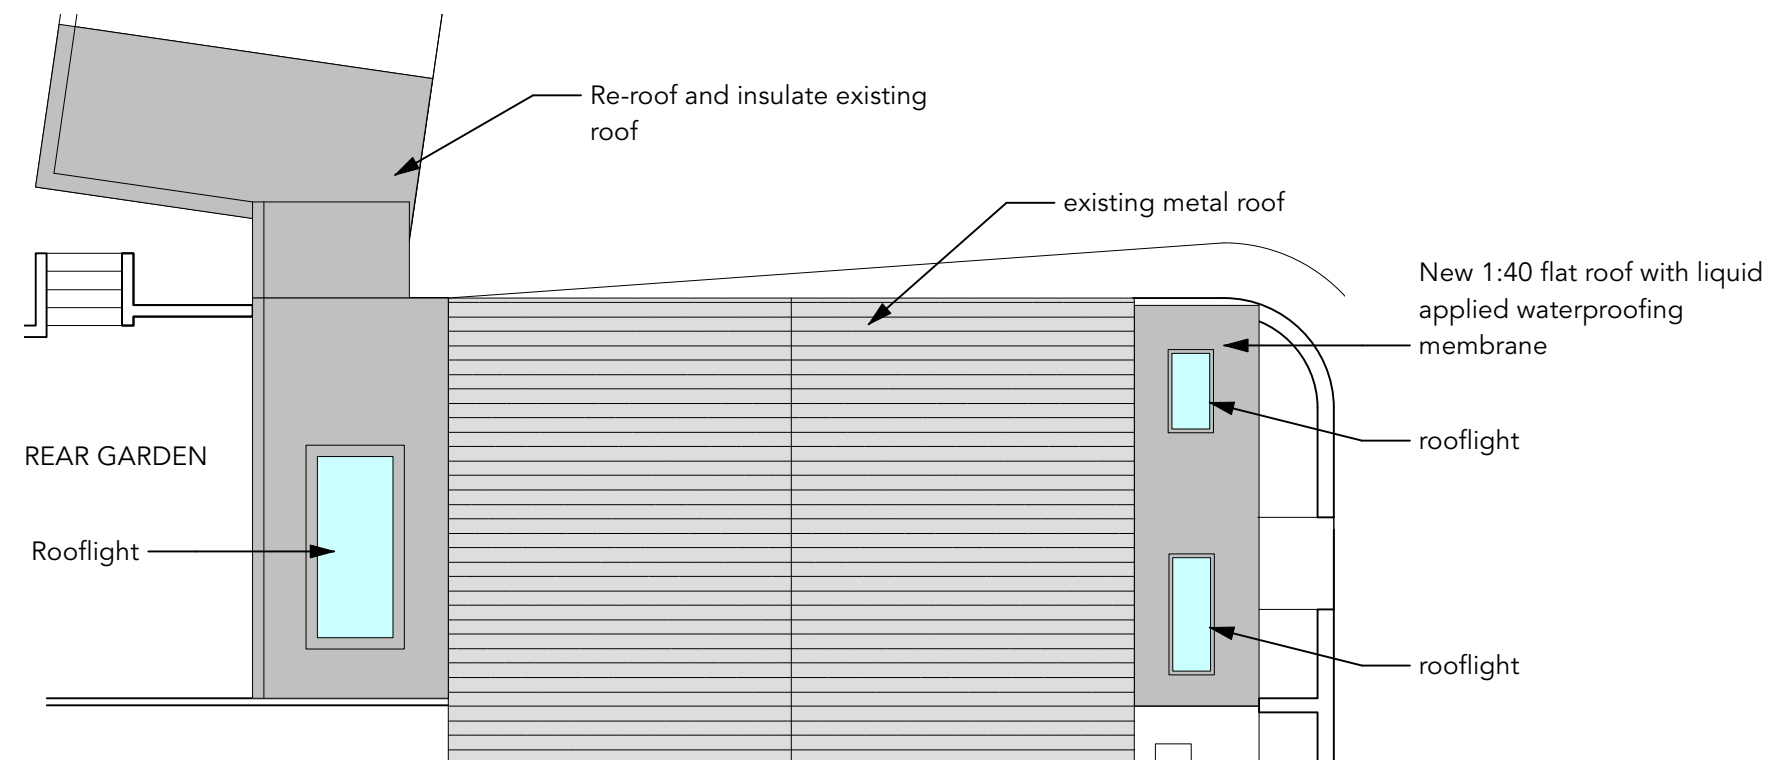

2 roof plan
Scale: 1:100





PLANNING	
www.gha.studio	
GAVIN HEGARTY ARCHITECTURE	
Client	L Dooley & S Sharmacharja
Structural Engineer	-
Services Engineer	-
Quantity Surveyor	-
Project	17 SHEPHERD'S CLOSE
Drawing Title	PROPOSED PLANS
Date	OCT 20
Revision	P3
Scale	1:100@A3, 1:50@A1
Job No.	1919
Drawing No.	P3.300
Drawn by	
Checked	

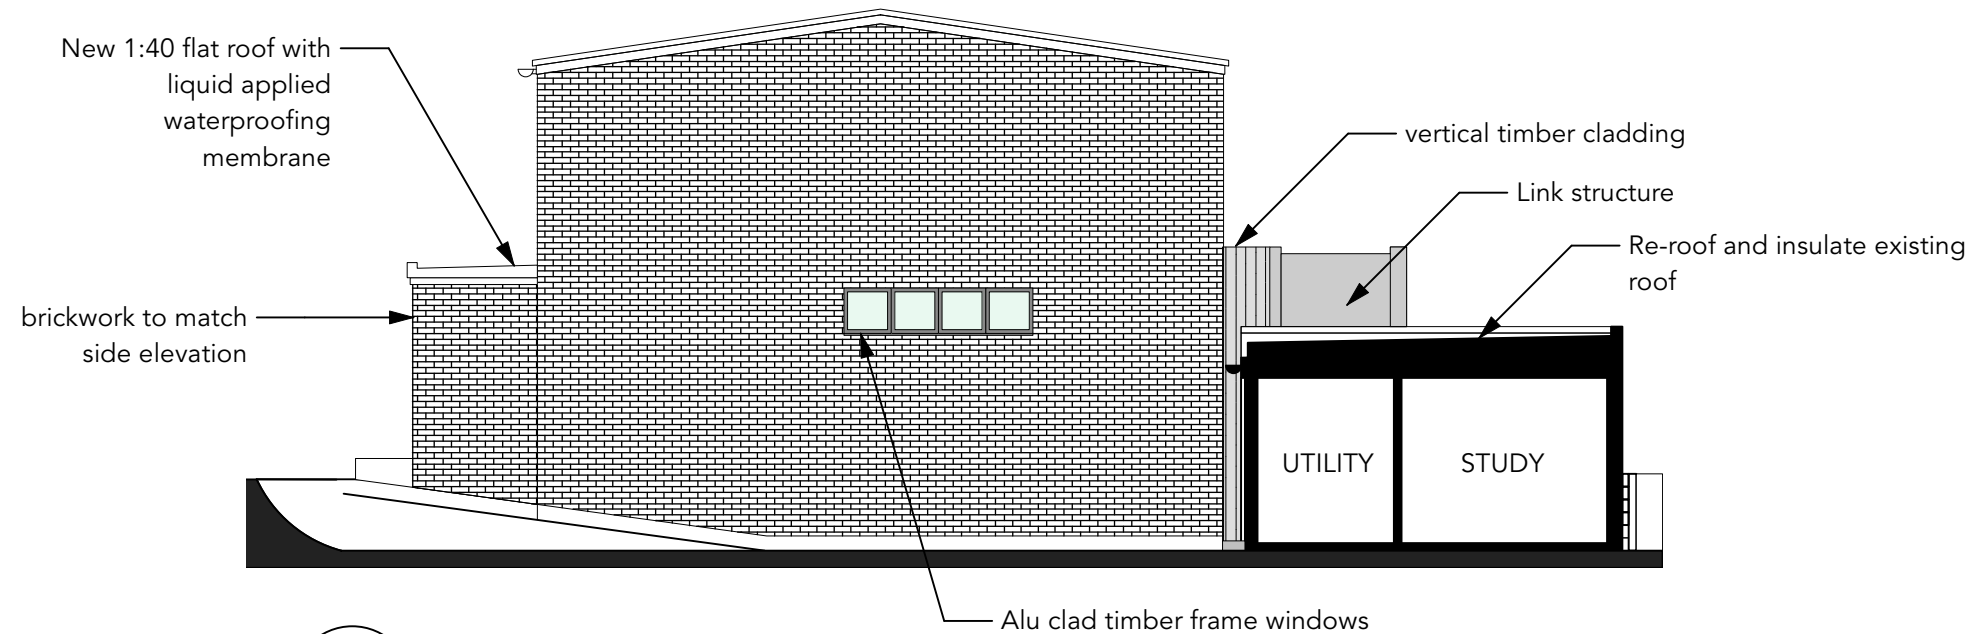

3

Side elevation

Scale: 1:100

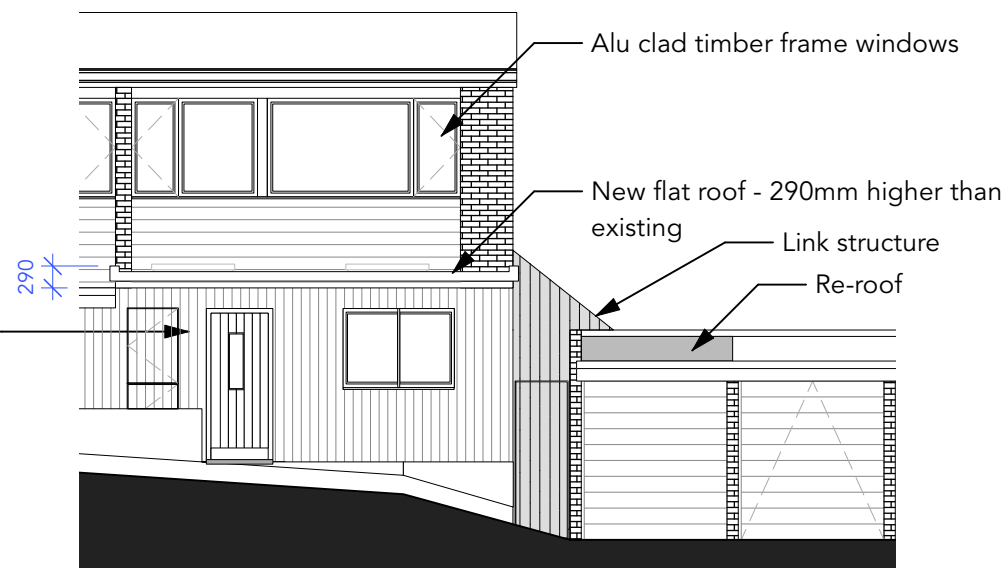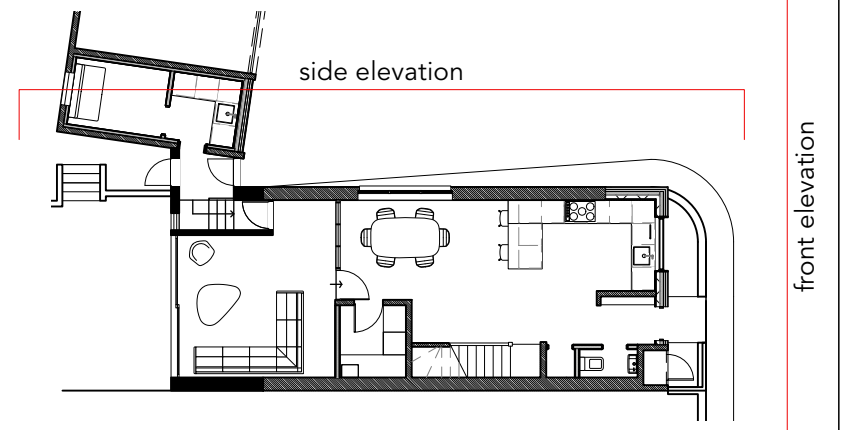


4

Front Elevation


Scale: 1:100

PLANNING


www.gha.studio	
GAVIN HEGARTY ARCHITECTURE	
Client	L Dooley & S Sharmacharja
Structural Engineer	-
Services Engineer	-
Quantity Surveyor	-
Project	17 SHEPHERD'S CLOSE
Drawing Title	PROPOSED ELEVATIONS
Date	OCT 20
Revision	P3
Scale	1:100@A3, 1:50@A1
Job No.	1919
Drawing No.	P3.301
Drawn by	
Checked	

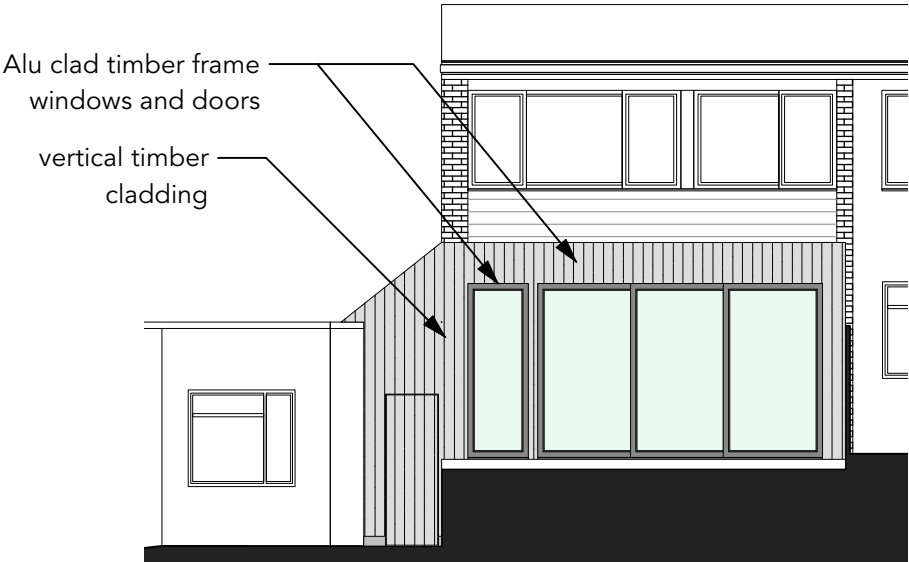

5 **Rear Elevation**
Scale: 1:100

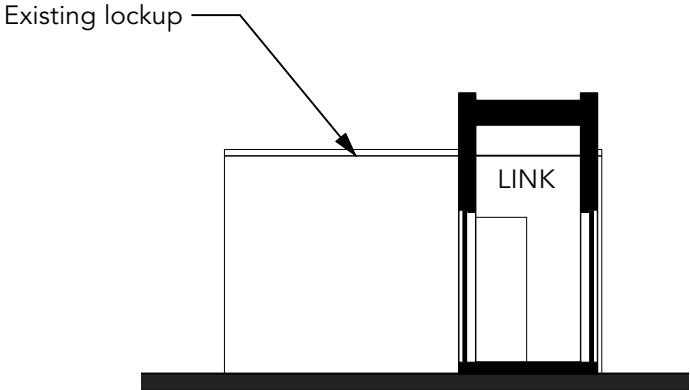

6 **Section B-B**
Scale: 1:100

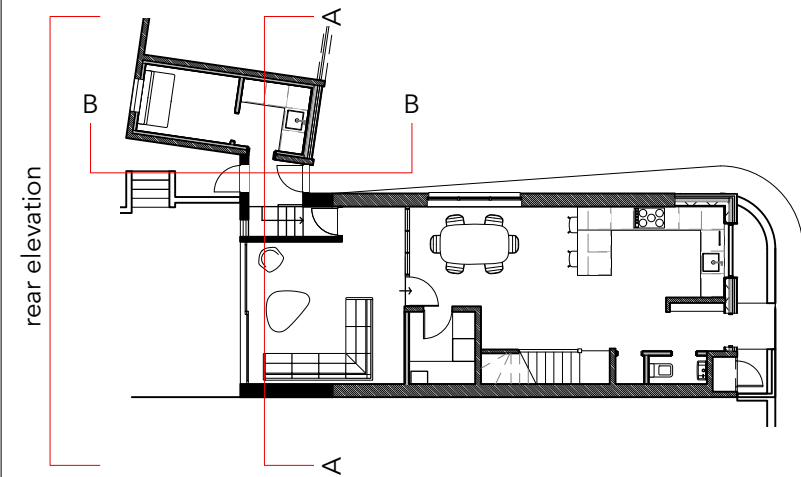

7 **Section A-A**
Scale: 1:100

PLANNING		
www.gha.studio		
GAVIN HEGARTY ARCHITECTURE		
Client	L Dooley & S Sharmacharja	
Structural Engineer	-	
Services Engineer	-	
Quantity Surveyor	-	
Project	17 SHEPHERD'S CLOSE	
Drawing Title	PROPOSED ELEVATIONS & SECTIONS	
Date	OCT 20	Revision P3
Scale	1:100@A3, 1:50@A1	
Job No.	1919	
Drawing No.	P3.302	
Drawn by	Checked	