


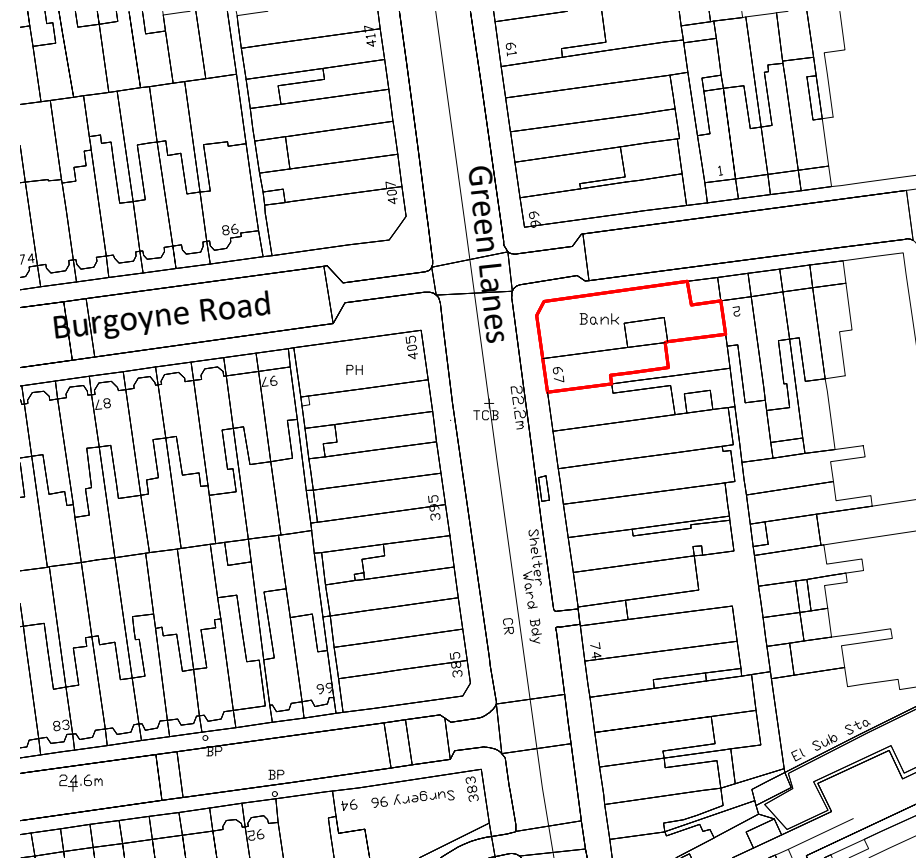


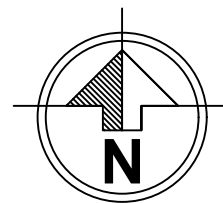

BLOCK PLAN
scale 1:500

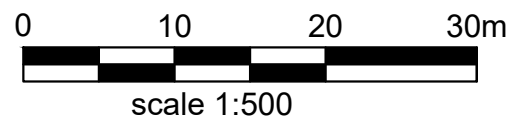

LOCATION PLAN
scale 1:1250

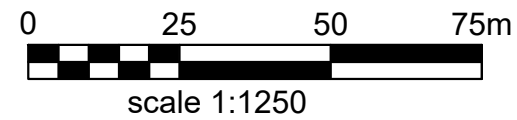


- Notes
- 1- This drawing is prepared solely for design and planning submission purposes. It is not intended or suitable for either Building Regulations or Construction purposes and should not be used for such.
 - 2- All Dimensions are in millimeters.
 - 3- Dimensions are not to be scaled directly from drawings other than for Planning Purposes.
 - 4- All dimensions are to be checked on site and the Architect is to be informed of any discrepancies before construction commences.
 - 5- All references to drawings refer to current revision of that drawing.
 - 6- The Copyright of this drawing belongs to Archpl Ltd.


Rev.	Date	Revisions
PLANNING		
 ARCH ARCHITECTURAL DESIGN STUDIO 400 West Green Road, West Green, London, N15 3PX Tel: 0208 809 2320 - 0784241 0527 Web: www.archpl.co.uk		
Client Mr Orcun Demir		
Project 67 Grand Parade, London N4 1DU		
Scale	1/500,1250 @A3	Date 03/2023
Drawn By	RG	Checked By AEC
Project No.	Drawing No.	Revision
22023	L 101	-
Drawing title Location and Block Plans		




EXISTING ELEVATION
Scale 1:50

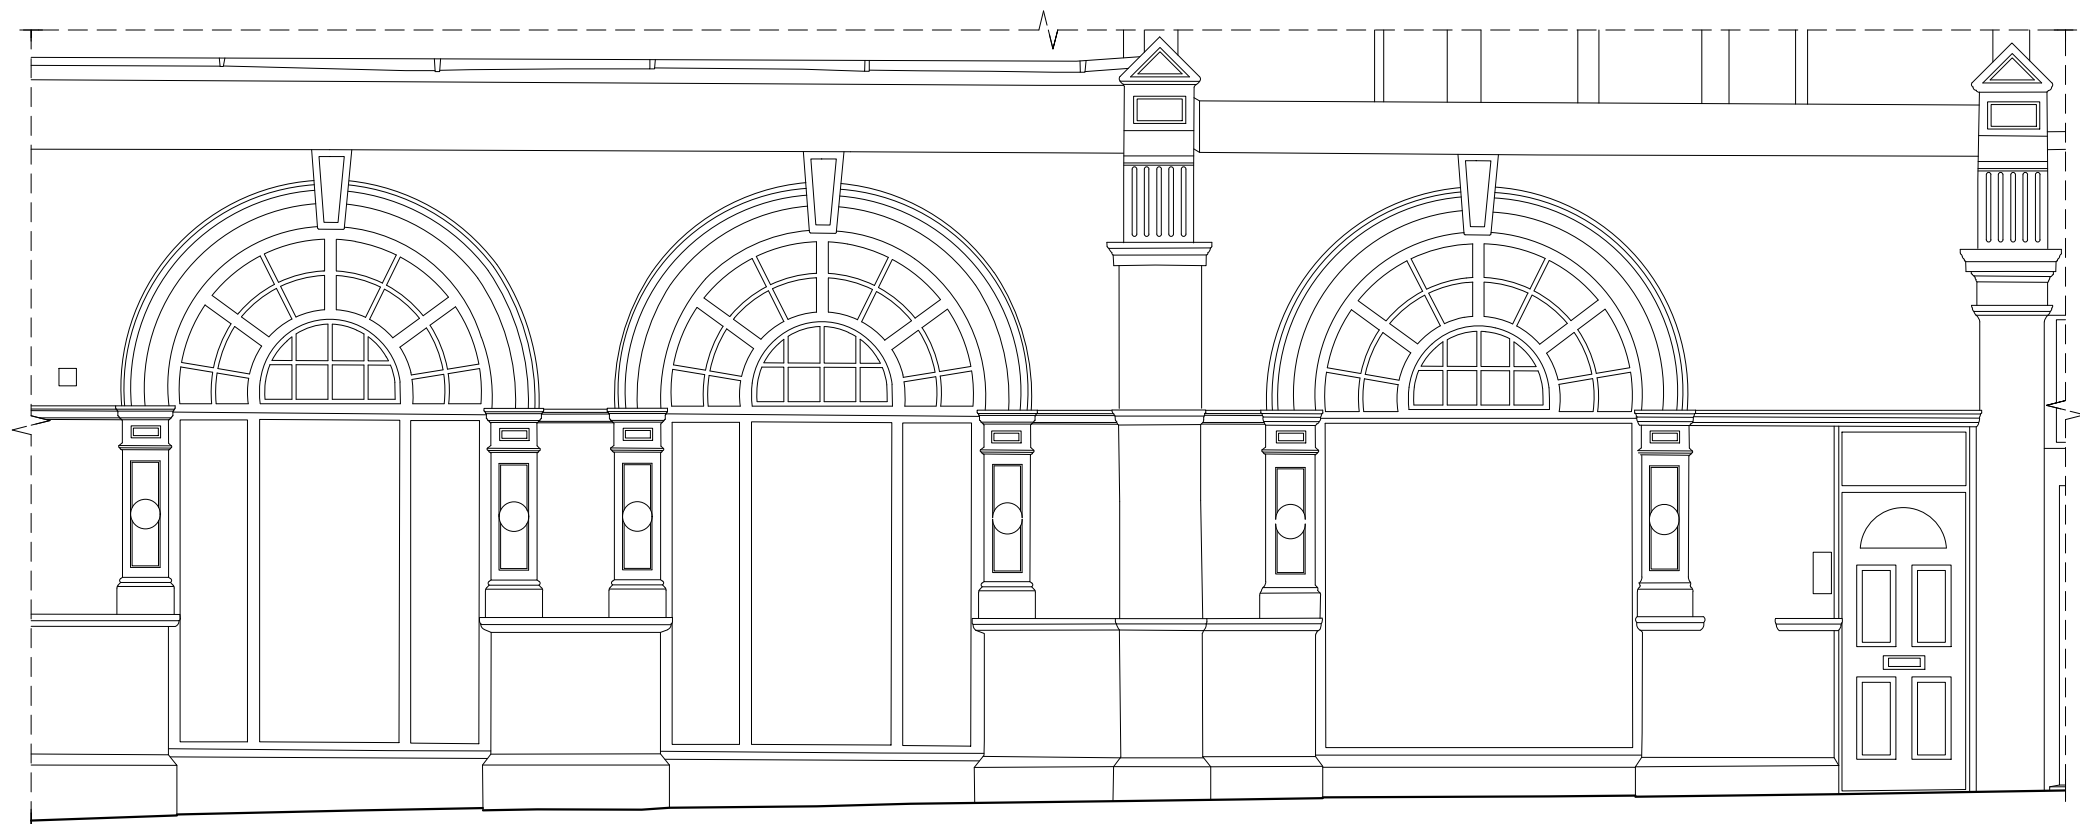

EXISTING FRONT ELEVATION
Scale 1:50

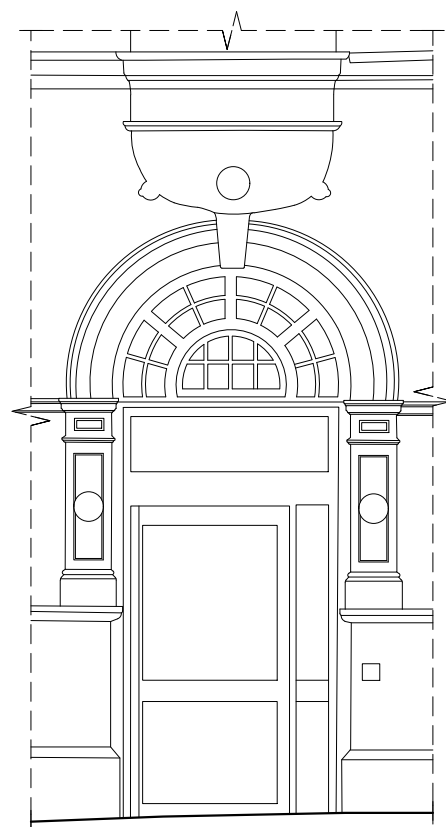

EXISTING FRONT CORNER ELEVATION
Scale 1:50

 


- Notes
- 1- This drawing is prepared solely for design and planning submission purposes. It is not intended or suitable for either Building Regulations or Construction purposes and should not be used for such.
 - 2- All Dimensions are in millimeters.
 - 3- Dimensions are not to be scaled directly from drawings other than for Planning Purposes.
 - 4- All dimensions are to be checked on site and the Architect is to be informed of any discrepancies before construction commences.
 - 5- All references to drawings refer to current revision of that drawing.
 - 6- The Copyright of this drawing belongs to Archpi Ltd.


Rev.	Date	Revisions
PLANNING		
 ARCH ARCHITECTURAL DESIGN STUDIO 400 West Green Road, West Green, London, N15 3PX Tel: 0208 809 2320 - 0784241 0527 Web: www.archpi.co.uk		
Client Mr Orcun Demir		
Project 67 Grand Parade, London N4 1DU		
Scale 1/50 @A2	Date 03/2023	
Drawn By RG	Checked By AEC	
Project No. 22023	Drawing No. E101	Revision -
Drawing title Existing Elevations		




PROPOSED SIDE ELEVATION
Scale 1:50

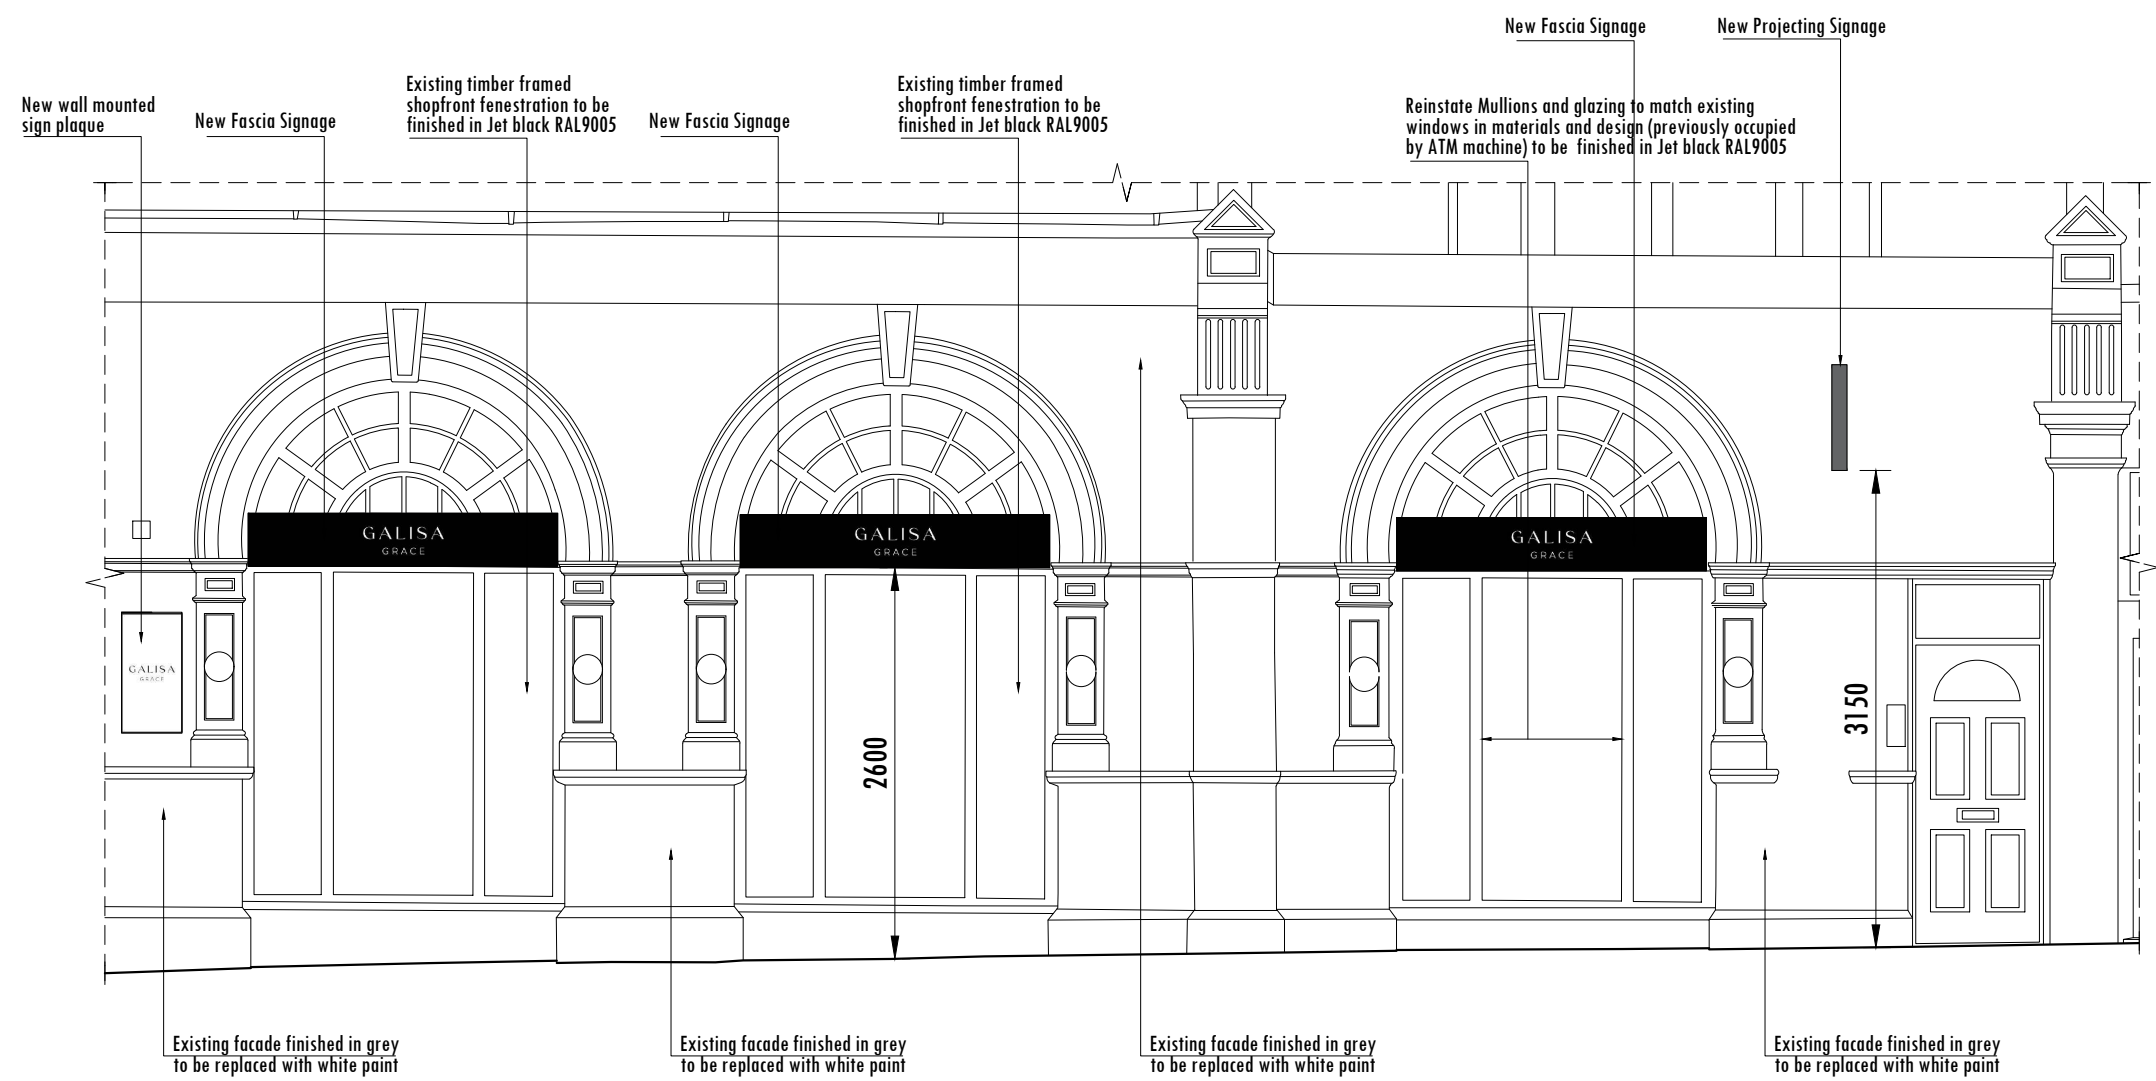

PROPOSED FRONT ELEVATION
Scale 1:50

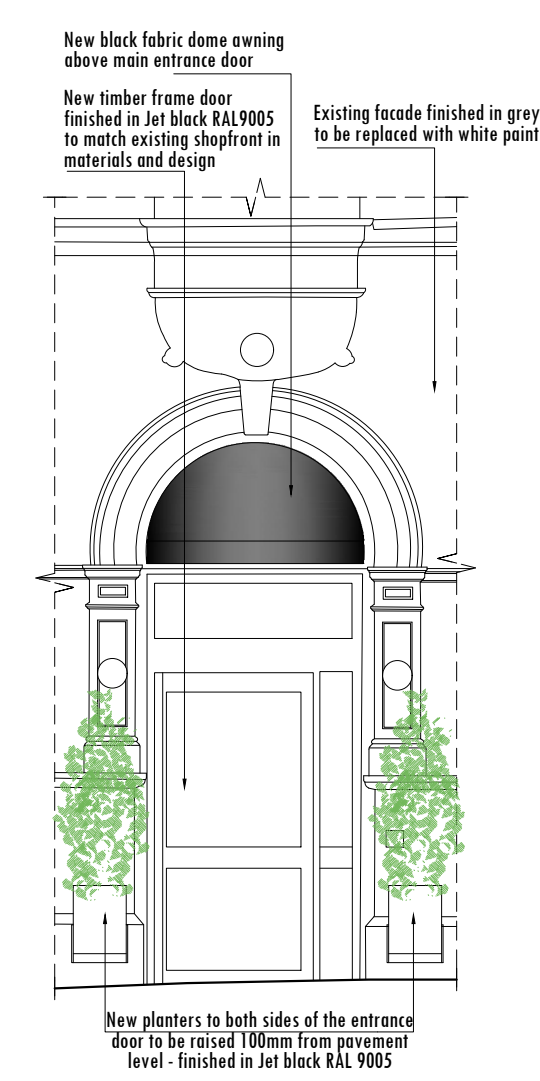

PROPOSED FRONT CORNER ELEVATION
Scale 1:50

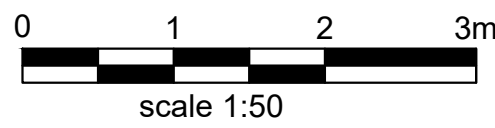


Notes
1- This drawing is prepared solely for design and planning submission purposes. It is not intended or suitable for either Building Regulations or Construction purposes and should not be used for such.
2- All Dimensions are in millimeters.
3- Dimensions are not to be scaled directly from drawings other than for Planning Purposes.
4- All dimensions are to be checked on site and the Architect is to be informed of any discrepancies before construction commences.
5- All references to drawings refer to current revision of that drawing.
6- The Copyright of this drawing belongs to Archpl Ltd.

Rev.	Date	Revisions
PLANNING		
 ARCHITECTURAL DESIGN STUDIO 400 West Green Road, West Green, London, N15 3PX Tel: 0208 869 2320 - 0784341 0527 Web: www.archpl.co.uk		
Client Mr Orcun Demir		
Project 67 Grand Parade, London N4 1DU		
Scale 1/50 @A2	Date 03/2023	
Drawn By RG	Checked By AEC	
Project No. 22023	Drawing No. P101	Revision -
Drawing title Proposed Elevations		

FASCIA SIGNAGE

body: matte black composite aluminium
logo: 8mm white acrylic, translucent white vinyle on front face
logo size: "GALISA":125mm high, "GRACE":75mm high
illumination: 4000 Kelvin white LED
power supply: hidden in the dropped down ceiling
installation: 2.6m high above the ground level


LOGO SAMPLE

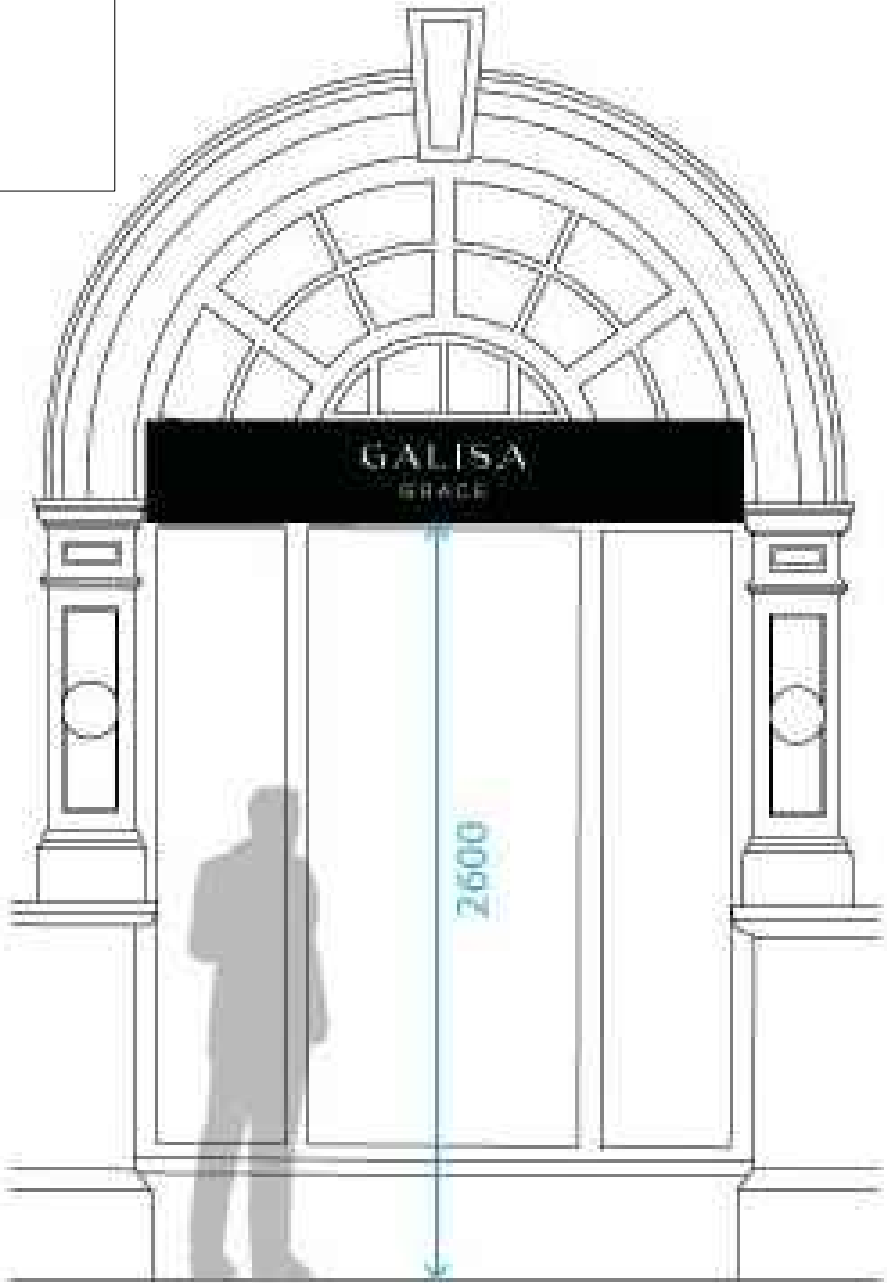

Notes
1- This drawing is prepared solely for design and planning submission purposes. It is not intended or suitable for either Building Regulations or Construction purposes and should not be used for such.
2- All Dimensions are in millimeters.
3- Dimensions are not to be scaled directly from drawings other than for Planning Purposes.
4- All dimensions are to be checked on site and the Architect is to be informed of any discrepancies before construction commences.
5- All references to drawings refer to current revision of that drawing.
6- The Copyright of this drawing belongs to Archpl Ltd.

Rev.	Date	Revisions
PLANNING		
 ARCH ARCHITECTURAL DESIGN STUDIO 400 West Green Road, West Green, London, N15 3PX Tel: 0208 809 2320 - 0784241 0527 Web: www.archpl.co.uk		
Client Mr Orcun Demir		
Project 67 Grand Parade, London N4 1DU		
Scale 1/50 @A3	Date 03/2023	
Drawn By RG	Checked By AEC	
Project No. 22023	Drawing No. P102	Revision -
Drawing title Fascia Signage Details 1		

FASCIA SIGNAGE DETAILS 1

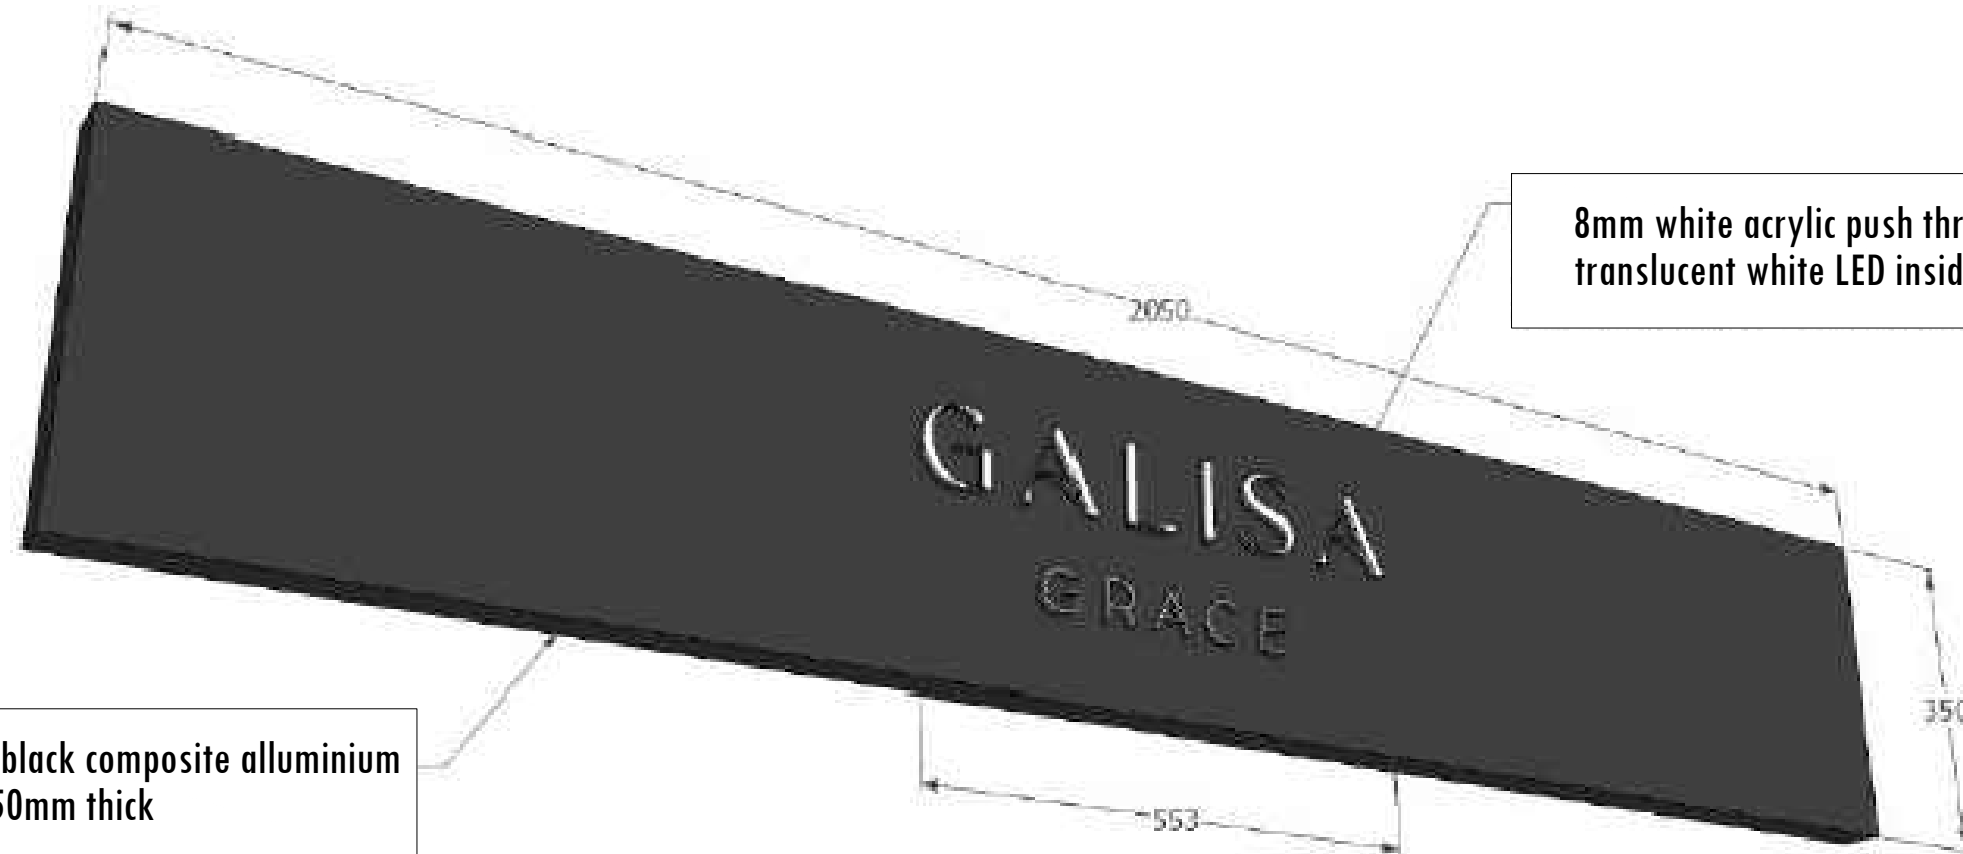

8mm white acrylic push through letters
translucent white LED inside 4000 Kelvin



Matte black composite alluminium
body 50mm thick

- Notes
- 1- This drawing is prepared solely for design and planning submission purposes. It is not intended or suitable for either Building Regulations or Construction purposes and should not be used for such.
 - 2- All Dimensions are in millimeters.
 - 3- Dimensions are not to be scaled directly from drawings other than for Planning Purposes.
 - 4- All dimensions are to be checked on site and the Architect is to be informed of any discrepancies before construction commences.
 - 5- All references to drawings refer to current revision of that drawing.
 - 6- The Copyright of this drawing belongs to Archpl Ltd.

Rev.	Date	Revisions
PLANNING		
 ARCH ARCHITECTURAL DESIGN STUDIO 400 West Green Road, West Green, London, N15 3PX Tel: 0208 809 2320 - 0784241 0527 Web: www.archpl.co.uk		
Client Mr Orcun Demir		
Project 67 Grand Parade, London N4 1DU		
Scale	1/50 @A2	Date 03/2023
Drawn By	RG	Checked By AEC
Project No.	22023	Revision -
Drawing No.	P103	
Drawing title	Fascia Signage Details 2	

FASCIA SIGNAGE DETAILS 2

DOUBLE SIDED PROJECTING SIGN
body: aluminium matte black powder coated
logo: 8mm white acrylic, translucent white vinyle on front face
illuminaation: 4000 Kelvin white LED
power supply: hidden in the dropped down ceiling
installation: 3.15m high above ground level

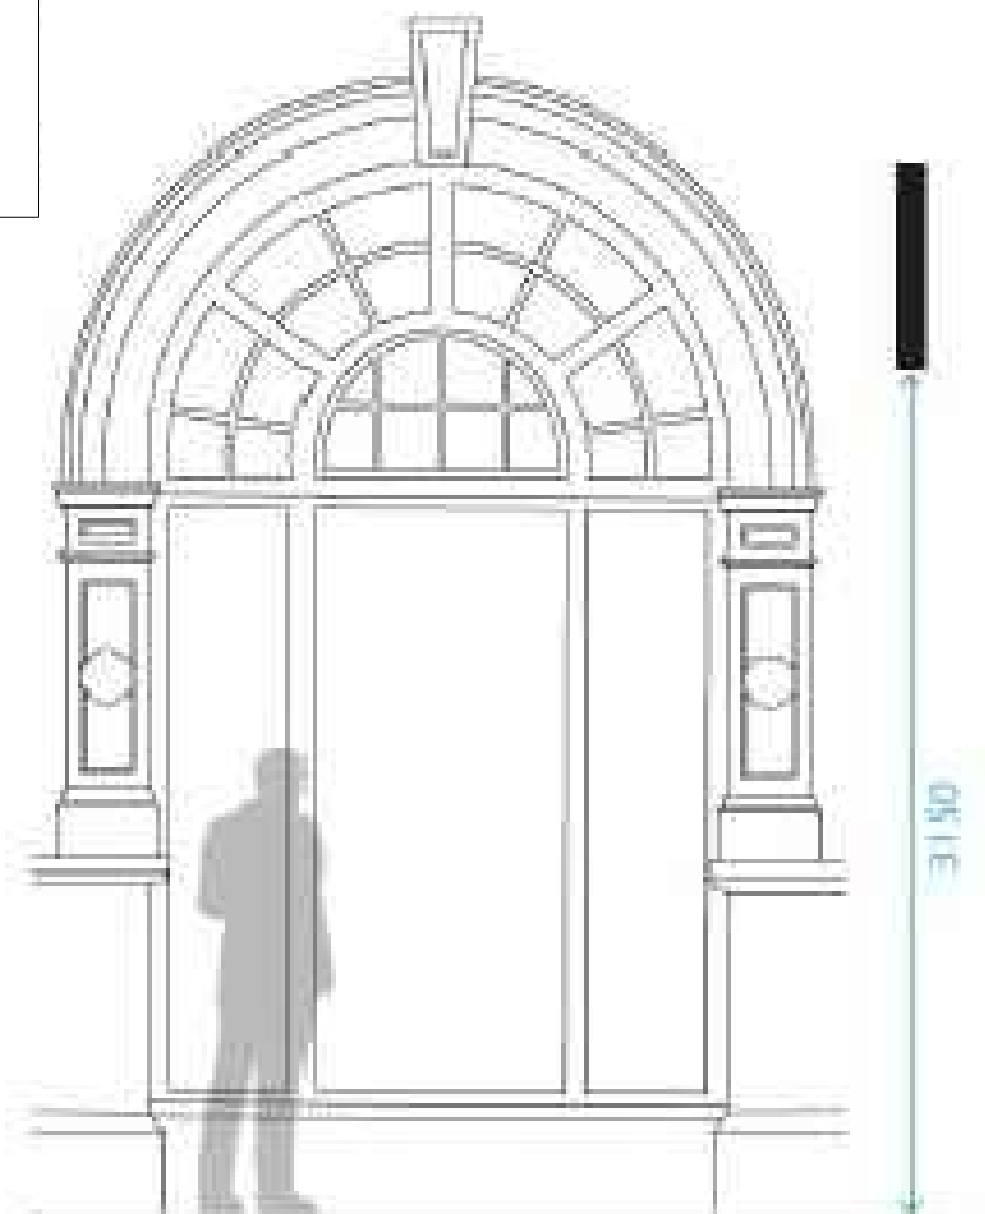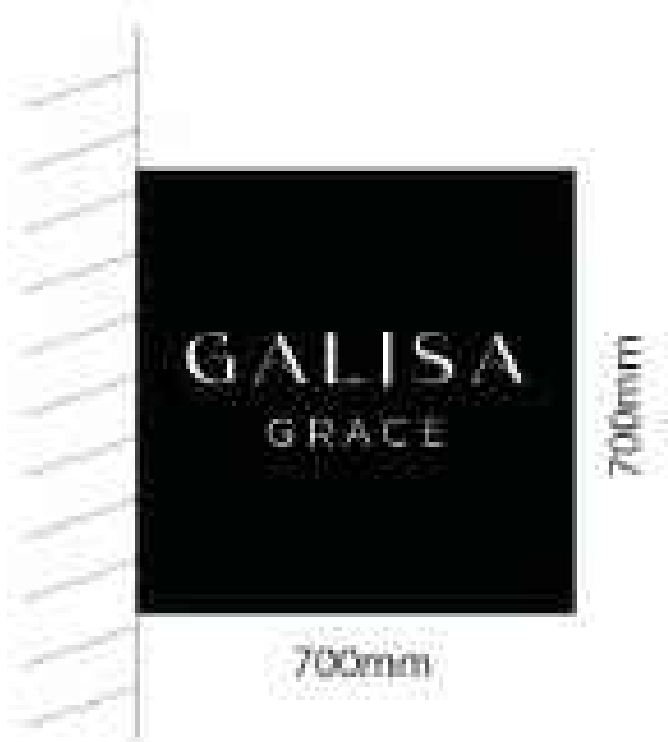

Notes
1- This drawing is prepared solely for design and planning submission purposes. It is not intended or suitable for either Building Regulations or Construction purposes and should not be used for such.
2- All Dimensions are in millimeters.
3- Dimensions are not to be scaled directly from drawings other than for Planning Purposes.
4- All dimensions are to be checked on site and the Architect is to be informed of any discrepancies before construction commences.
5- All references to drawings refer to current revision of that drawing.
6- The Copyright of this drawing belongs to Archpl Ltd.

PROJECTING SIGNAGE DETAILS

Rev.	Date	Revisions
PLANNING		
 ARCH ARCHITECTURAL DESIGN STUDIO 400 West Green Road, West Green, London, N15 3PX Tel: 0208 809 2320 - 0784241 0527 Web: www.archpl.co.uk		
Client Mr Orcun Demir		
Project 67 Grand Parade, London N4 1DU		
Scale 1/50 @A2	Date 03/2023	
Drawn By RG	Checked By AEC	
Project No. 22023	Drawing No. P104	Revision -
Drawing title Projecting Signage Details		