
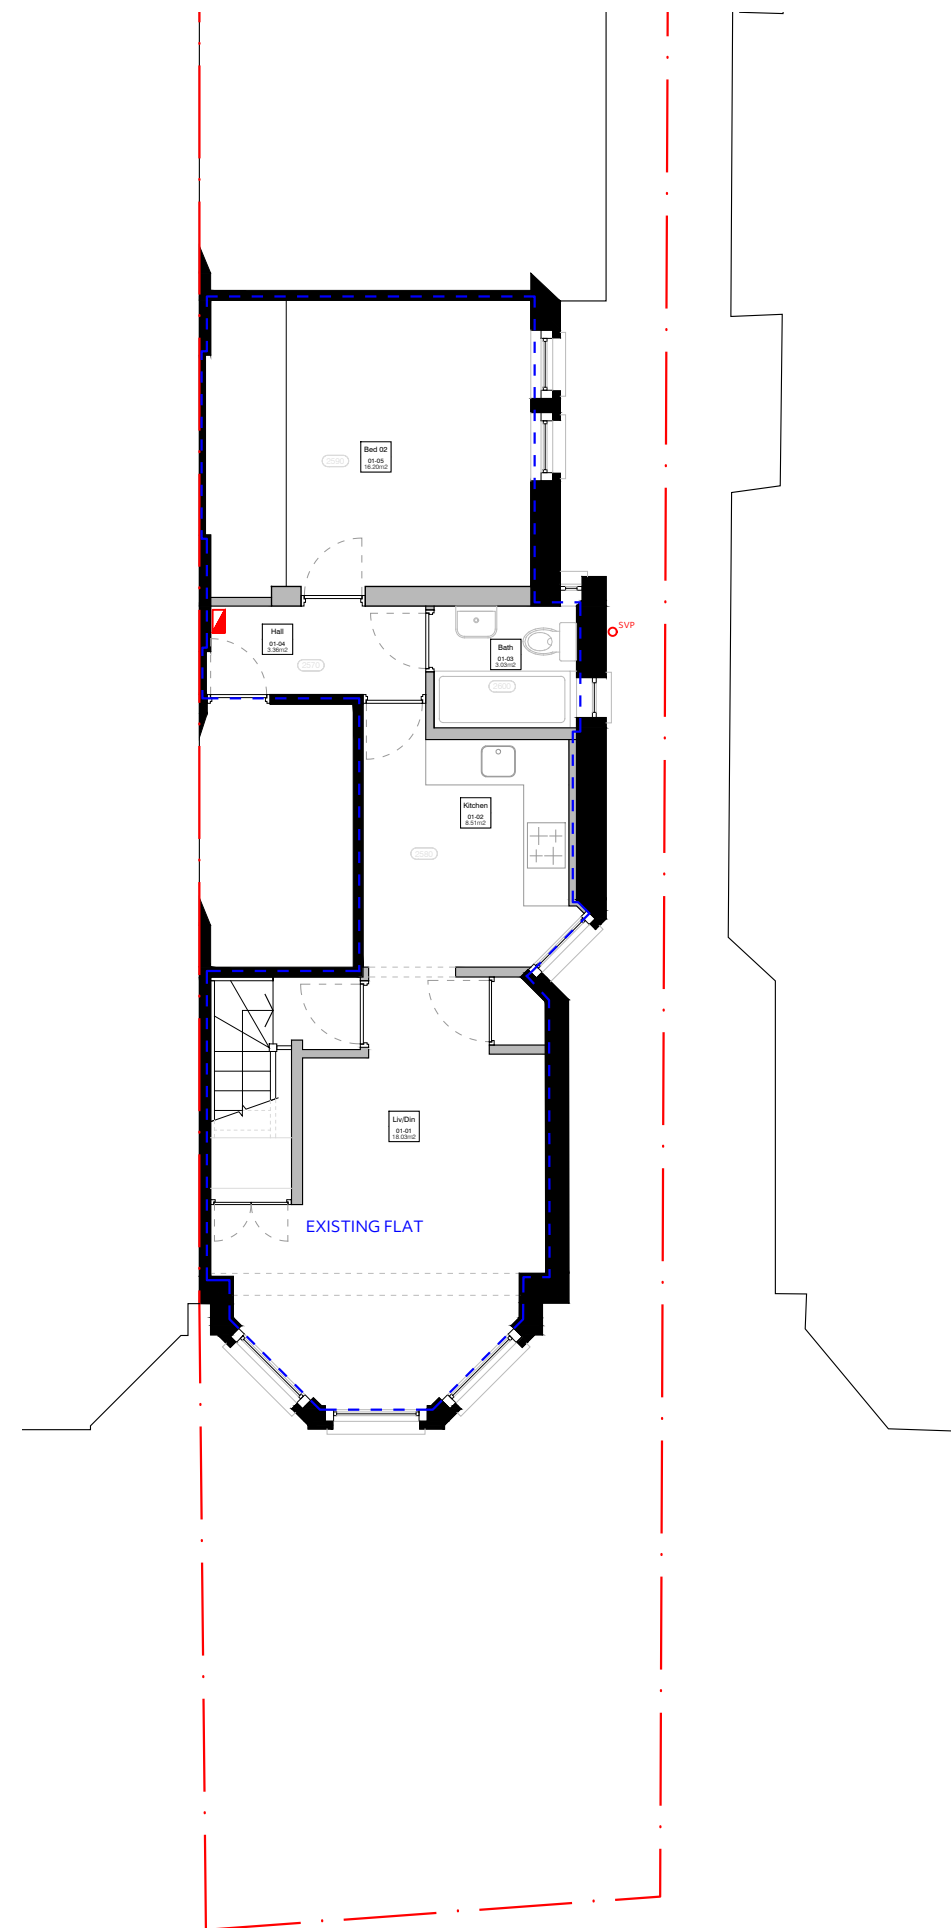


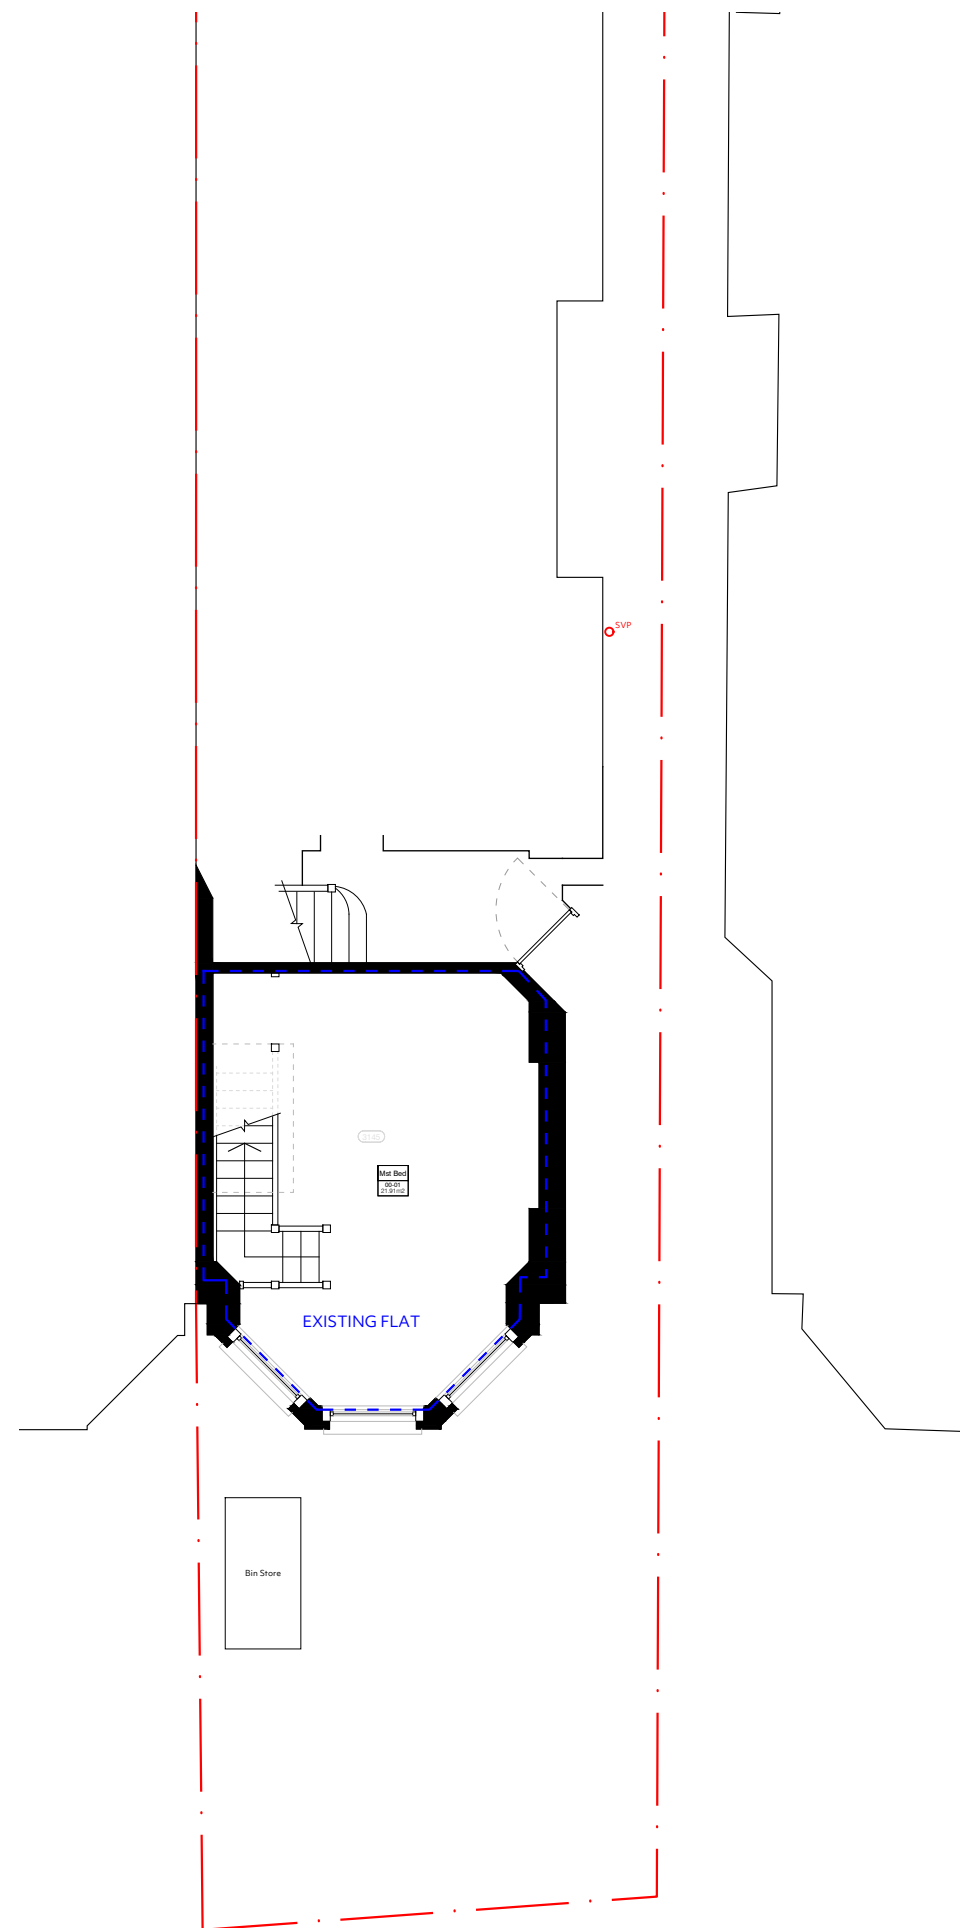

GENERAL NOTES

All drawings remain the copyright of Simmons Taylor Hall and must not be reproduced without prior consent.

All drawings to be read in conjunction with associated consultant information.

Figured dimensions only to be taken, drawings not to be scaled.

Any discrepancies between information shown and condition on site to be reported to Simmons Taylor Hall and any appropriate consultants.

*	*	*
Date	Revisions	



CHARTERED BUILDING SURVEYORS
ARCHITECTURAL DESIGN CONSULTANTS

48 Richmond Road
Kingston upon Thames
Surrey KT2 5EE
Telephone: 020 8541 4111
Fax: 020 8547 0847
team@simmonstaylorhall.co.uk

Client
MR & MRS MICHAEL

FLAT B, 46 TETHERDOWN
MUSWELL HILL
LONDON
N10 1NG

FLOOR PLANS
EXISTING

Scale	Client/Project No.	Rev.
1:100@A3	2302	
Date	Drawing No.	
March 23		
Drawn	SU 10 01	
SAH		