

NOTES

THIS DRAWING IS © OF IQONICA LTD

DO NOT SCALE. USE FIGURED DIMENSIONS ONLY.



OWNER IS RESPONSIBLE TO ENSURE THAT THE WORKS ARE EXECUTED WITHIN THE LEGAL BOUNDARIES & WITHIN ALL THE LGAL AND STATUTORY APPROVALS.

THIS DRAWING IS FOR PLANNING PURPOSES ONLY & NOT SUITABLE FOR CONSTRUCTION, PRICING, PARTY WALL AGREEMENTS OR BDG CONTROL APPROVAL

IQONICA LTD WILL ACCEPT NO RESPONSIBILTY FOR WORKS UNDERTAKEN DISREGARDING PLANNING CONDITIONS, DAYLIGHT AND RIGHT TO LIGHT MATTERS, LEGAL BOUNDARIES, THAMES WATER REQUIREMENTS, PARTY WALL AGREEMENTS, STRUCTURAL REQUIREMENTS, GROUND CONDITIONS, EASAMENTS, RESRICTIVE COVENANTS, PROTECTED TREES ORDERS, ETC.




1. SITE & GF PLAN
AS EXISTING
1:200

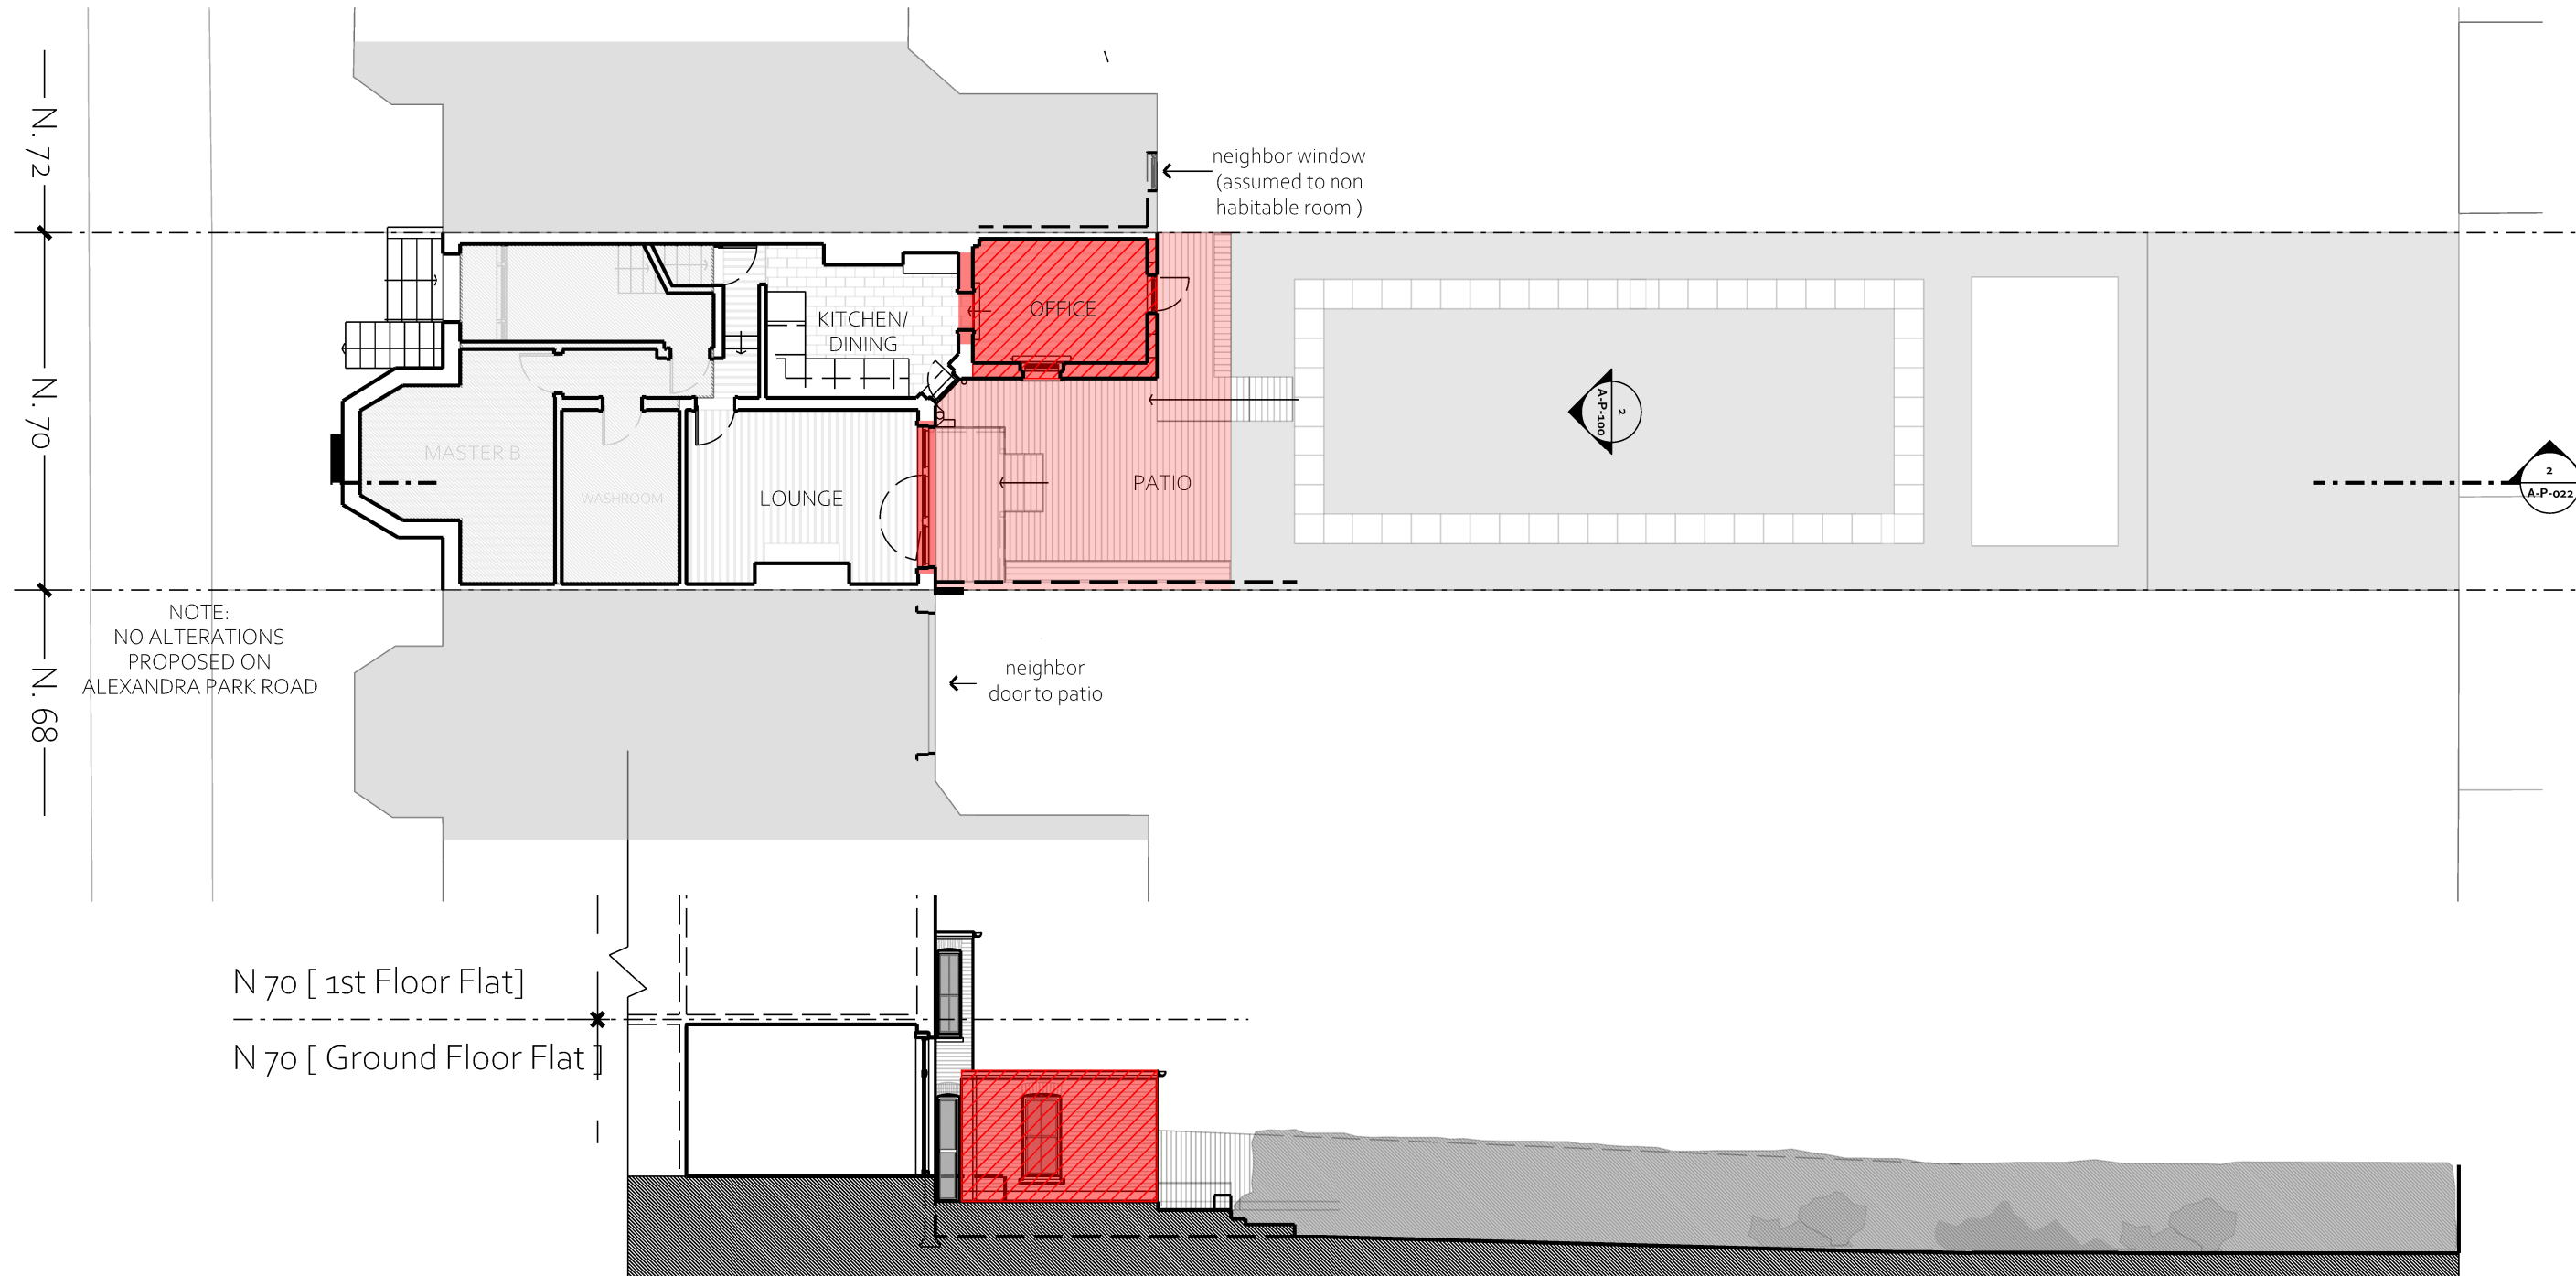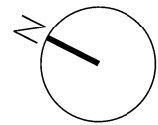



2. SITE SECTION
AS EXISTING
1:200

N 70 [1st Floor Flat]
N 70 [Ground Floor Flat]

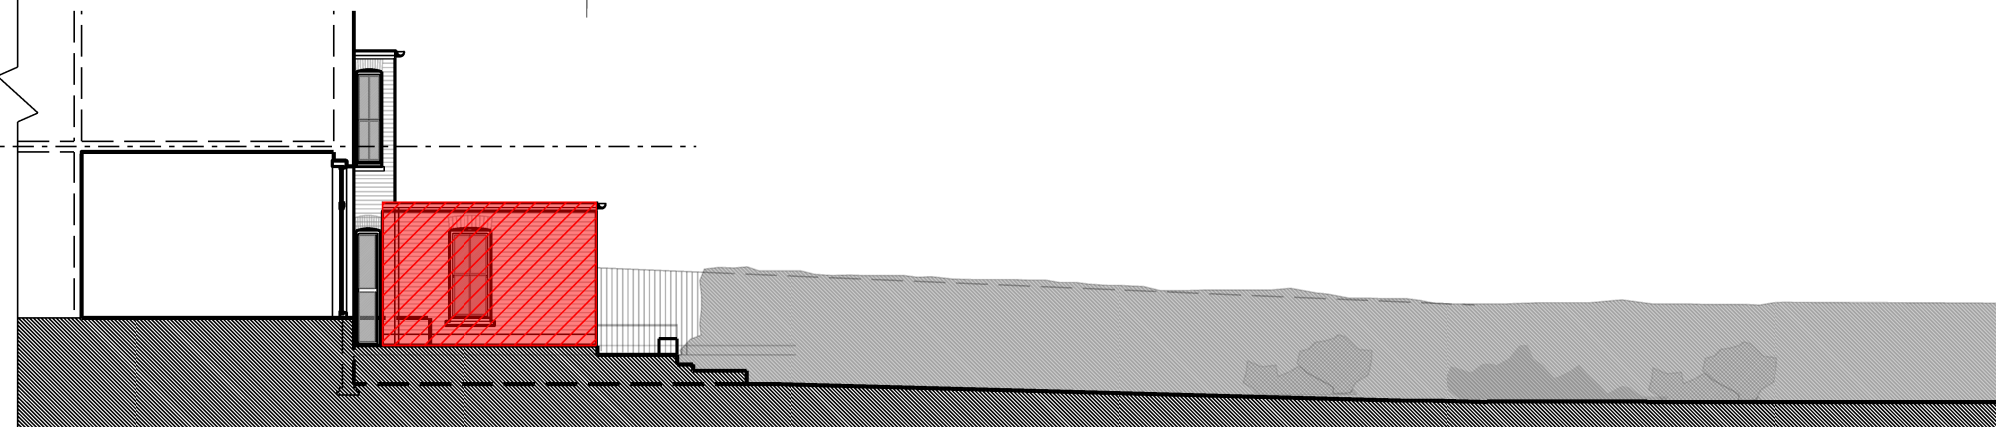


^ EXISTING

3. SITE & GF PLAN
AS PROPOSED
1:200

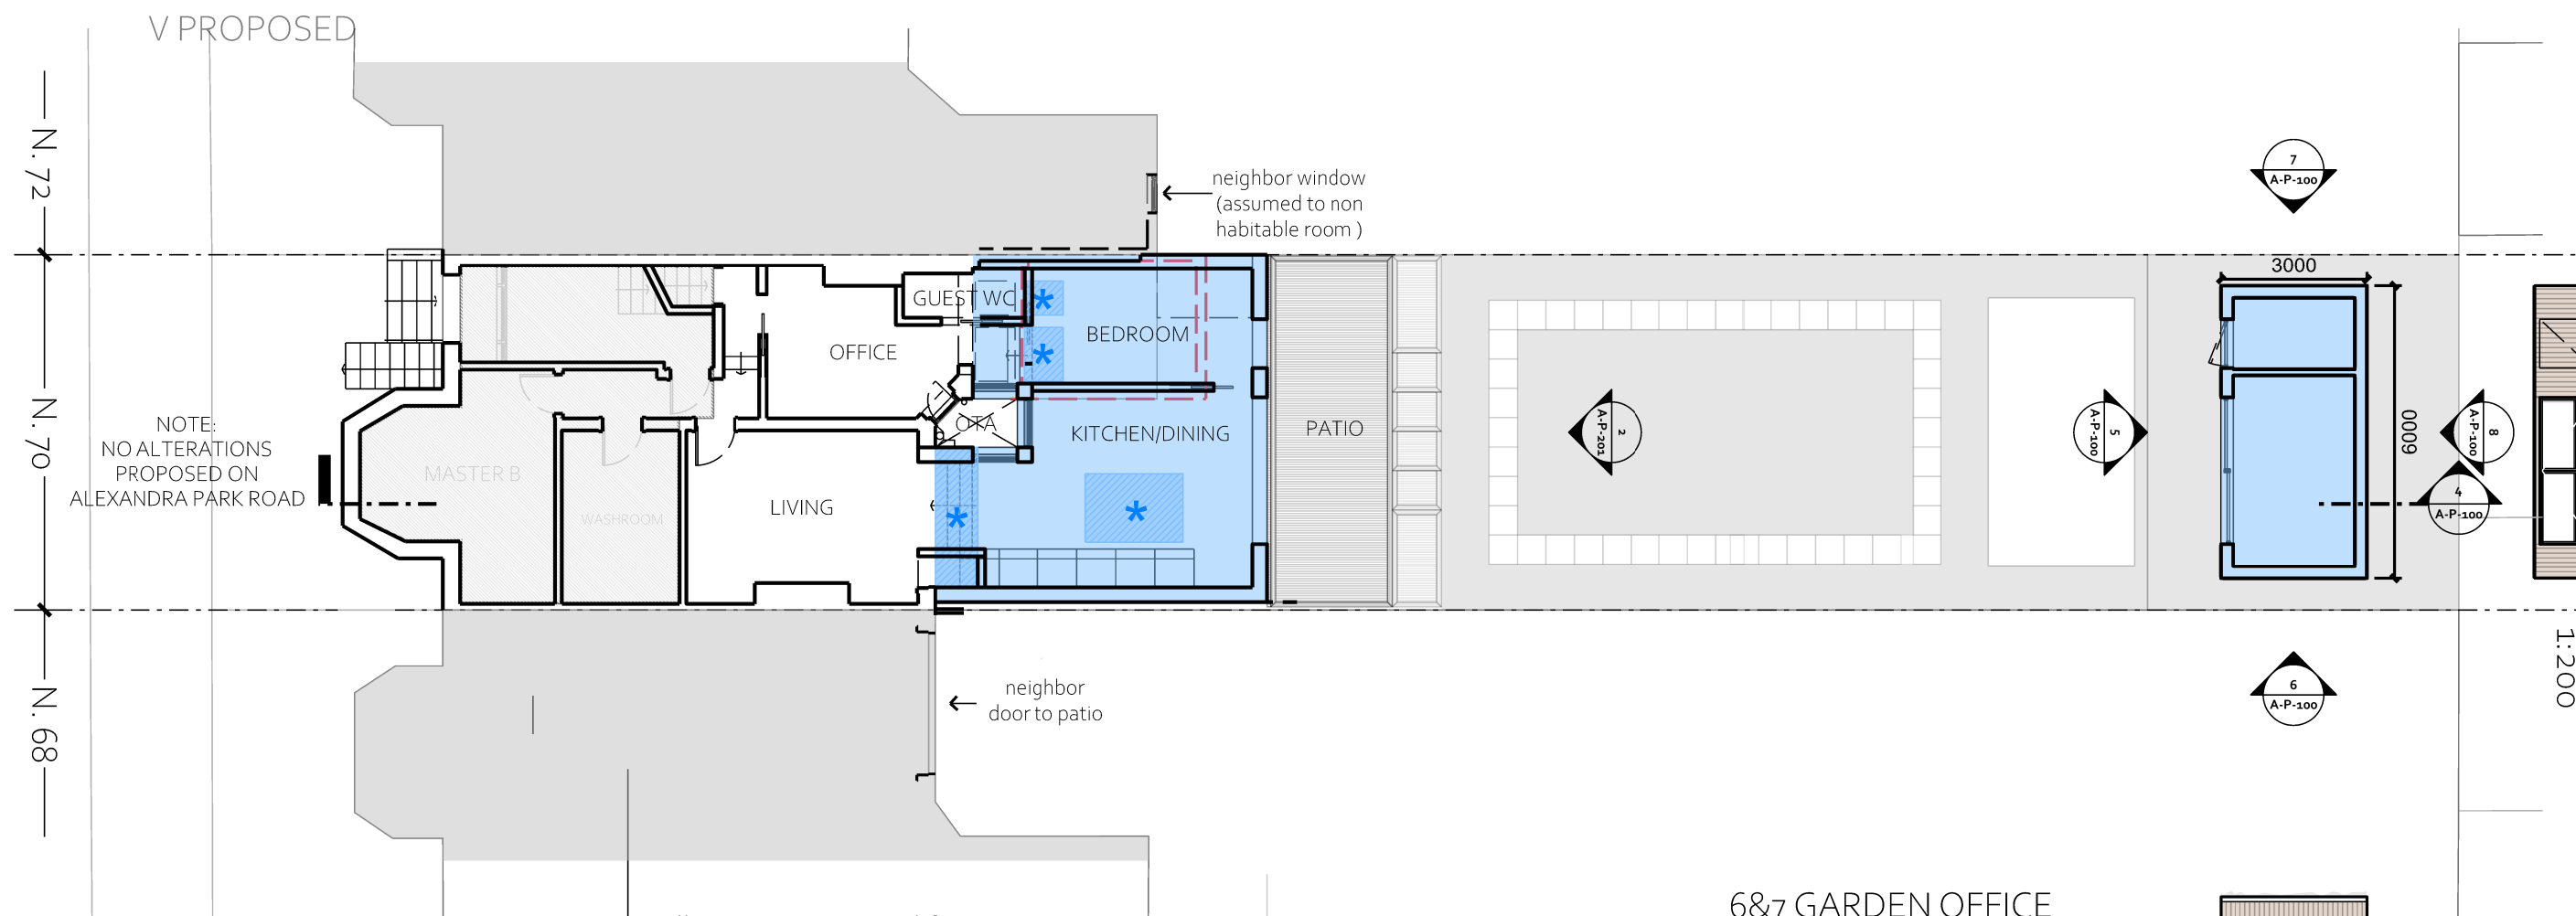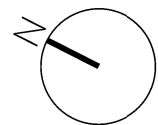

4. SITE SECTION
AS PROPOSED
1:200

N 70 [1st Floor Flat]
N 70 [Ground Floor Flat]

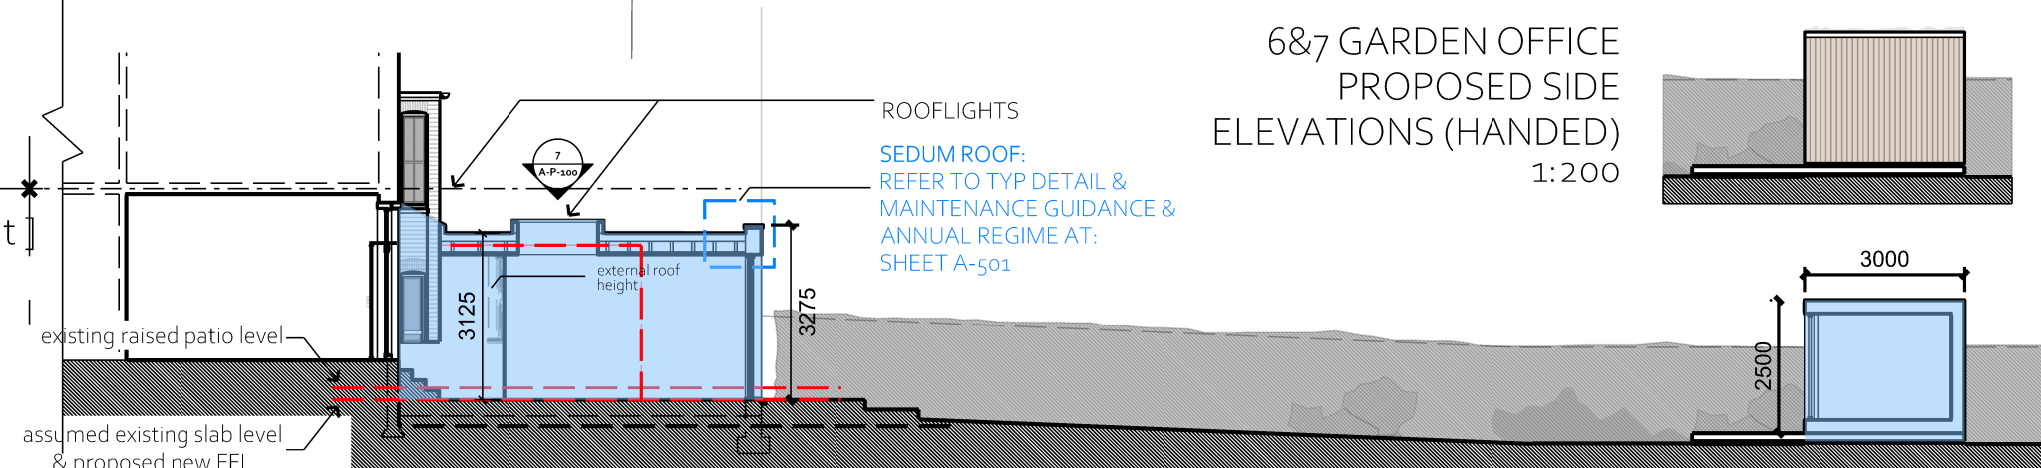

NOTES

THIS DRAWING IS © OF IQONICA LTD

DO NOT SCALE. USE FIGURED DIMENSIONS ONLY.

OWNER IS RESPONSIBLE TO ENSURE THAT THE WORKS ARE EXECUTED WITHIN THE LEGAL BOUNDARIES & WITHIN ALL THE LEGAL AND STATUTORY APPROVALS.

THIS DRAWING IS FOR PLANNING PURPOSES ONLY & NOT SUITABLE FOR CONSTRUCTION, PRICING, PARTY WALL AGREEMENTS OR BDG CONTROL APPROVAL

IQONICA LTD WILL ACCEPT NO RESPONSIBILITY FOR WORKS UNDERTAKEN DISREGARDING PLANNING CONDITIONS, DAYLIGHT AND RIGHT TO LIGHT MATTERS, LEGAL BOUNDARIES, THAMES WATER REQUIREMENTS, PARTY WALL AGREEMENTS, STRUCTURAL REQUIREMENTS, GROUND CONDITIONS, EASEMENTS, RESTRICTIVE COVENANTS, PROTECTED TREES ORDERS, ETC.

REV	DATE	DESCRIPTION
D	16/03/2023	PLANNING
C	22/06/2022	PLANNING [PRE APP]
B	17/05/2022	PLANNING [PRE-APP]
A	28/03/2022	CLIENT REVIEW
-	25/03/2022	CLIENT REVIEW

REVISIONS

SCALE	1:200
1 2 5 10 m	

PROJECT	PR. NO.:
70 ALEXANDRA PARK RD (GF FLAT)	352

DRAWING NAME AND NUMBER	DWG. NO.:
EX-PR GF PLAN SEC ELE (COMBINED)	A-P-100

STATUS	REVISION
PLANNING	D



1ST ISSUE DATE	17/05/2022
SCALES/PAPER SIZE	1:200 @ A3
DRAWN/ CHECKED	IQONICA

IQONICA
ARCHITECTURE & INTERIORS


RIBA  arb  Architects Registration Board  CNA PPIC 

GREAT PORTLAND STREET 83, 1ST FLOOR W1W 7LT LONDON

1. SITE & ROOF PLAN
AS EXISTING
1:200

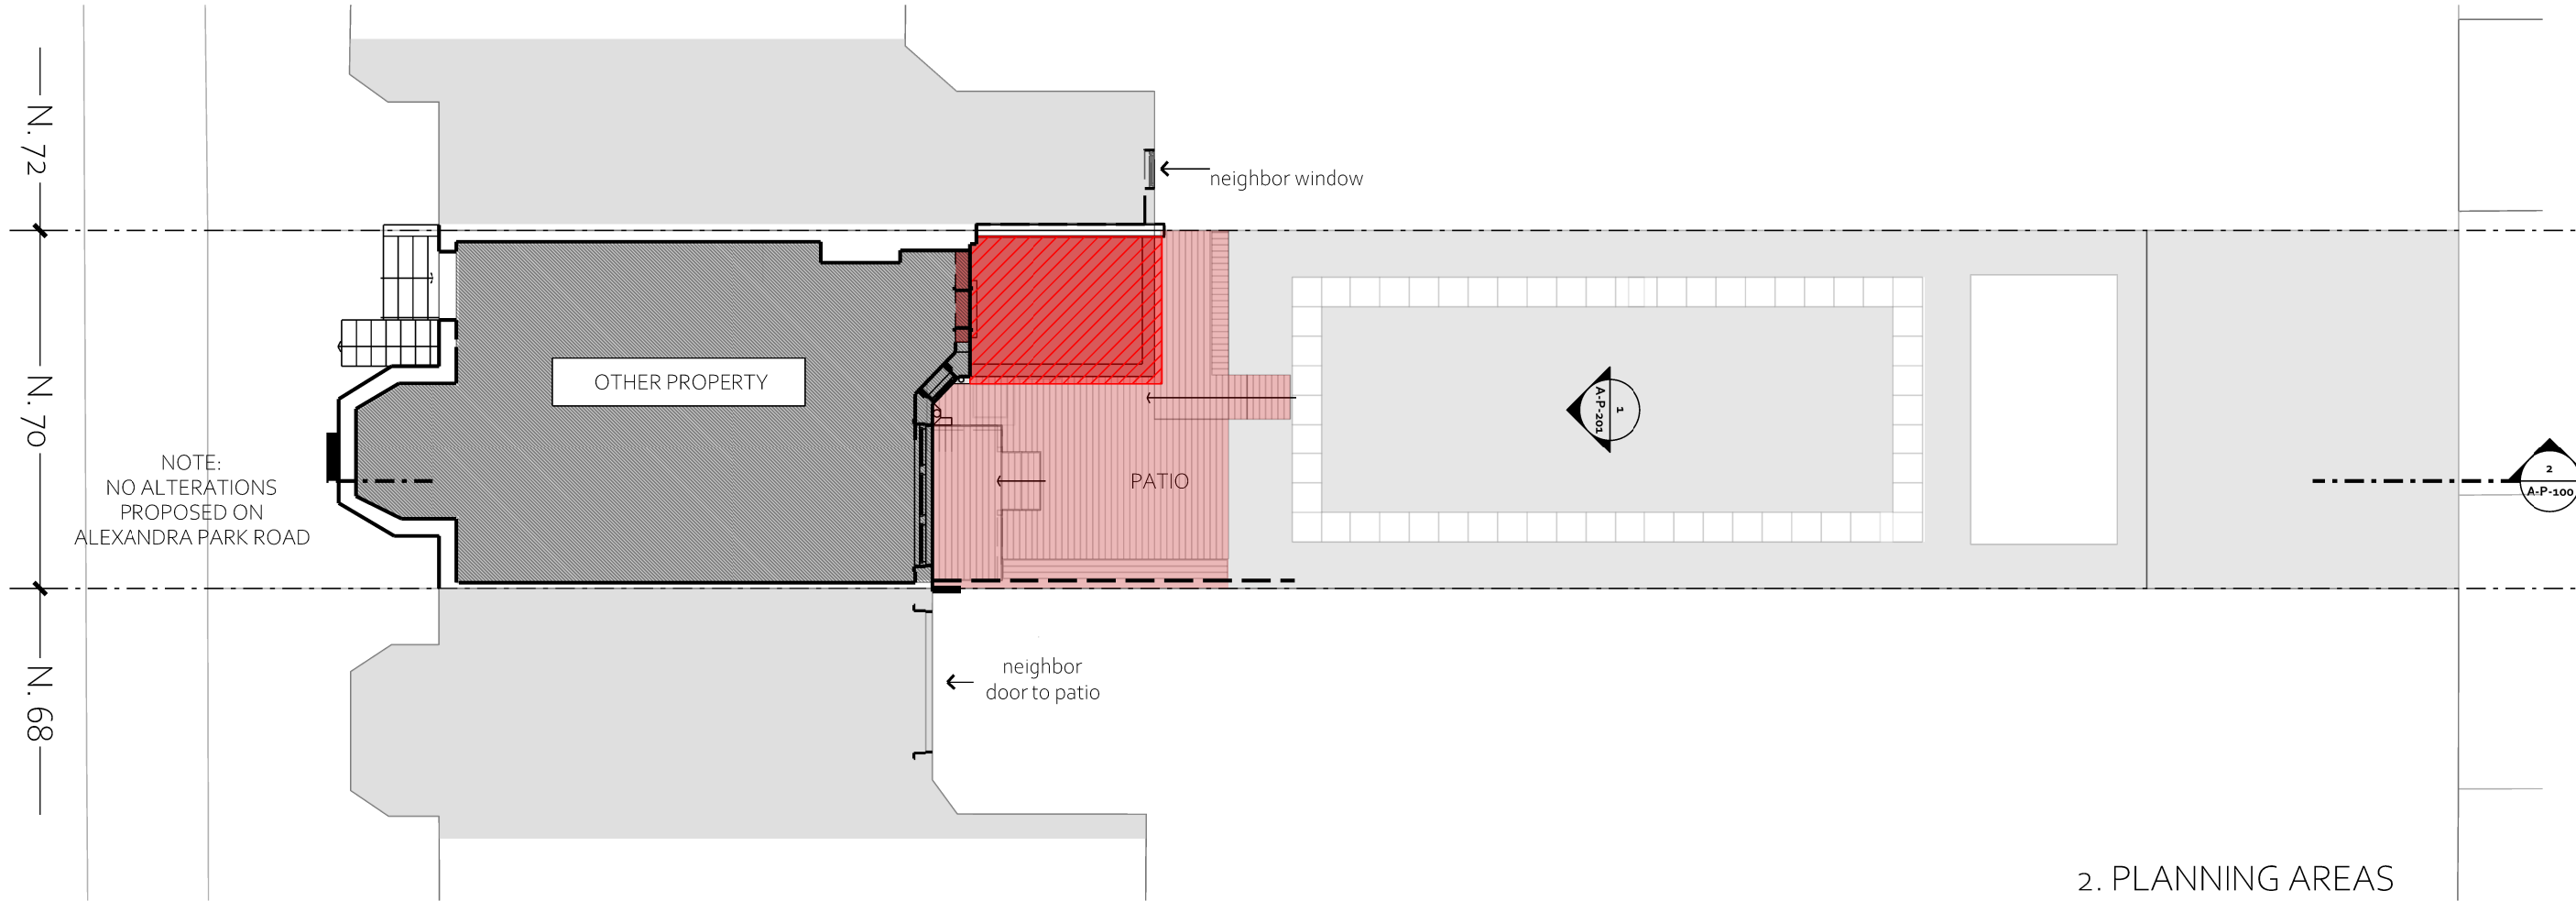
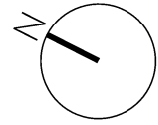


2. PLANNING AREAS
AS EXISTING
1:200

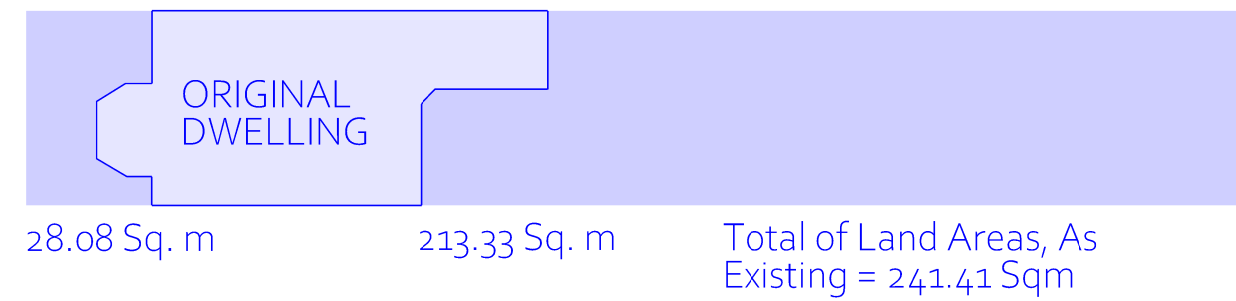

^ EXISTING

3. SITE & ROOF PLAN
AS PROPOSED
1:200

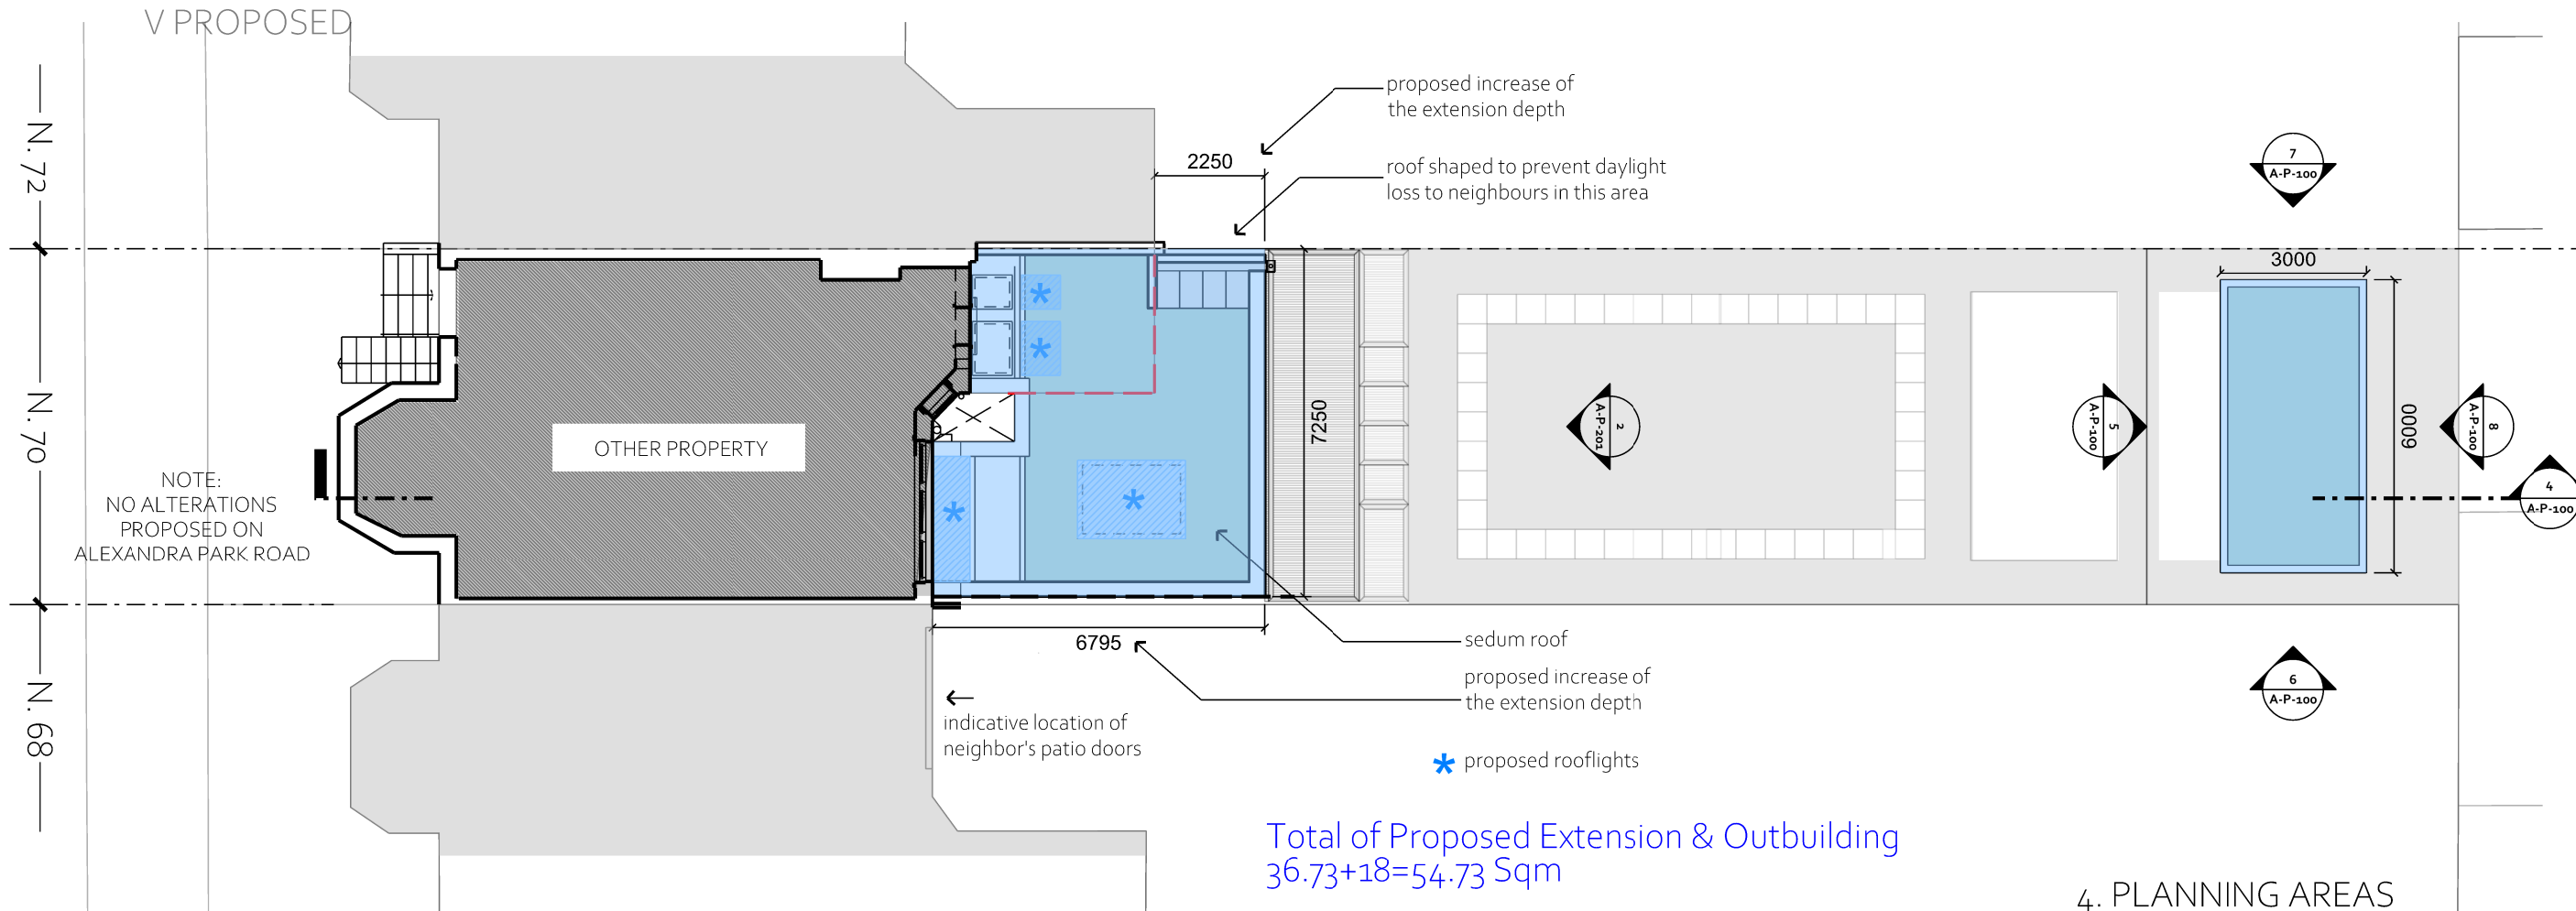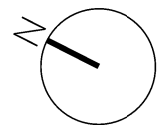

4. PLANNING AREAS
AS PROPOSED
1:200



NOTES

THIS DRAWING IS © OF IQONICA LTD

DO NOT SCALE. USE FIGURED DIMENSIONS ONLY.


OWNER IS RESPONSIBLE TO ENSURE THAT THE WORKS ARE EXECUTED WITHIN THE LEGAL BOUNDARIES & WITHIN ALL THE LEGAL AND STATUTORY APPROVALS.

THIS DRAWING IS FOR PLANNING PURPOSES ONLY & NOT SUITABLE FOR CONSTRUCTION, PRICING, PARTY WALL AGREEMENTS OR BDG CONTROL APPROVAL

IQONICA LTD WILL ACCEPT NO RESPONSIBILITY FOR WORKS UNDERTAKEN DISREGARDING PLANNING CONDITIONS, DAYLIGHT AND RIGHT TO LIGHT MATTERS, LEGAL BOUNDARIES, THAMES WATER REQUIREMENTS, PARTY WALL AGREEMENTS, STRUCTURAL REQUIREMENTS, GROUND CONDITIONS, EASEMENTS, RESTRICTIVE COVENANTS, PROTECTED TREES ORDERS, ETC.

REV	DATE	DESCRIPTION
D	16/03/2023	PLANNING
C	22/06/2022	PLANNING [PRE APP]
B	17/05/2022	PLANNING [PRE-APP]
A	28/03/2022	CLIENT REVIEW
-	25/03/2022	CLIENT REVIEW

REVISIONS

 

PROJECT 70 ALEXANDRA PARK RD (GF FLAT) PR. NO.: 352

DRAWING NAME AND NUMBER EX-PR 1st FLOOR PLAN DWG. NO.: A-P-101

STATUS PLANNING REVISION D

1ST ISSUE DATE 17/05/2022
SCALES/PAPER SIZE 1:200 @ A3
DRAWN/ CHECKED IQONICA

IQONICA
ARCHITECTURE & INTERIORS

RIBA arb Architects Registration Board CNA PPCC CONSIGLIO NAZIONALE DELL'ARCHITETTURA ITALIANA ASSOCIAZIONE ITALIANA PER LA PROTEZIONE DEI BENI CULTURALI

GREAT PORTLAND STREET 83, 1ST FLOOR W1W 7LT LONDON

THIS DRAWING IS © OF IQONICA LTD

DO NOT SCALE. USE FIGURED DIMENSIONS ONLY.

OWNER IS RESPONSIBLE TO ENSURE THAT THE WORKS ARE EXECUTED WITHIN THE LEGAL BOUNDARIES & WITHIN ALL THE LEGAL AND STATUTORY APPROVALS.


THIS DRAWING IS FOR PLANNING PURPOSES ONLY & NOT SUITABLE FOR CONSTRUCTION, PRICING, PARTY WALL AGREEMENTS OR BDG CONTROL APPROVAL

IQONICA LTD WILL ACCEPT NO RESPONSIBILITY FOR WORKS UNDERTAKEN DISREGARDING PLANNING CONDITIONS, DAYLIGHT AND RIGHT TO LIGHT MATTERS, LEGAL BOUNDARIES, THAMES WATER REQUIREMENTS, PARTY WALL AGREEMENTS, STRUCTURAL REQUIREMENTS, GROUND CONDITIONS, EASEMENTS, RESTRICTIVE COVENANTS, PROTECTED TREES ORDERS, ETC.



1. GARDEN ELEVATION
AS EXISTING
1:200



2. GARDEN ELEVATION
AS PROPOSED
1:200

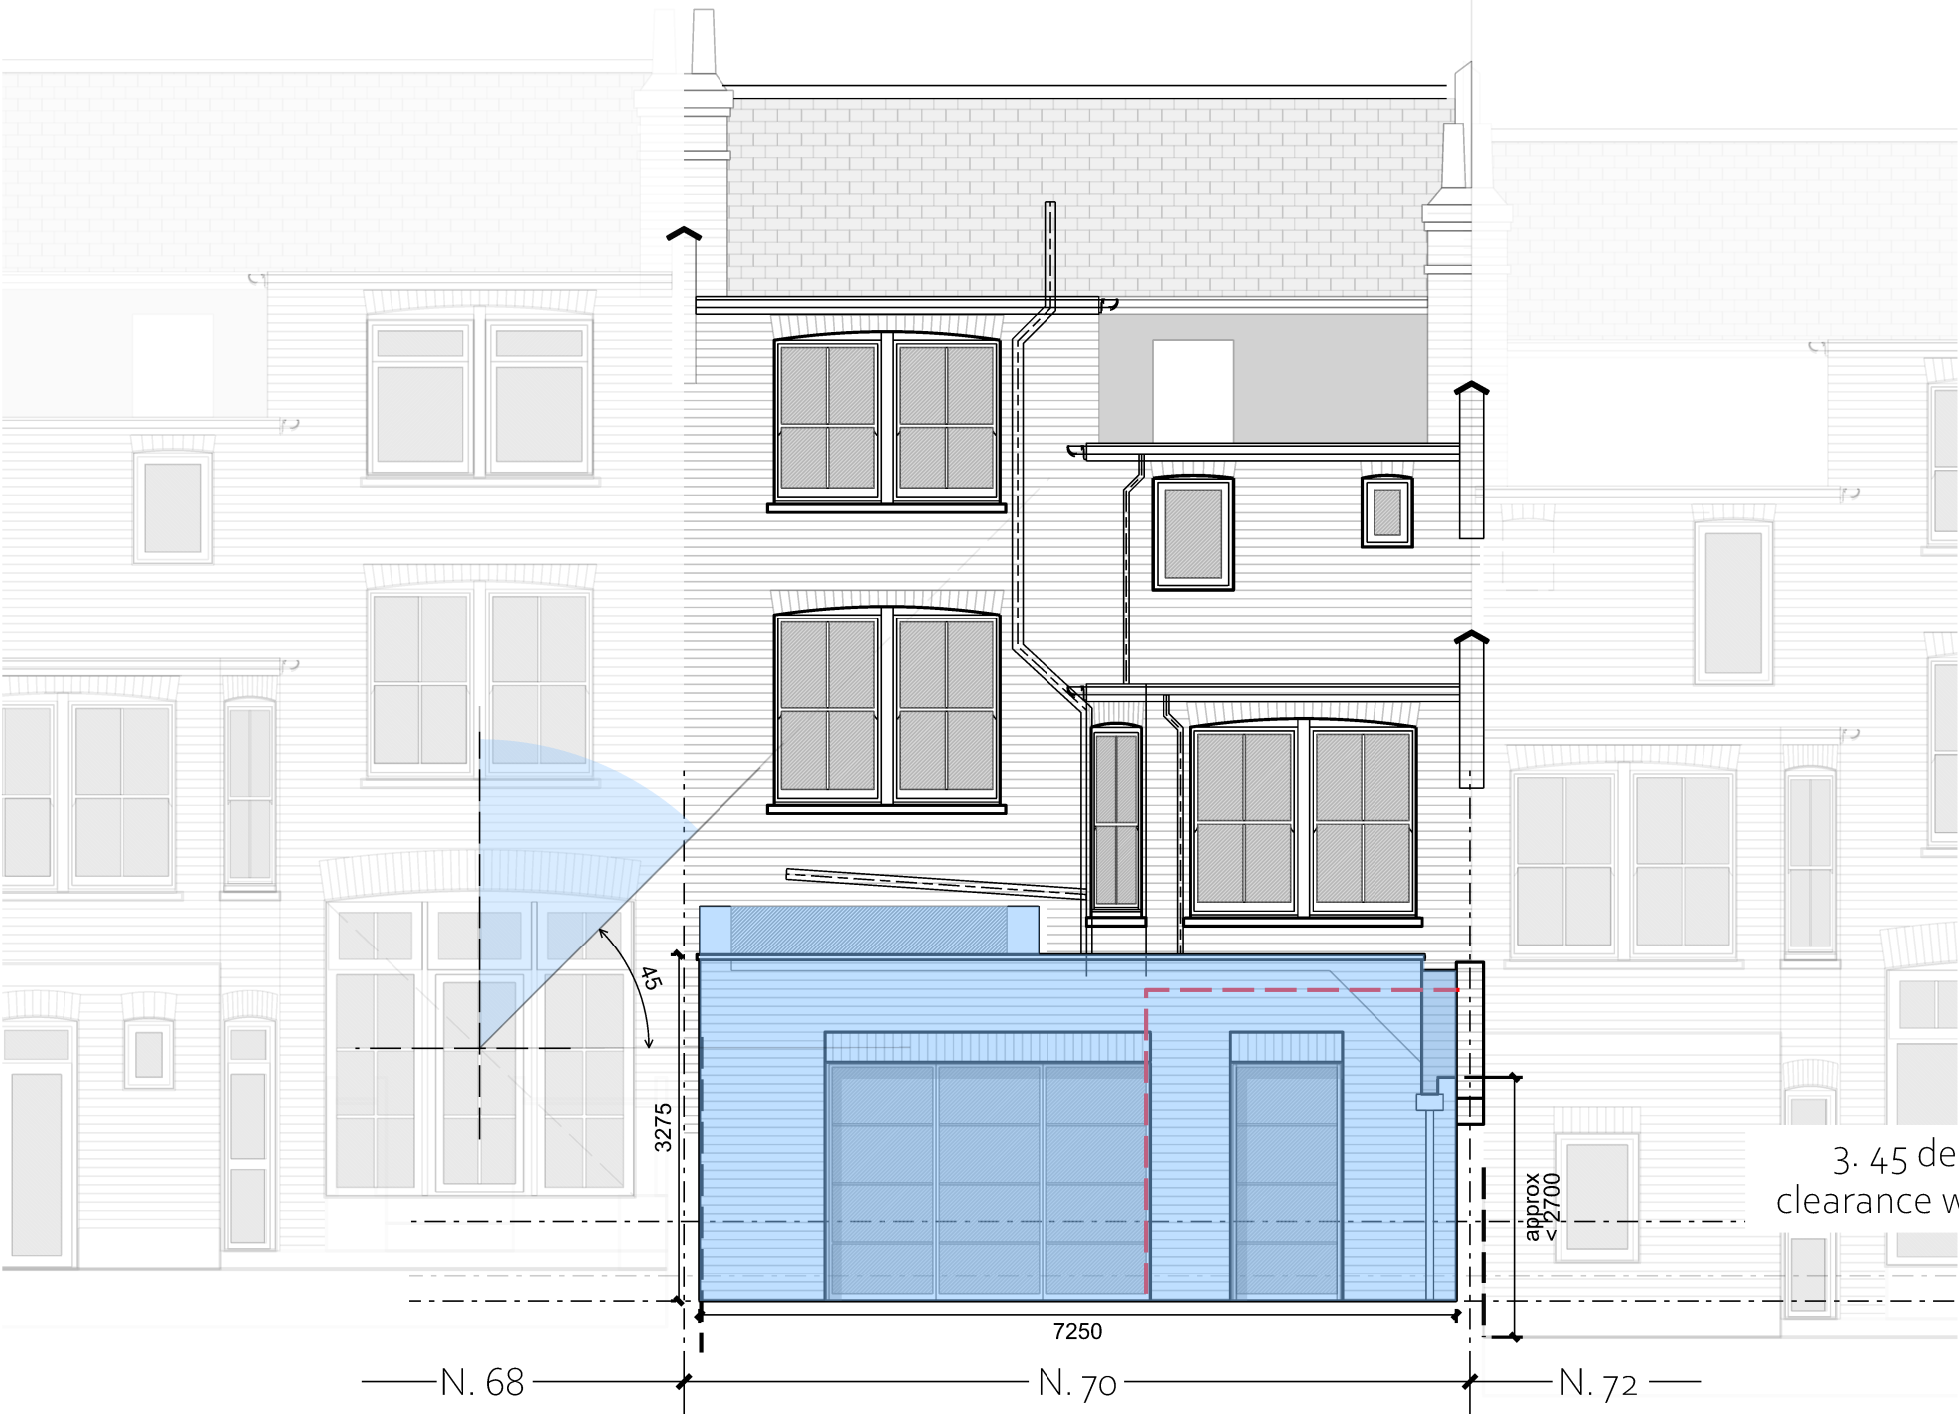

3. 45 degrees splice
clearance with window
at nr 72
1:200

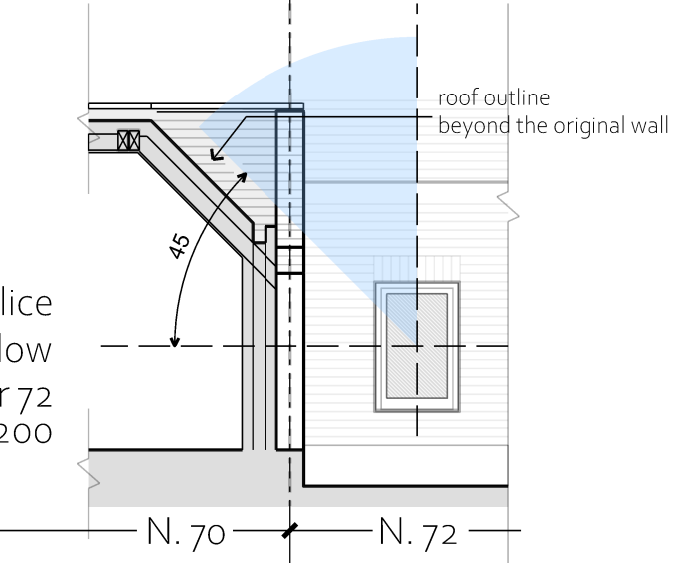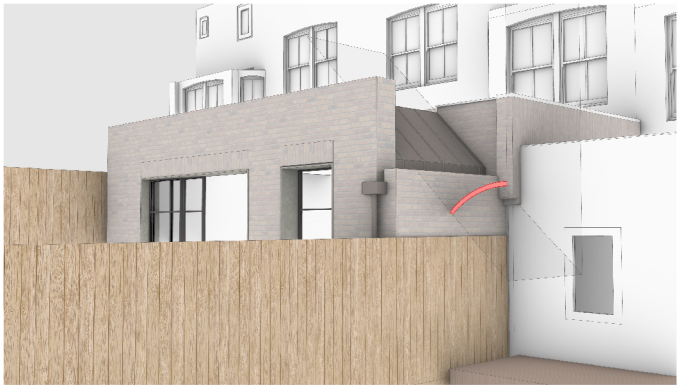

D	16/03/2023	PLANNING
C	22/06/2022	PLANNING [PRE APP]
B	17/05/2022	PLANNING [PRE-APP]
A	28/03/2022	CLIENT REVIEW
-	25/03/2022	CLIENT REVIEW
REV	DATE	DESCRIPTION

REVISIONS

SCALE

1:200

1 2 5 10 m

The scale bar consists of a horizontal line with several segments. The first segment is labeled '1', the second '2', the third '5', and the fourth '10 m'. The segments are connected by short vertical lines.

PROJECT	PR. NO.:
70 ALEXANDRA PARK RD (GF FLAT)	352

DRAWING NAME AND NUMBER	DWG. NO.:
EX-PR GARDEN ELEVATIONS	A-P-201

STATUS	REVISION
PLANNING	D

1ST ISSUE DATE	17/05/2022
SCALES/PAPER SIZE	1:100 @ A3
DRAWN/ CHECKED	IQONICA

IQONICA
ARCHITECTURE & INTERIORS

RIBA  arb  Architects
Registration
Board  CNA
PPCL  CONSIGLIO NAZIONALE
DELLA ARCHITETTURA


THIS DRAWING IS © OF IQONICA LTD

DO NOT SCALE. USE FIGURED DIMENSIONS ONLY.


OWNER IS RESPONSIBLE TO ENSURE THAT THE WORKS ARE EXECUTED WITHIN THE LEGAL BOUNDARIES & WITHIN ALL THE LEGAL AND STATUTORY APPROVALS.

THIS DRAWING IS FOR PLANNING PURPOSES ONLY & NOT SUITABLE FOR CONSTRUCTION, PRICING, PARTY WALL AGREEMENTS OR BDG CONTROL APPROVAL

IQONICA LTD WILL ACCEPT NO RESPONSIBILITY FOR WORKS UNDERTAKEN DISREGARDING PLANNING CONDITIONS, DAYLIGHT AND RIGHT TO LIGHT MATTERS, LEGAL BOUNDARIES, THAMES WATER REQUIREMENTS, PARTY WALL AGREEMENTS, STRUCTURAL REQUIREMENTS, GROUND CONDITIONS, EASEMENTS, RESTRICTIVE COVENANTS, PROTECTED TREES ORDERS, ETC.

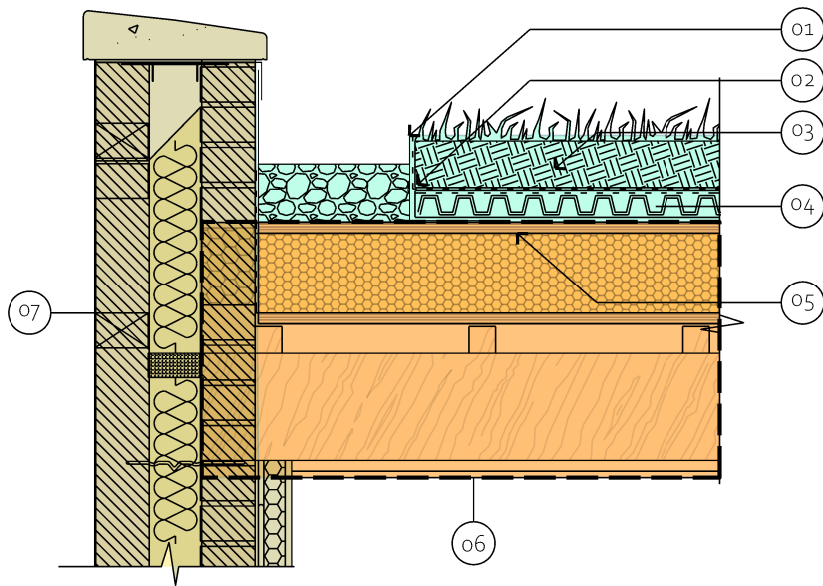


3. EXTENSIVE ROOF (SEDUM ROOF)
TYP DETAIL
1:20

 

- 01. RETENTION TRIM
- 02. FILTER FLEECE
- 03. LIGHT VEGETATION (I.E.: PRE - CULTIVATED SEDUM ROOF)
- 04. DRAINAGE ELEMENT/ WATER RESERVOIR/ ROOT BARRIER
- 05. WATERPROOFING



06. EXTENSION ROOF CONSTRUCTION
(TO BE FULLY DESCRIBED AT TECHNICAL DEVELOPMENT
STAGE FOR LABC APPROVAL)

 

07. EXTENSION WALLS CONSTRUCTION
(TO BE FULLY DESCRIBED AT TECHNICAL DEVELOPMENT
STAGE FOR LABC APPROVAL)

GENERAL MAINTENANCE

The appearance of the vegetation on an extensive green roof will change over the year. The growth and flowering of the individual species within the vegetation mix will be dependant upon fluctuations in the seasonal weather.

Sedum will not always be "green". In the winter, sedum will become smaller and turn red/ brown in colour as they prepare themselves to withstand the coming winter frosts.

In the unlikely event of prolonged period without rain, sedum roofs should be sparsely watered. Generally sedums are much more drought tolerant than native wildflowers but both will benefit from a prolonged soaking (not little and often) to prevent them from fully drying out.

All green roofs will require annual feeding/ fertilizer to ensure that the plants become resistant to extremes of weather and temperature.

Sedum Blanket contains approximately 14-17 different plant species. Not every species incorporated will survive and the more dominant will prevail over time dependant on location.

General maintenance is best carried out annually during springtime. However, increasing the number of visits will improve the aesthetics of the roof.

PRELIMINARY MAINTENANCE PROCEDURE

- Ensure that relevant health and safety procedures are followed when working at roof level, this includes making sure that safe access can be gained to the roof.

- Remove all dead vegetation and debris from the roof surface, taking particular care to ensure that all water outlets, gutters and downpipes are clear, free from blockages and that water can flow freely away.

- Ensure that any protective metal trims & flashing remain securely fixed in place or renew or repair as necessary. Examine all mastic sealant and mortar pointing for signs of degradation. Repair or replace as necessary.

The building owner should keep a record of all inspections and maintenance carried out on the roof. Any signs of damage, contamination or degradation to the waterproofing should be periodically checked, so that arrangements can be made for remedial work to be carried out if necessary.

VEGETATION MAINTENANCE TASK

Application of Fertiliser to the vegetation: As a general rule all sedum based green roofs require feeding annually to promote strong growth in the sedum and make them more drought tolerant.

Plant encroachment

Any vegetation which has invaded into drainage outlets, inspection chambers, walkways and the vegetation barriers (pebbles) should be removed. Additional washed stoned pebbles, similar to existing can be added if movement or settlement of the pebble vegetation barrier has occurred.

If an irrigation system is fitted, it is best to run it only during prolonged dry weather and for limited periods

Only a relatively few species of sedum and other plants suitable for an extensive green roof installation will persist in partial and full shade, and they will generally be greener in colour and grow in these locations.

Weeding

With the exception of saplings, which should always be removed, weeds in an extensive green roof should be considered as a problem only of aesthetics. If considered excessive, they can be removed manually.

Repairing Bare Patches

Bare patches can be easily repaired and this is best done during the main growing seasons of March/April or from late August until the end of September.

Using vegetation cuttings from surrounding areas of abundant growth and either refreshed substrate or a sand soil mix following the guidance of the chosen Sedum Supplier.

Fertiliser

Usually Sedum Blankets are grown in a shallow growing medium which contains very little nutrient, so the annual application of fertiliser is crucial to ensure the plants remain healthy. Fertiliser should ideally be applied during March/April, as it helps the plants to prepare for extreme weather conditions. Organic fertiliser can be obtained directly from specialists suppliers/ garen centres etc. Always apply the fertiliser at the given rate on the instructions. It is recommended that the fertiliser is lightly 'watered in' immediately after application, to avoid "burning" of the foliage. Dung-based organic fertilisers should be avoided.

Irrigation

It is advisable that there should be a way to water any green roof during times of dry weather. This might be a water supply point in the proximity to the green roof, or an automatic irrigation system. Irrigation systems (ie.e drip lines) should be provided if the following conditions apply: - The roof is in full sun nad / or with a slopes exceeding a 2° pitch and/or in windy or exposed site locations and / or sites up to 50 miles inland of the east coast of the UK mainland.

Irrigation should only be activated during periods of dry weather, or if the sedum plants are showing signs of distress. The irrigation system is best run at night or at dawn or dusk to minimize unnecessary evaporation. Then once every 4-6 days for the duration of the hot weather. This can be easily managed by using an inexpensive battery-powered, programmable timer.

D	16/03/2023	PLANNING
C	22/06/2022	PLANNING [PRE APP]
B	17/05/2022	PLANNING [PRE-APP]
A	28/03/2022	CLIENT REVIEW
-	25/03/2022	CLIENT REVIEW
REV	DATE	DESCRIPTION



REVISIONS	
SCALE	1:200

PROJECT	PR. NO.:
70 ALEXANDRA PARK RD (GF FLAT)	352

DRAWING NAME AND NUMBER	DWG. NO.:
SEDUM ROOF TYP DETAIL & ANNUAL MAINTENANCE PLAN	A-P-501

STATUS	REVISION
PLANNING	D

1ST ISSUE DATE	17/05/2022
SCALES/PAPER SIZE	1:100 @ A3
DRAWN/ CHECKED	IQONICA

IQONICA
ARCHITECTURE & INTERIORS

