


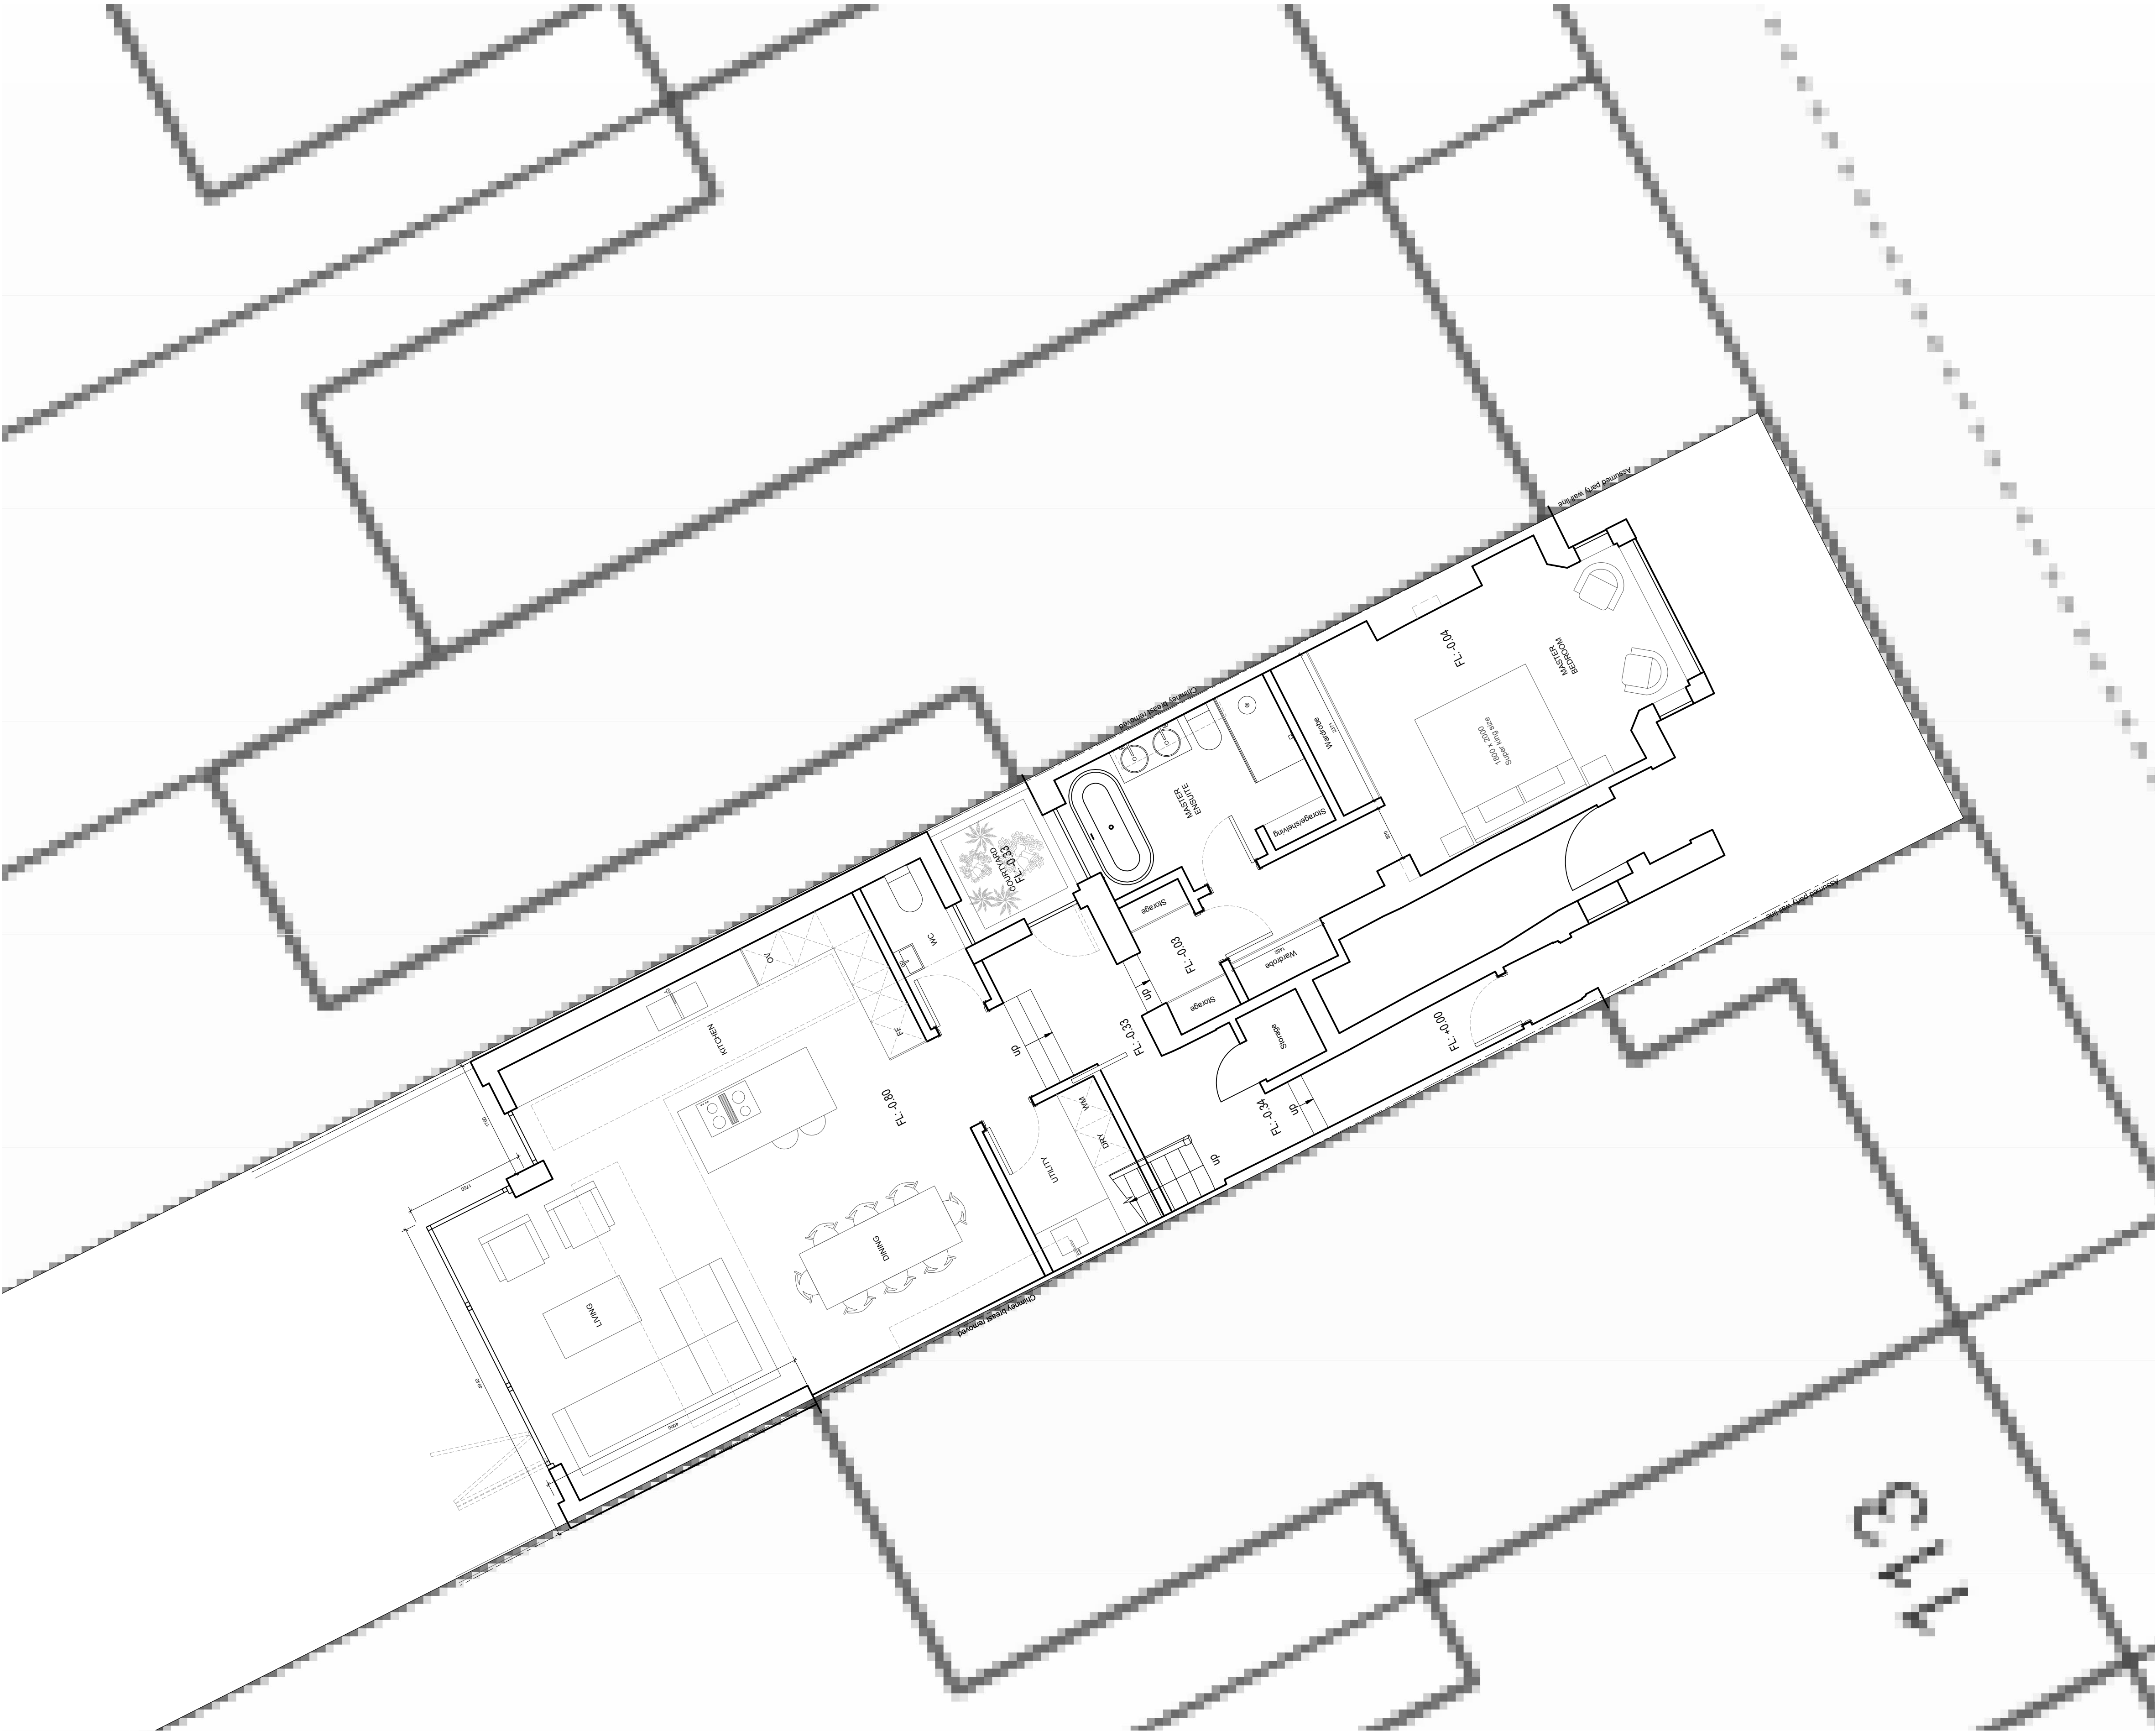

DO NOT SCALE FROM THIS DRAWING.
Drawing not to be used for construction.
All dimensions to be verified on site. This
drawing and its design are copyright, they
may not be copied or reproduced without
written authority.

NOTES

Drawing Name

Location & Site Plans

Address

117a NELSON ROAD

Client

Alistair & Ewelina

Job Drawing Number

041 (SITE)002

Rev Date of issue

00 21.03.23

Paper Size Scale

A1 / A3 1:50 / 1:100

STUDIO R|W ARCHITECTS

1 The Glass House
Royal Oak Yard
London
SE1 3GE

studio@robertware.com
020 3581 2492 / 07719 813101

