




1. EXISTING FRONT ELEVATION



2. EXISTING REAR ELEVATION



3. PROPOSED FRONT ELEVATION

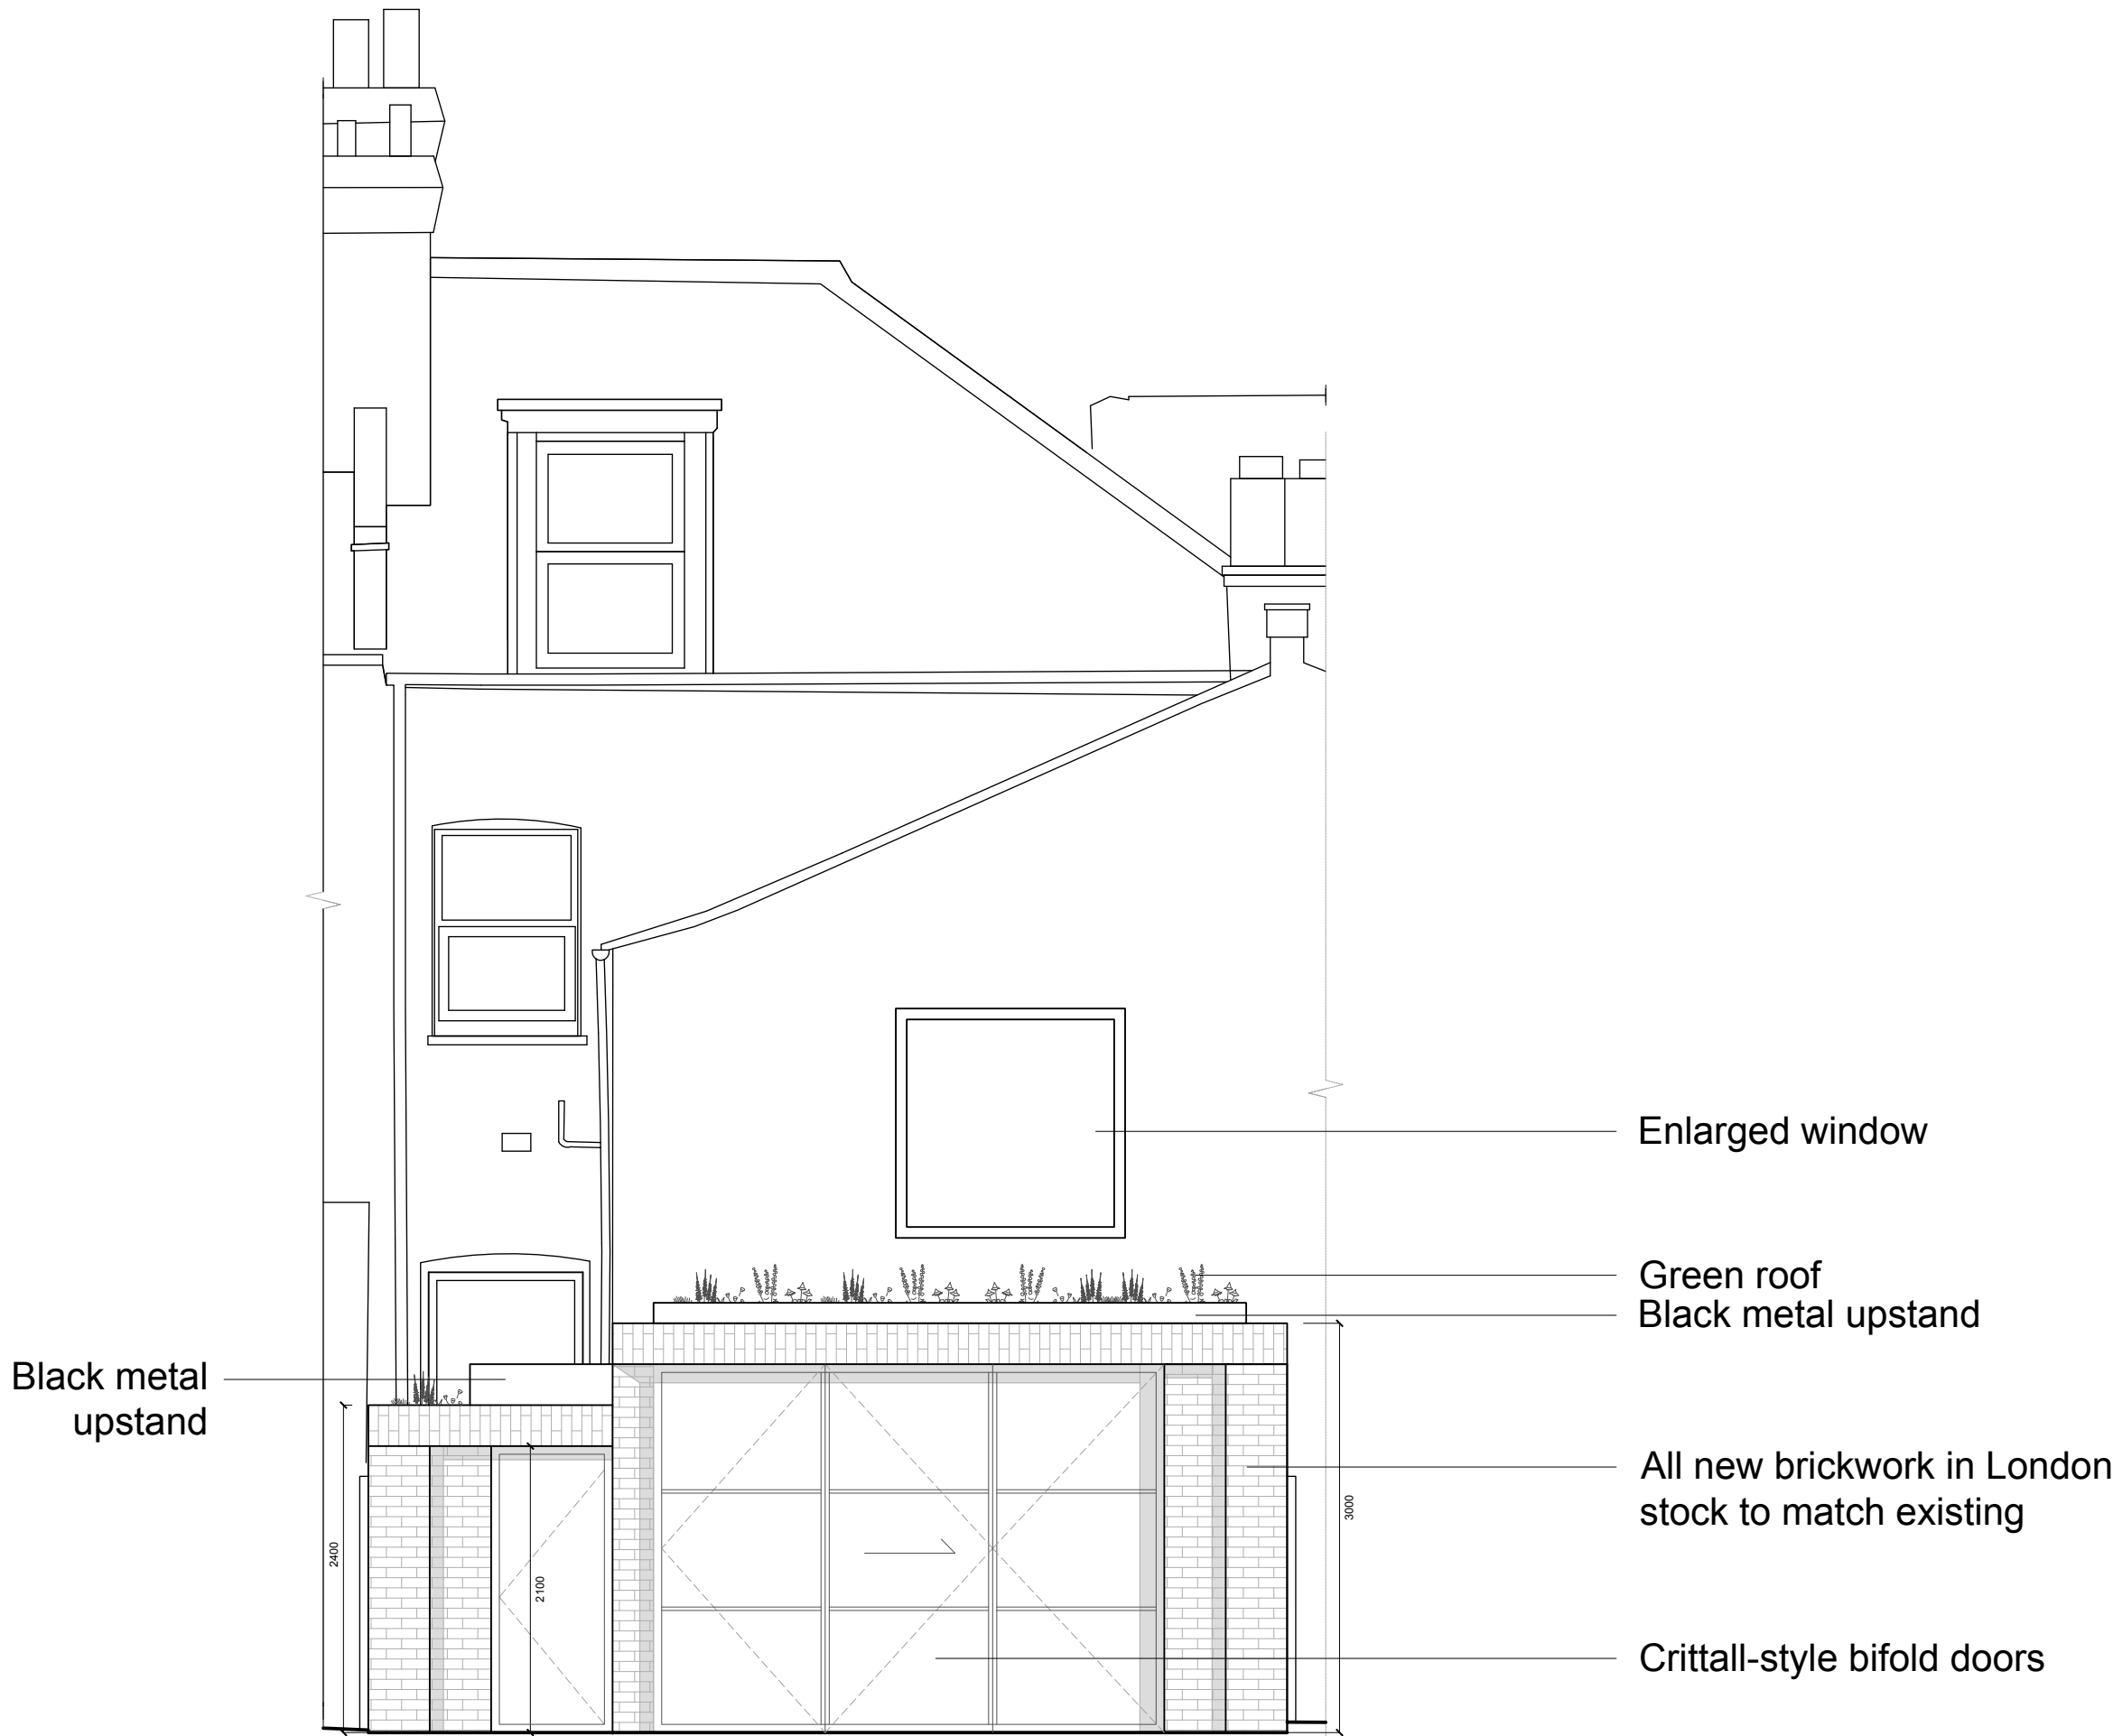


4. PROPOSED REAR ELEVATION


DO NOT SCALE FROM THIS DRAWING.
Drawing not to be used for construction.
All dimensions to be verified on site. This
drawing and its design are copyright, they
may not be copied or reproduced without
written authority.

NOTES


Drawing Name	
Existing & Proposed Elevations	
Address	
117a NELSON ROAD	
Client	
Alistair & Ewelina	
Job	Drawing Number
041	(E)001
Rev	Date of issue
00	21.03.23
Paper Size	Scale
A1 / A3	1:50 / 1:100

STUDIO R|W ARCHITECTS |
1 The Glass House
Royal Oak Yard
London
SE1 3GE
studio@robertware.com
020 3581 2492 / 07719 813101
www.robertware.com

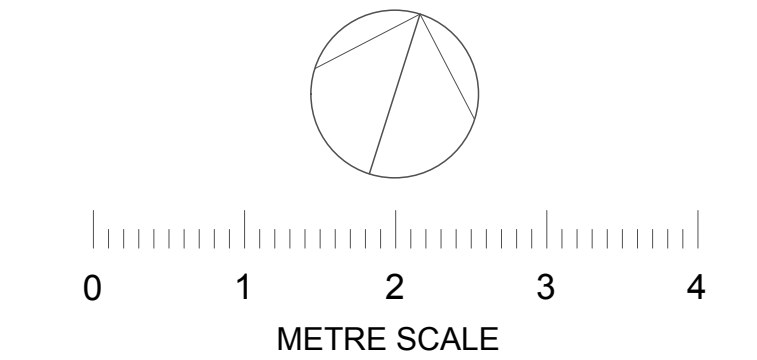


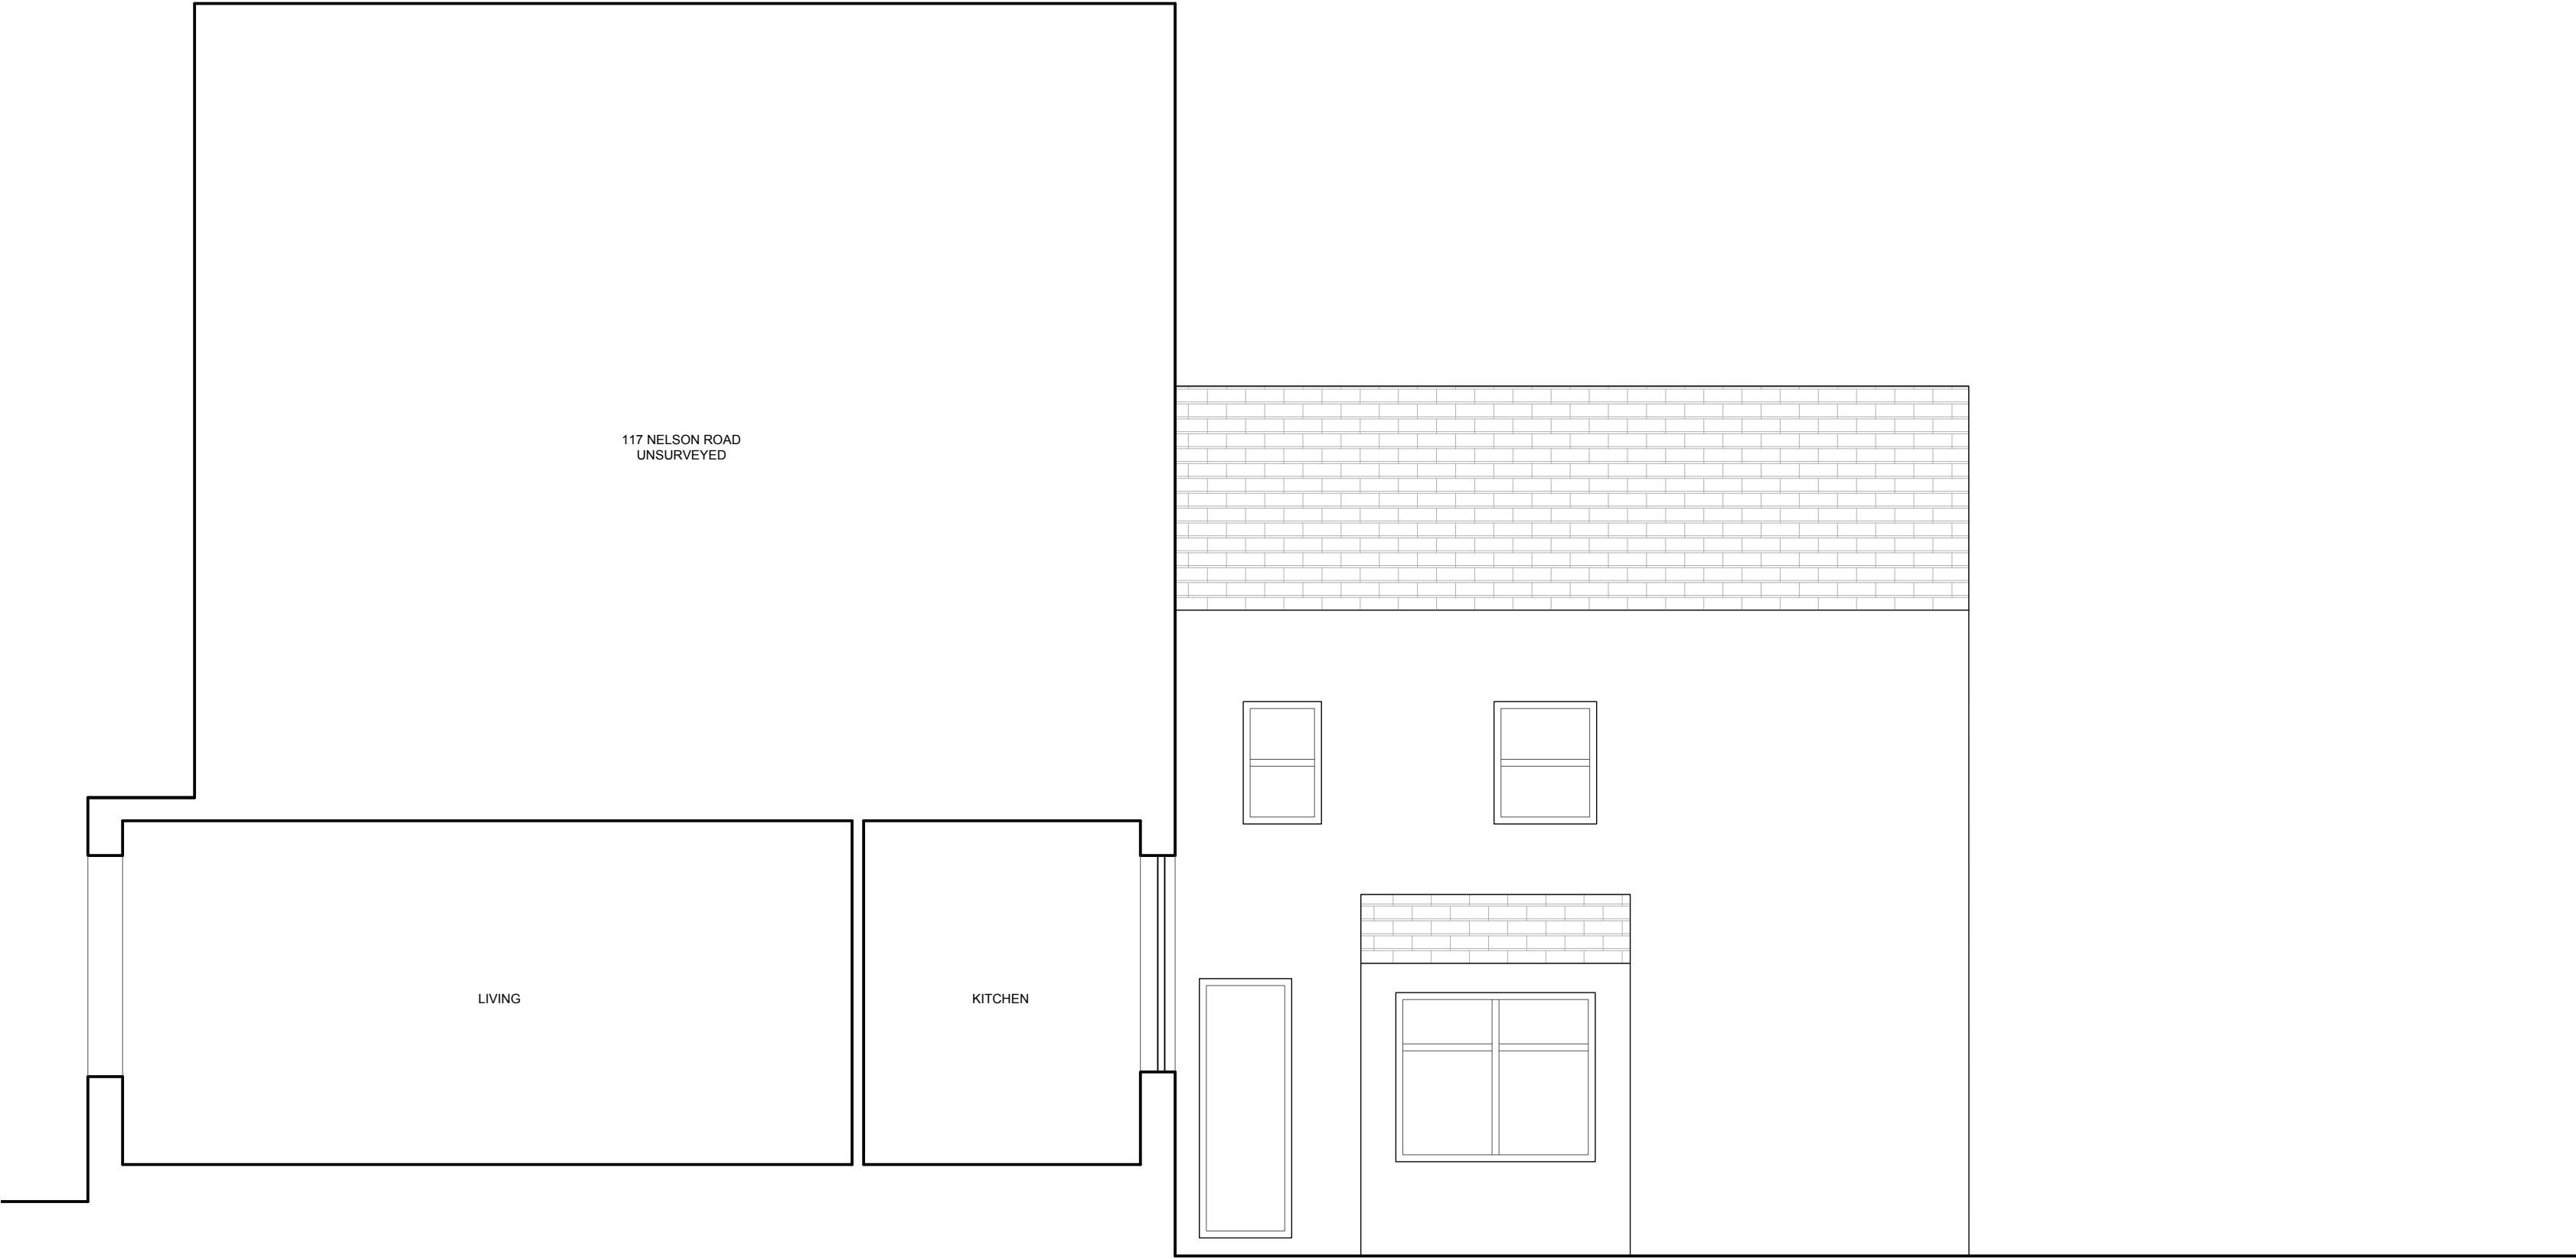


1. EXISTING NORTH ELEVATION

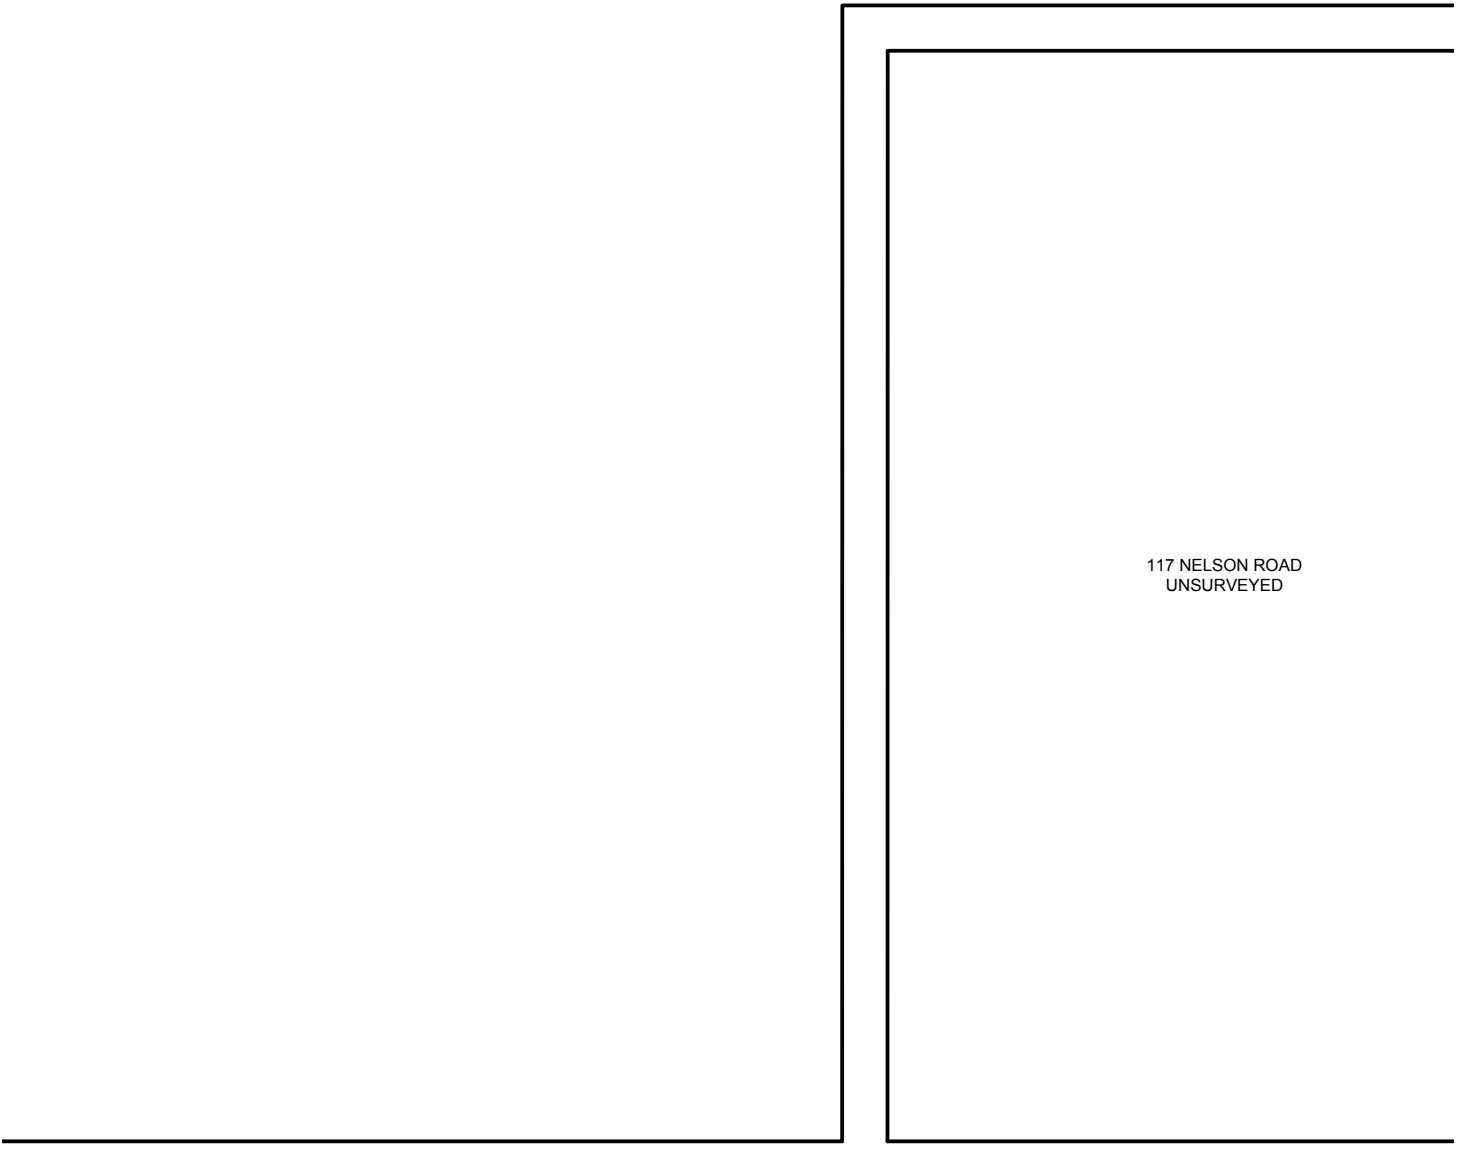

2. EXISTING SOUTH ELEVATION

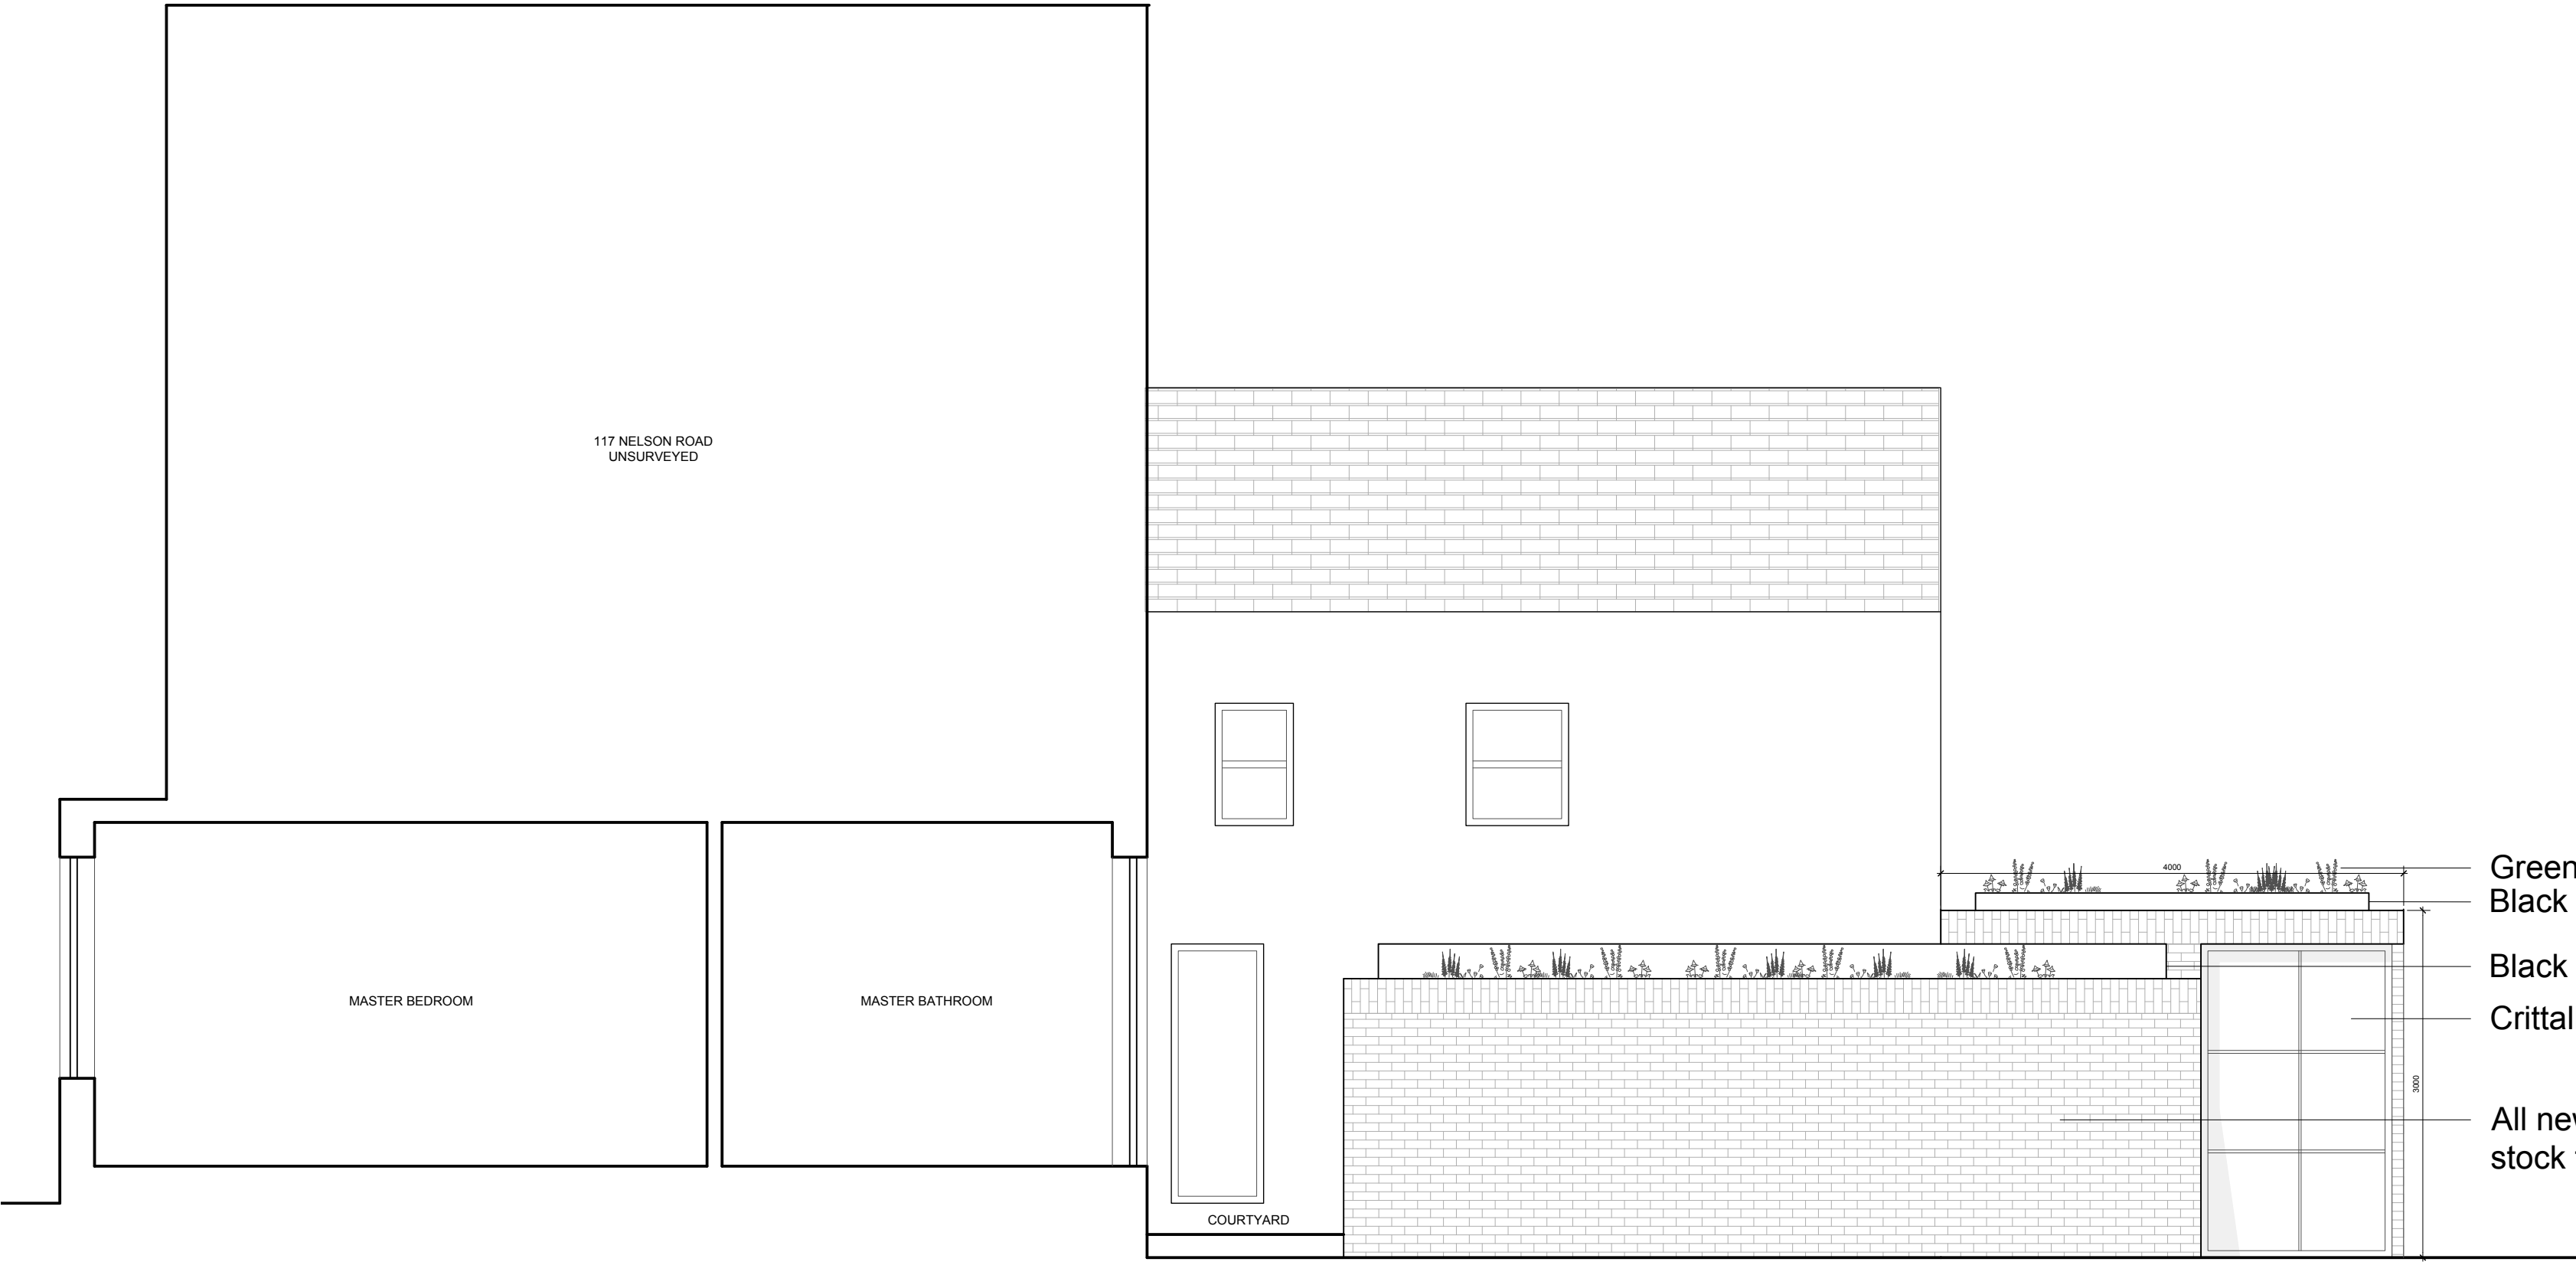

3. PROPOSED NORTH ELEVATION

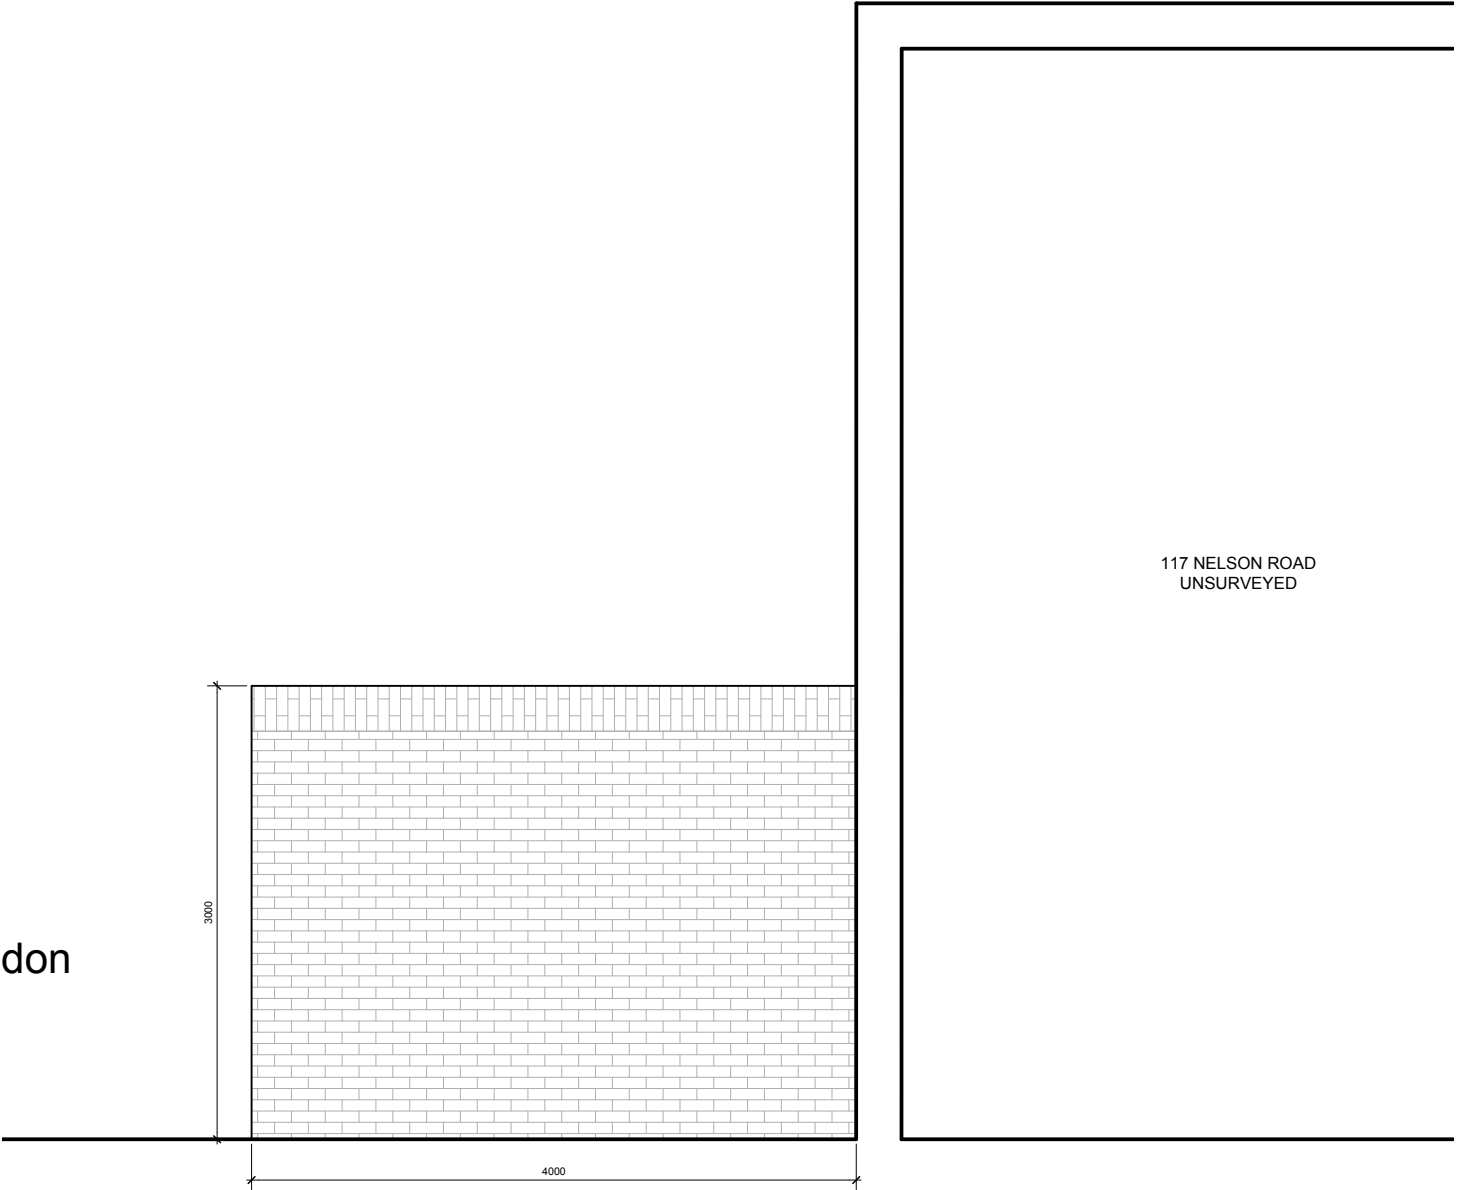

4. PROPOSED SOUTH ELEVATION

DO NOT SCALE FROM THIS DRAWING. Drawing not to be used for construction. All dimensions to be verified on site. This drawing and its design are copyright, they may not be copied or reproduced without written authority.

NOTES

**All structure shown on architects drawings is for reference only. Refer to structural engineer's drawings and calculations for all foundations and structural design.

Drawing Name

Existing & Proposed Elevations

Address

117a NELSON ROAD, N8 9RR

Client

Alistair & Ewelina

Job Drawing Number

041 (E)002

Rev Date of issue

00 16.05.2022

Paper Size Scale

A1 / A3 1:50 / 1:100

STUDIO R|W ARCHITECTS
Architect RIBA, ARB, MA RCA BArch (Hons)

1 The Glass House, London, SE1 3GE
020 3581 2492 / 07719 813101
studio@robertware.com

