




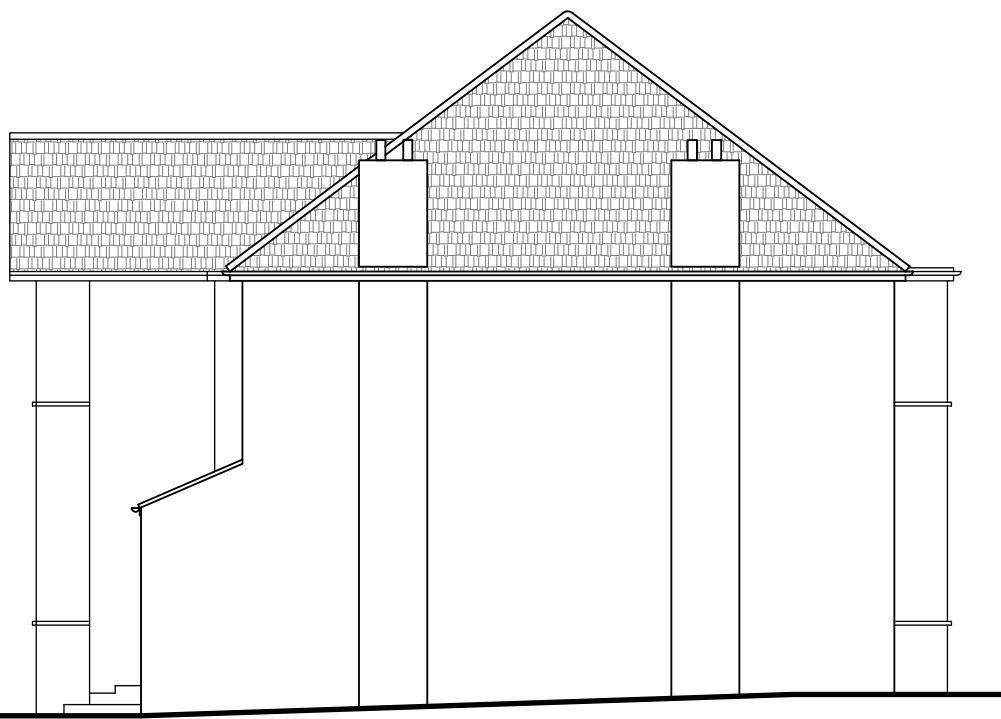


EXISTING FLANK ELEVATION

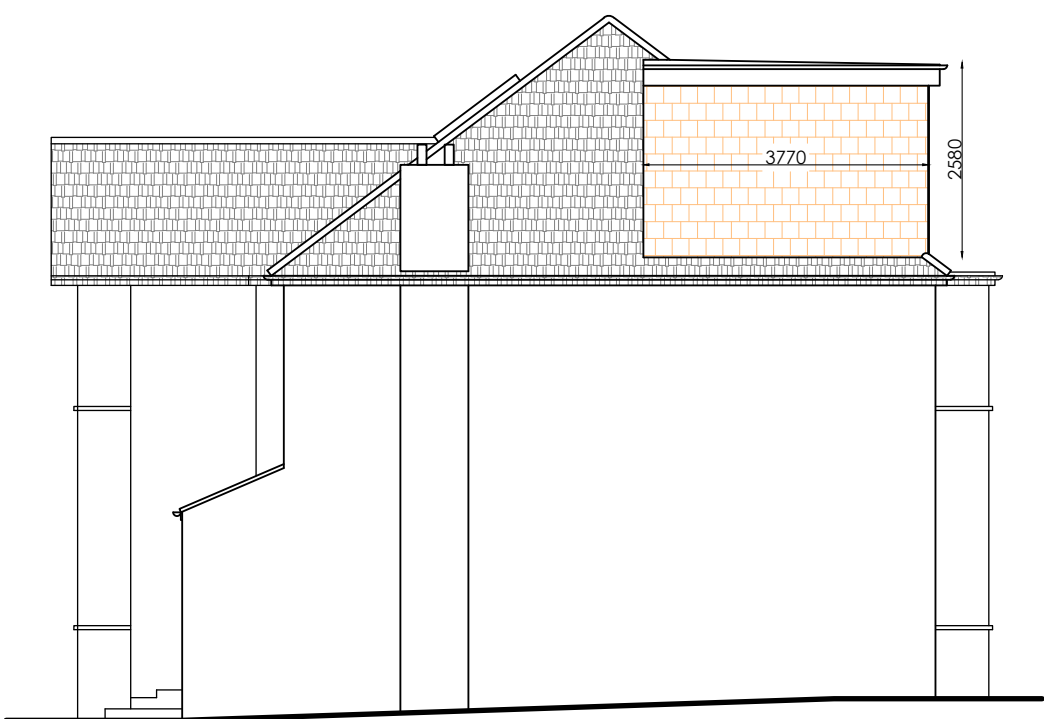

PROPOSED FLANK ELEVATION

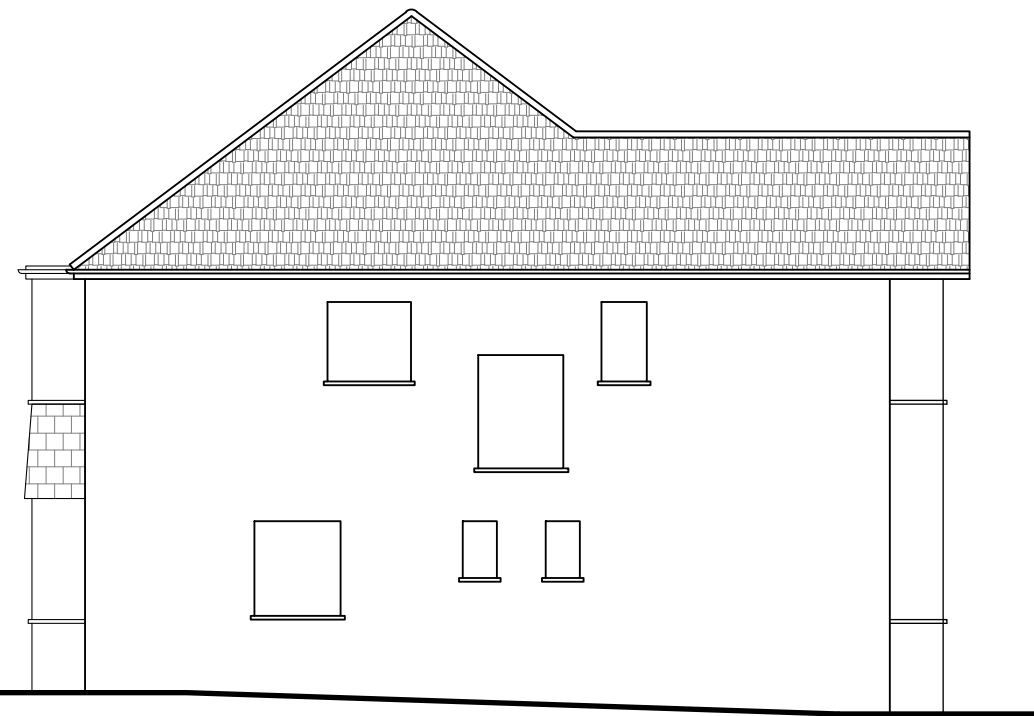


EXISTING OPPOSITE SIDE ELEVATION

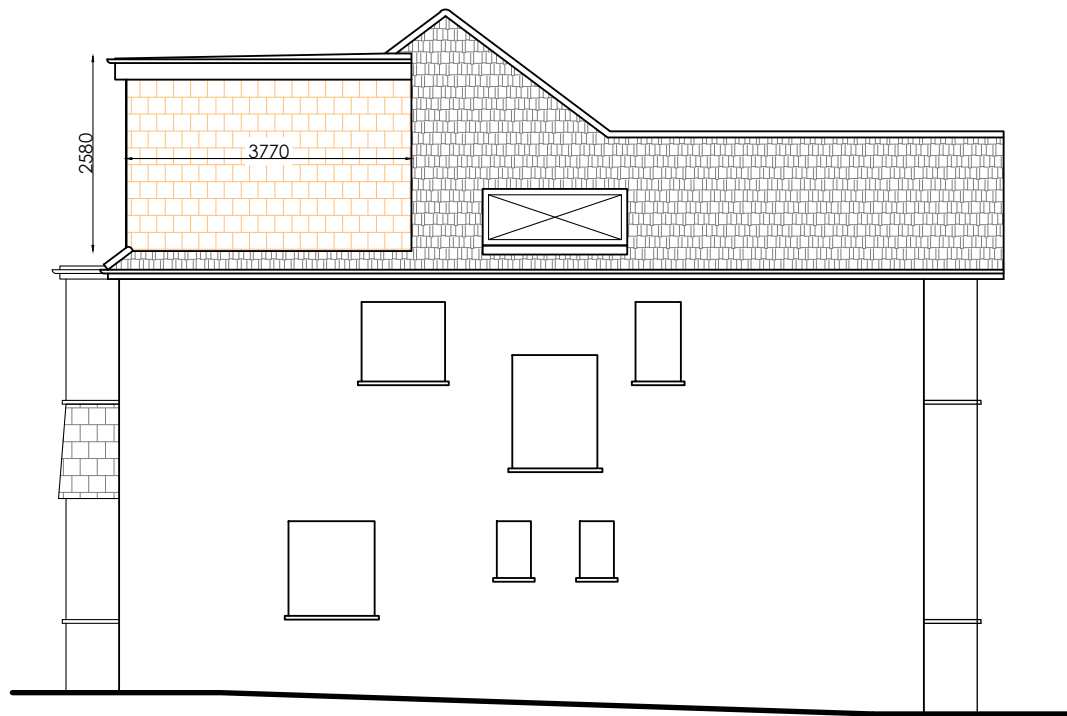

PROPOSED OPPOSITE SIDE ELEVATION



EXISTING FRONT ELEVATION

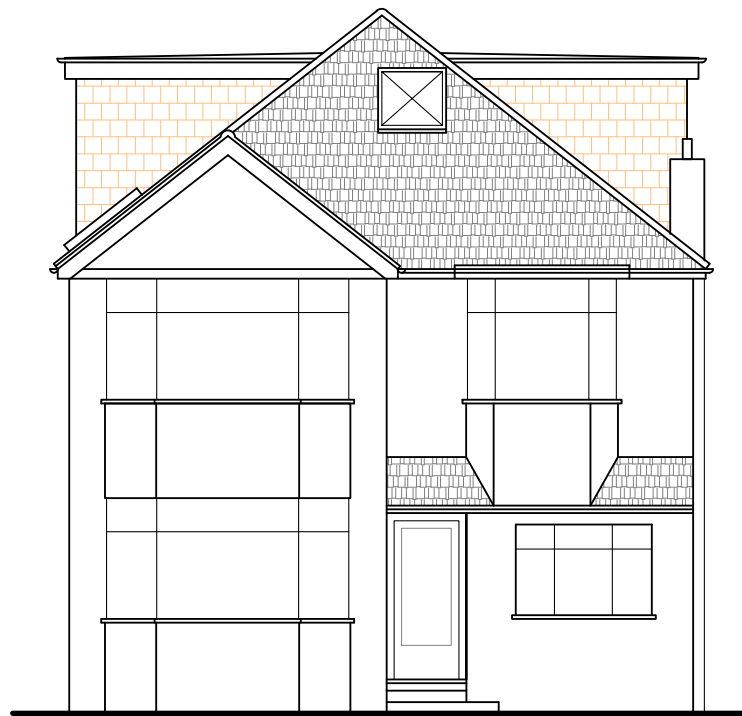

PROPOSED FRONT ELEVATION

* ALL MATERIALS TO MATCH EXISTING ONES.
* THE ROOFLIGHTS NOT TO PROJECT MORE THAN 150MM FROM FINISHED ROOF SURFACE.
* ALL NEW FLANK WINDOWS TO BE FROSTED GLASS AND NO OPENABLE PART OF THE FLANK WINDOWS TO BE LOWER THAN 1.7M FROM FINISHED FLOOR LEVEL.



EXISTING REAR ELEVATION



PROPOSED REAR ELEVATION



78 WOODFIELD ROAD, LONDON, N11 2NT.	DRAWING NO.: 06 ELEVATIONS	SCALE: 1:100 @ A3 DATE: 13/03/2023
--	-------------------------------	---------------------------------------