




ALL DIMENSION TO BE CHECKED ON SITE.
COPYRIGHT RESERVED.

 

Boundary Line

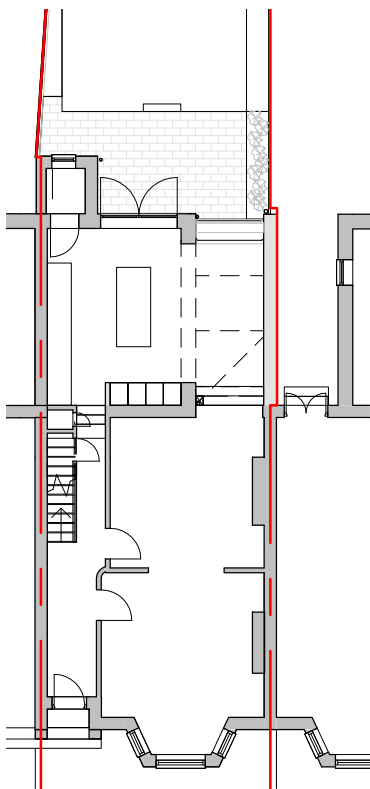

KEY PLAN
SCALE 1:200

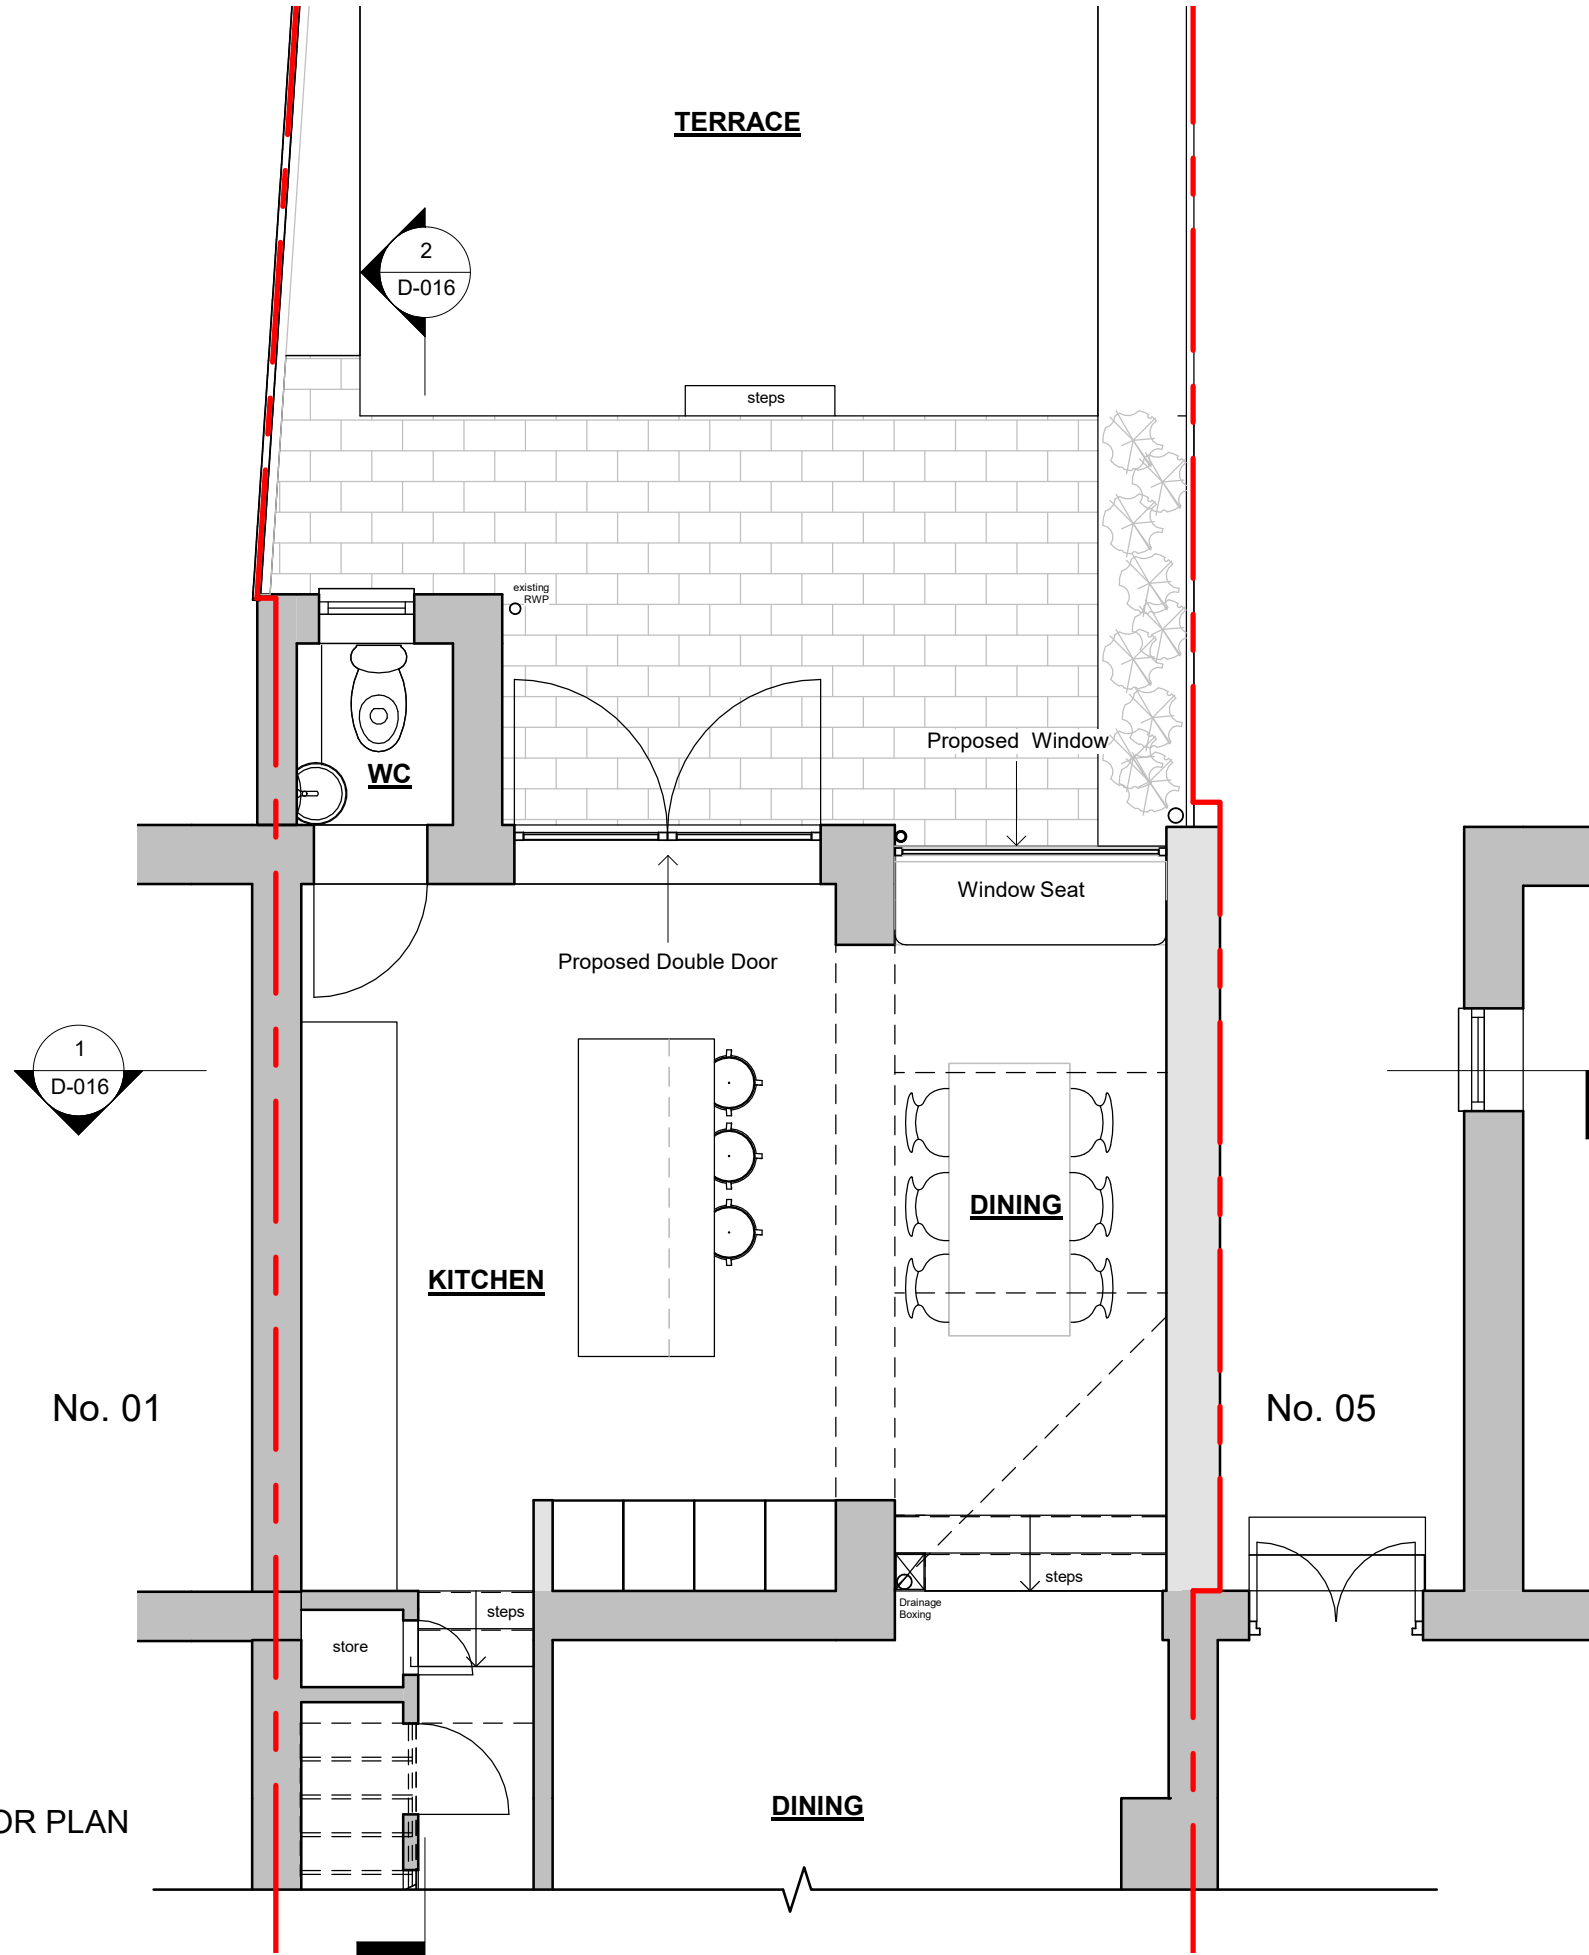

PROPOSED GROUND FLOOR PLAN
SCALE 1:50

*	House holder Planning Application	AG	31.03.2023
REV/ISSUE	NOTE	DRN	DATE

SCALE	DATE	DRN	CHK
1:50@A3	18.10.2022	AG	MH

PROJECT
3 Gladwell Road, Crouch End, N8 9AA
DRAWING
Proposed Ground Floor Plan



STUDIO 205 THE BUSWORKS
39-41 NORTH ROAD
LONDON N7 9DP

WWW.BUBBLEARCHITECTS.CO.UK

JOB NO	DRAWING NO	REV
022032	P-00-D-013	*