

ALL DIMENSION TO BE CHECKED ON SITE.
COPYRIGHT RESERVED.

— Boundary Line

Material Key


- 1

Grey Aluminium frame double glazed window
- 2


Grey Aluminium frame double glazed door
- 3

Painted Render
- 4

Grey Aluminium frame double glazed roof

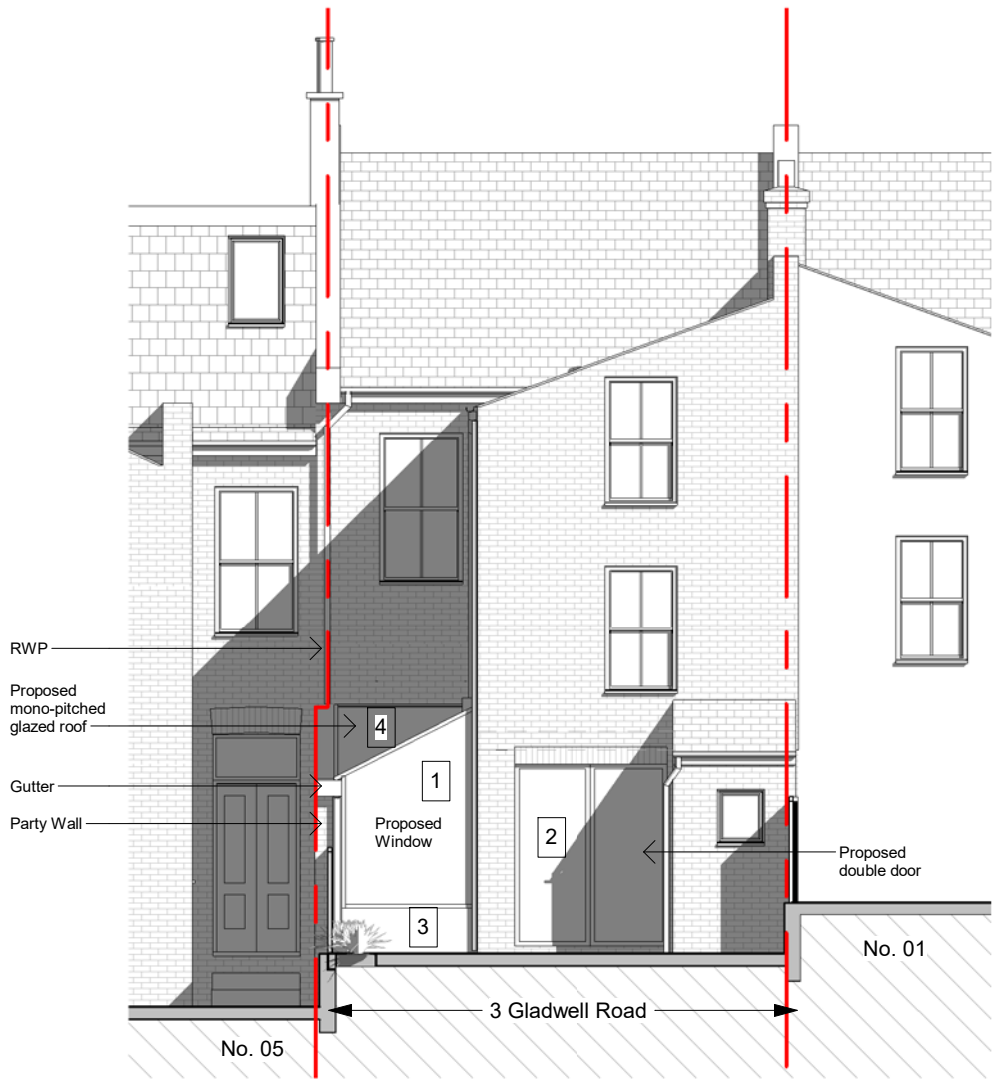

PROPOSED REAR ELEVATION
SCALE 1:100

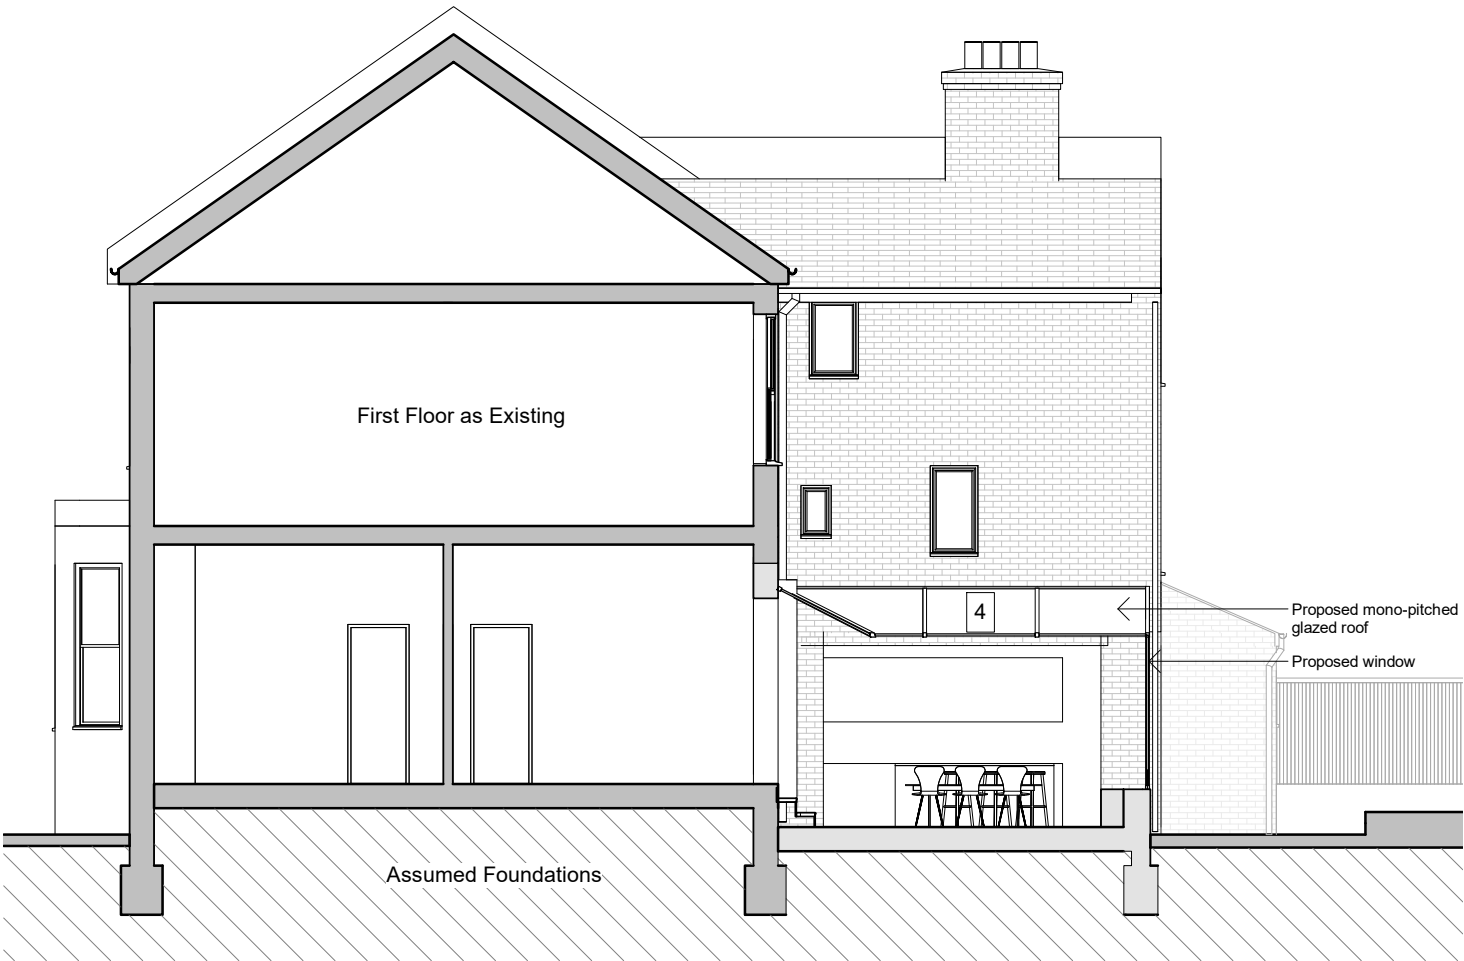

PROPOSED SIDE SECTION-ELEVATION
SCALE 1:100



*	House holder Planning Application	AG	31.03.2023
REV/ISSUE	NOTE	DRN	DATE

SCALE	DATE	DRN	CHK
1:100@A3	18.10.2022	AG	MH

PROJECT
3 Gladwell Road, Crouch End, N8 9AA
DRAWING
Proposed Elevations

bubble architects	STUDIO 205 THE BUSWORKS 39-41 NORTH ROAD LONDON N7 9DP WWW.BUBBLEARCHITECTS.CO.UK		
	JOB NO	DRAWING NO	REV
	022032	E-R/S-D-015	*