



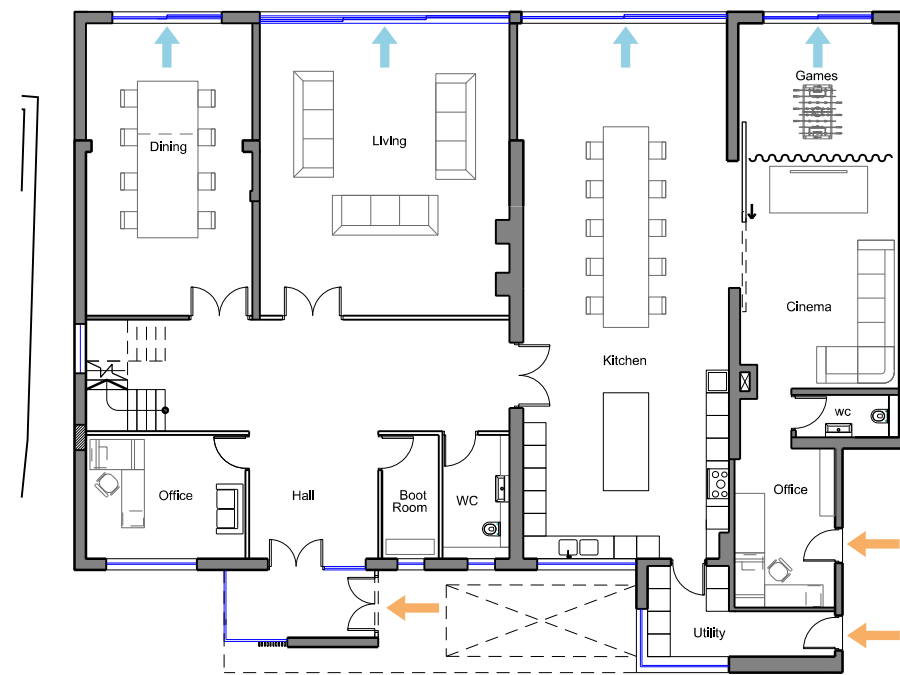


Ground Floor

1st Floor

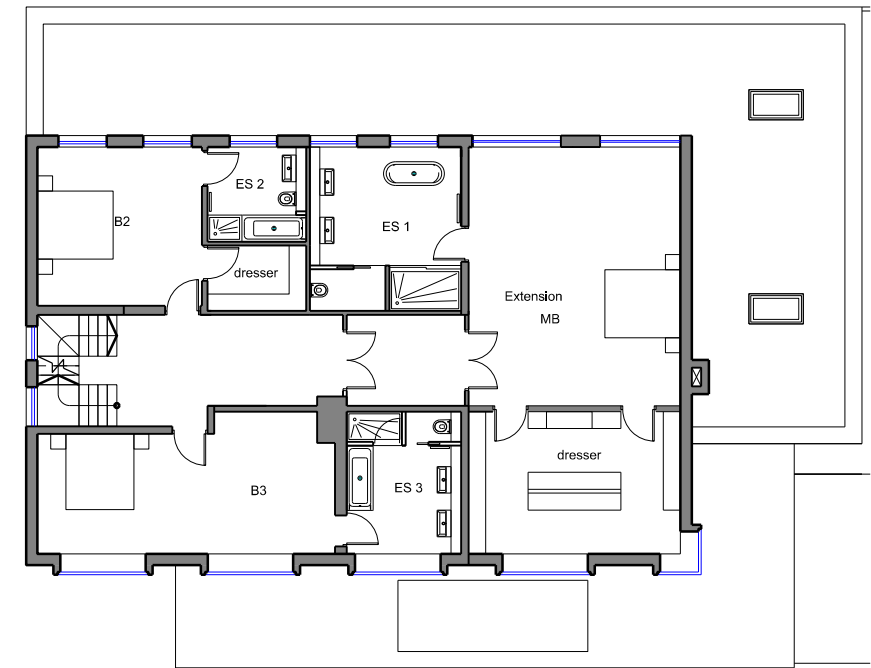

2nd Floor

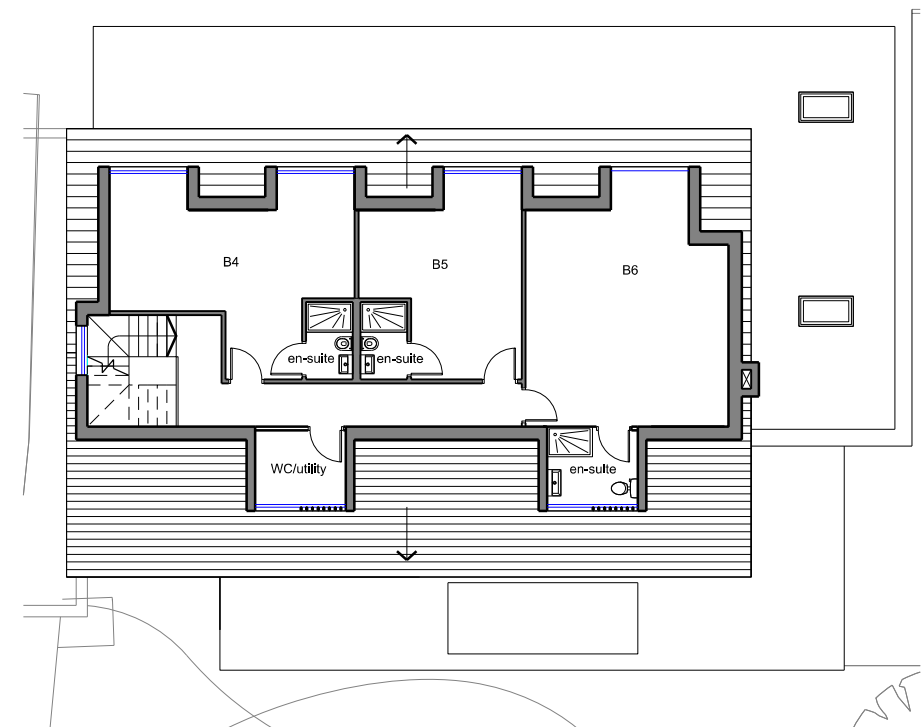

Rev A

Mar23

General amendments

37 STORMONT ROAD, HIGHGATE, N6 4NR

FLOOR PLANS

G M L Architects

UNIT 3,1-4 Christina Street, London, EC2A 4PA  
Tel: 020 7729 9595 Fax: 020 7729 1801 info@gmlarchitects.co.uk

SCALE: 1:150@A3  
ISSUED FOR: PLANNING  
FIRST ISSUED: 06/12/2022  
DRAWN BY: AV CHECK BY: AV

5019/PA/10A

0 1 2 3 5

