



Roof dormer




Projecting windows



Fins


PRECEDENT PHOTOS

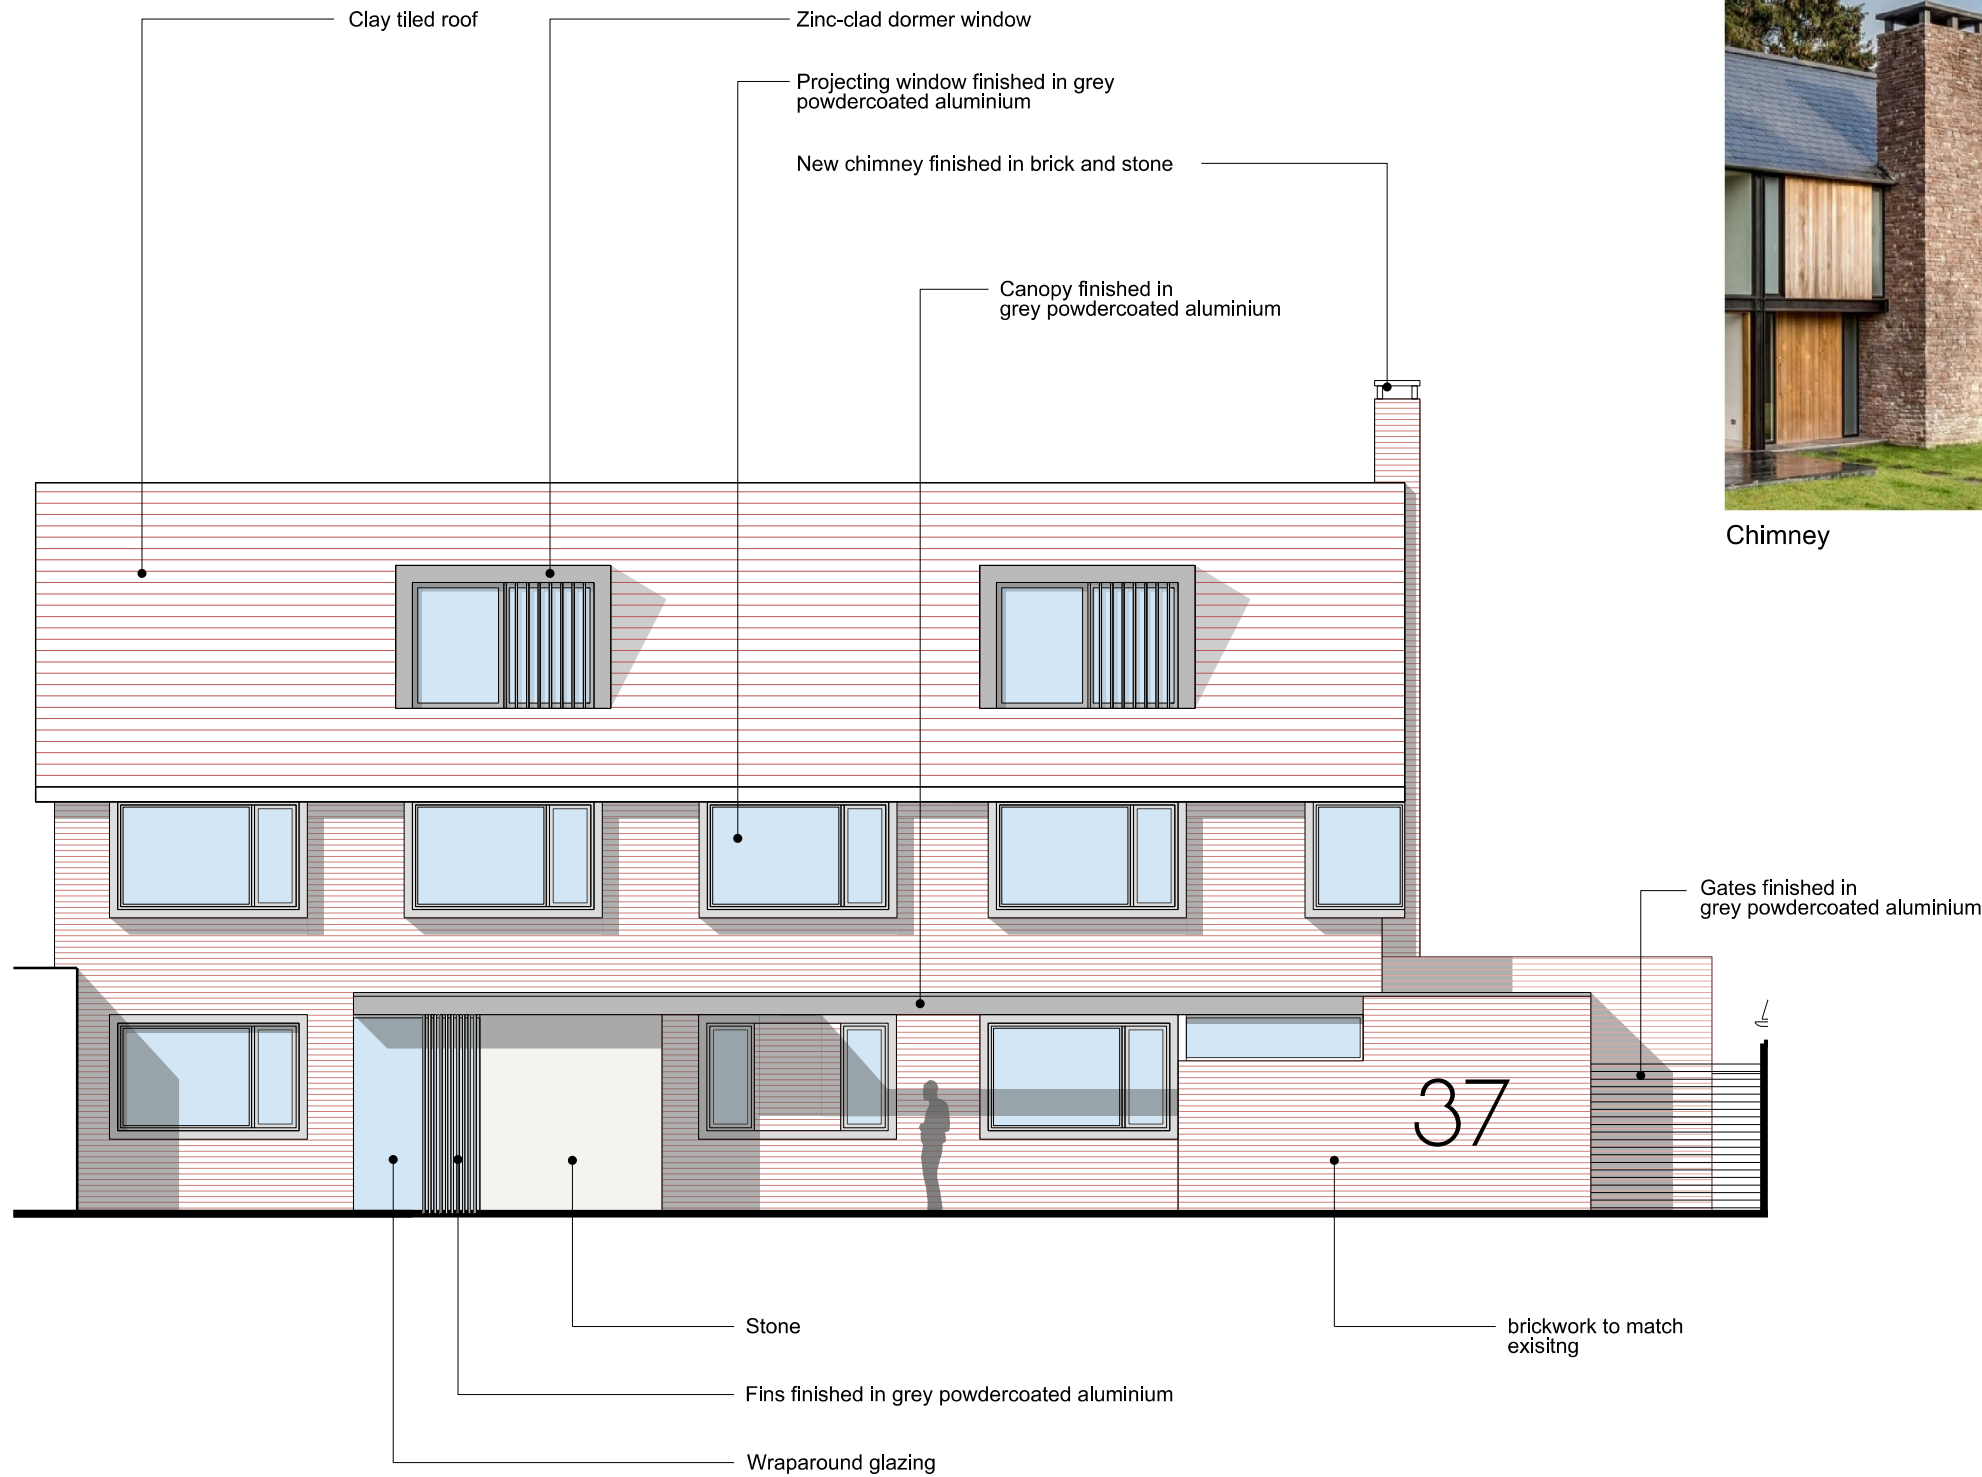

Chimney

FRONT ELEVATION

Rev A Mar23 General amendments

 

37 STORMONT ROAD, HIGHGATE, N6 4NR
PROPOSED DETAILS & MATERIALS

G M L Architects

UNIT 3,1-4 Christina Street, London, EC2A 4PA
 Tel: 020 7729 9595 Fax: 020 7729 1801 info@gmlarchitects.co.uk
 SCALE: 1:100@A3
 ISSUED FOR: PLANNING
 FIRST ISSUED: 06/12/2022
 DRAWN BY:PO CHECK BY: AV

5019/PA/40A