




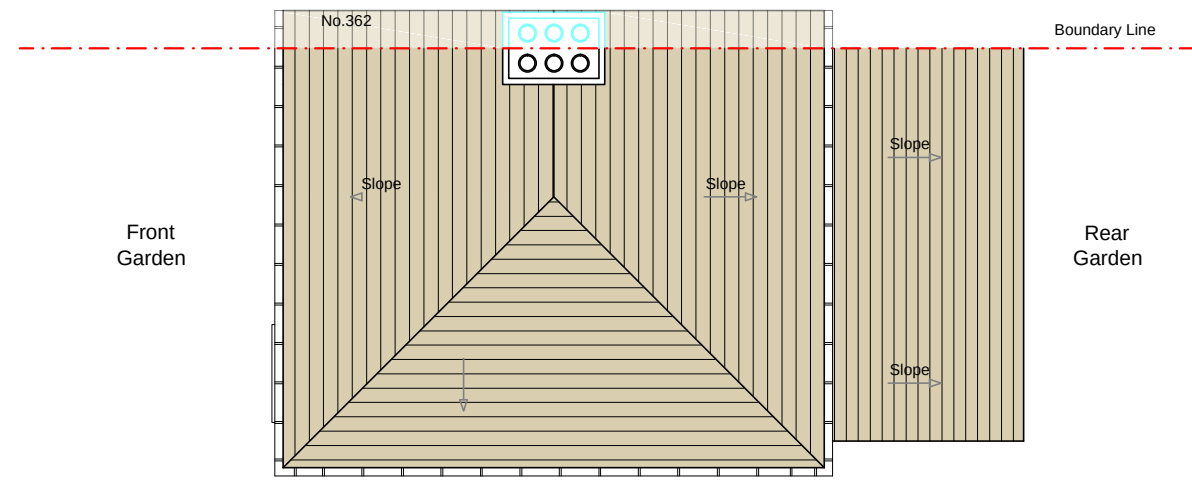


Existing Roof Plan 1:100

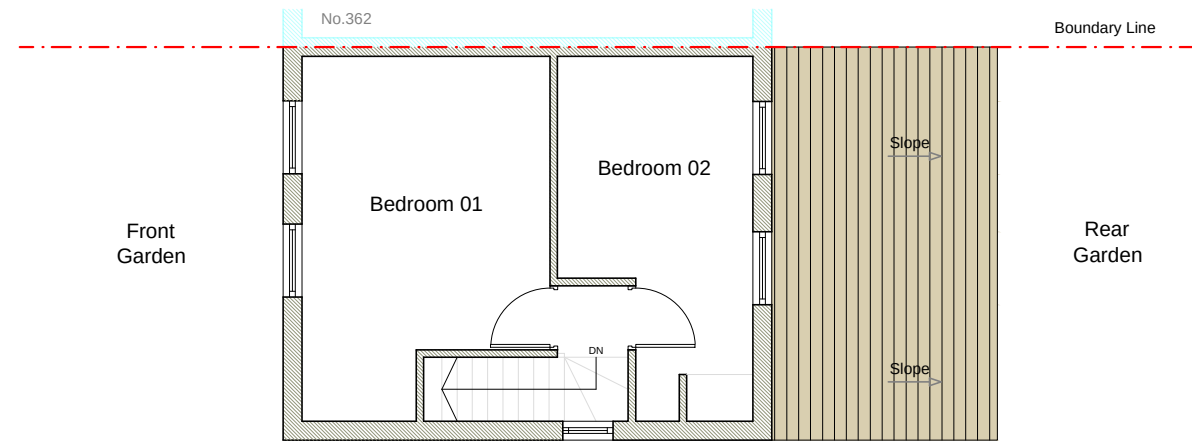

Existing First Floor Plan 1:100

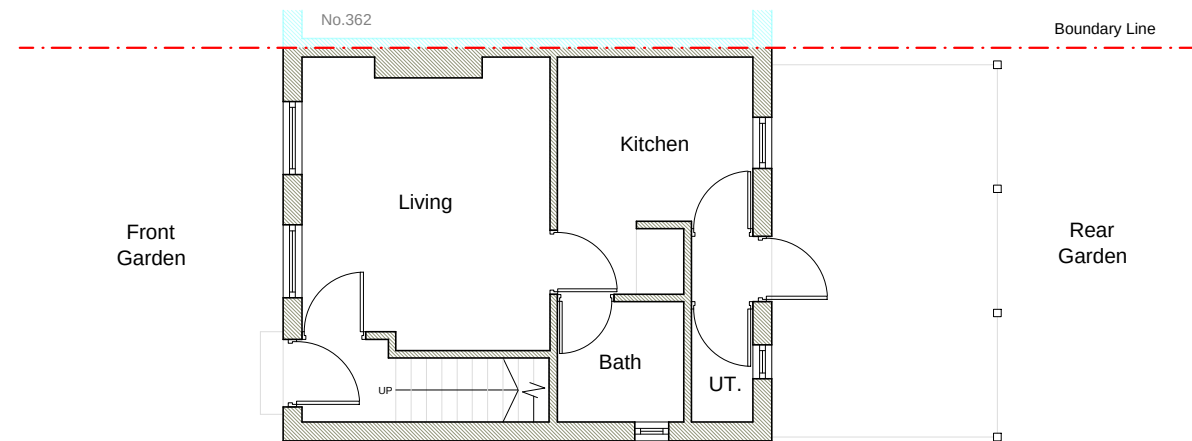


Existing Ground Floor Plan 1:100

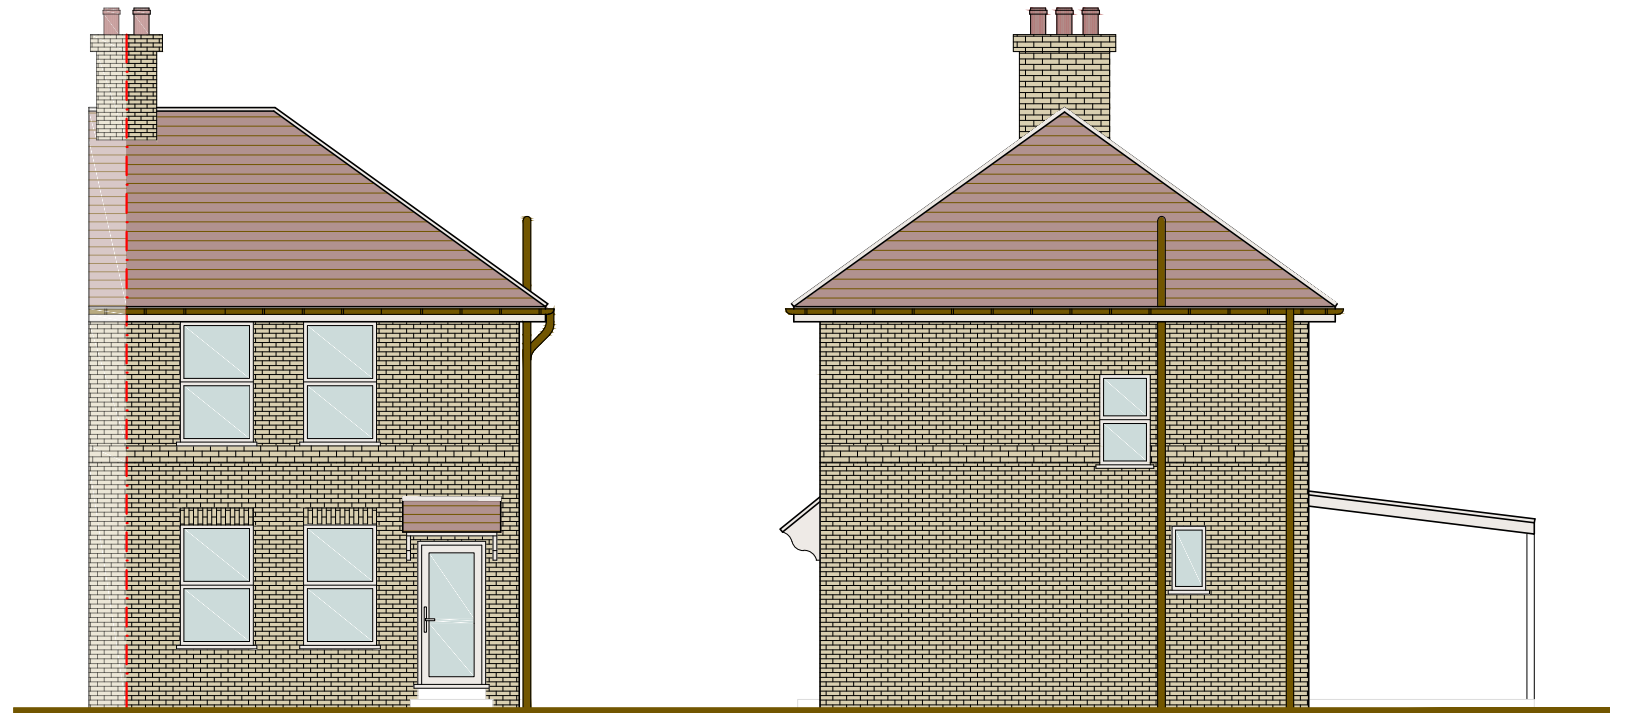

Existing Front Elevation 1:100

Existing Side Elevation(1) 1:100

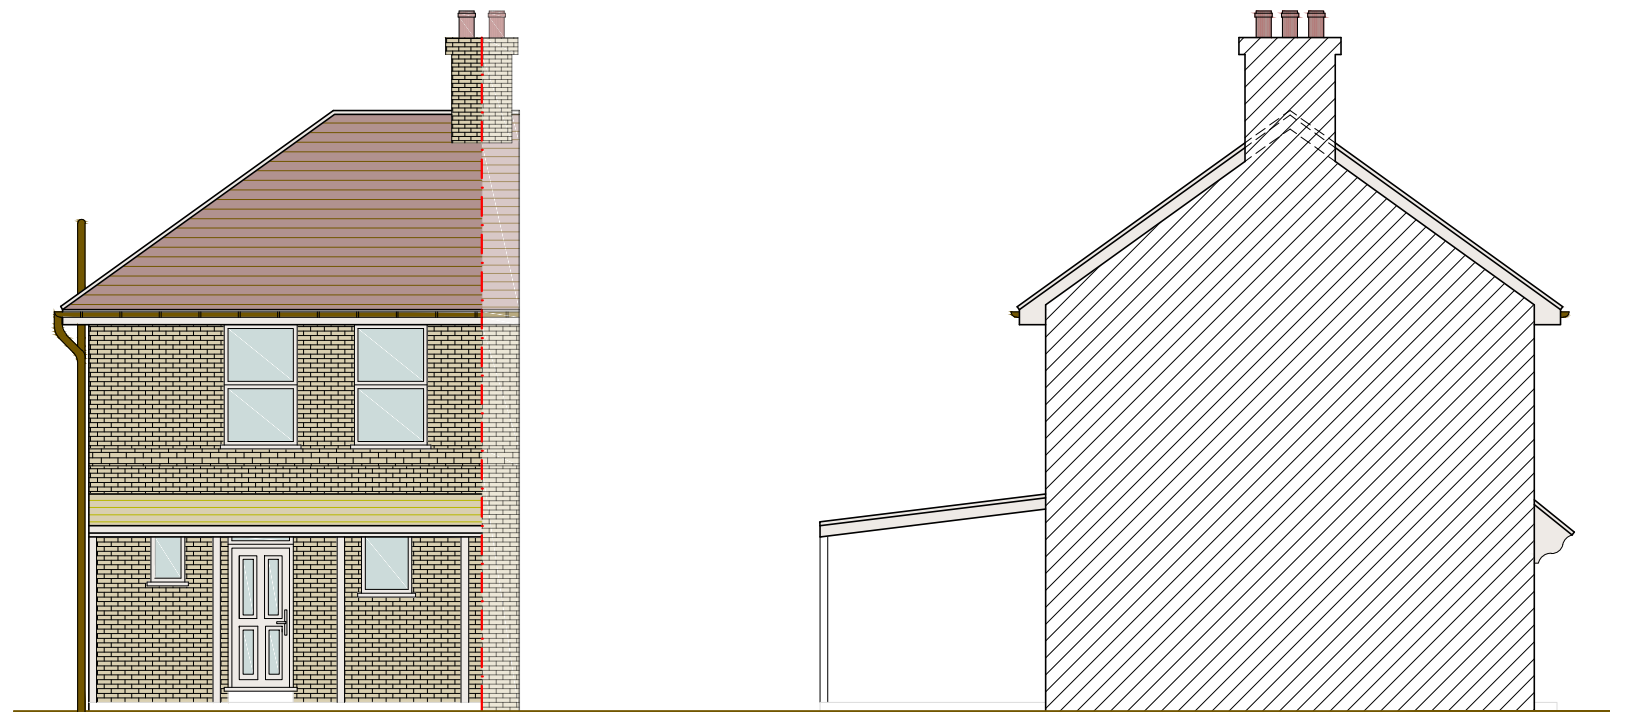


Existing Rear Elevation 1:100

Existing Flank Elevation(2) 1:100

Existing Plans Proposed Rear Extension

SCALE 1:100@A3

 


Project : Proposed Rear Extension
Address : 364 WHITE HART LANE
LONDON
N17 8LN

Drawing no : 364_WHL_PA_01
Issue :
Date : 01/03/23



A	01.03.23	DA ISSUE	BL
ISSUE DATE		AMENDMENT	BY


Note: "All side facing ground floor windows are opaque or frosted"

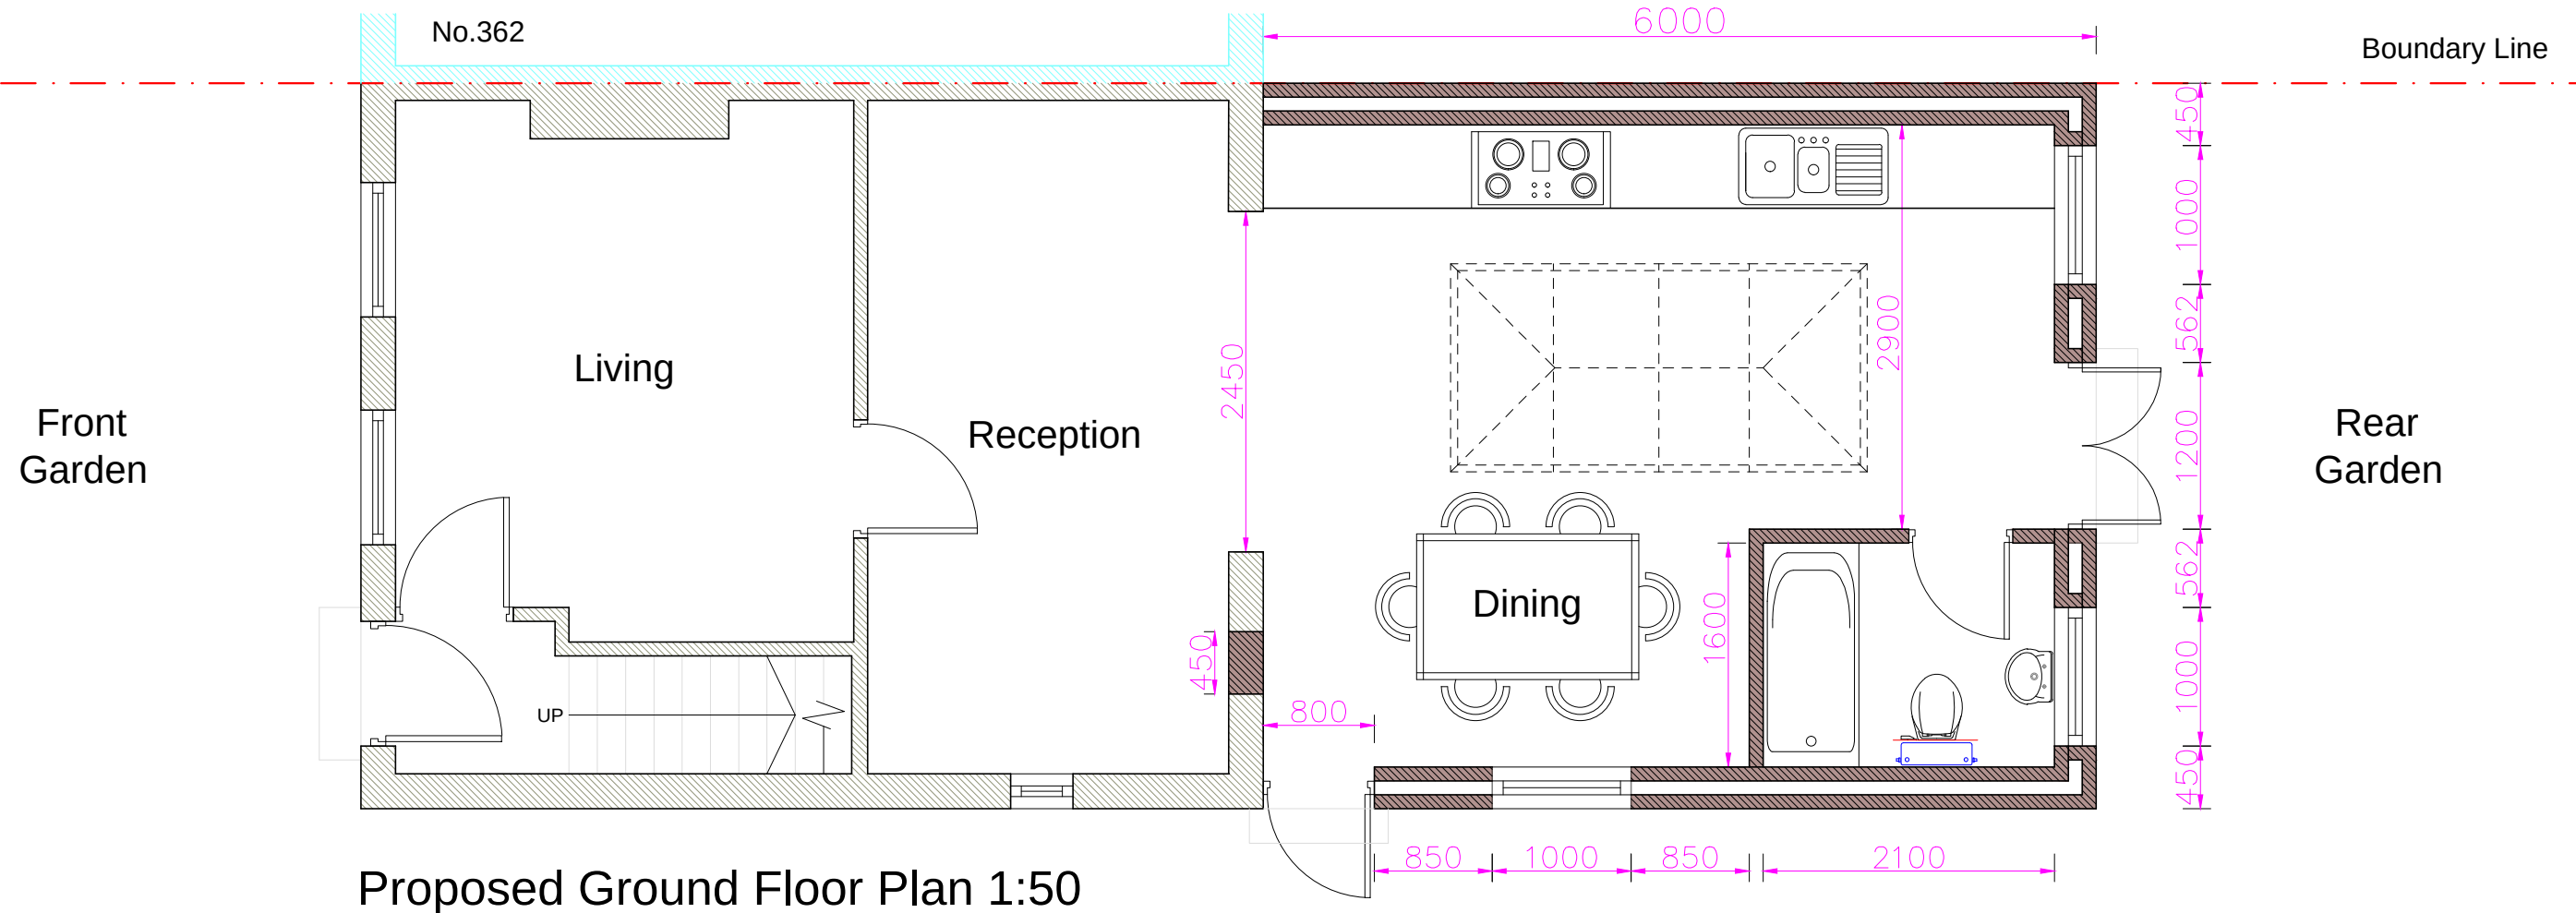

Proposed Ground Floor Plan 1:50

Proposed Plan
Proposed Rear Extension

SCALE 1:50@A3

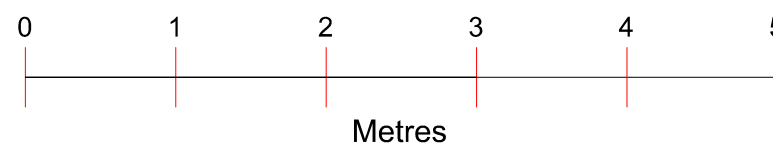


Project : Proposed Rear Extension
Address : 16 WHITE HART LANE
LONDON
N17 8LN

Drawing no : 364_WHL_PA_02
Issue :
Date : 21.03.23




A	21.03.23	DA ISSUE	BL
ISSUE DATE		AMENDMENT	BY

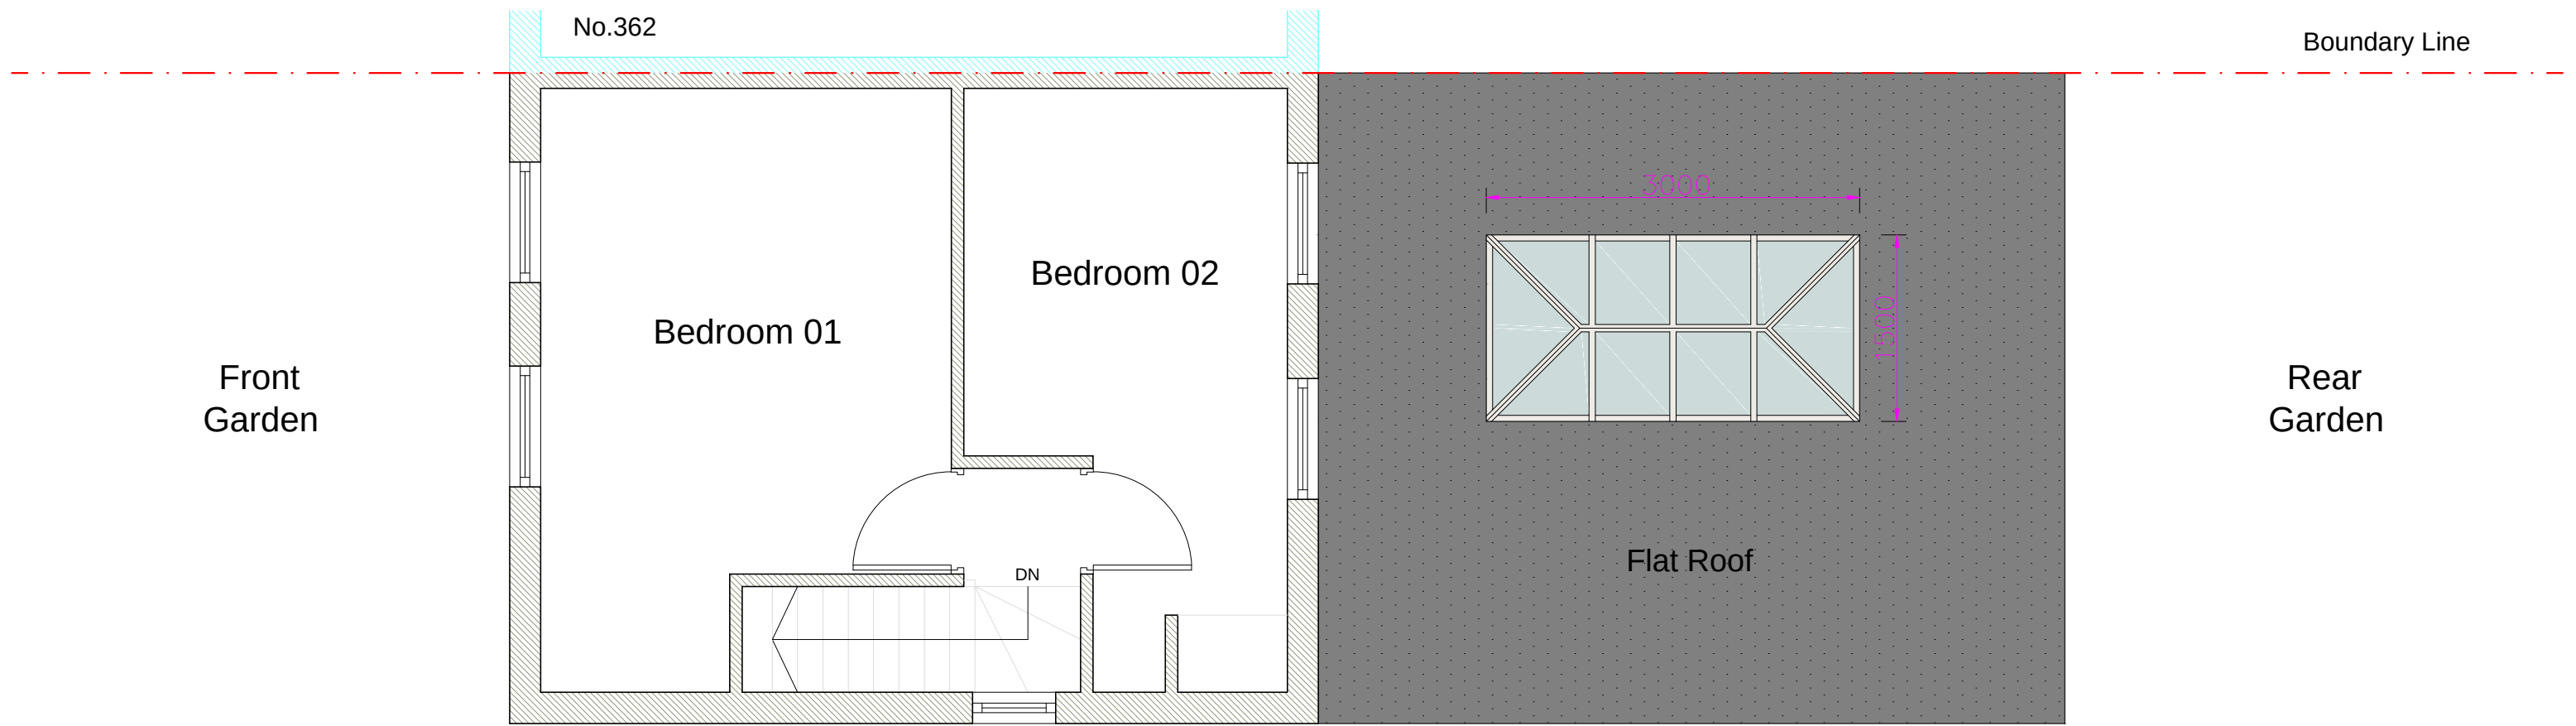

Proposed First Floor Plan 1:50

A	21.03.23	DA ISSUE	BL
ISSUE DATE		AMENDMENT	BY


Proposed Plan
Proposed Rear Extension

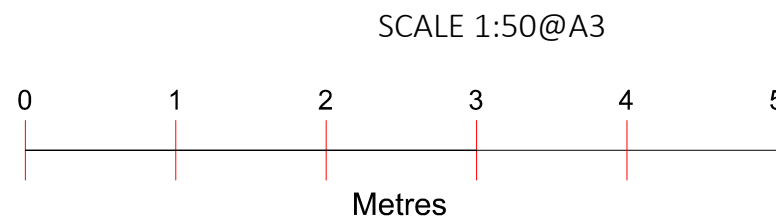

Project : Proposed Rear Extension
Address : 16 WHITE HART LANE
LONDON
N17 8LN

Drawing no : 364_WHL_PA_03
Issue :
Date : 21.03.23




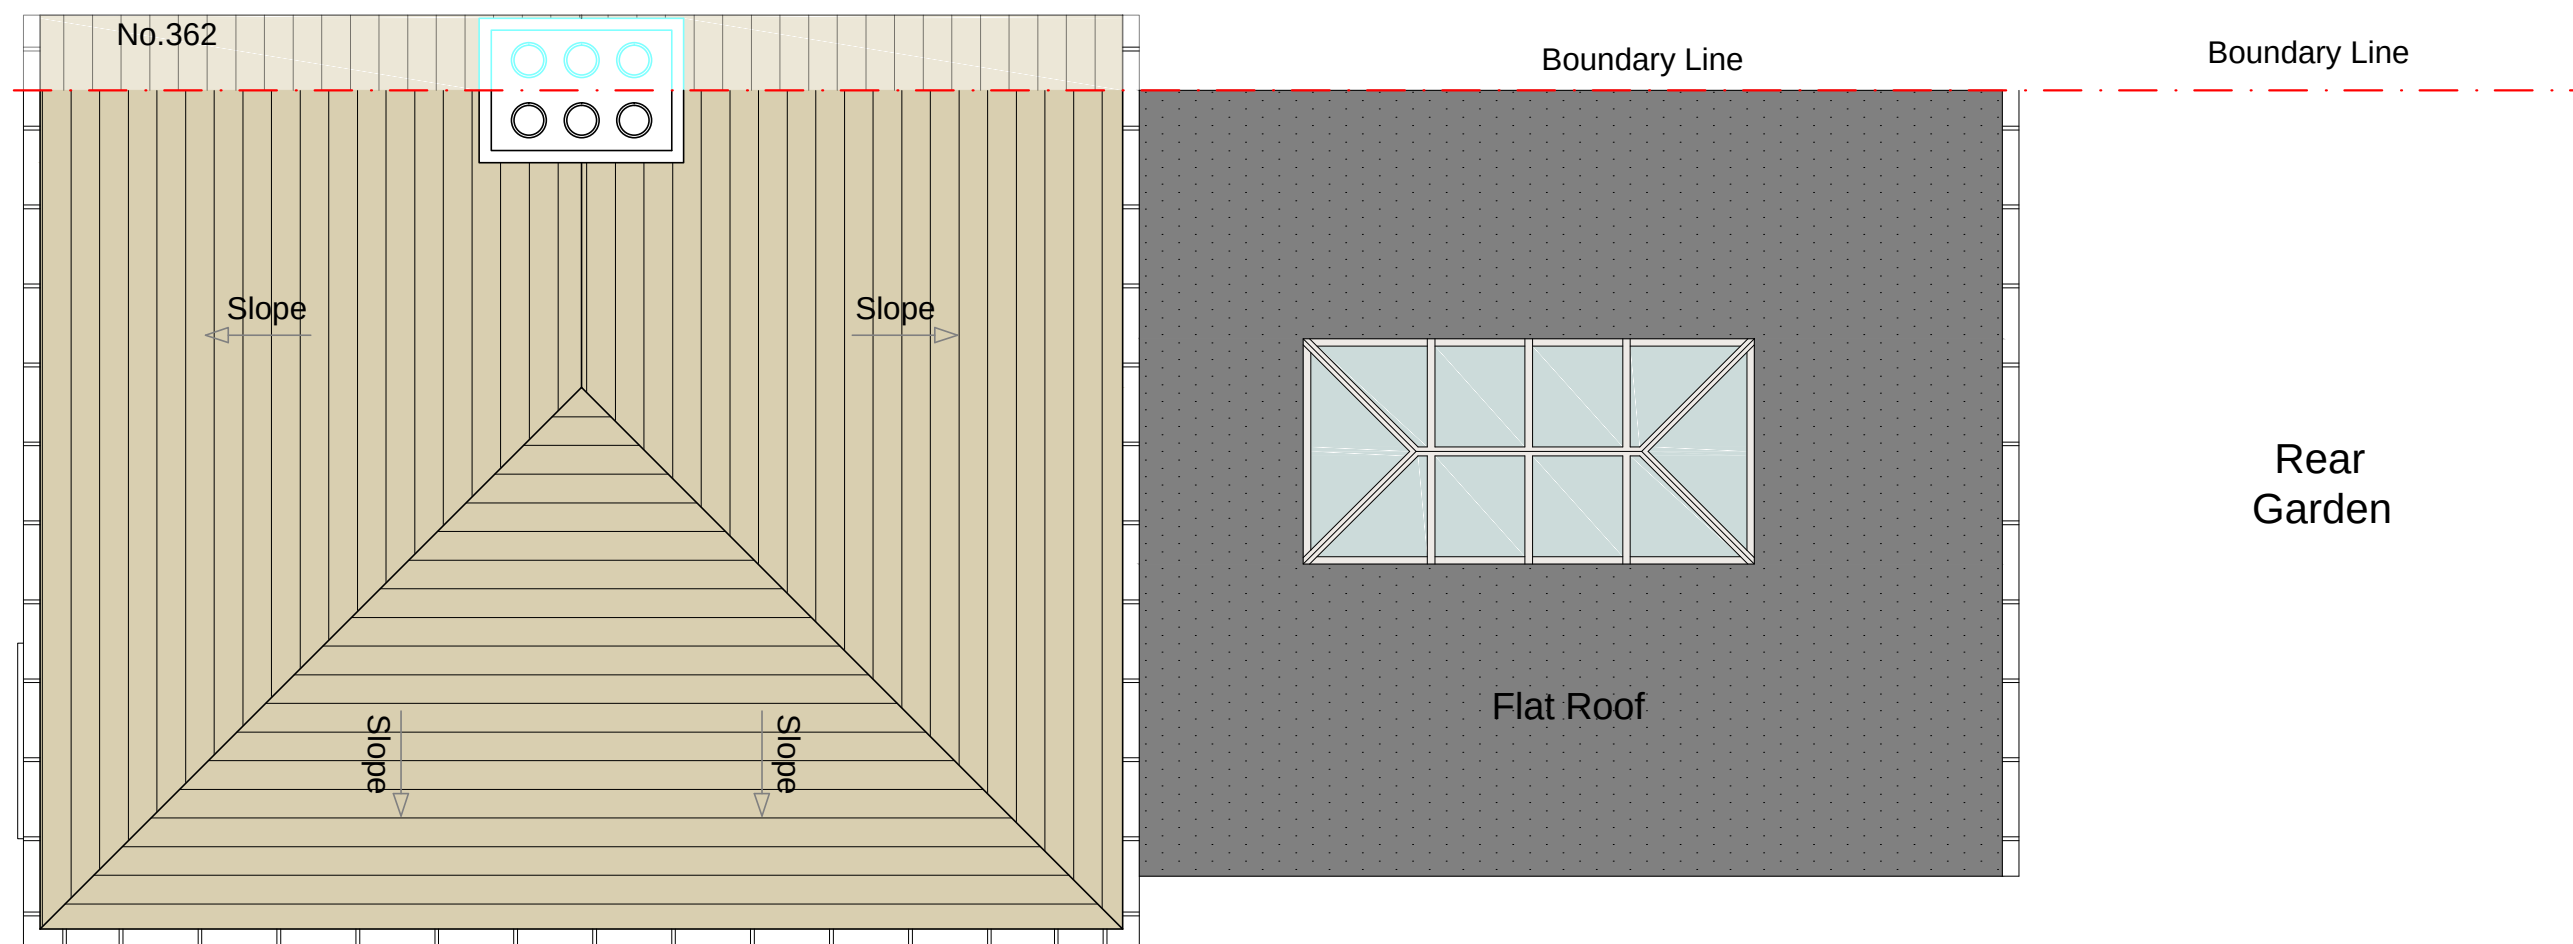

Proposed Roof Plan 1:50

A	21.03.23	DA ISSUE	BL
ISSUE DATE		AMENDMENT	BY


Proposed Roof Plan
Proposed Rear Extension

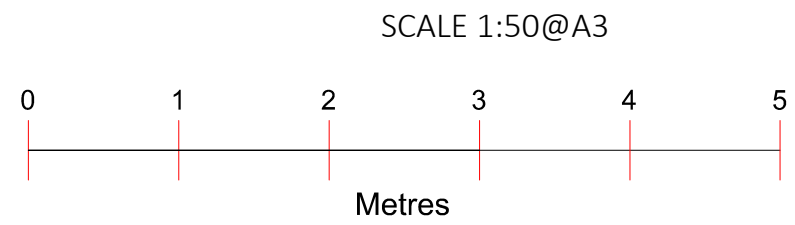

Project : Proposed Rear Extension
Address : 16 WHITE HART LANE
LONDON
N17 8LN


Drawing no : 364_WHL_PA_04
Issue :
Date : 21.03.23



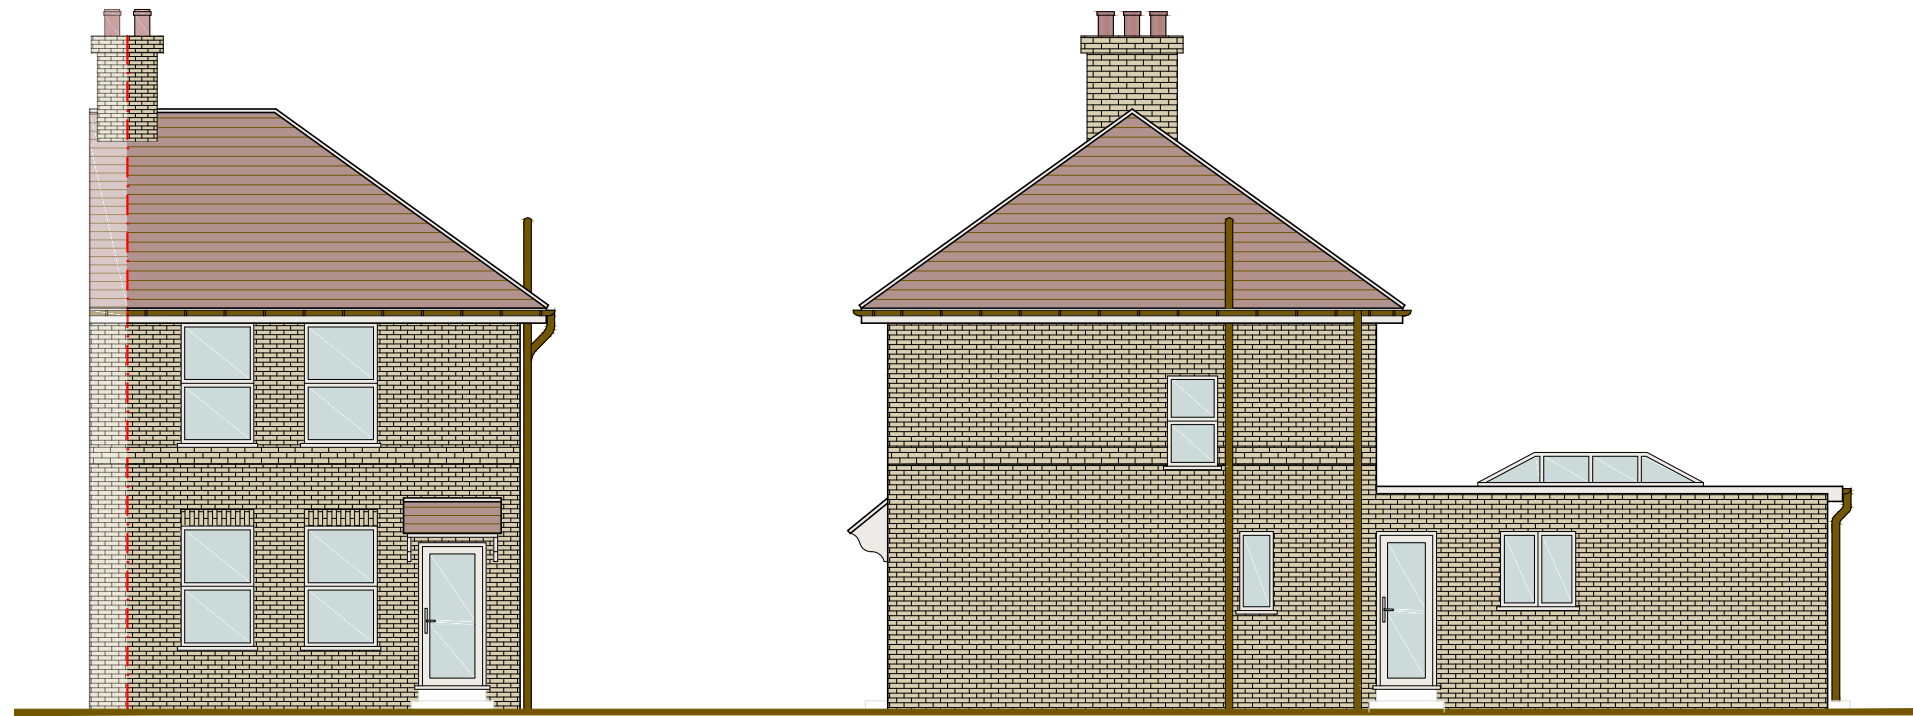

Front Elevation 1:100
(No Change Proposed)

Proposed Flank Elevation(1) 1:100

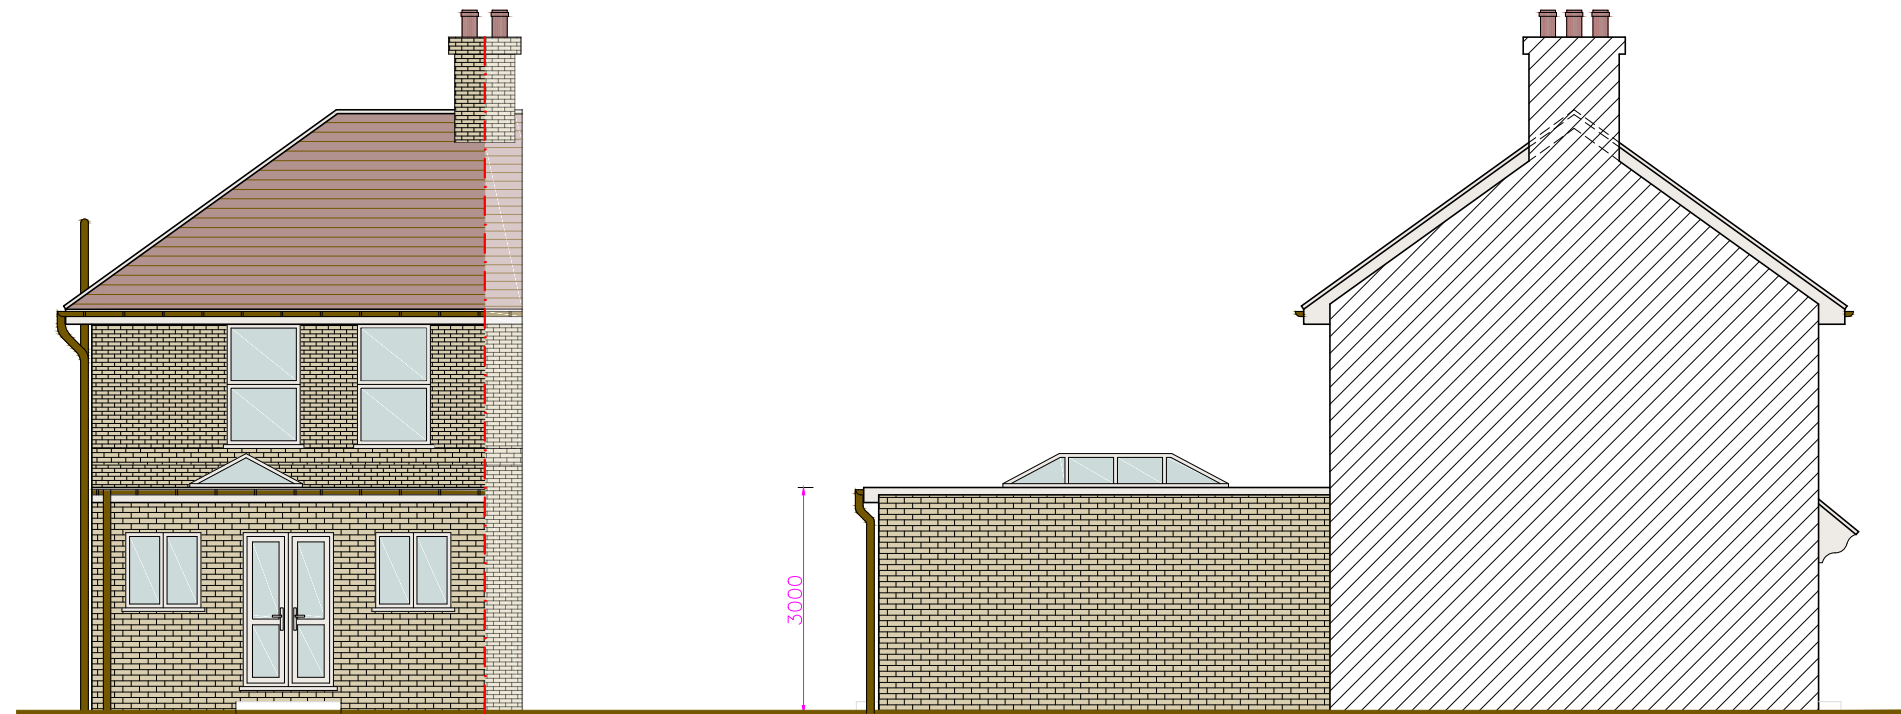


Proposed Rear Elevation 1:100

Proposed Flank Elevation(2) 1:100

Proposed Elevations Proposed Rear Extension

SCALE 1:100@A3

 

Project : Proposed Rear Extension
Address : 364 WHITE HART LANE
LONDON
N17 8LN

Drawing no : 364_WHL_PA_05
Issue :
Date : 21.03.23