




Proposed Front Elevation E-01
1:100

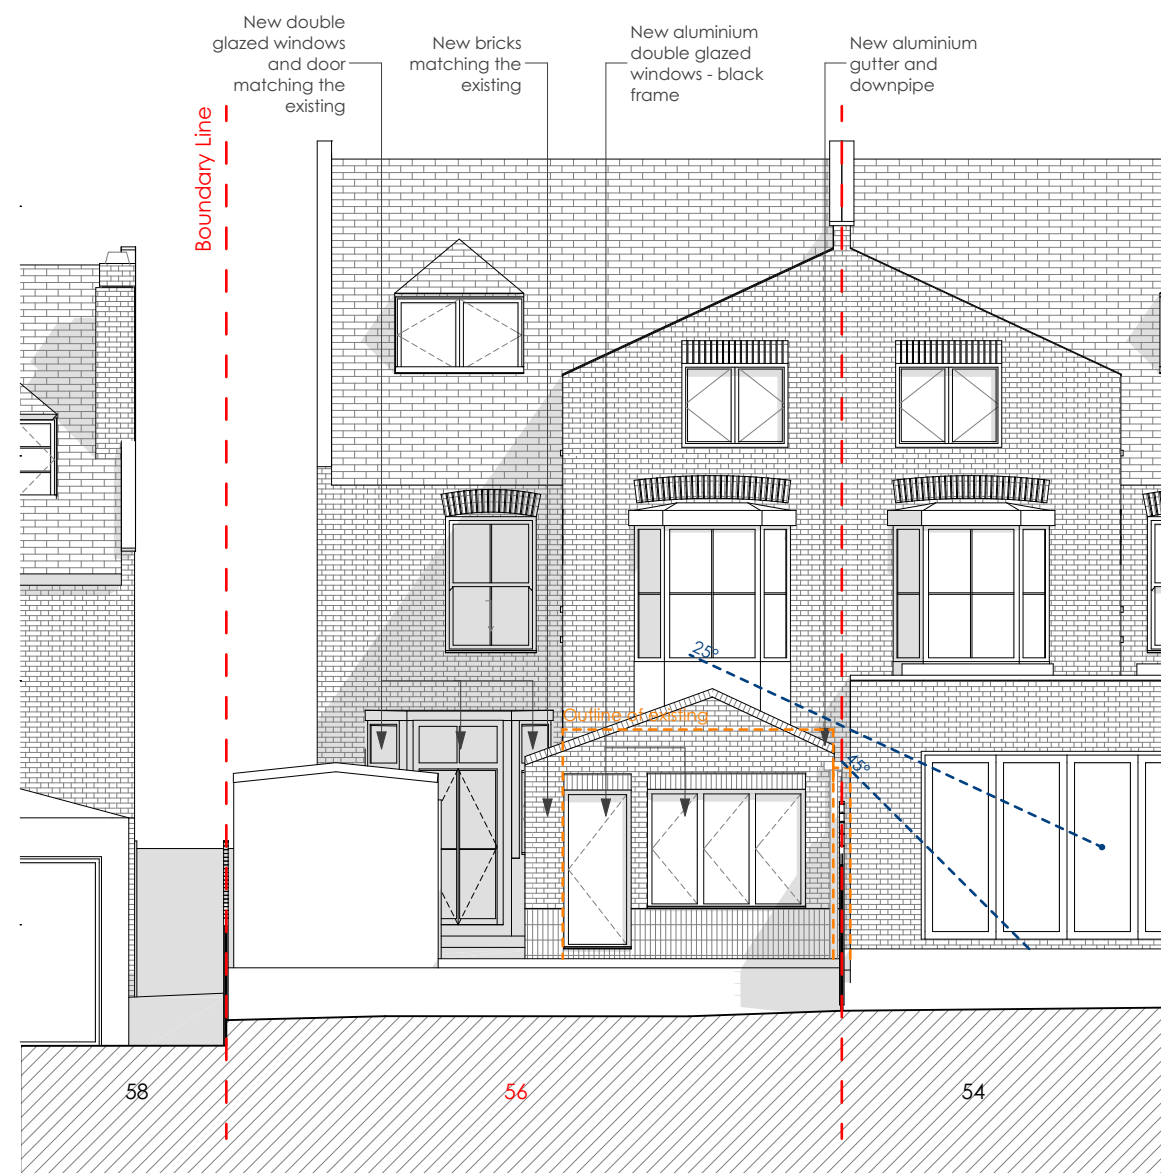

Proposed Rear Elevation E-02
1:100

KEY

Existing

Proposed



- Notes**
- All dimensions to be checked on site.
 - All dimensions are to masonry unless otherwise stated (ie not plaster finishes).
 - All information is to be checked and verified by the contractors and sub-contractors for accuracy and fit.
 - Discrepancies or omissions to be brought to the attention of **CIAO** prior to construction.
 - This drawing has been drawn to scale, as shown, for the purpose of obtaining local authority approval.
 - For General Notes refer to Drawing No. 4GN-01.

Rev	Date	Notes

Client: Rebecca Way & Robin Stanwell-Smith	Stage: Planning	Date: 22/03/2023
Project: 56A Onslow Gardens, N10 3JX	Project Ref. No: 202	Scale: 1:100@A3
Drawing title: Proposed Elevations E-01 and E-02	Drawing number: 202-3GA-03	Drawn By: AC
		Checked By: DD

203-213 Mare Street,
London E8 3JS

+ 44 (0)20 34751385
info@ciao.archi
www.ciao.archi