



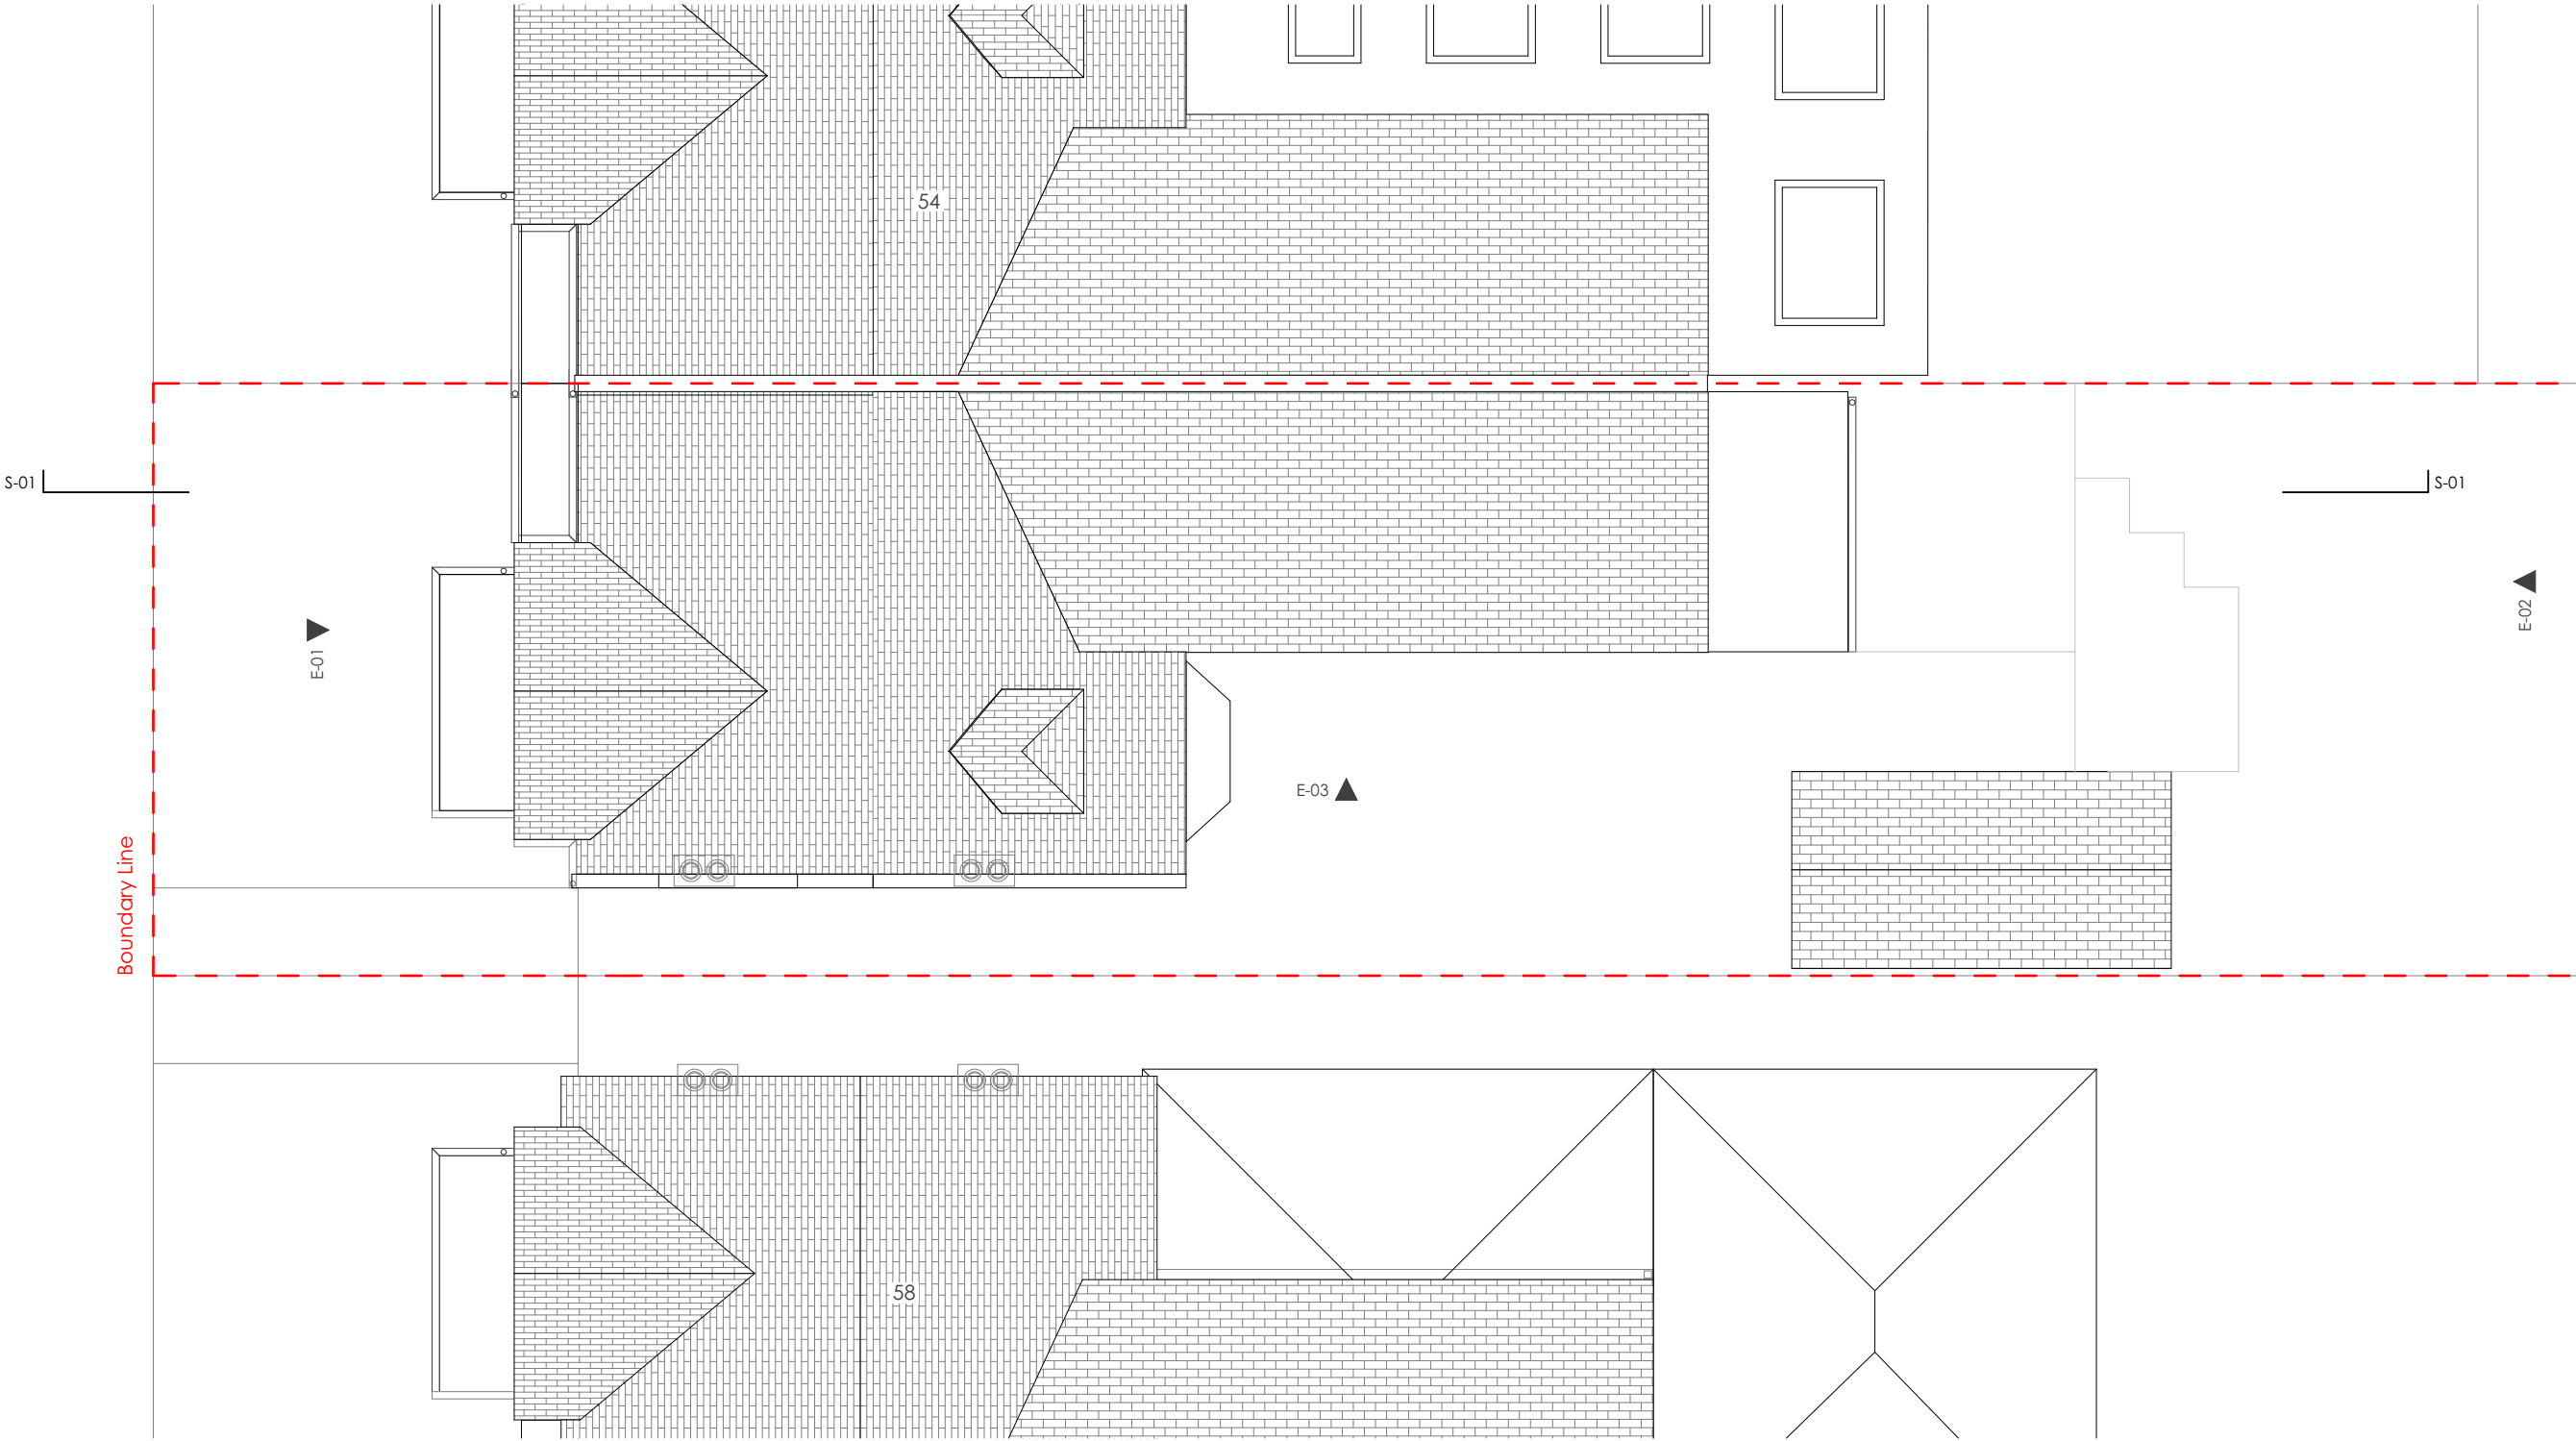

Existing Roof Floor Plan
1:100

 

Notes			
1. All dimensions to be checked on site.			
2. All dimensions are to masonry unless otherwise stated (ie not plaster finishes)			
3. All information is to be checked and verified by the contractors and sub-contractors for accuracy and fit.			
4. Discrepancies or omissions to be brought to the attention of CIAO prior to construction.			
5. This drawing has been drawn to scale, as shown, for the purpose of obtaining local authority approval			
6. For General Notes refer to Drawing No. 4GN-01			

Rev	Date	Notes

Client: Rebecca Way & Robin Stanwell-Smith	Stage: Planning	Date: 22/03/2023	
Project: 56A Onslow Gardens, N10 3JX	Project Ref. No: 202	Scale: 1:100@A3	
Drawing title: Existing Roof Floor Plan	Drawing number: 202-3EX-02	Drawn By: AC	Checked By: DD

203-213 Mare Street,
London E8 3JS

+ 44 (0)20 34751385
info@ciao.archi
www.ciao.archi