


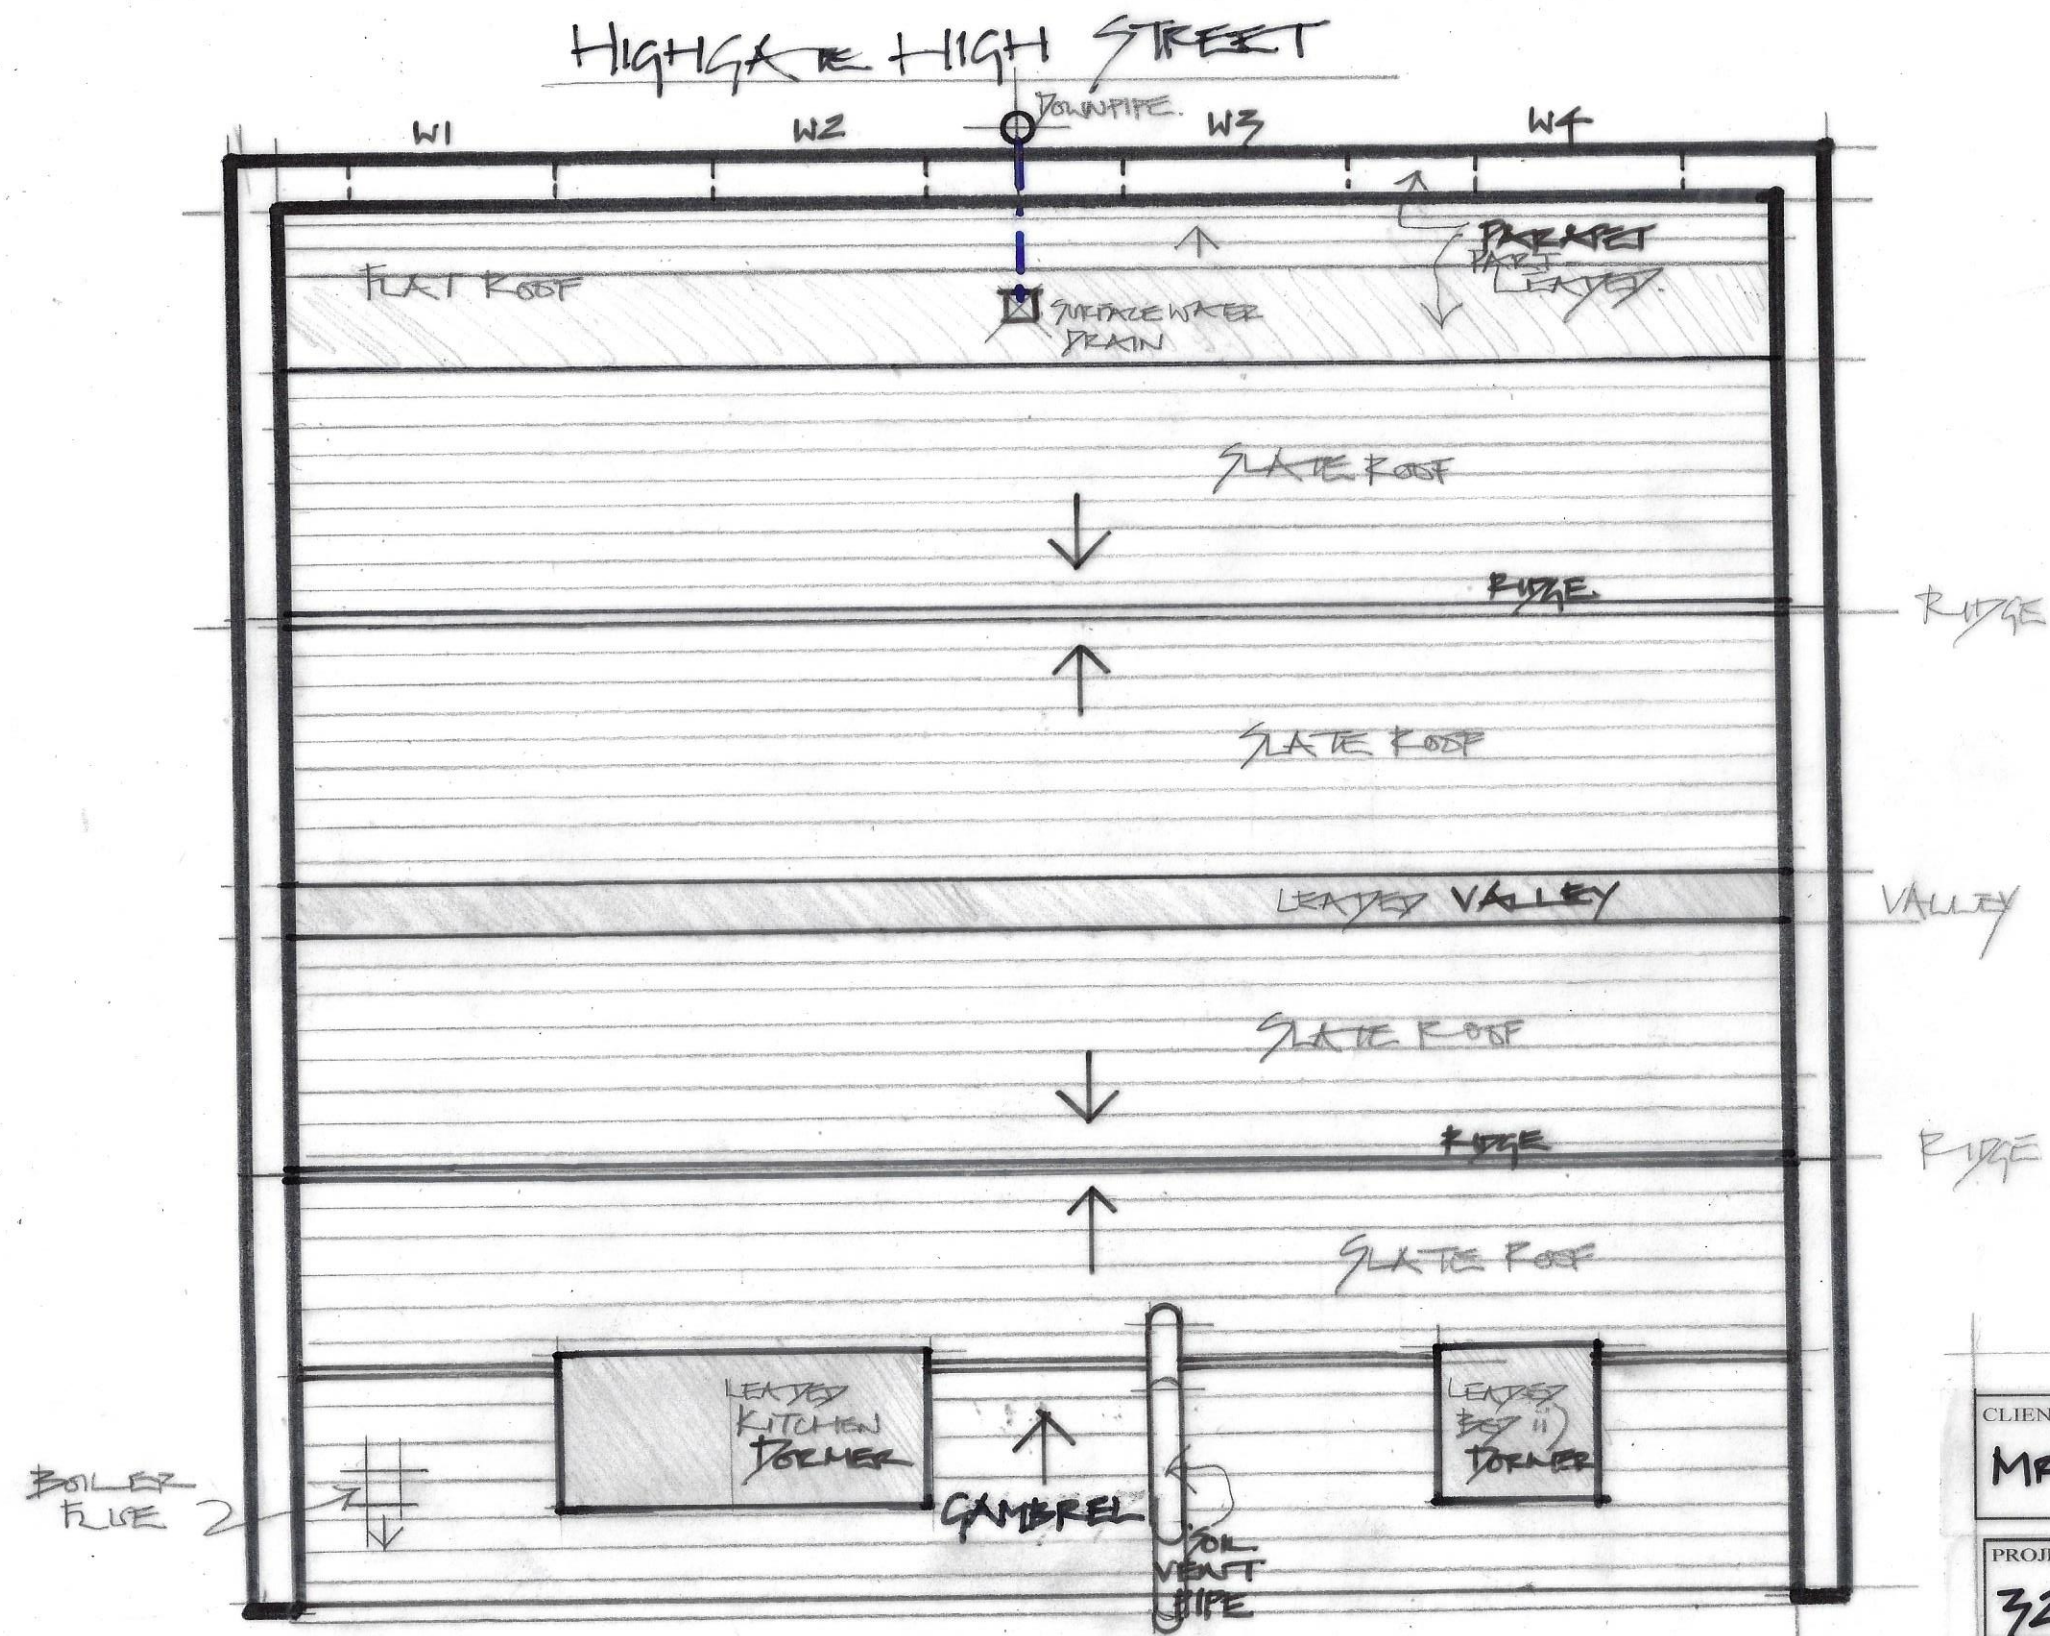

EXISTING
ROOF PLAN

CLIENT.	
MR. & MRS A.G. FIELECKI	
PROJECT. LONDON NG 5JG 32 - HIGHGATE HIGH ST.	
TITLE. EXISTING ROOF PLAN	
DATE.	SCALE. 1 : 50 @ A3
AUG. 2022	DRAWN BY. PB
PROJECT No. A51	DRAWING No. 05 revision.

The Contractor is to check all dimensions on site and report any queries or variations. Do not scale from this drawing. The drawing is copyright.