


SITE LOCATION

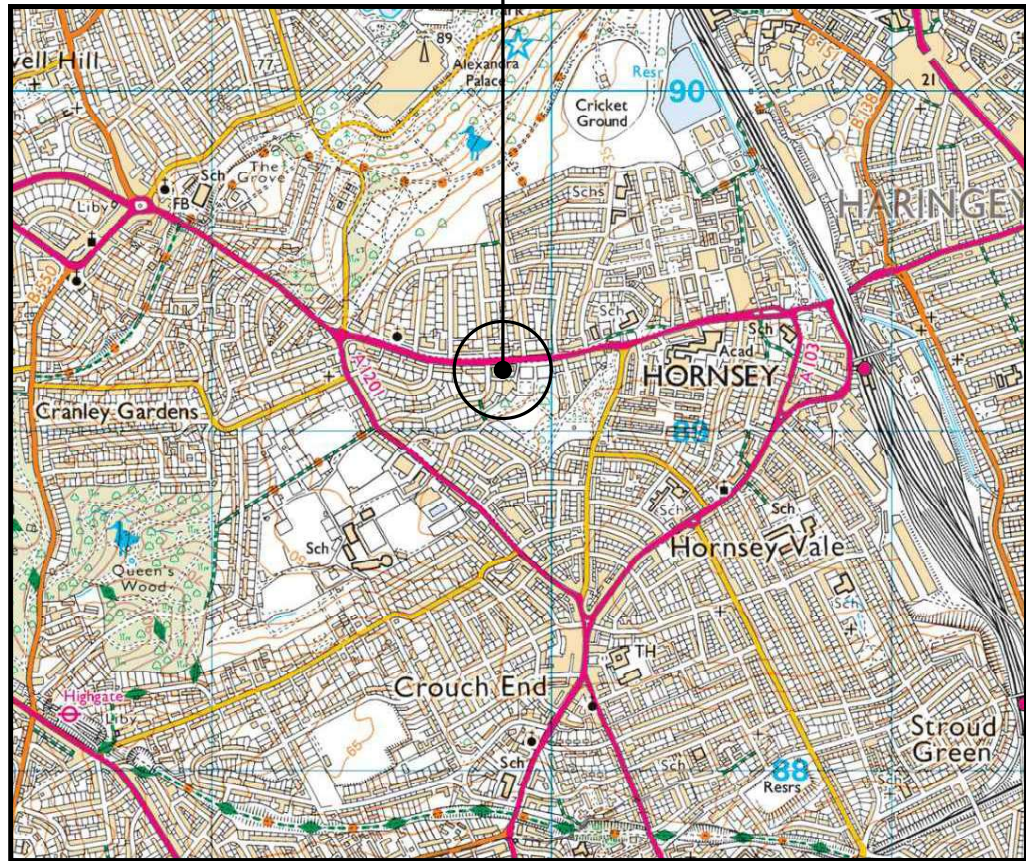


SITE LOCATION
(Scale 1:25000)

Ordnance Survey map extract
based upon Landranger map series
with the permission of the controller of
Her Majesty's Stationery Office
Licence no. 100022432
Crown copyright.



SITE PHOTOGRAPH

The drawings comply with VF Standard ICNIRP guidelines.
Designed in accordance with Cornerstone documents: SDN0009

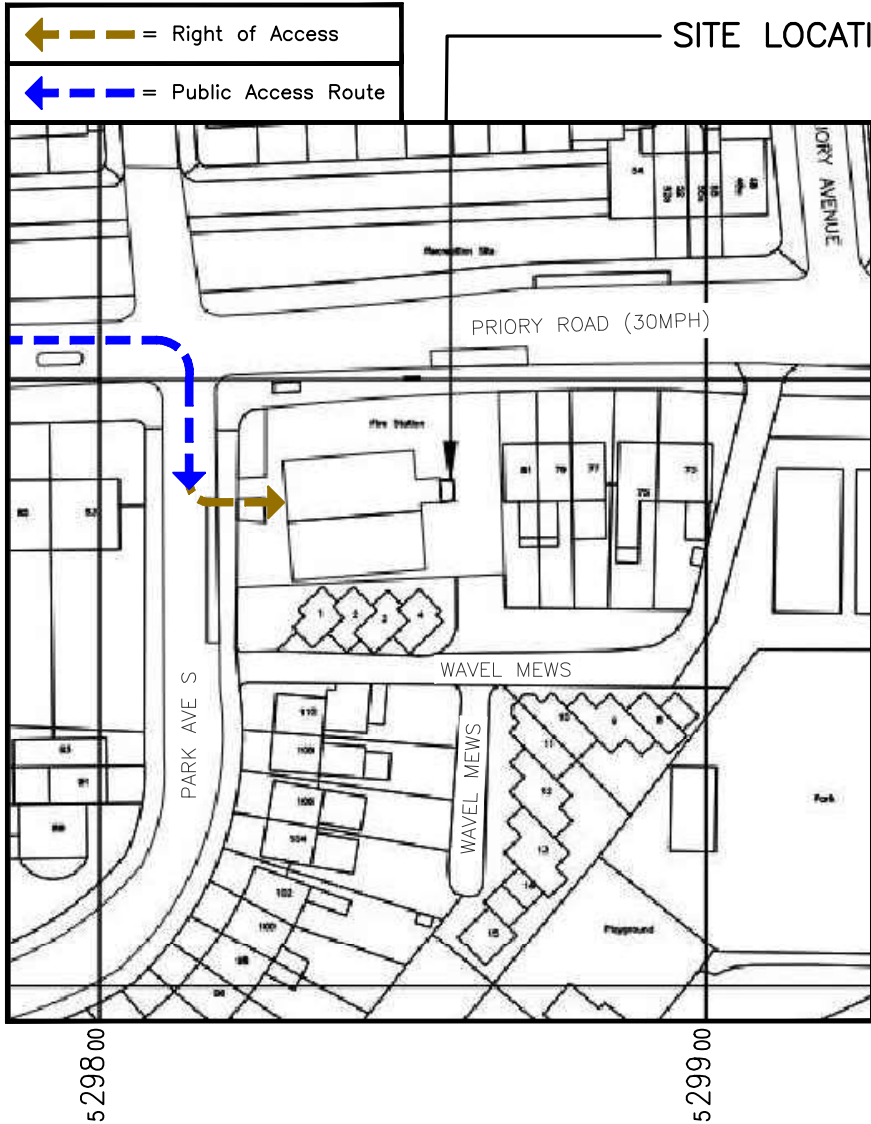

DETAILED SITE LOCATION
(Scale 1:1250)

Based upon Ordnance Survey map extract
with the permission of the Controller of
Her Majesty's Stationery Office.
Crown copyright.
Licence No. 100022432

ALL DIMENSIONS ARE IN mm UNLESS NOTED OTHERWISE

N.G.R | E: 529830 N: 189180

DIRECTIONS TO SITE:
FOLLOW FALLODEN WY, LYTTTELTON RD AND
AYLMER RD/A1 TO WOODSIDE AVENUE HEAD
SOUTHEAST ON FALLODEN WAY/A1 CONTINUE
TO FOLLOW FALLODEN WAY, CONTINUE ONTO
LYTTTELTON ROAD CONTINUE ONTO AYLME
RD/A1, TURN LEFT ONTO AYLME PARADE
AND TURN RIGHT TO STAY ON AYLME
PARADE TURN LEFT ONTO GREAT N RD/A1000
AND TURN RIGHT ONTO WOODSIDE AVENUE
GO THROUGH 1 ROUNDABOUT AND TURN
RIGHT ONTO MUSWELL HILL RD/B550 AT THE
ROUNDABOUT, TAKE THE 1ST EXIT ONTO
CRANLEY GARDENS AND FOLLOW PRIORY
RD/A504 TO PARK AVENUE S TURN LEFT
ONTO PARK RD/A1201, SHARP RIGHT ONTO
PRIORY RD/A504, AT THE ROUNDABOUT, TAKE
THE 3RD EXIT AND STAY ON PRIORY
RD/A504 TURN LEFT ONTO PARK AVENUE S
DESTINATION WILL BE ON THE LEFT.

NOTES:




A	Issued for Approval	ASE	AC	08.03.23
REV	MODIFICATION	BY	CH	DATE



Cell Name		Opt.
HORNSEY LFB STATION		A
Cell ID No		
CORNERSTONE	VMO2	VF
135881_33	10456	77207_4

Site Address / Contact Details	
HORNSEY LFB STATION PRIORY ROAD, HORNSEY LONDON N8 8LY	


Drawing Title:		SITE LOCATION MAPS	
Purpose of issue:		PLANNING	Dwg Rev:
Drawing Number:		100	A
Surveyed By:		ADC	Original Sheet Size: A3
Drawn:	Date:	Checked:	Date:
ASE	08.03.23	AC	08.03.23
		Pack Issue:	
		A	

 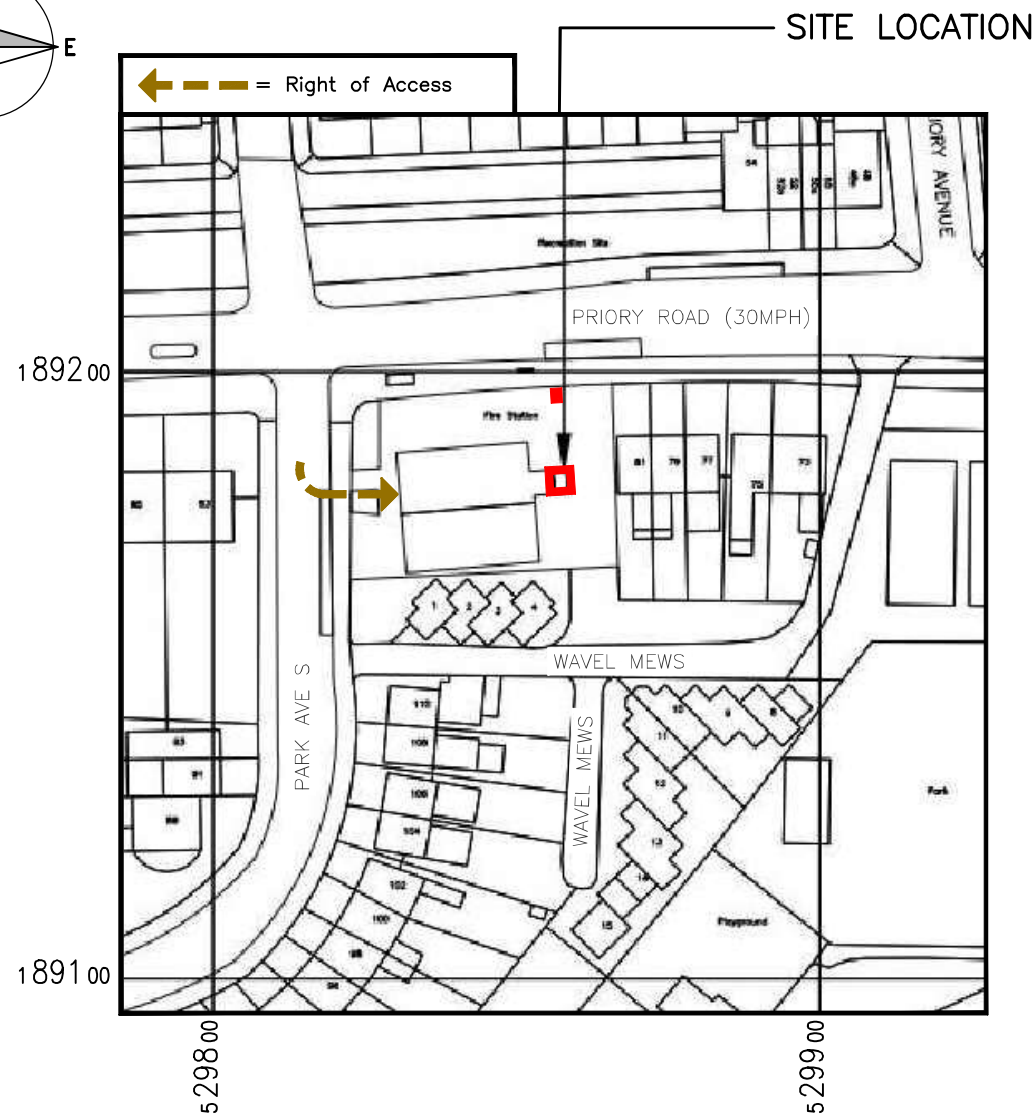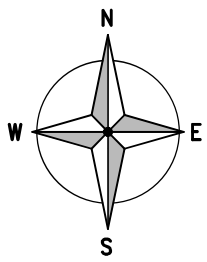

DETAILED SITE LOCATION


(Scale 1:1250)

Based upon Ordnance Survey map extract
with the permission of the Controller of
Her Majesty's Stationery Office.
Crown copyright.
Licence No. 100022432

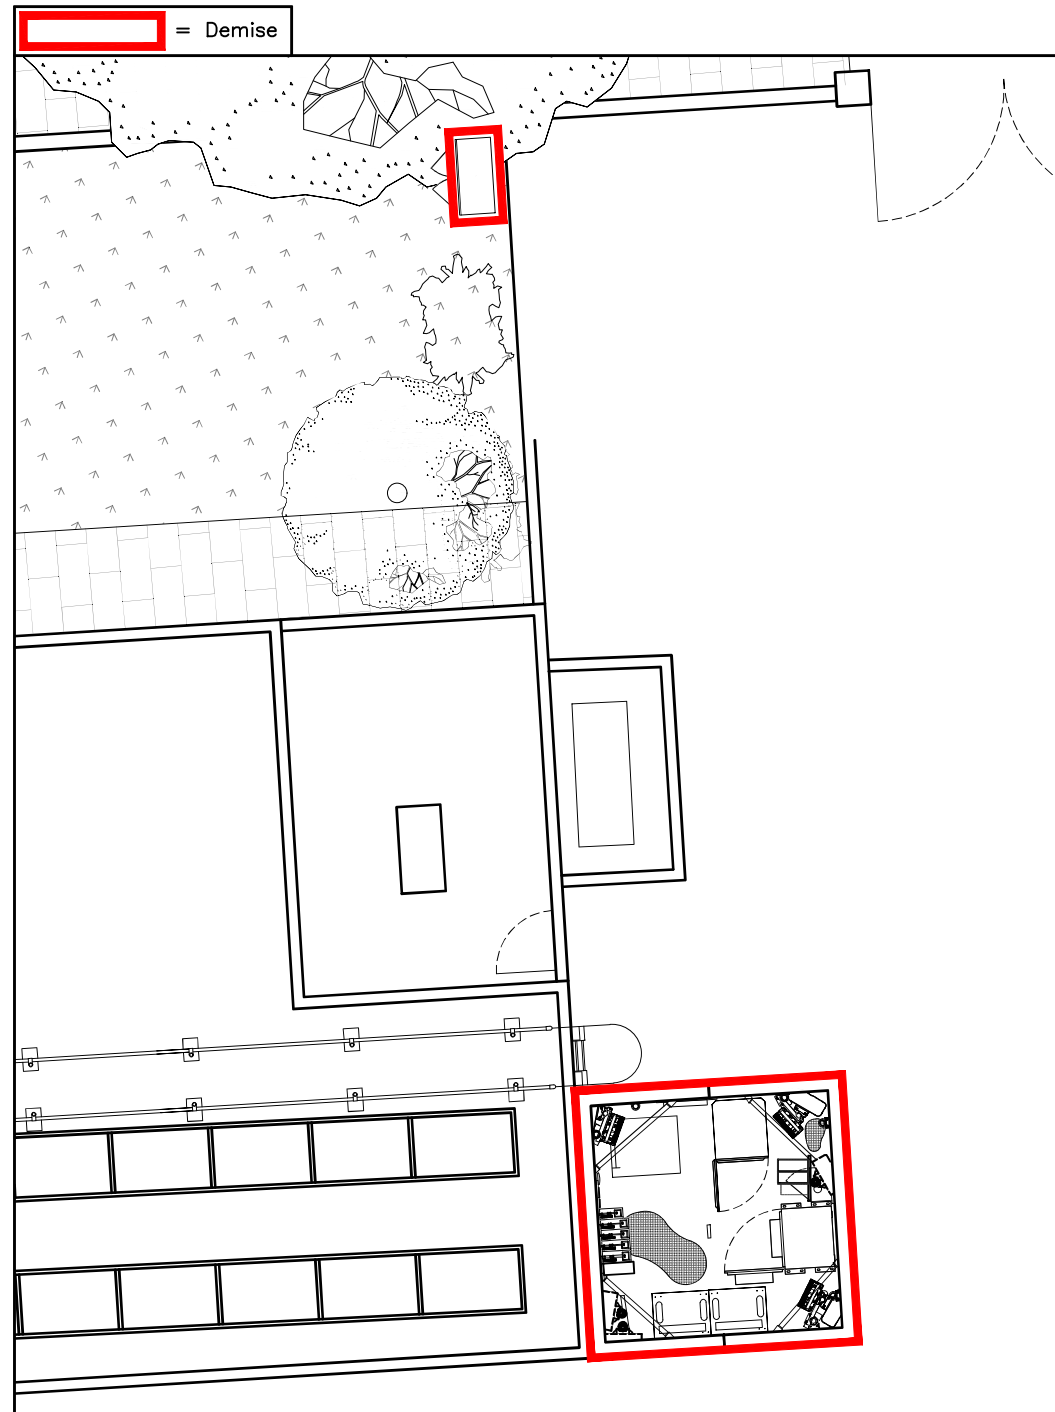

DEMISE PLAN

(1:100)

 

ALL DIMENSIONS ARE IN mm UNLESS NOTED OTHERWISE

N.G.R | E: 529830 N: 189180

DIRECTIONS TO SITE:
FOLLOW FALLODEN WY, LYTTTELTON RD AND
AYLMER RD/A1 TO WOODSIDE AVENUE HEAD
SOUTHEAST ON FALLODEN WAY/A1 CONTINUE
TO FOLLOW FALLODEN WAY, CONTINUE ONTO
LYTTTELTON ROAD CONTINUE ONTO AYLME
RD/A1, TURN LEFT ONTO AYLME PARADE
AND TURN RIGHT TO STAY ON AYLME
PARADE TURN LEFT ONTO GREAT N RD/A1000
AND TURN RIGHT ONTO WOODSIDE AVENUE
GO THROUGH 1 ROUNDABOUT AND TURN
RIGHT ONTO MUSWELL HILL RD/B550 AT THE
ROUNDABOUT, TAKE THE 1ST EXIT ONTO
CRANLEY GARDENS AND FOLLOW PRIORY
RD/A504 TO PARK AVENUE S TURN LEFT
ONTO PARK RD/A1201, SHARP RIGHT ONTO
PRIORY RD/A504, AT THE ROUNDABOUT, TAKE
THE 3RD EXIT AND STAY ON PRIORY
RD/A504 TURN LEFT ONTO PARK AVENUE S
DESTINATION WILL BE ON THE LEFT.

NOTES:

A	Issued for Approval	ASE	AC	08.03.23
REV	MODIFICATION	BY	CH	DATE




Cell Name	Opt.
HORNSEY LFB STATION	A

Cell ID No		
CORNERSTONE	VMO2	VF
135881_33	10456	77207_4

Site Address / Contact Details		
HORNSEY LFB STATION PRIORY ROAD, HORNSEY LONDON N8 8LY		

Drawing Title: LEASE DRAWING		
Purpose of issue: PLANNING		Dwg Rev: A
Drawing Number: 101		Pack Issue: A
Surveyed By: ADC	Original Sheet Size: A3	
Drawn: ASE	Date: 08.03.23	Checked: AC Date: 08.03.23

The drawings comply with VF Standard ICNIRP guidelines.
Designed in accordance with Cornerstone documents: SDN0009

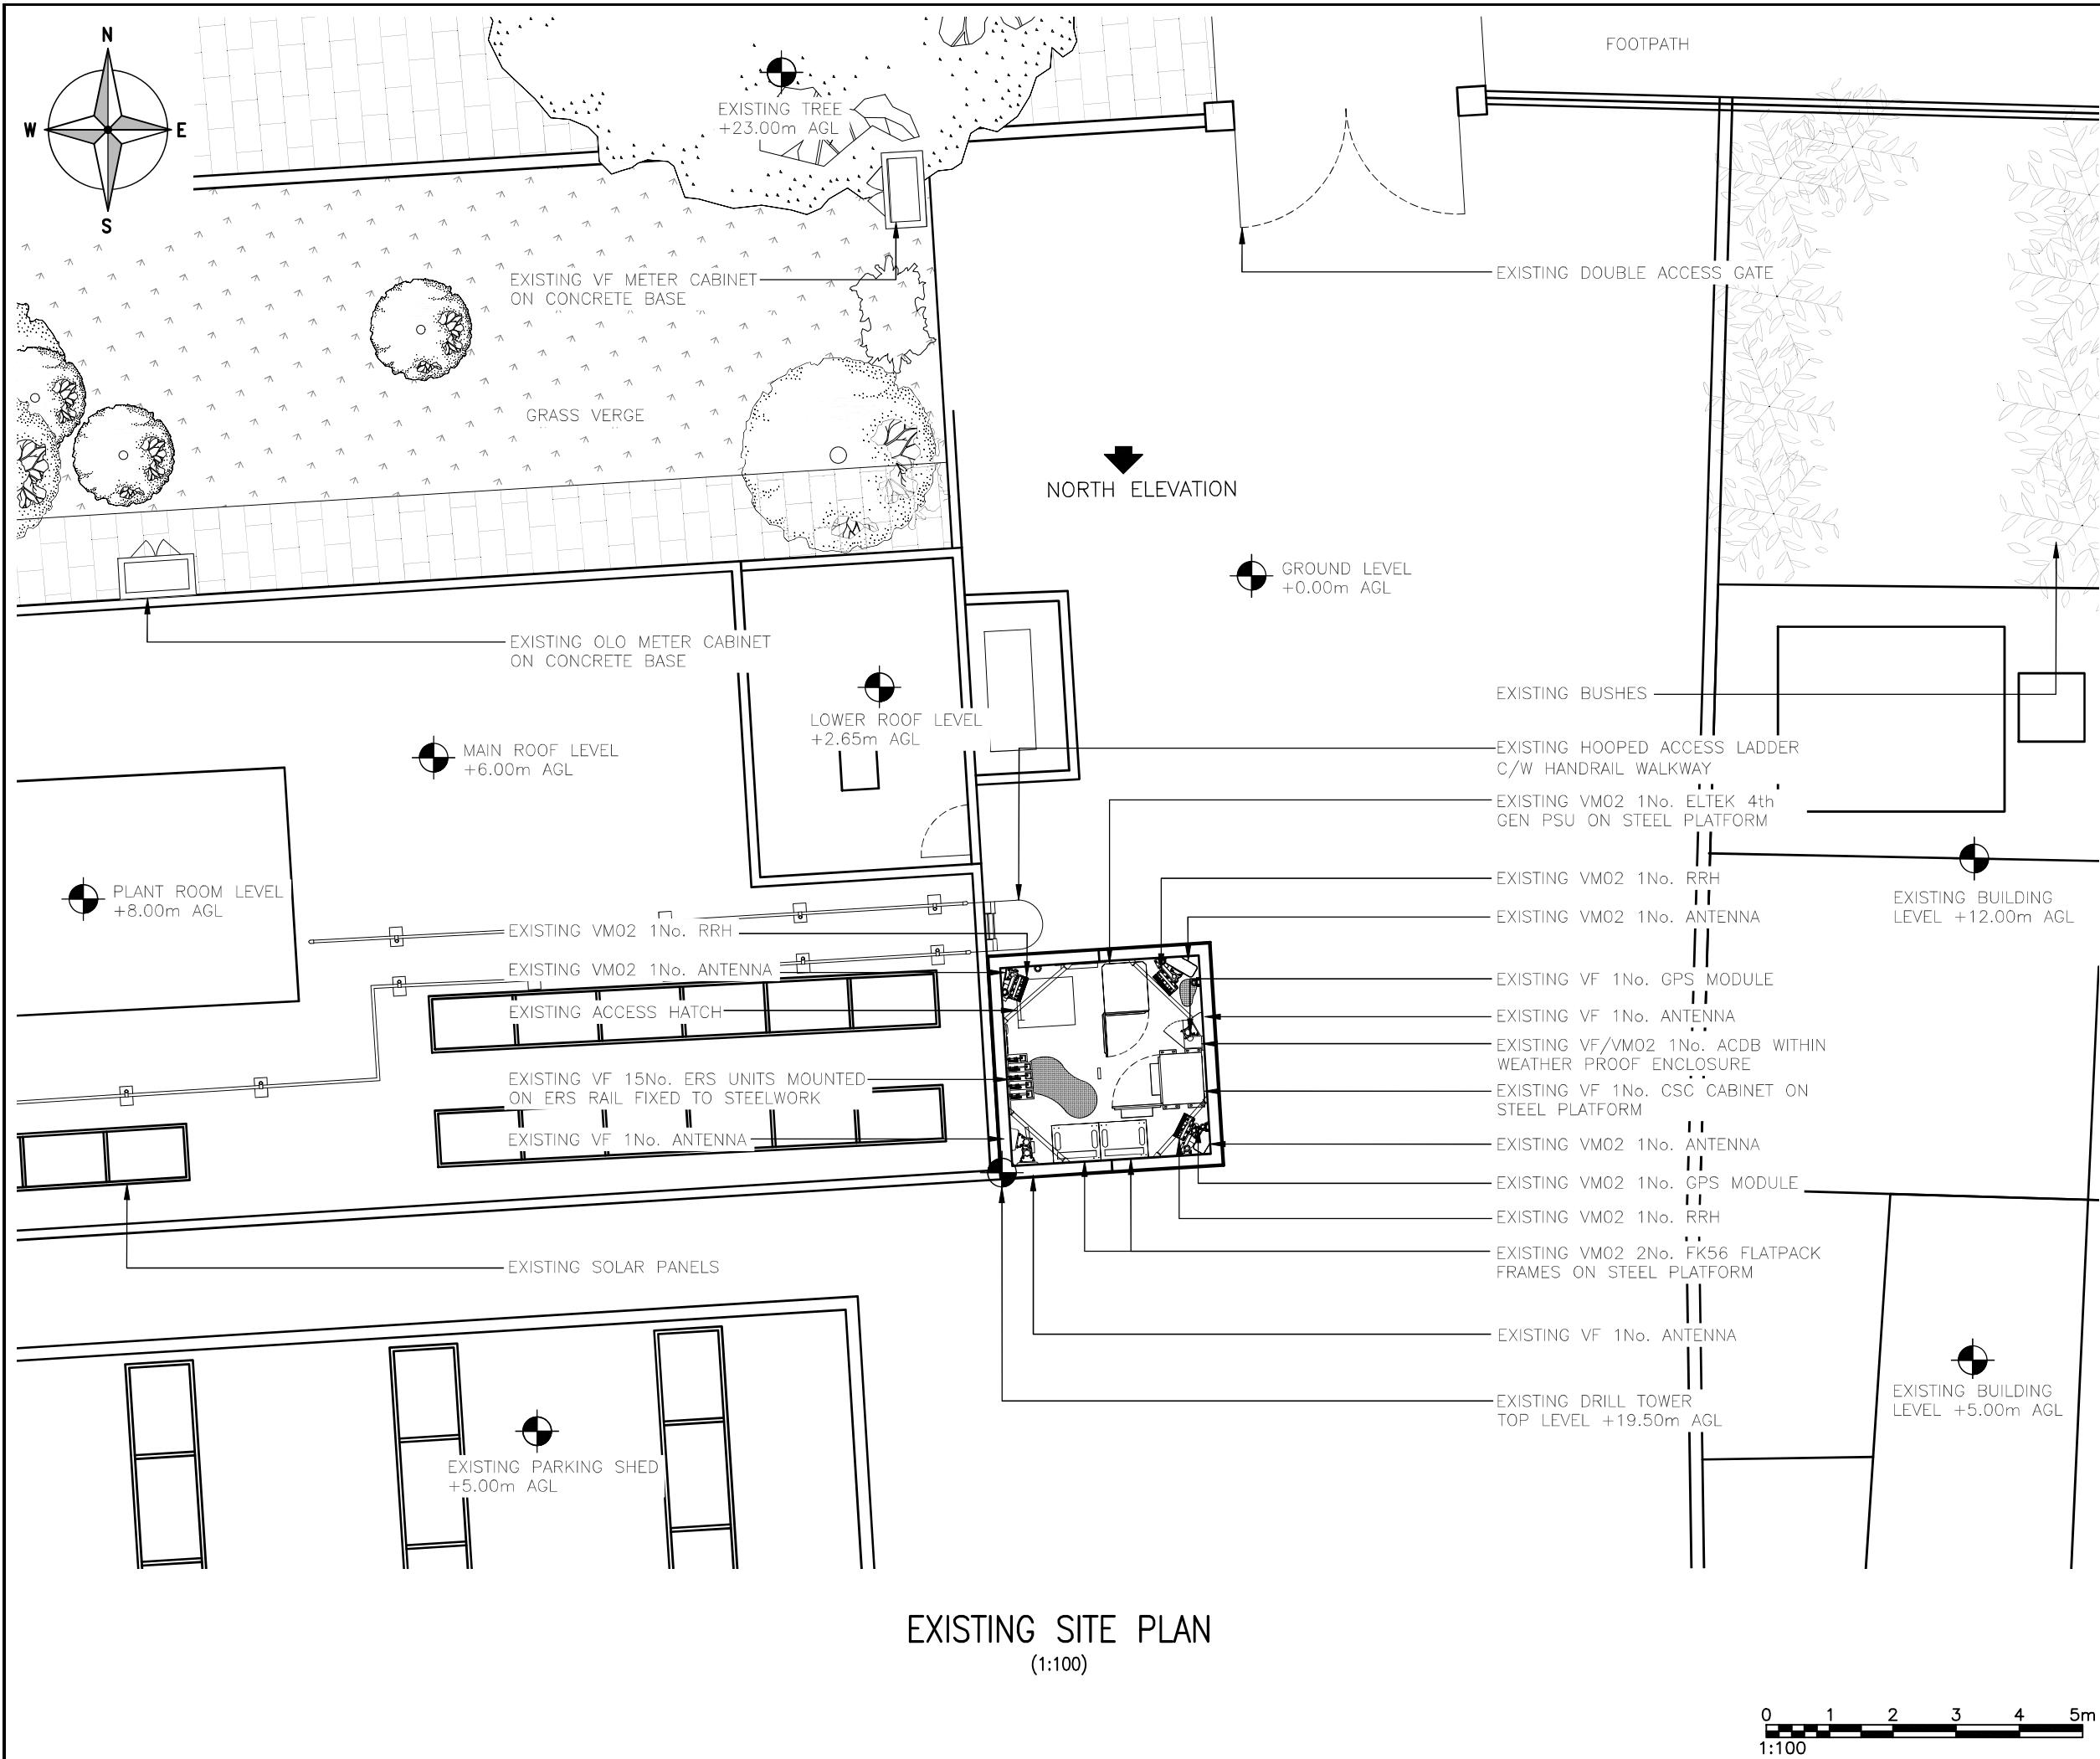

ALL DIMENSIONS ARE IN mm UNLESS NOTED OTHERWISE

N.G.R

E: 529830

N: 189180

NOTES:

A	Issued for Approval	ASE	AC	08.03.23	
REV	MODIFICATION	BY	CH	DATE	

waldon

A part of MGroupServices

vodafone

CORNERSTONE - LONDON

Cell Name

Opt.

HORNSEY LFB STATION

A

Cell ID No

CORNERSTONE

VM02

VF

135881_33

10456

77207_4

Site Address / Contact Details

HORNSEY LFB STATION

PIORY ROAD, HORNSEY

LONDON

N8 8LY

Drawing Title:

EXISTING SITE PLAN

Purpose of issue:

PLANNING

Dwg Rev:

A

Drawing Number:

200

Pack Issue:

A

Surveyed By:

ADC

Original Sheet Size:

A3

Pack Issue:

A

Drawn:

ASE

Date:

08.03.23

Checked:


AC

Date:

08.03.23


A

SDNT0005 Version 1.2

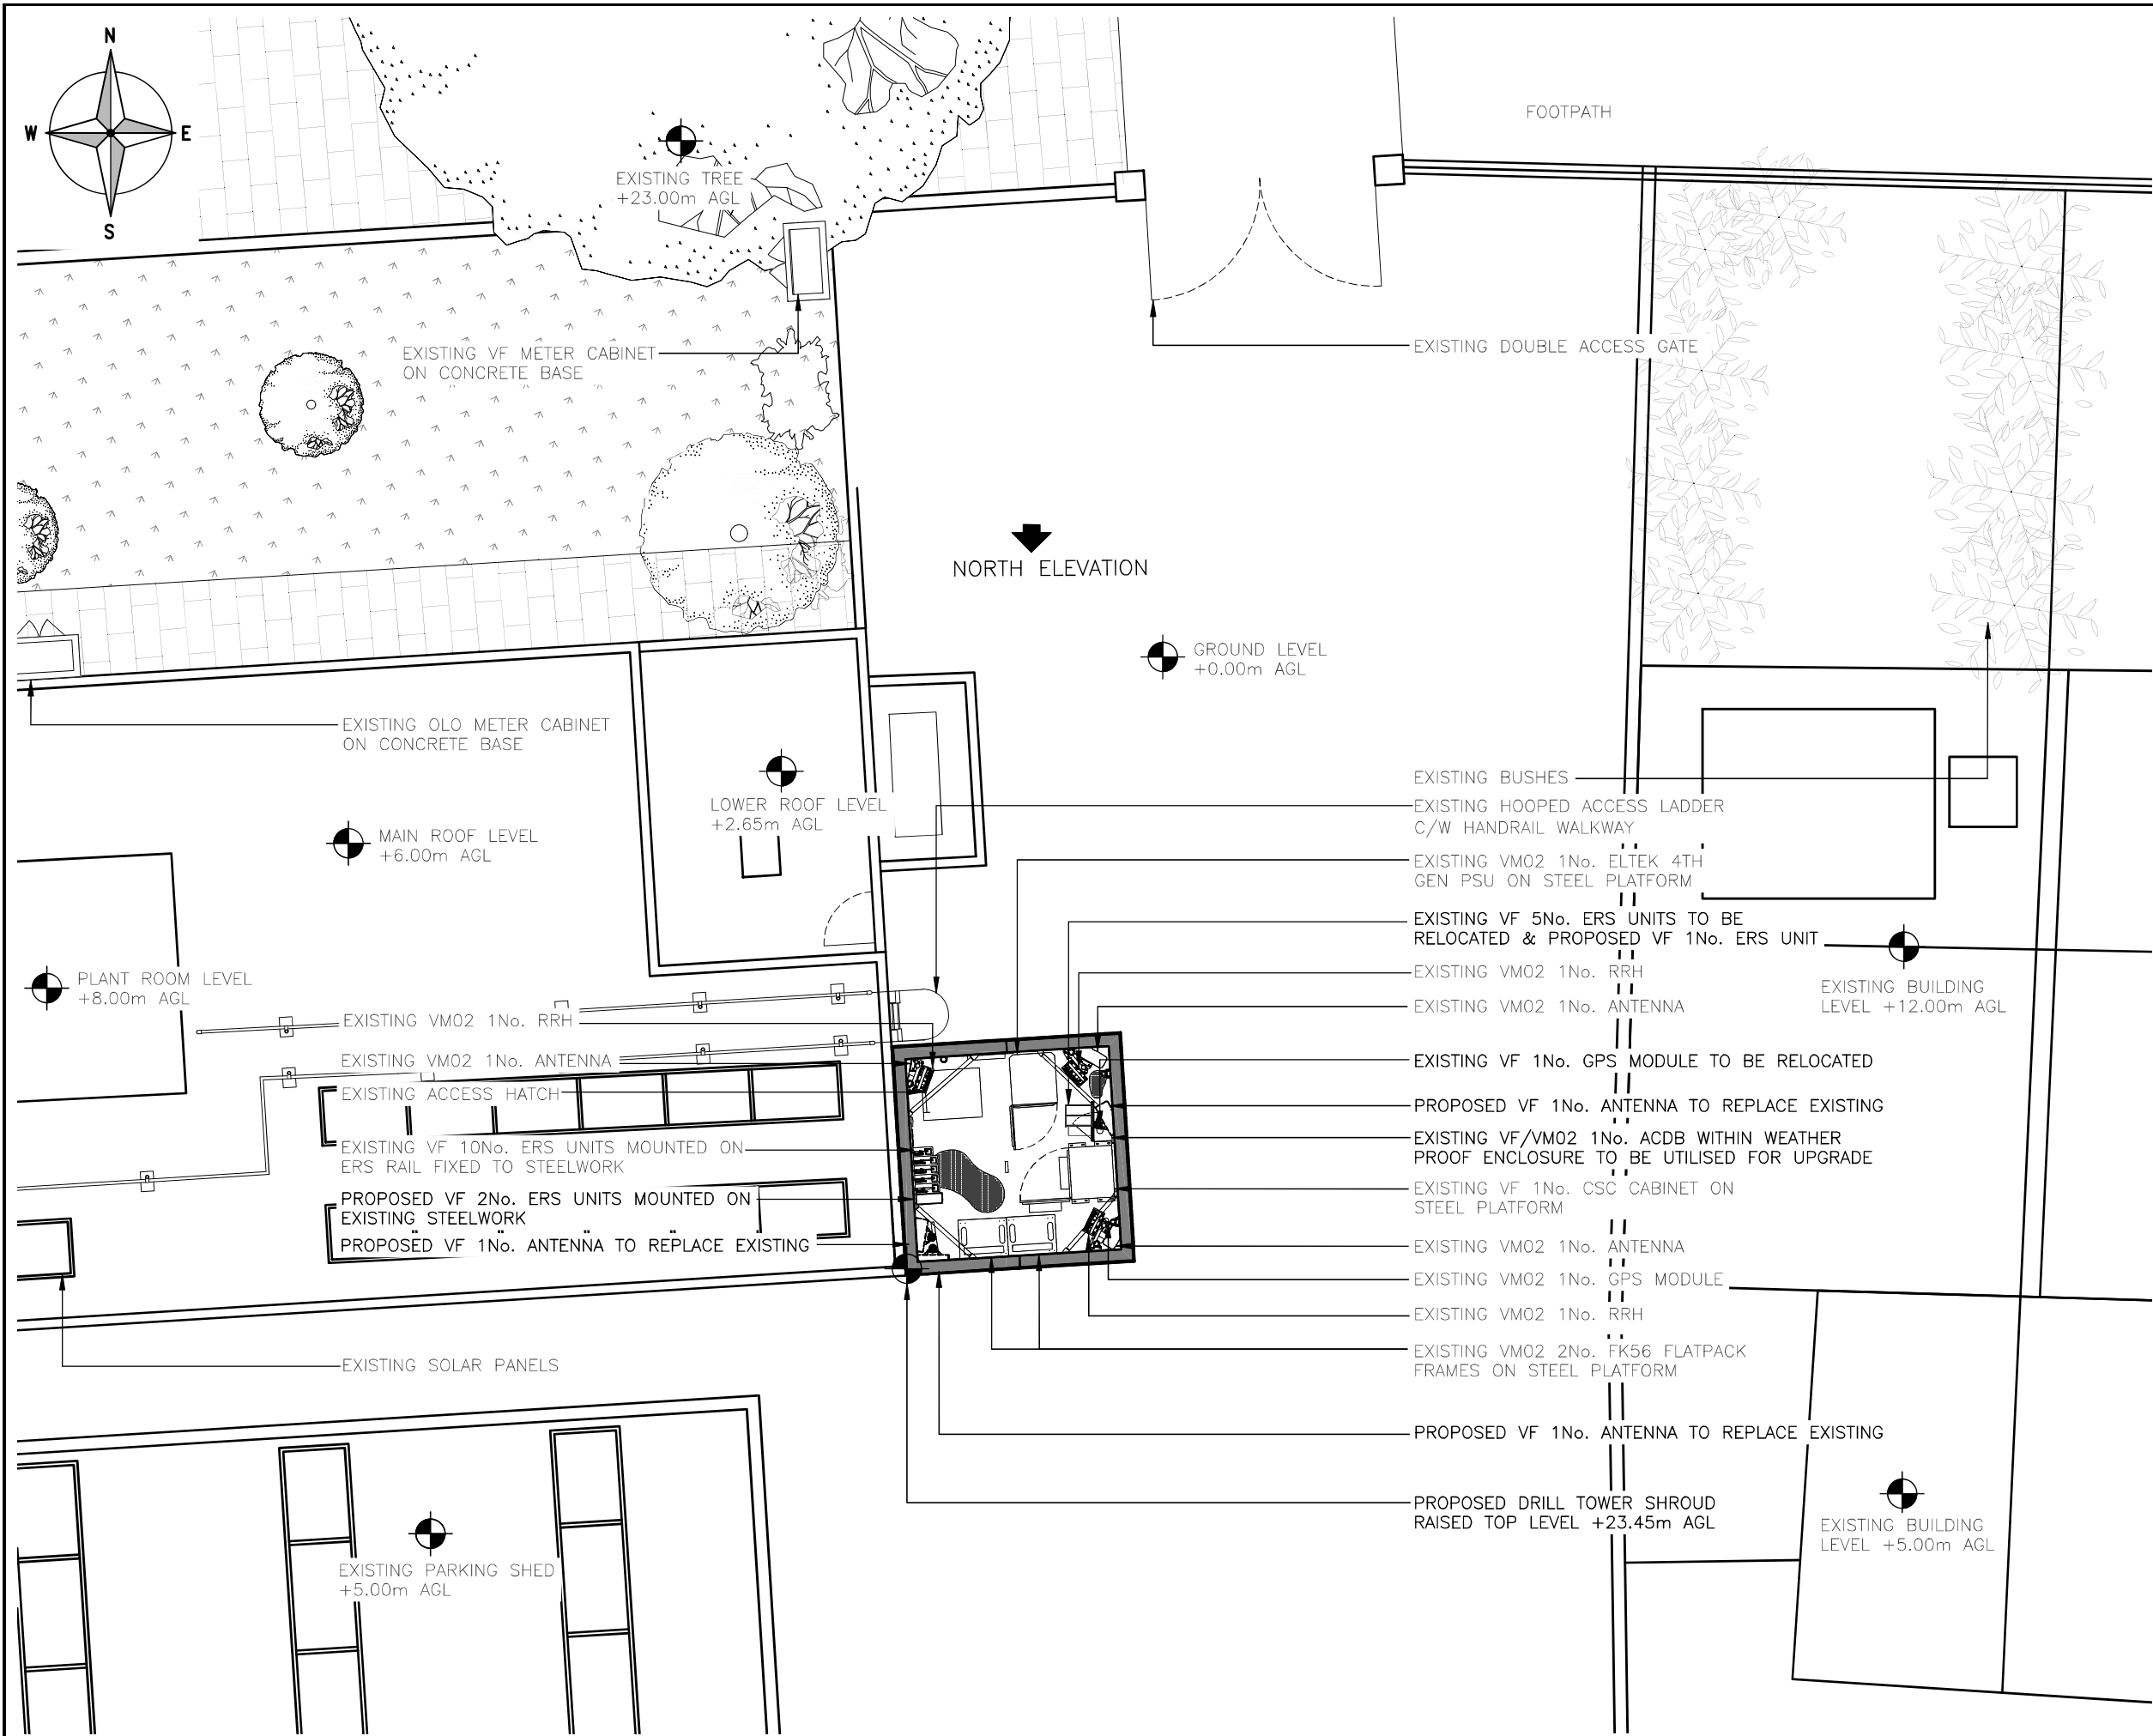

The drawings comply with VF Standard ICNIRP guidelines.
Designed in accordance with Cornerstone documents: SDN0009

PROPOSED SITE PLAN
(1:100)

 

ALL DIMENSIONS ARE IN mm UNLESS NOTED OTHERWISE

N.G.R

E: 529830

N: 189180

NOTES:

EXISTING GRP SHROUD HEIGHT OF STARTS AND ENDS RESPECTIVELY FROM 16.45m TO 19.50m. PROPOSED GRP SHROUD TO BE INSTALLED ABOVE EXISTING SHROUD TO AVOID ICNIRP CLASHING. PROPOSED GRP SHROUD STARTS AND ENDS RESPECTIVELY FROM 19.50m TO 23.45

ERS WILL BE INSTALLED IN NEW UP LEVEL, FIXED IN THE NEW ANTENNA POLE TEF CABINET IS ON DOWN LEVEL

A	Issued for Approval	ASE	AC	08.03.23	
REV	MODIFICATION	BY	CH	DATE	

waldon

A part of MGroupServices

vodafone

CORNERSTONE - LONDON

Cell Name

HORNSEY LFB STATION

Opt.

A

Cell ID No

CORNERSTONE

VM02

VF

135881_33

10456

77207_4

Site Address / Contact Details

HORNSEY LFB STATION

PIORY ROAD, HORNSEY

LONDON

N8 8LY

Drawing Title:

PROPOSED SITE PLAN

Purpose of issue:

PLANNING

Dwg Rev:

A

Drawing Number:

201

Pack Issue:

A

Surveyed By:

ADC

Original Sheet Size:

A3

Pack Issue:

A

Drawn:

ASE

Date:

08.03.23

Checked:


AC

Date:

08.03.23

A

SDNT0005 Version 1.2

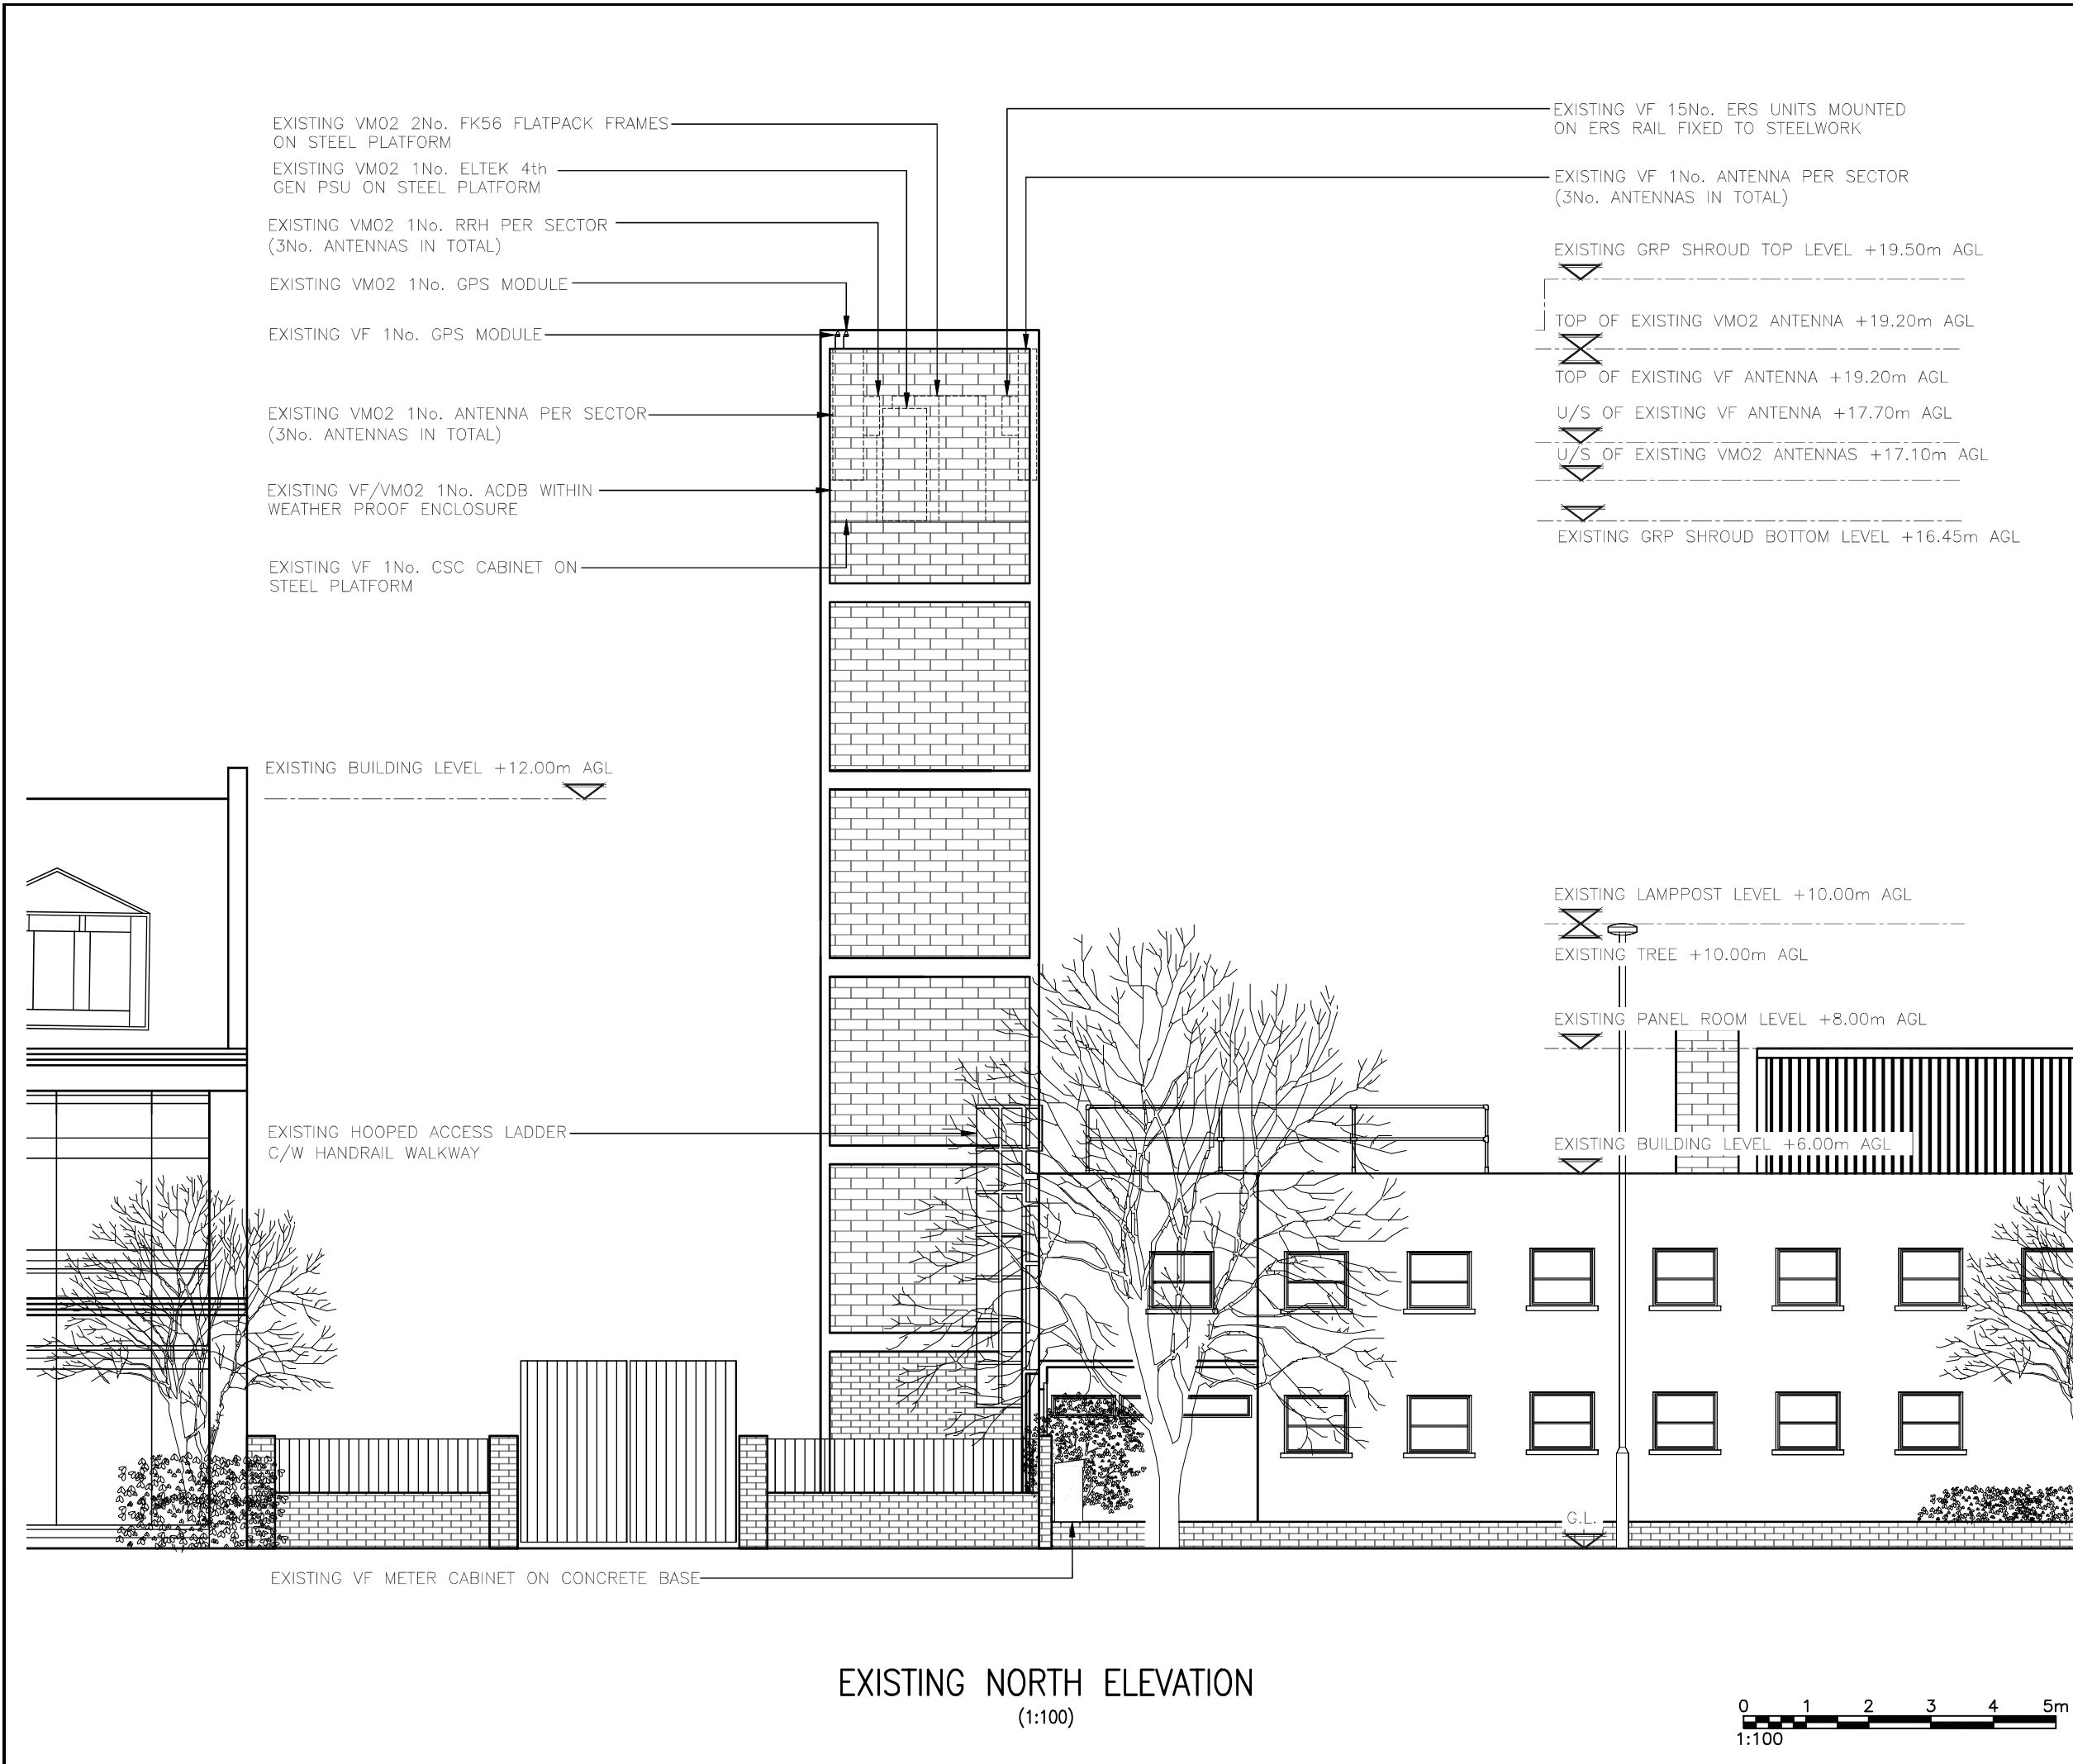

ALL DIMENSIONS ARE IN mm UNLESS NOTED OTHERWISE

N.G.R | E: 529830 N: 189180

NOTES:

A	Issued for Approval	ASE	AC	08.03.23
REV	MODIFICATION	BY	CH	DATE



Cell Name	Opt.
HORNSEY LFB STATION	A

Cell ID No		
CORNERSTONE	VM02	VF
135881_33	10456	77207_4

Site Address / Contact Details	
HORNSEY LFB STATION PIORY ROAD, HORNSEY LONDON N8 8LY	


Drawing Title:	EXISTING SITE ELEVATION
----------------	-------------------------

Purpose of issue:	PLANNING	Dwg Rev:


Drawing Number:	300	A
-----------------	-----	---

Surveyed By:	Original Sheet Size:	Pack Issue:
ADC	A3	

Drawn:	Date:	Checked:	Date:	A
ASE	08.03.23	AC	08.03.23	

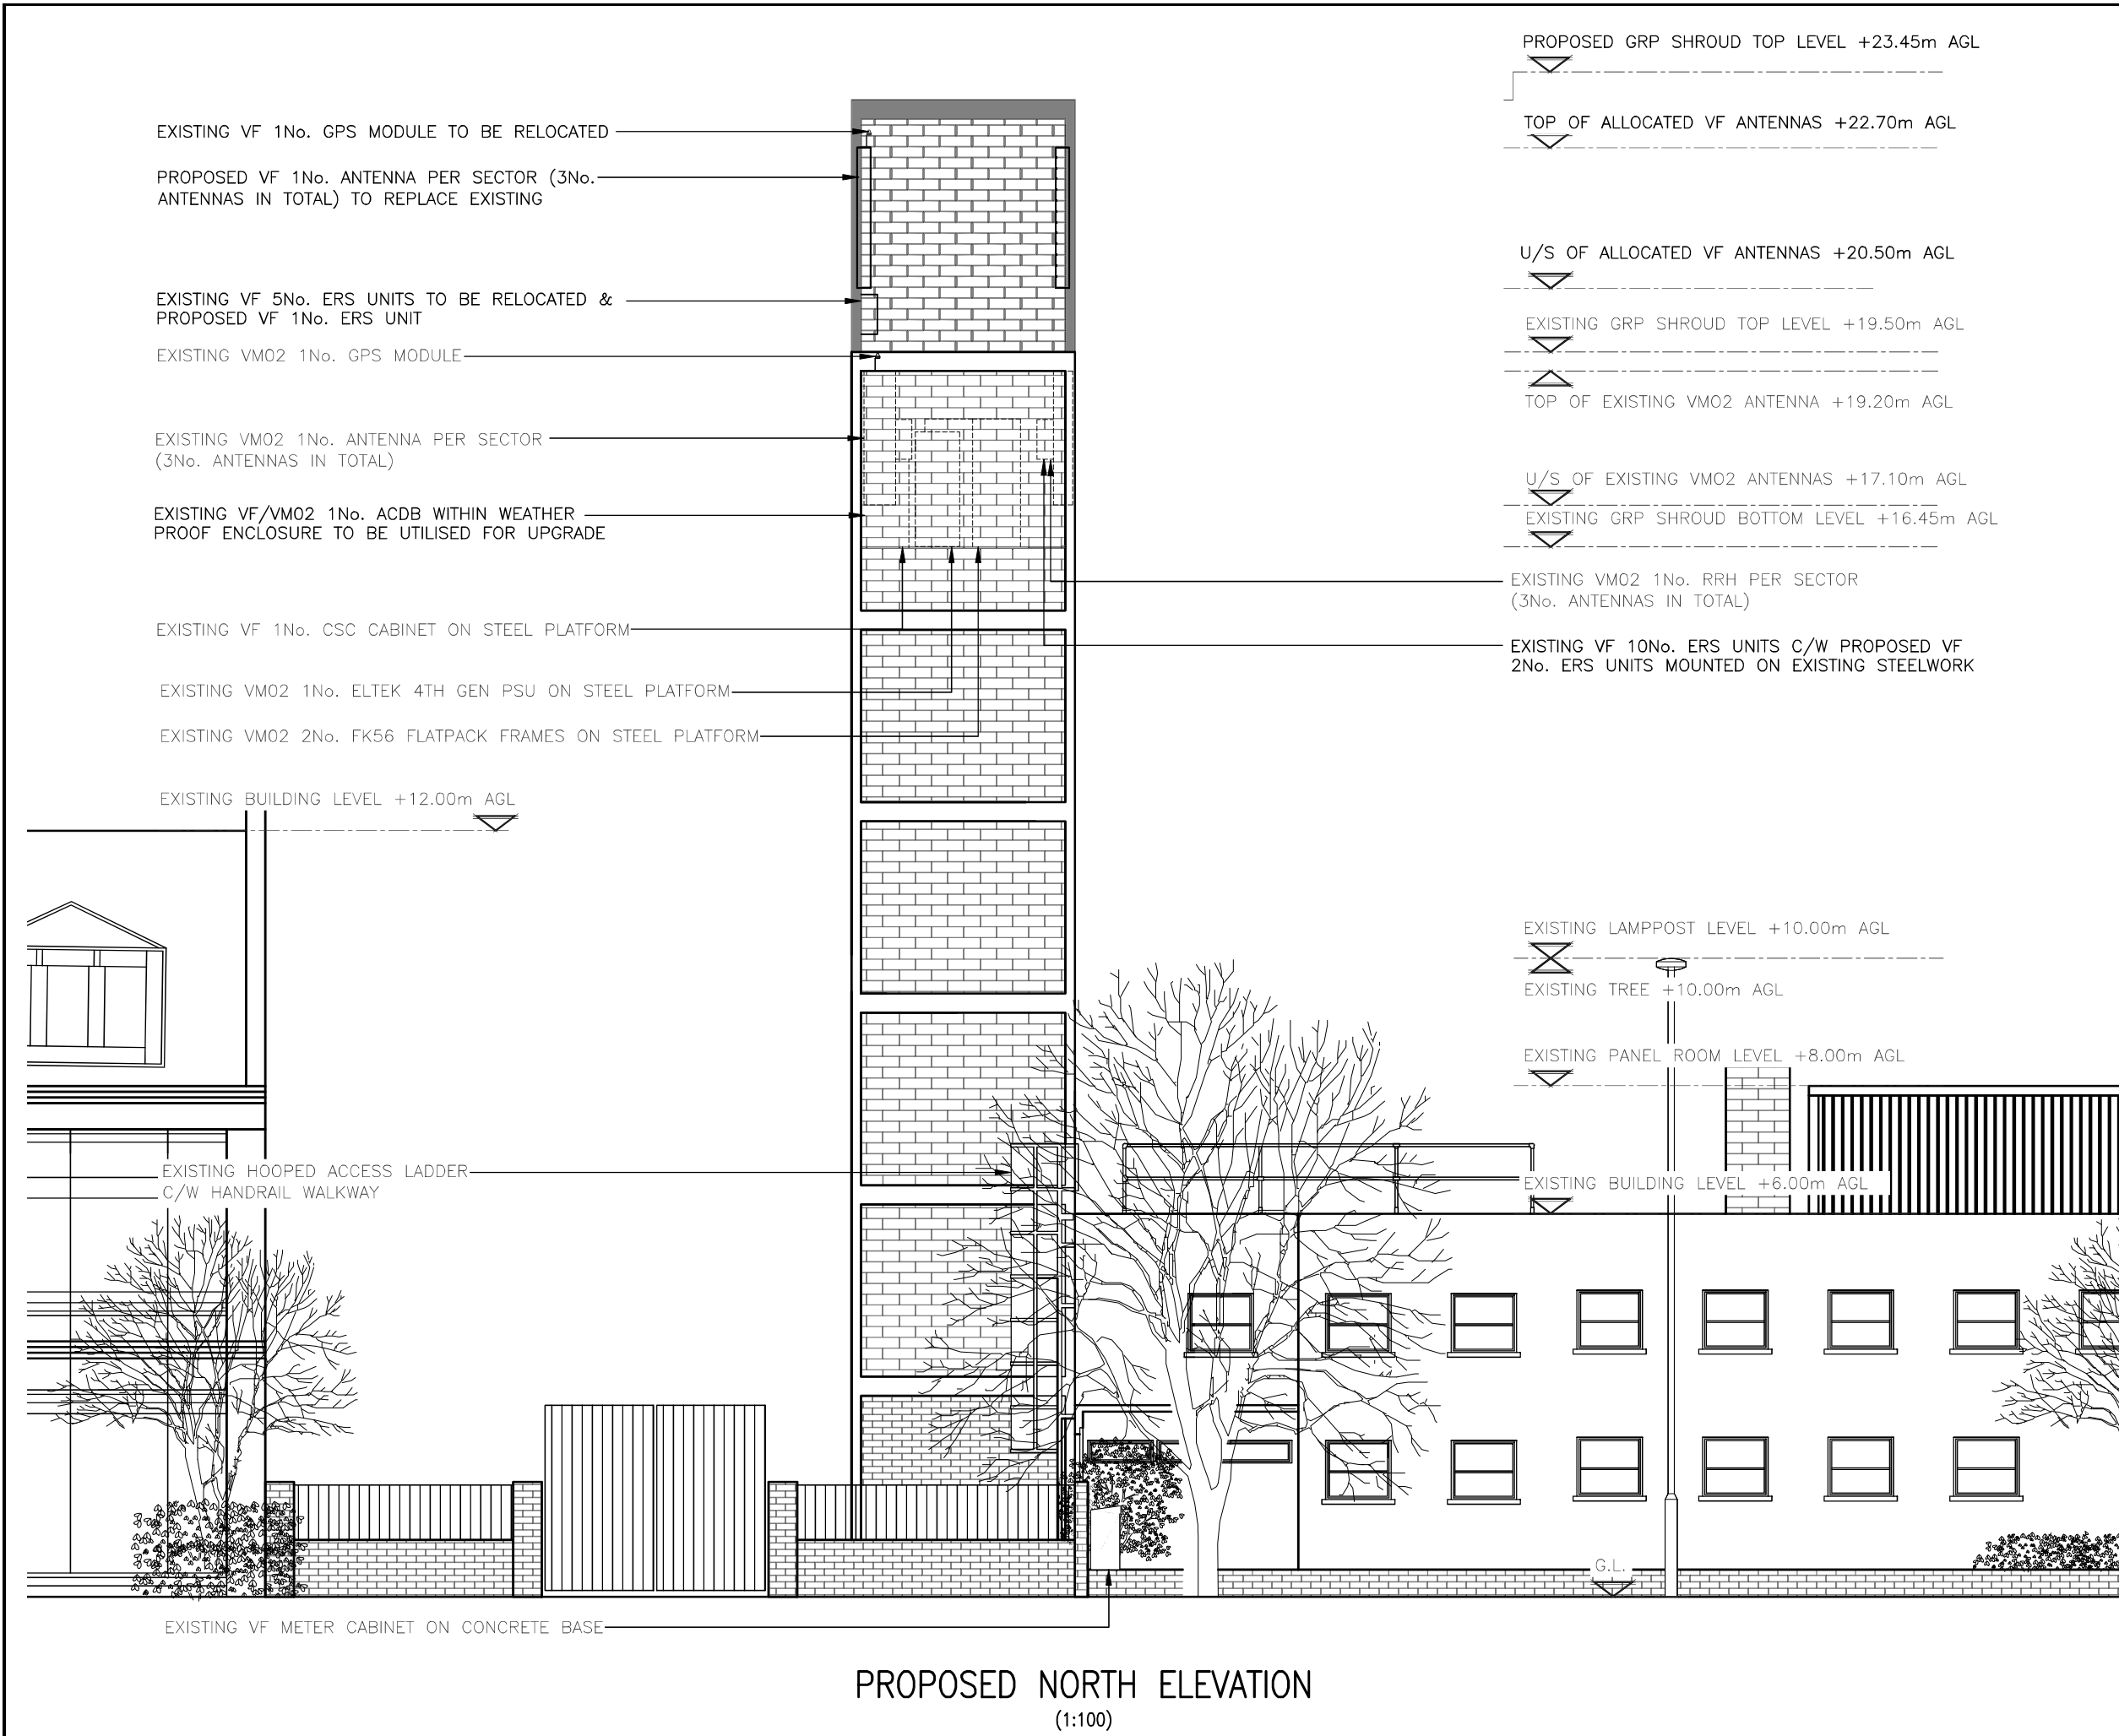

The drawings comply with VF Standard ICNIRP guidelines.
Designed in accordance with Cornerstone documents: SDN0009

 

ALL DIMENSIONS ARE IN mm UNLESS NOTED OTHERWISE

N.G.R

E: 529830

N: 189180

NOTES:

EXISTING GRP SHROUD HEIGHT OF STARTS AND ENDS RESPECTIVELY FROM 16.45m TO 19.50m. PROPOSED GRP SHROUD TO BE INSTALLED ABOVE EXISTING SHROUD TO AVOID ICNIRP CLASHING. PROPOSED GRP SHROUD STARTS AND ENDS RESPECTIVELY FROM 19.50m TO 23.45

ERS WILL BE INSTALLED IN NEW UP LEVEL, FIXED IN THE NEW ANTENNA POLE TEF CABINET IS ON DOWN LEVEL

A	Issued for Approval	ASE	AC	08.03.23
REV	MODIFICATION	BY	CH	DATE

waldon

A part of MGroupServices

vodafone

CORNERSTONE - LONDON

Cell Name

HORNSEY LFB STATION

Cell ID No

CORNERSTONE

135881_33

VM02

10456

VF

77207_4

Site Address / Contact Details

HORNSEY LFB STATION
PIORY ROAD, HORNSEY
LONDON
N8 8LY

Drawing Title:

PROPOSED SITE ELEVATION

Purpose of issue:

PLANNING

Dwg Rev:

A

Drawing Number:

301

Pack Issue:

A

Surveyed By:

ADC

Original Sheet Size:

A3

Pack Issue:

A

Drawn:

ASE

Date:

08.03.23

Checked:

AC

Date:

08.03.23

Pack Issue:

A

SDNT0005 Version 1.2