



KEY

Existing

Proposed

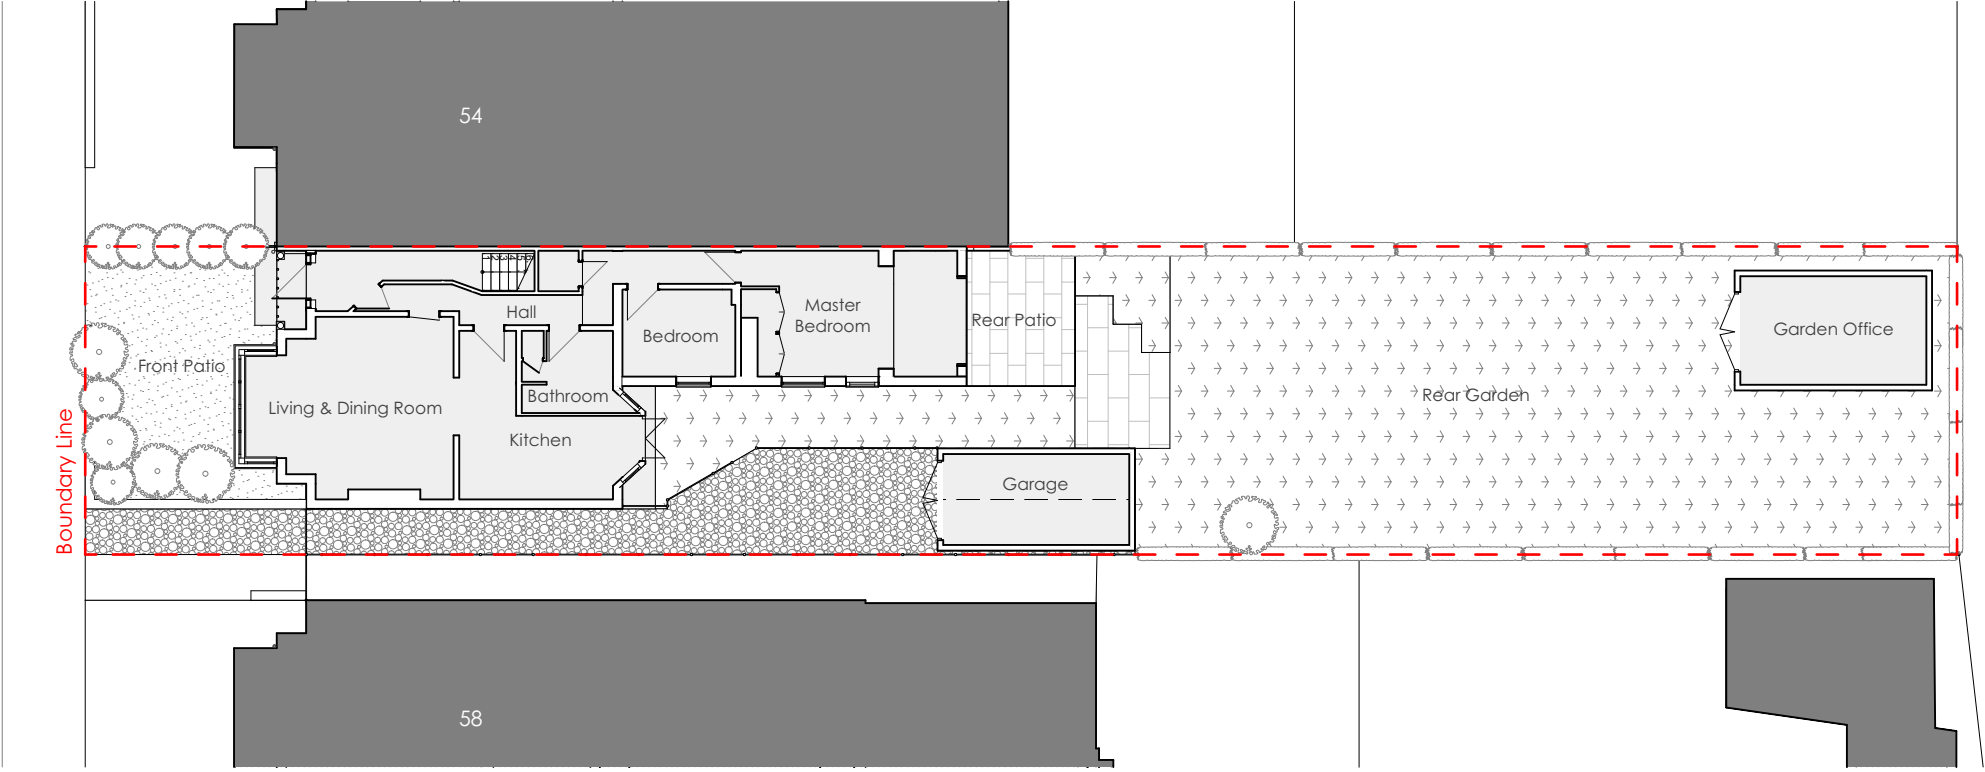

Existing Site Floor Plan  
1:200

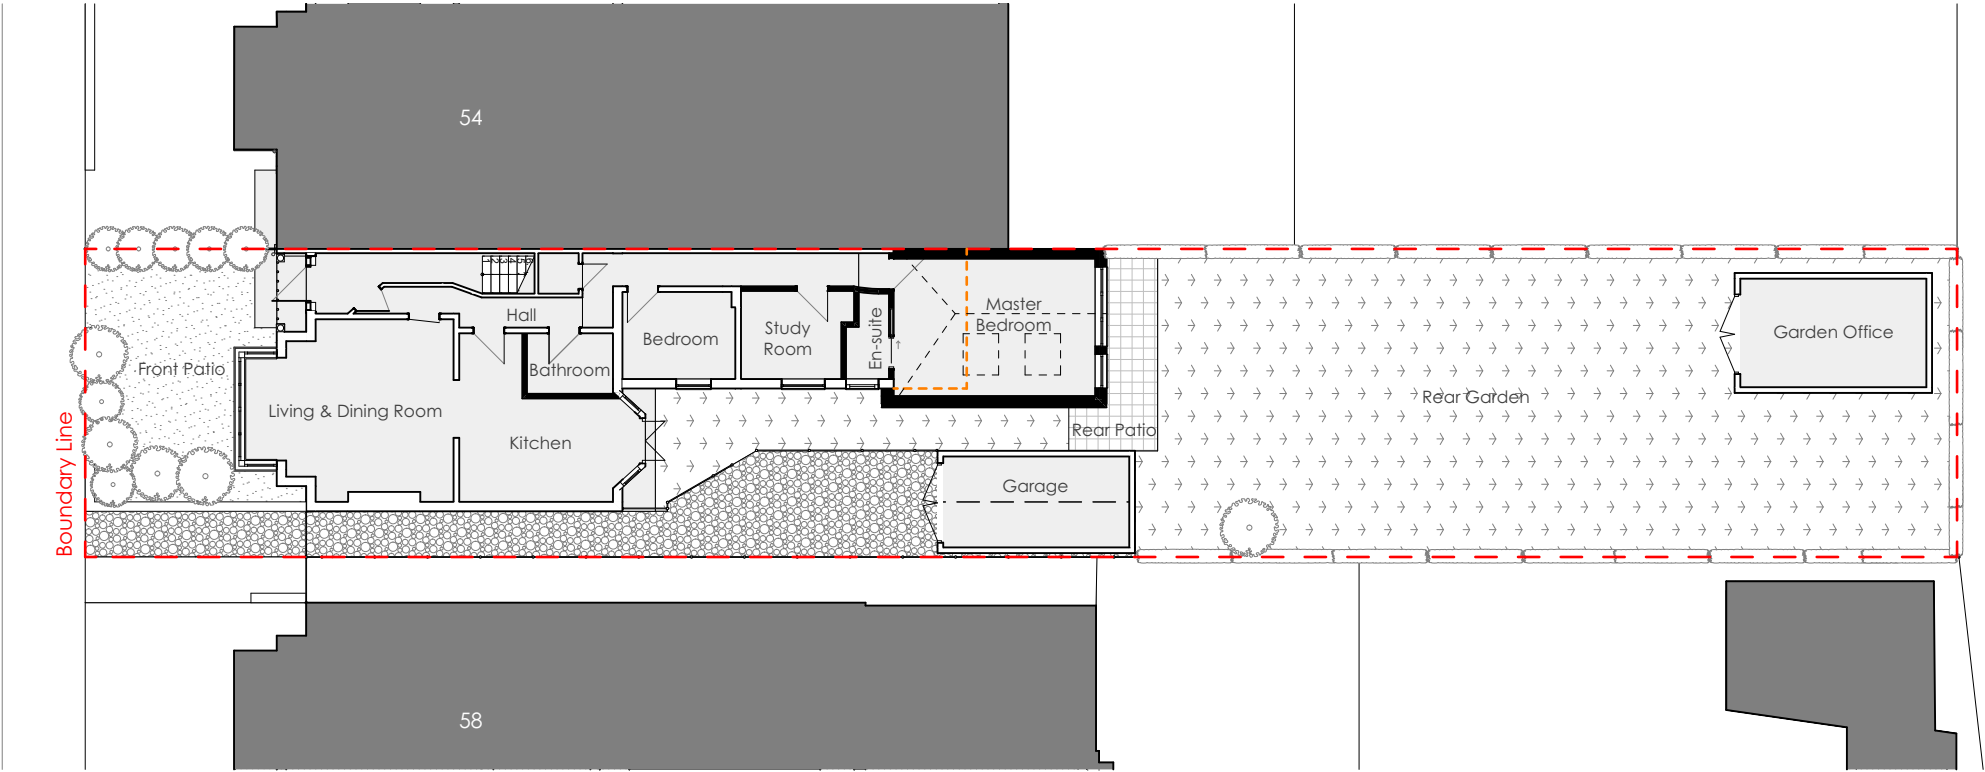

Proposed Site Floor Plan  
1:200



| Rev | Date | Notes |
|-----|------|-------|
|     |      |       |

|                                               |                               |                                      |
|-----------------------------------------------|-------------------------------|--------------------------------------|
| Client:<br>Rebecca Way & Robin Stanwell-Smith | Stage:<br>Planning            | Date:<br>03/04/2023                  |
| Project:<br>56A Onslow Gardens, N10 3JX       | Project Ref. No:<br>202       | Scale:<br>1:200@A3                   |
| Drawing title:<br>EX/GA Site Plan             | Drawing number:<br>202-3GA-05 | Drawn By:<br>AC<br>Checked By:<br>DD |

203-213 Mare Street,  
London E8 3JS  
  
+ 44 (0)20 34751385  
info@ciao.archi  
www.ciao.archi