


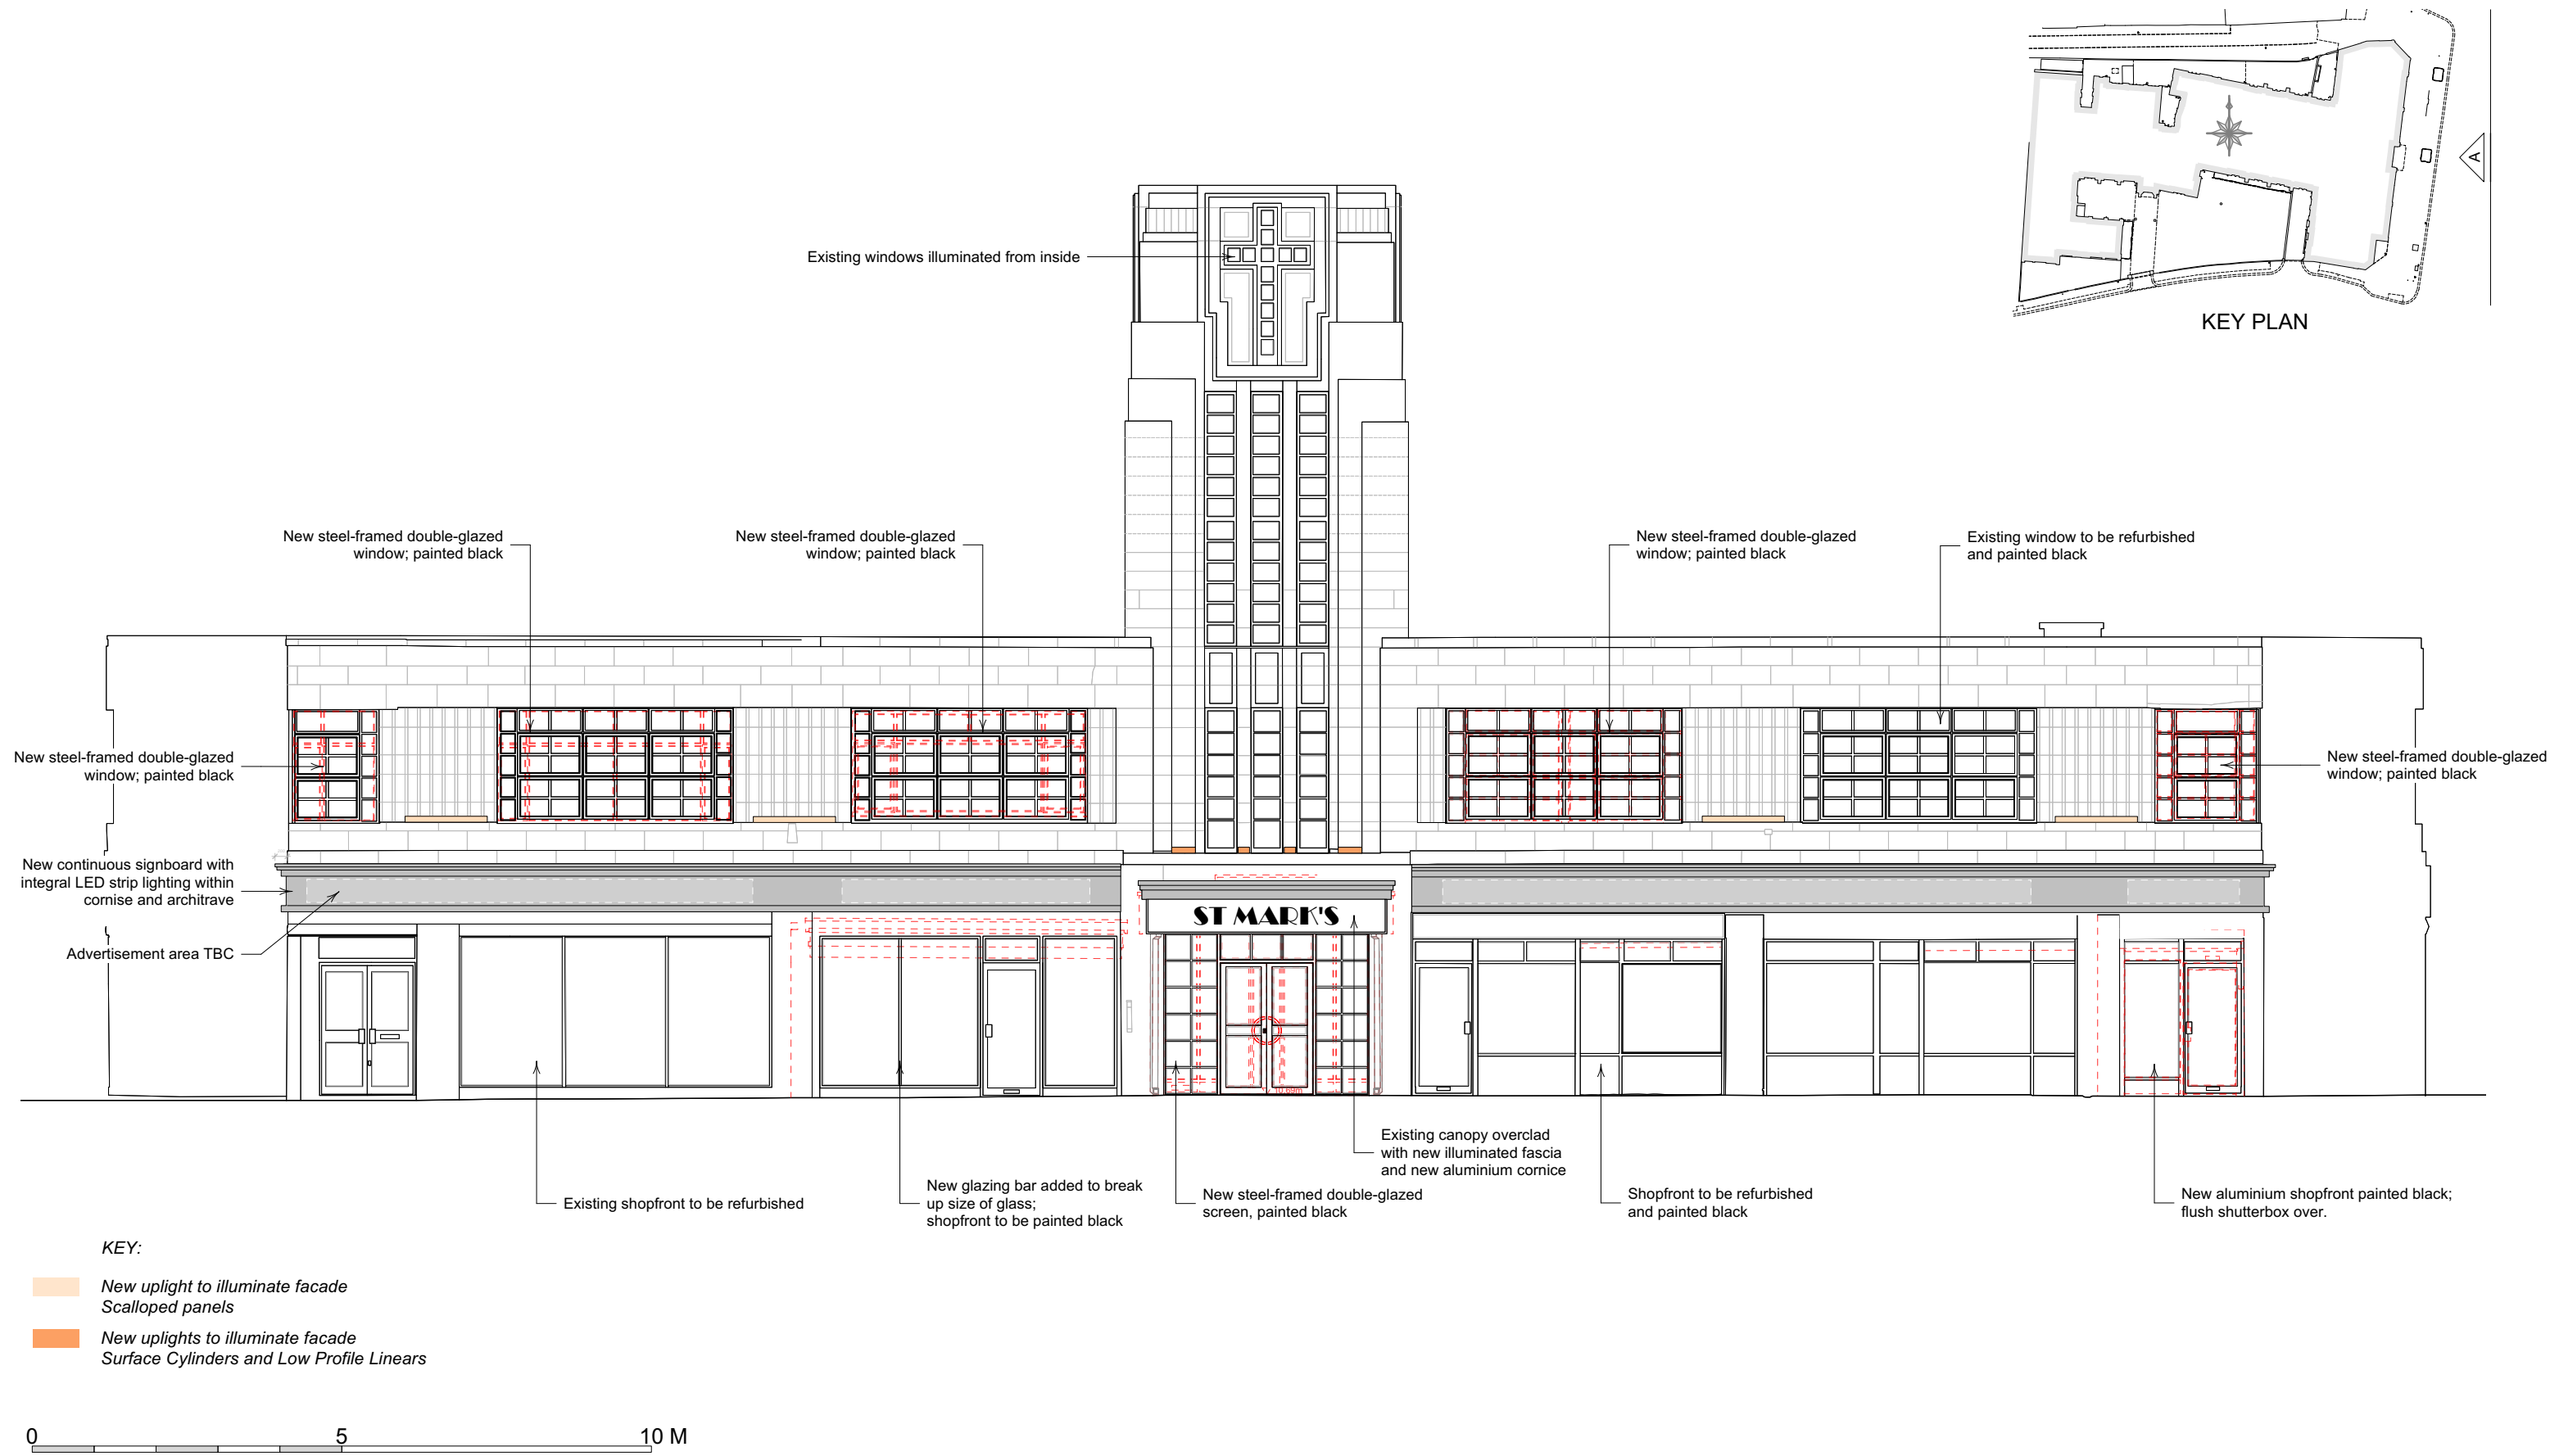

Notes Facade to be repaired using replacement concrete blocks to match existing. See condition survey for extent of works.	Revisions A 19/12/2022 Drawing revised and notes added B 18/01/2023 Shop signs revised C 10/02/2023 Notes revised D 23/02/2023 Signboards revised		St. Mark's Methodist Church High Rd, London N17 6QB Proposed East Front Elevation		ROGER MEARS ARCHITECTS LLP Union Chapel, Compton AvenueLondon N1 2XD rma@rmears.co.uktel 020 7359 8222 www.rmears.co.uk © Roger Mears Architects LLP 2022				
	Date	Scale	Job No.	Dwg No.	Rev.				
	July 2022	1:100@A3 1:50@A1	2146	L(00)210	D				