

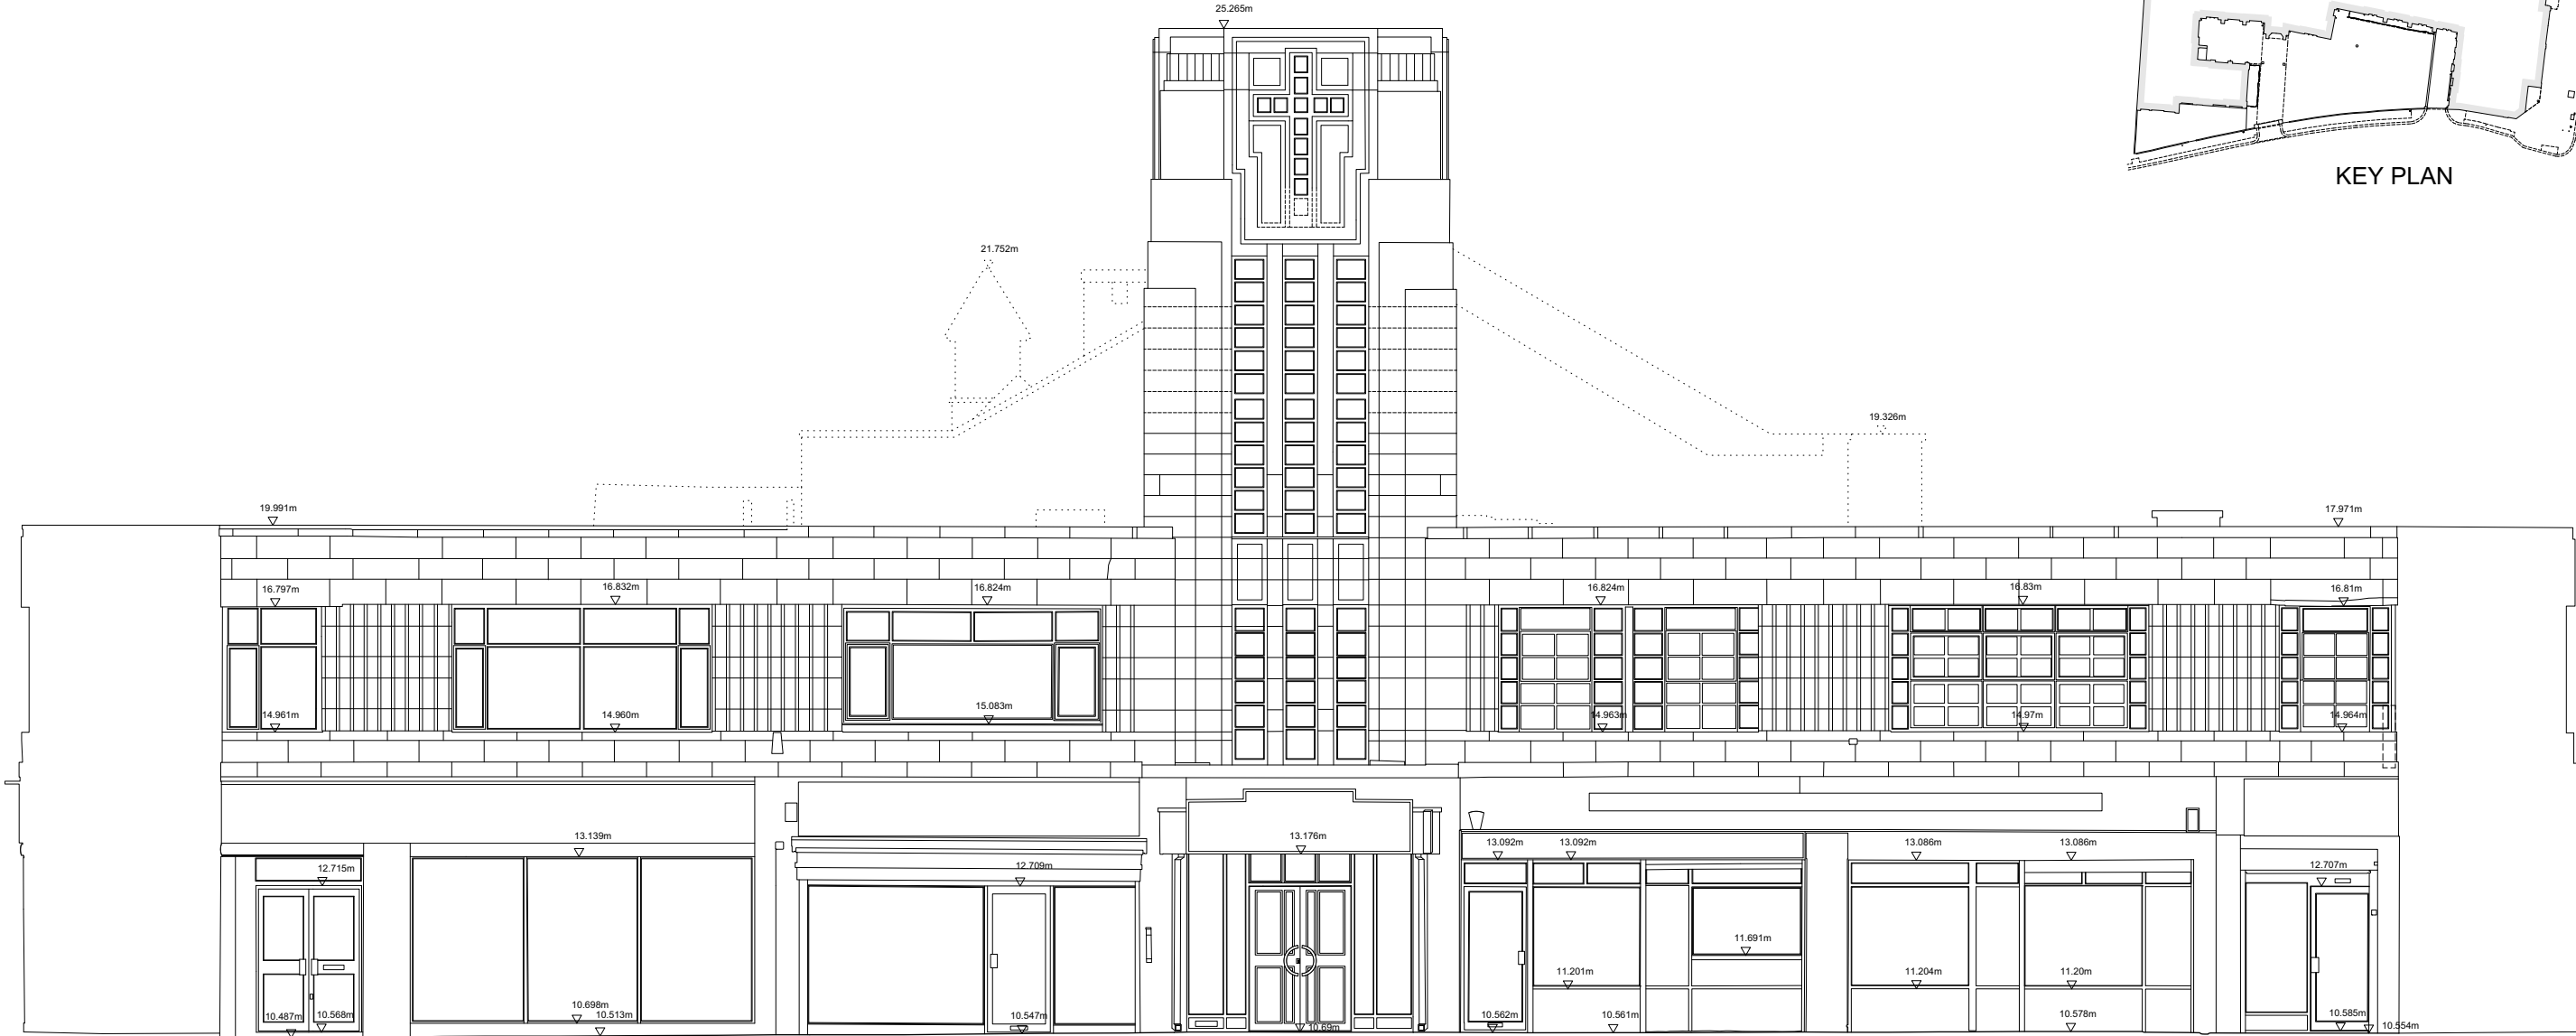


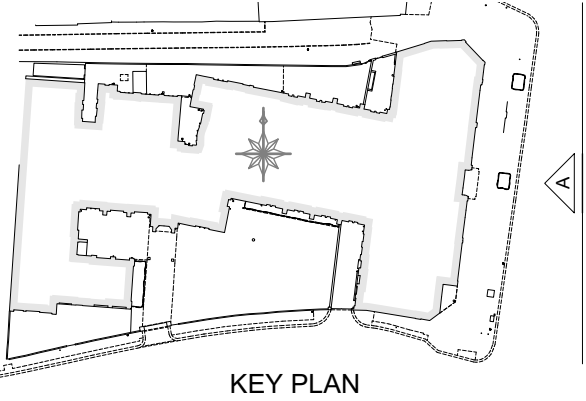

01 East Front Elevation A
1:100@A3; 1:50@A1

 

Notes	Revisions		St. Mark's Methodist Church High Rd, London N17 6QB		ROGER MEARS ARCHITECTS LLP Union Chapel, Compton Avenue London N1 2XD rma@rmears.co.uk tel 020 7359 8222 www.rmears.co.uk © Roger Mears Architects LLP 2022			
					Date	Scale	Job No.	Dwg No. Rev.
					July 2022	1:100@A3 1:50@A1	2146	L(00)110