



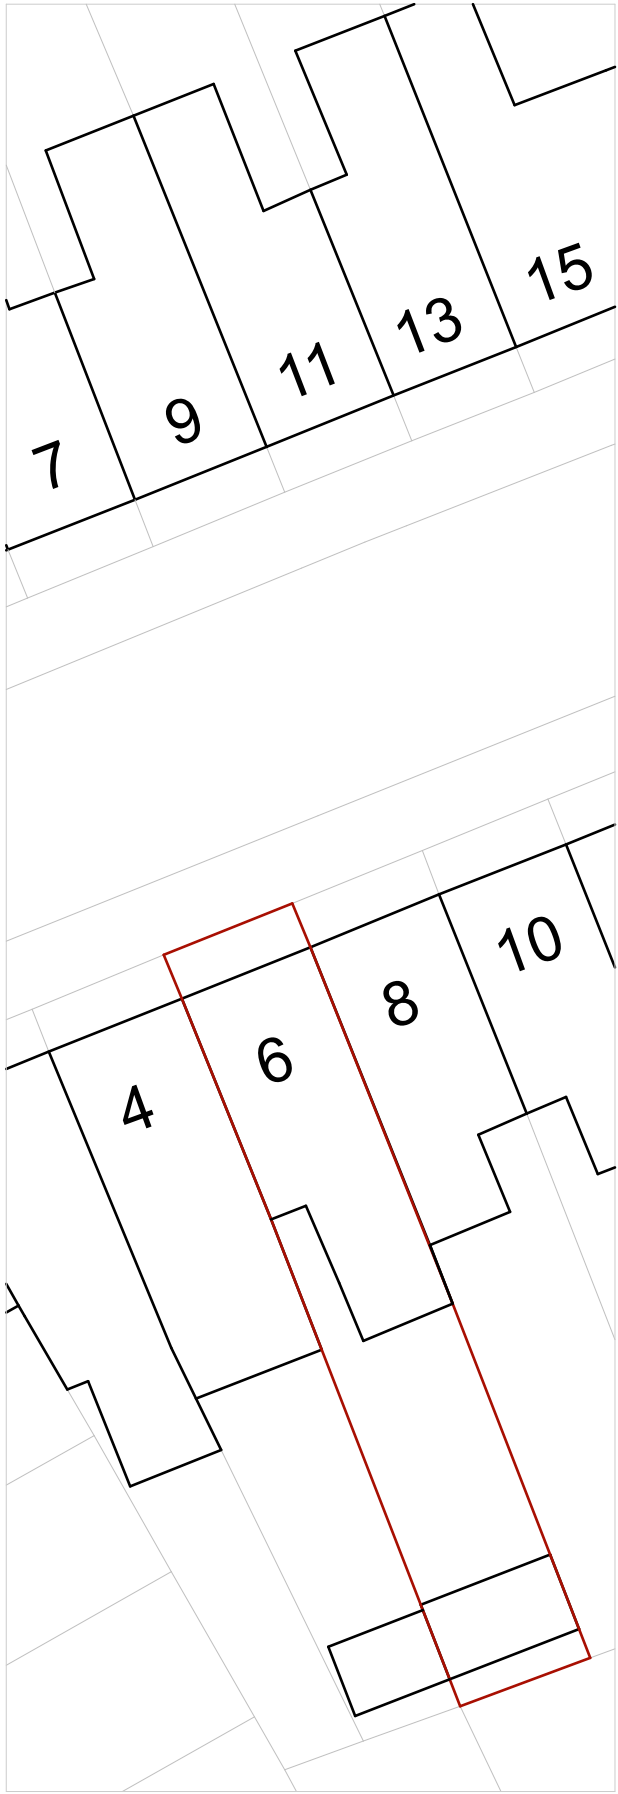

Existing

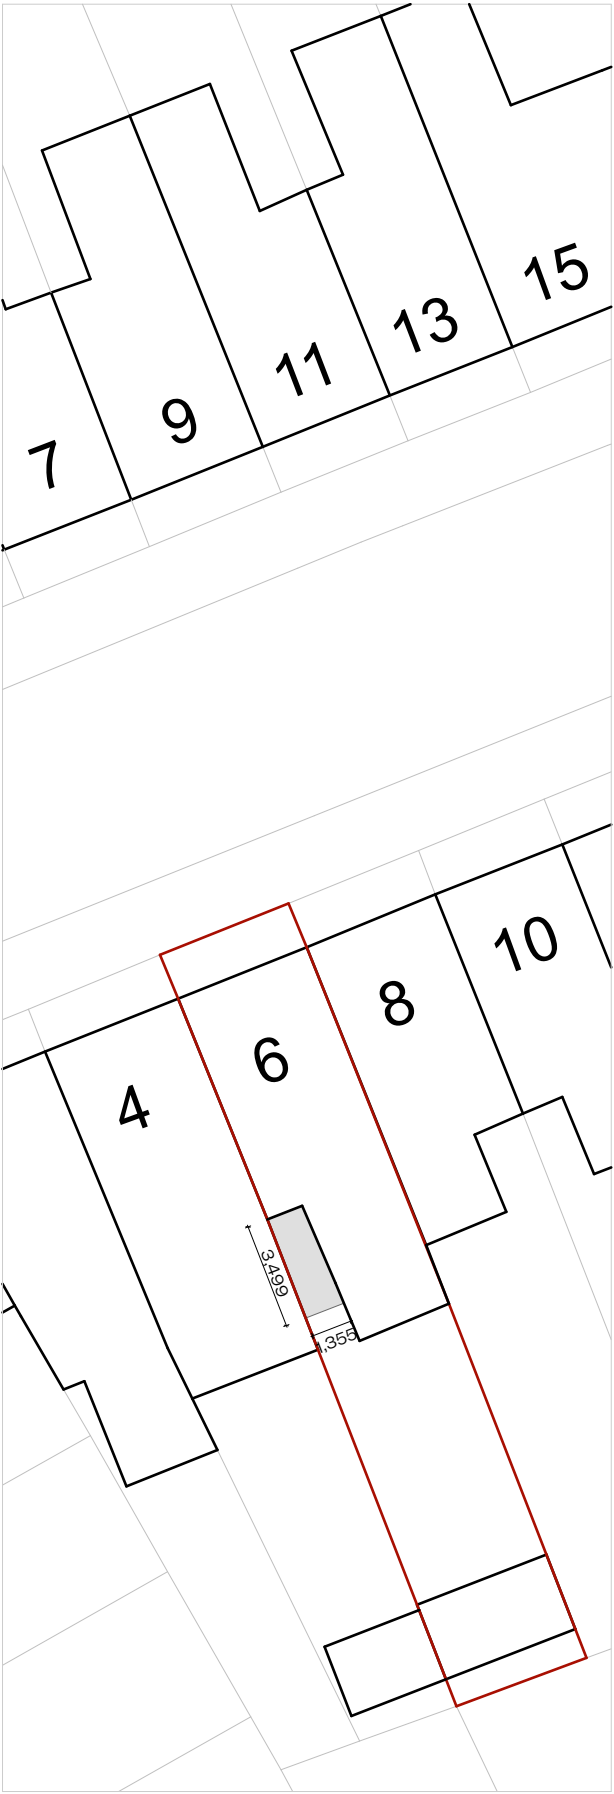

Proposed



REF:	053/LIS	
PROJECT:	6 LISMORE ROAD LONDON N17 6LE	
CLIENT:	ALEX WULF & TIM ARCHER	
REV.	DATE	DESCRIPTION
/	23/03/23	First Issue
DRAWING:	EFA-017-A-00-002_Site Plan	
STATUS:	Planning	
SCALE:	1:250@A3	
DATE:	23/03/2023	
DRAWING NO.:		
REVISION:	/	
1. Do not scale drawings for construction. 2. Neighbouring buildings are approximate. 3. All dimensions, levels and conditions shall be checked on site before proceeding with the work. 4. EllellArchitects shall be notified of any discrepancies. 5. Spot levels are subject to variation. 6. All drawings to be read in conjunction with all consultant information and the specification. 7. Do not use for construction unless expressly permitted.		