


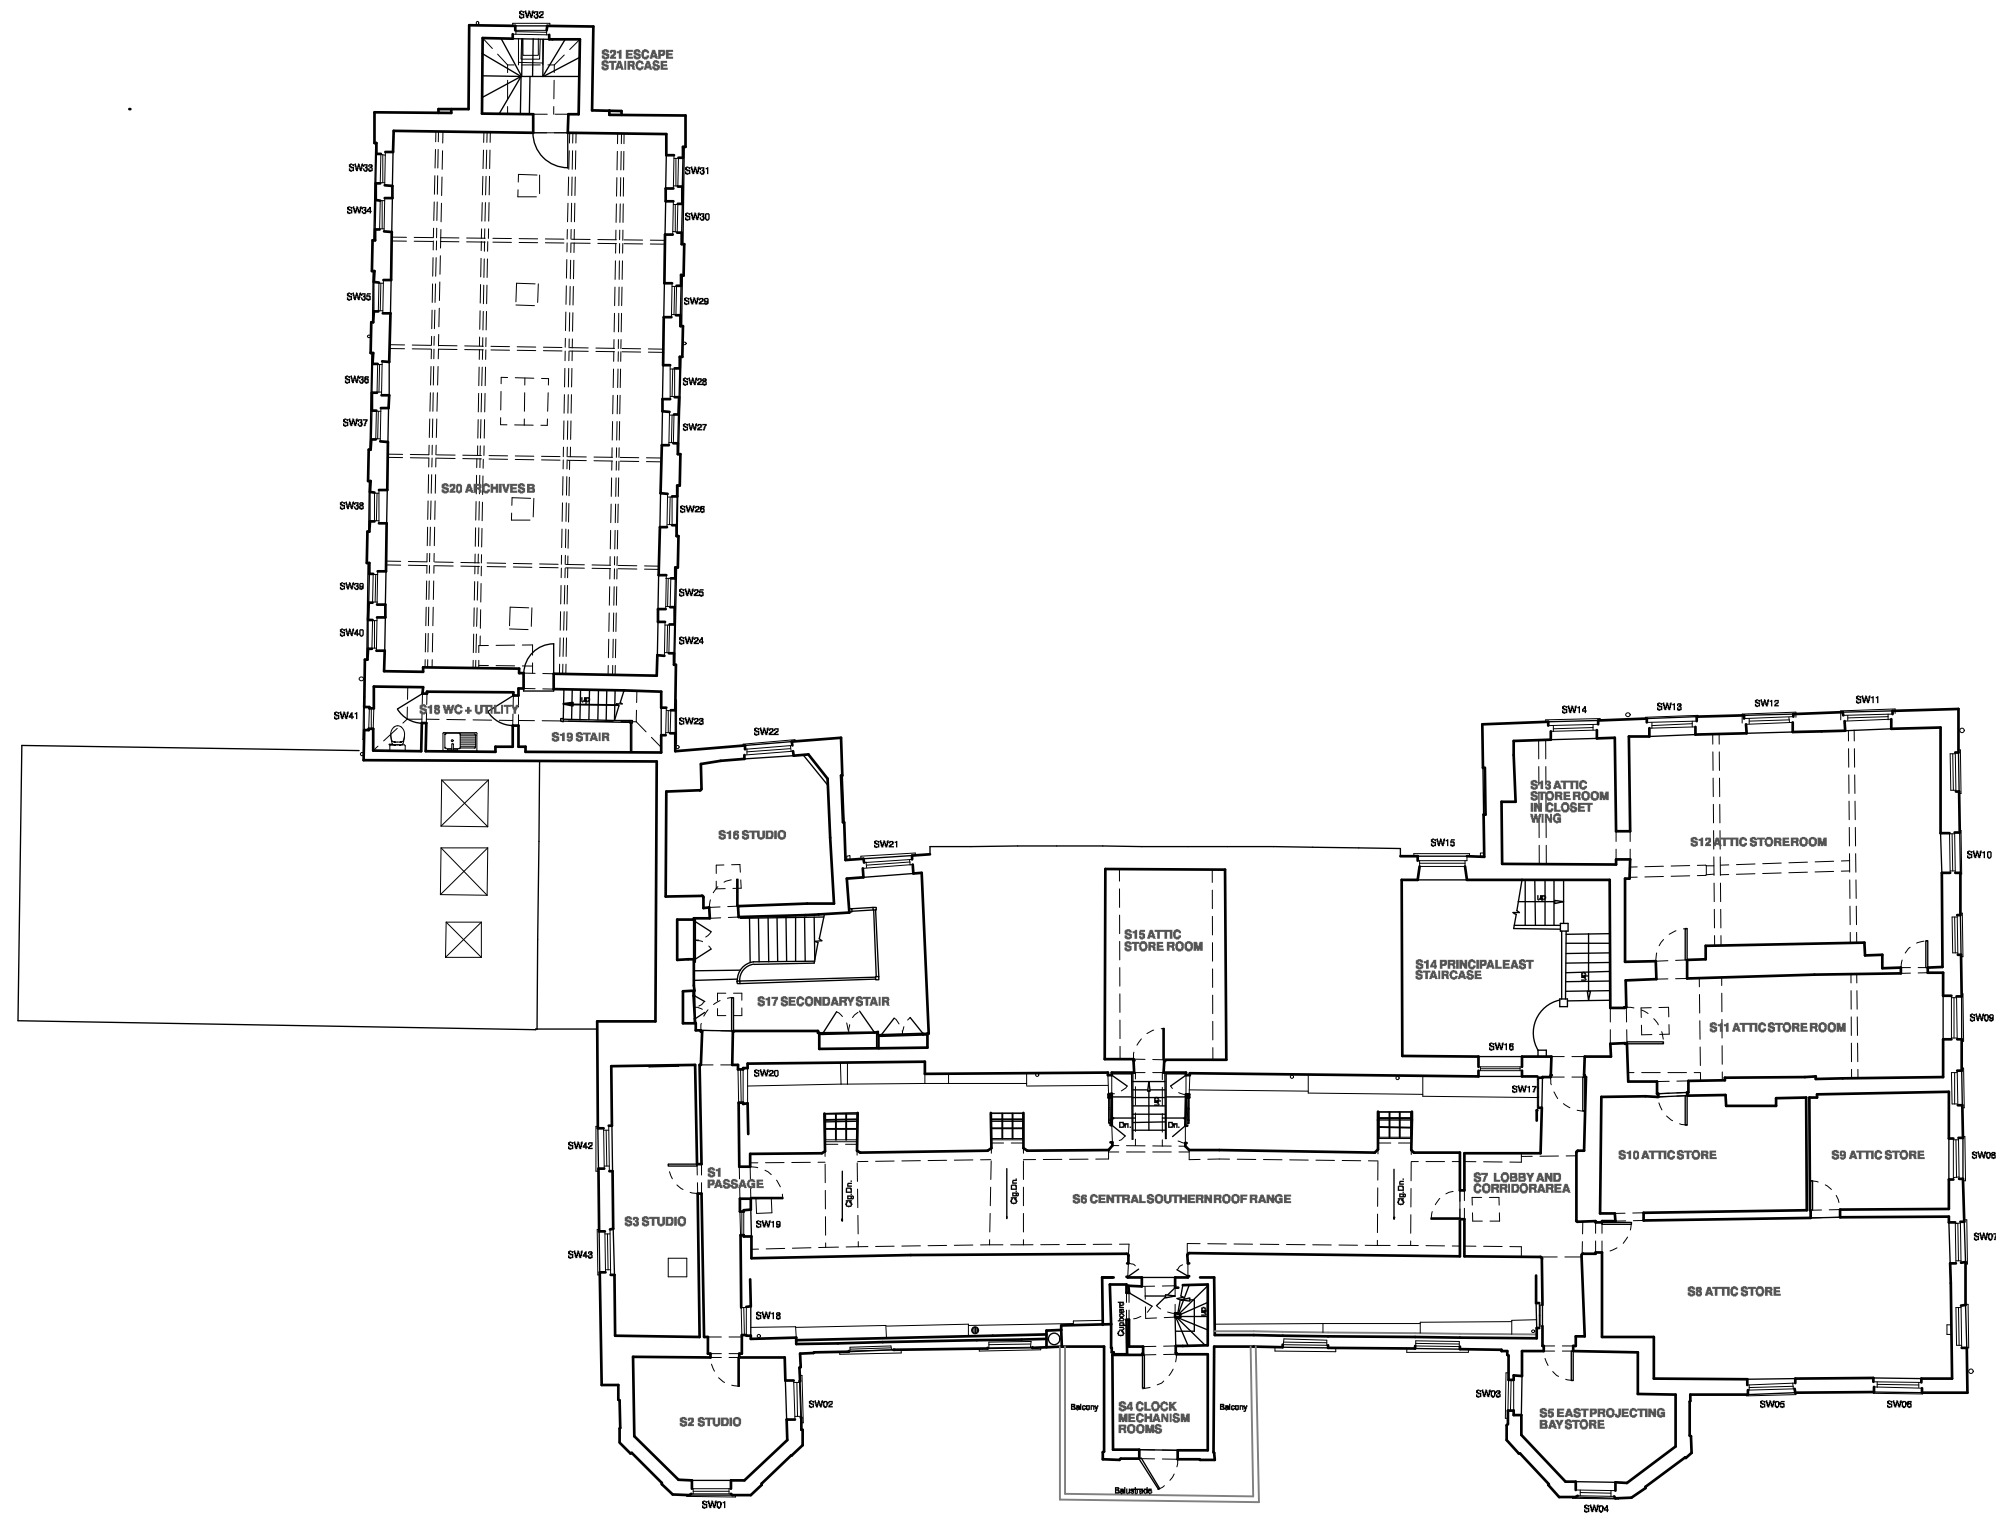

EXISTING SECOND FLOOR

Butler Hegarty Architects
 Unit 3.2, Islington Studios, 159-163 Marlborough Road, London, N19 4NF
 tel: 020 72638933 email: mail@butlerhegartyarchitects.co.uk

DO NOT SCALE check all dimensions on site



Scale 1:200

Bruce Castle Museum
 Title: Existing Second Floor Plan
 Drawing No: 0821921/Su14 Scale 1:200 @A3