


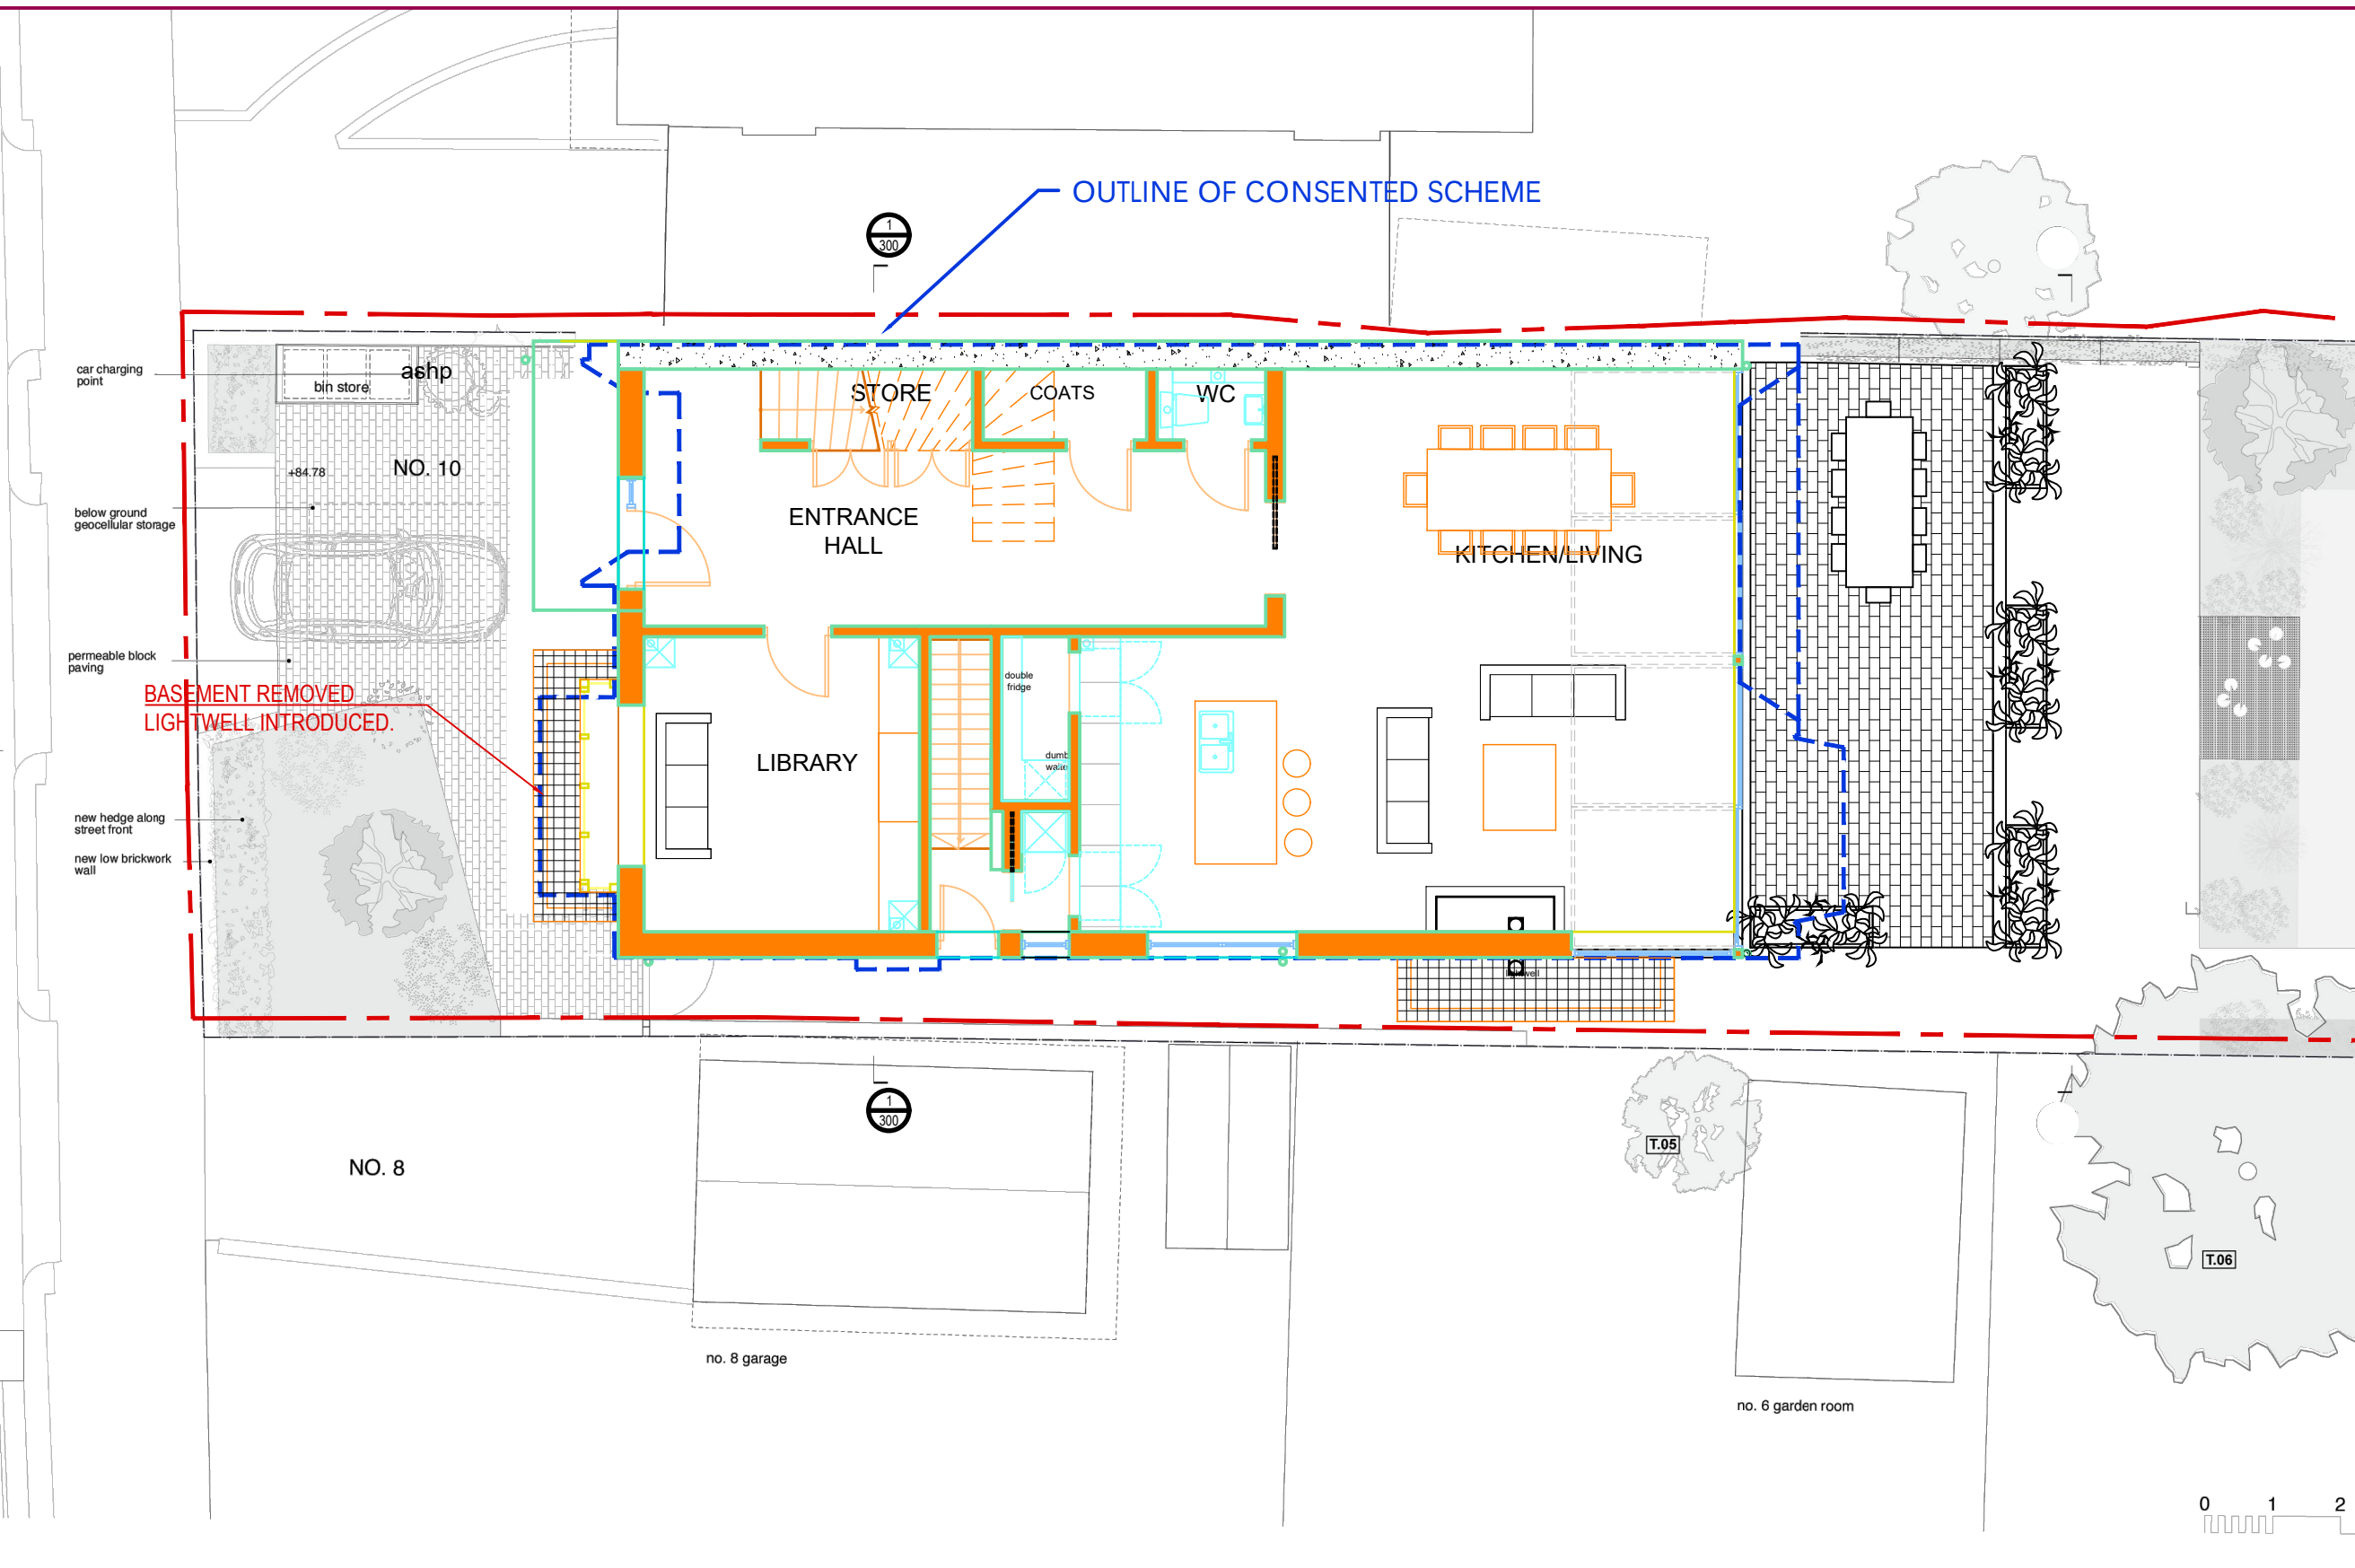

PROPOSED GROUND FLOOR PLAN

THE HOUSE DESIGNERS

c/o Baufritz (UK) Ltd
The Workplace, Oakington Road,
Cambridge CB3 0QH
T: 01223 235 632 E: studio@thehousedesigners.eu

DRAWING TITLE
PROPOSED GROUND FLOOR
PLAN

DRAWING NO
374 - 101

REVISION
E

PROJECT
REPLACEMENT DWELLING "HIGHGATE HOUSE"

SITE ADDRESS
10 FORDINTON ROAD, LONDON, N6 4TJ

REV	DESCRIPTION	DATE
E	BUILDING MOVED OVER TO AVOID TRESPASSING OF GUTTER ON NE BOUNDARY	04/04/23
D	LAYOUT REVISED TO ACCOMMODATE SIDE ENTR., FRONT BASEMENT REPLACED WITH LIGHTWELL	28/03/23
C	DOWN-PIPE IN LIBRARY REMOVED	29/11/22
B	DRAINAGE RISERS AND RUNS ADDED, GRID TO LIGHTWELL ADDED.	28/11/22
A	BASEMENT TO GROUND FLOOR STAIRS REVISED.	24/10/22