




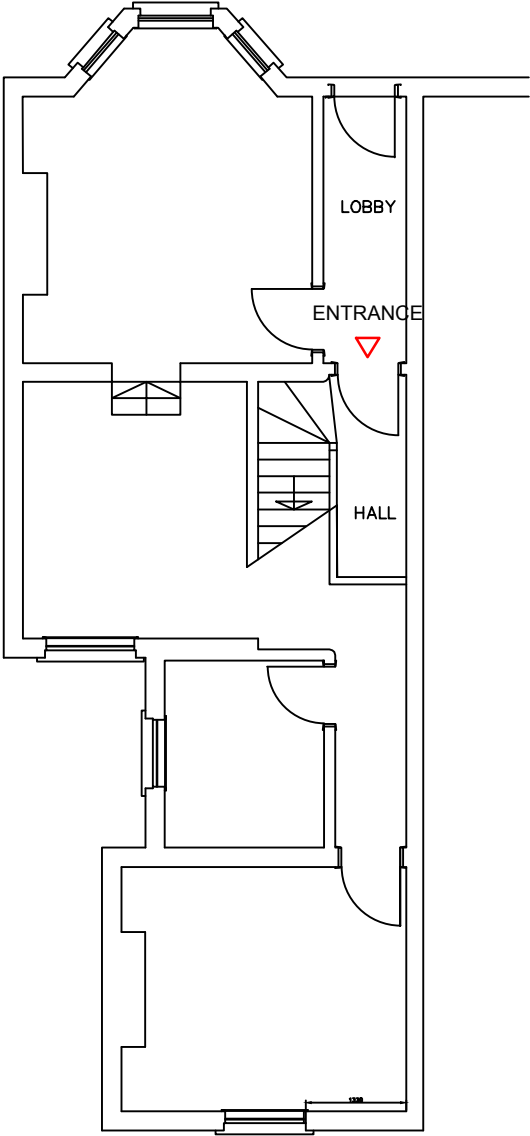


EXISTING
GROUND FLOOR PLAN

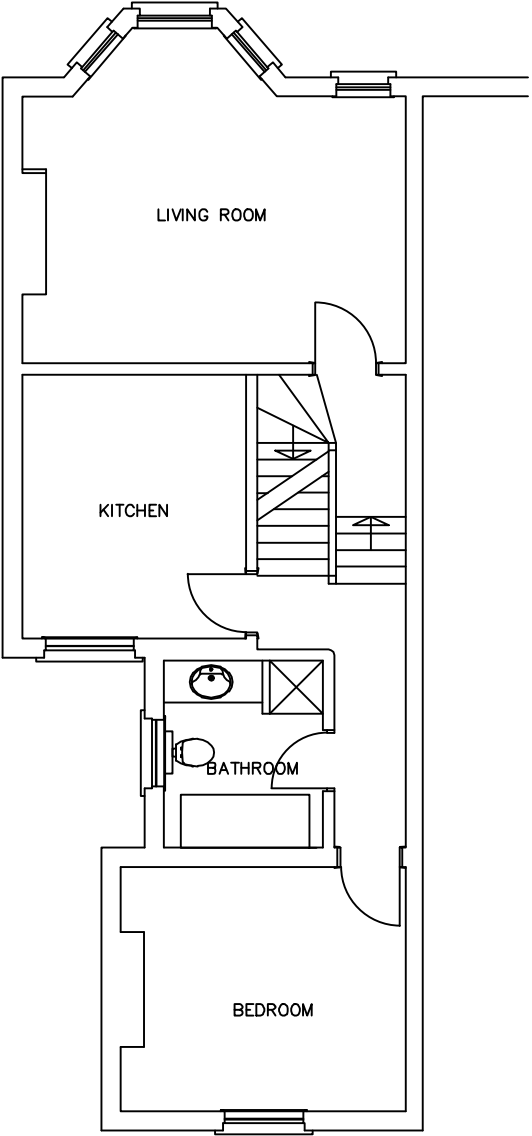


EXISTING
FIRST FLOOR PLAN

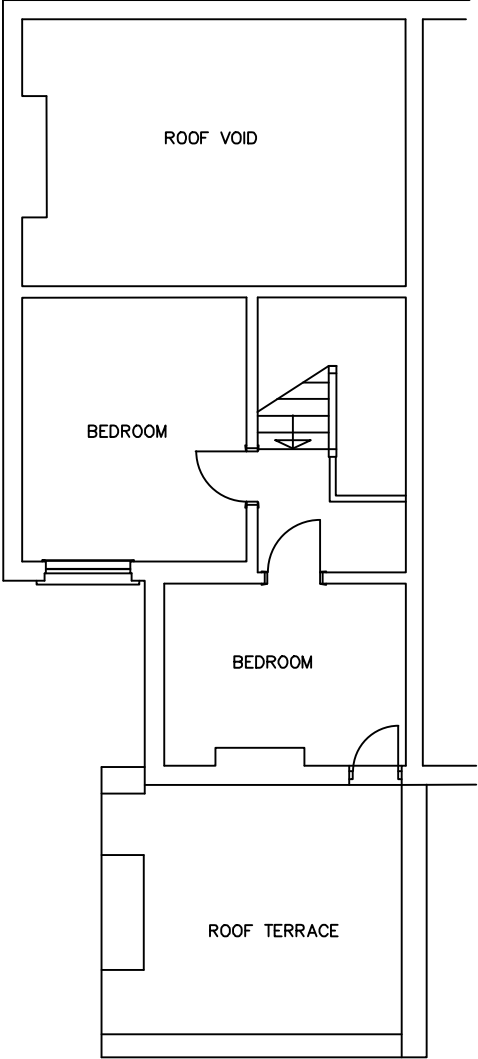

EXISTING
SECOND FLOOR PLAN

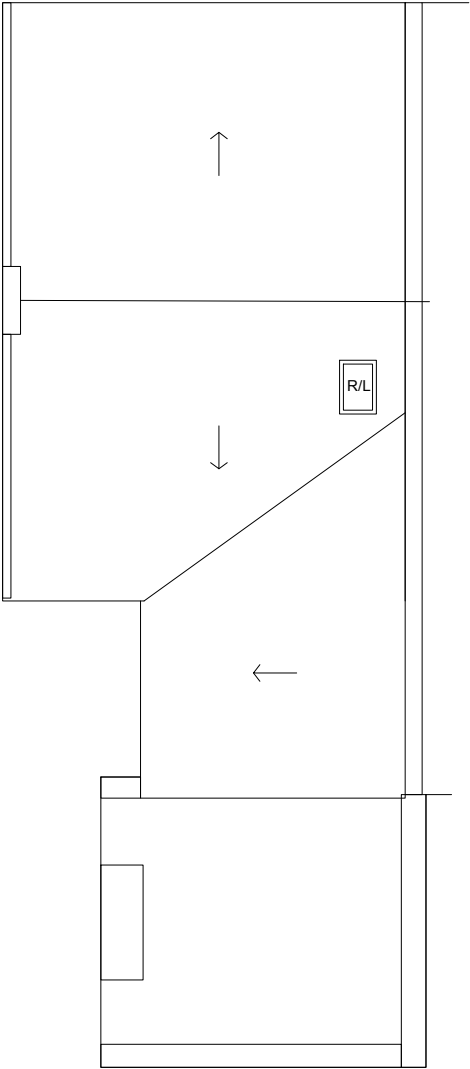

EXISTING
ROOF PLAN

 

REV	DESCRIPTION	DRAWN	DATE
Client: AIDAN O'BRIEN			
Job Title: UPPER FLAT, 15 EADE ROAD N4 1DJ			
Drawing Title: FLOOR PLANS - EXISTING			
Issue Status: PLANNING			
Drawn By: SC			
Date Drawn: 4/3/23			
Drawing Scale: 1:100			
Paper Size: A3			
Drawing No: 15-EADE-01			
Sheet No:			
Revision: V1			