

Ermine Road.10


Ermine Road.11

Ermine Road.12


Ermine Road.10

Ermine Road.11

Ermine Road.12

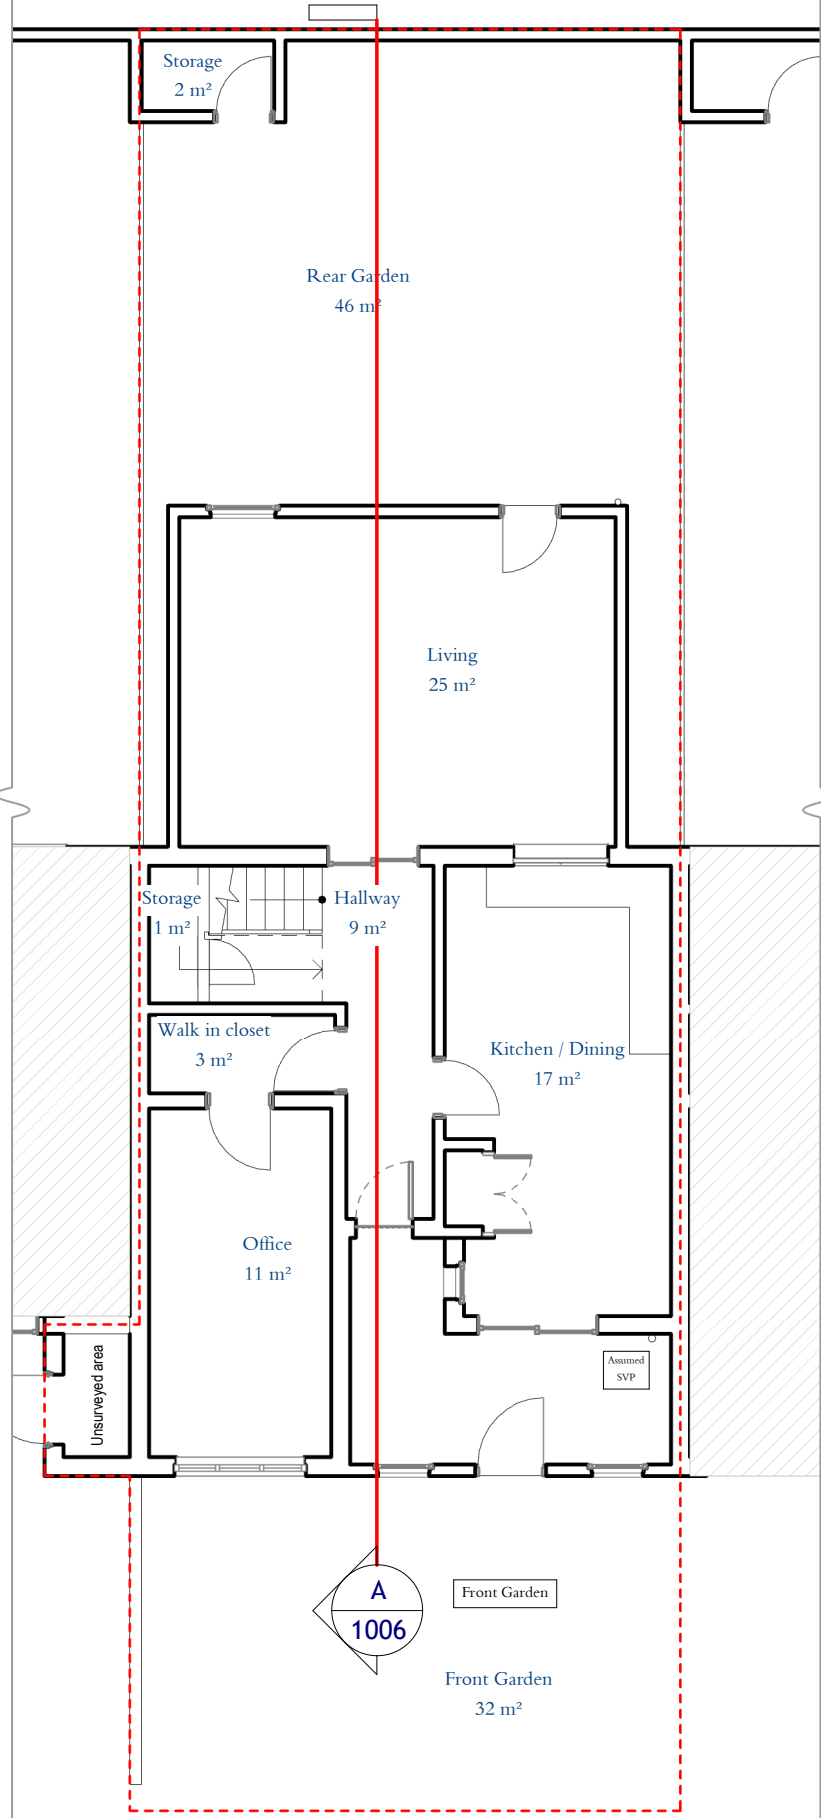

Existing Ground Floor

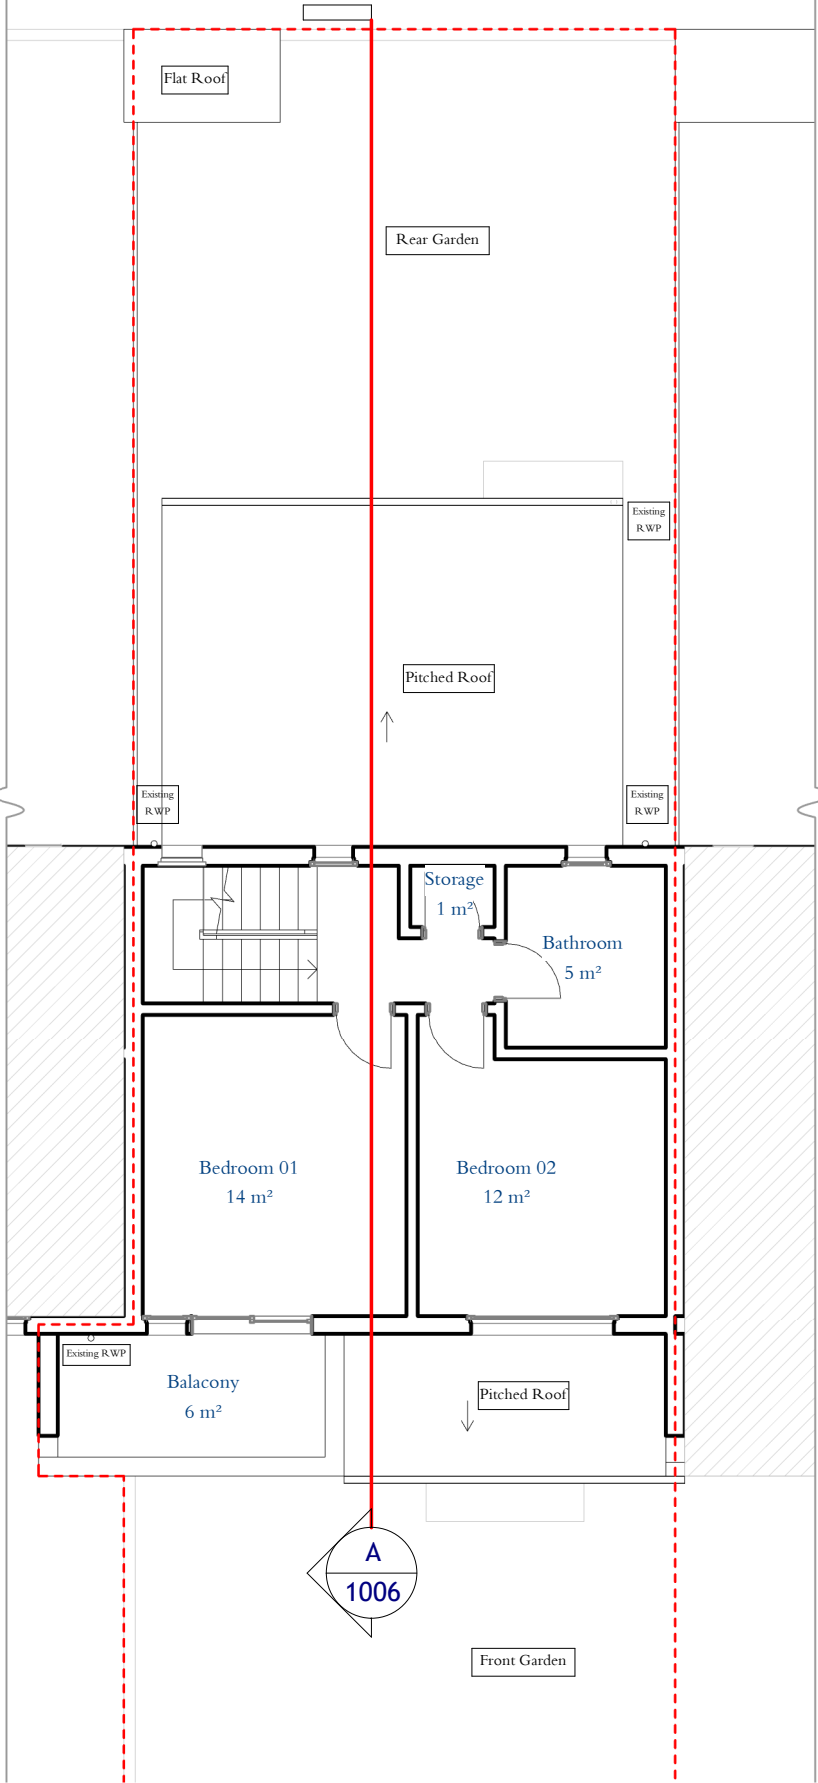

Existing First Floor


Revision	Revision Date

ADDRESS

11 Ermine Road, N15 6DB



1:100@A3

 

SHEET N.

1001

DRAWING TITLE

Existing Floor Plans

DATE:

01/02/2023


SCALE

1:100 @ A3

Copyright in the design and this drawing is the property of Excel Planning Ltd. Reproduction in whole or in part is forbidden without written permission of Excel Planning Ltd. This drawing must be read in conjunction with all other relevant documentation and drawings.

Excel Planning Ltd accepts no liability for any expense, loss or damage of whatsoever nature and however arising from any variation which has not been referred to them and their approval obtained.


Do not scale from this drawing, only figured dimensions are to be used. All dimensions to be cross-checked on-site prior to manufacture and construction. Any discrepancies to be reported to Excel Planning Ltd immediately.

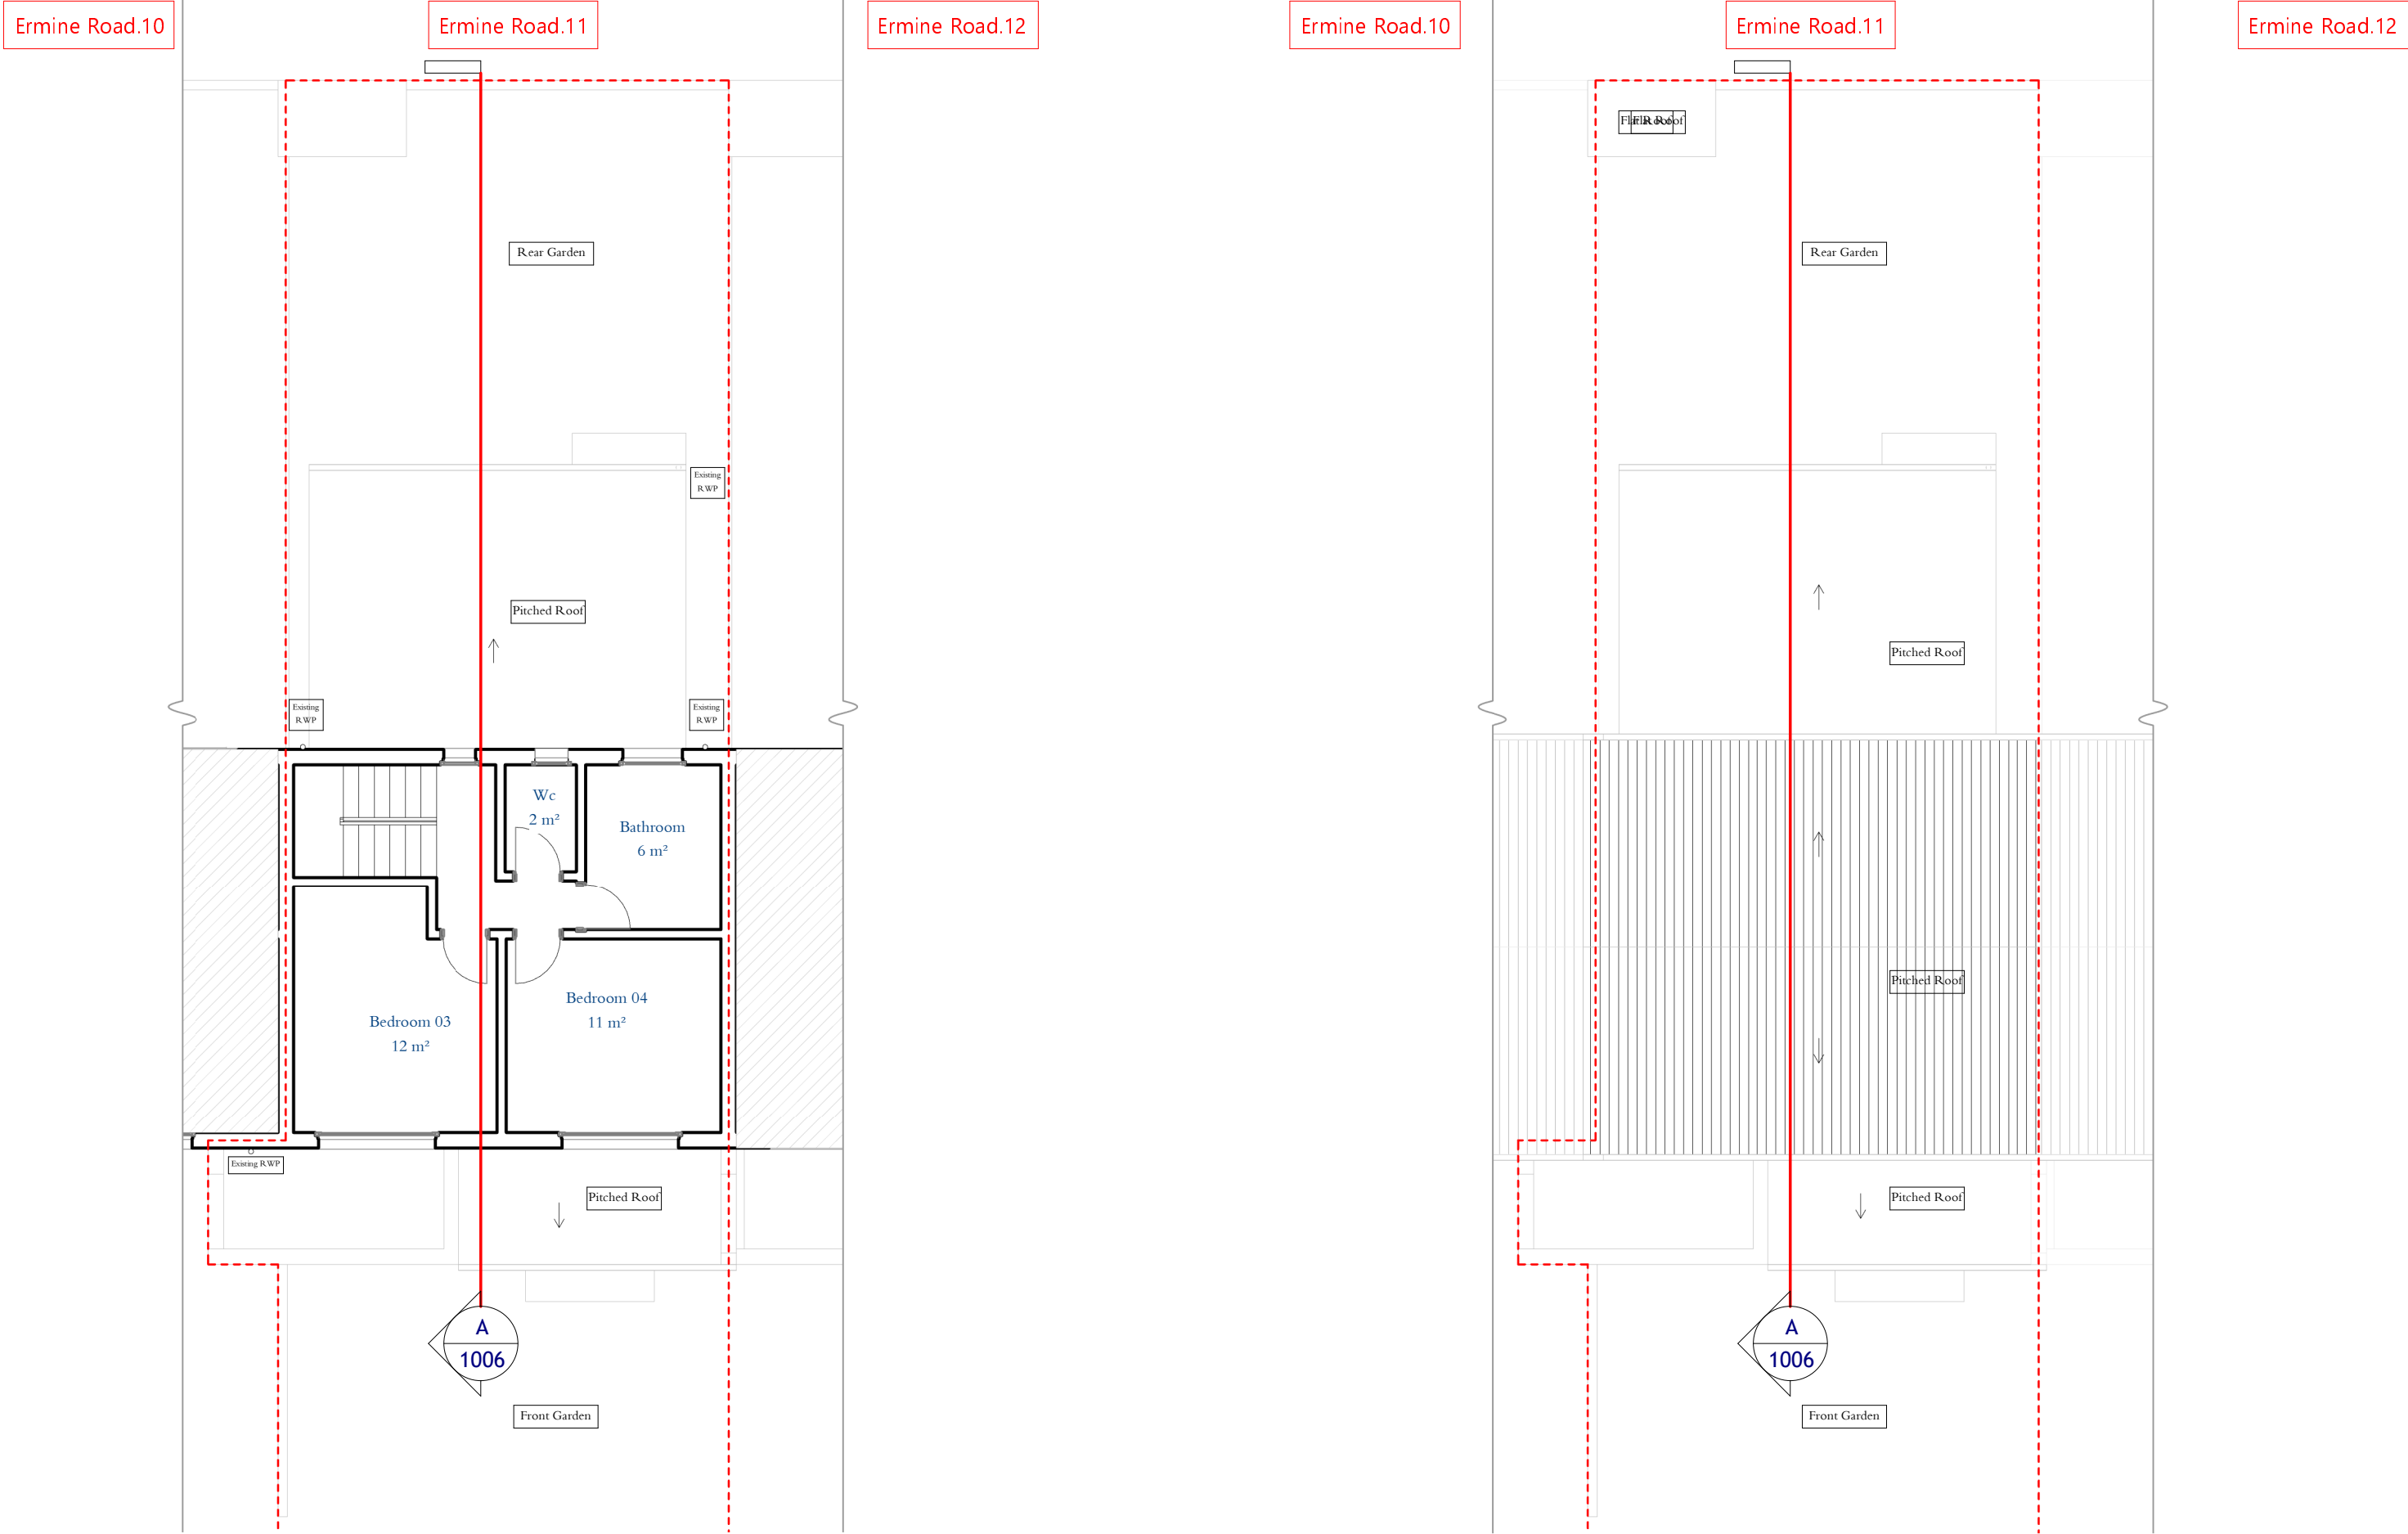

Existing Second Floor

Existing Roof Plan


Revision	Revision Date

 

Ermine Road.12

Ermine Road.11

Ermine Road.10

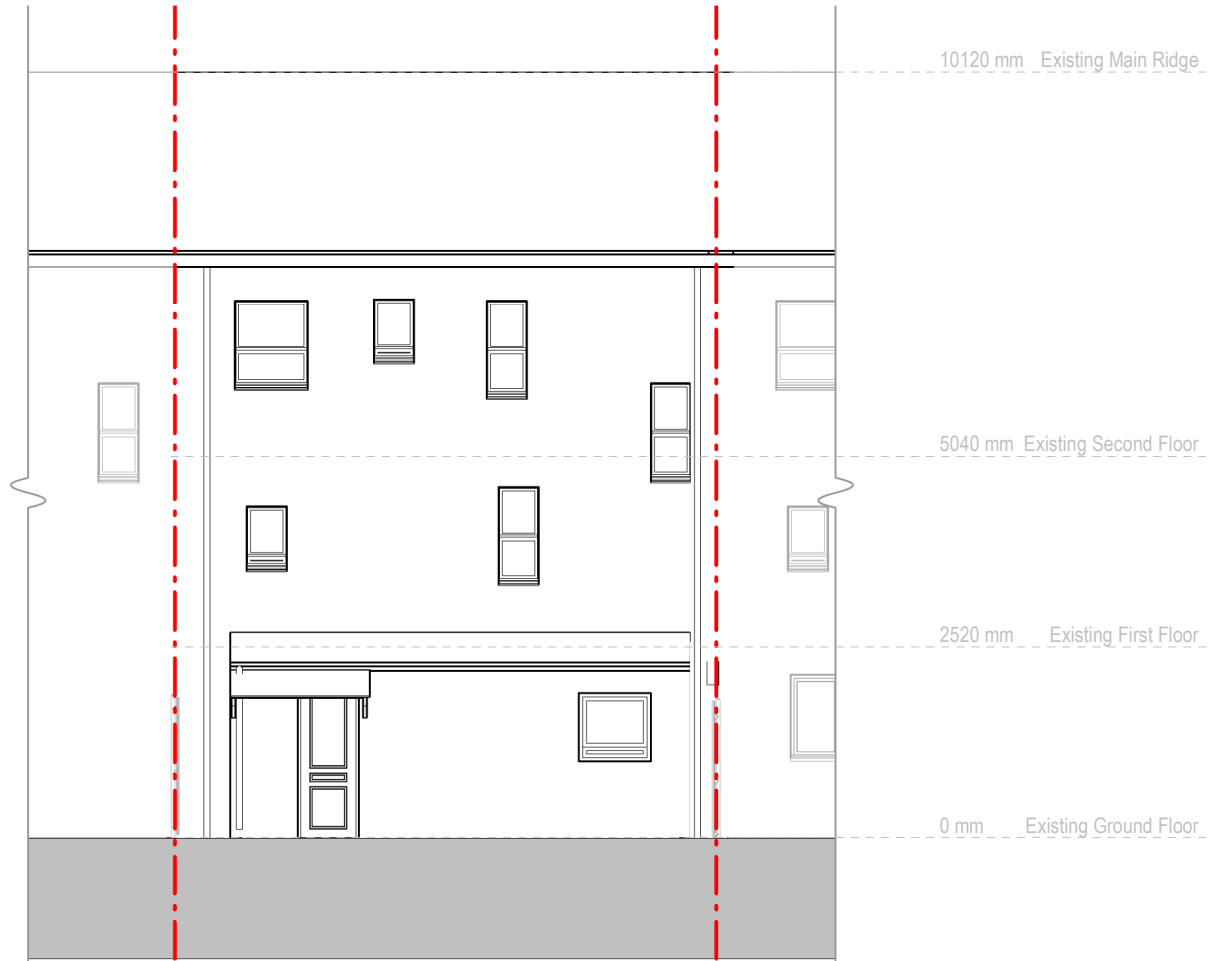

Existing Rear Elevation

Ermine Road.10

Ermine Road.11

Ermine Road.12



Existing Front Elevation

Revision	Revision Date

ADDRESS

11 Ermine Road, N15 6DB

0 1 2 5m

1:100@A3

SHEET N.

1003

DRAWING TITLE

Existing Front & Rear Elevations

DATE:

01/02/2023


SCALE

1:100 @ A3

Copyright in the design and this drawing is the property of Excel Planning Ltd. Reproduction in whole or in part is forbidden without written permission of Excel Planning Ltd. This drawing must be read in conjunction with all other relevant documentation and drawings.

Excel Planning Ltd accepts no liability for any expense, loss or damage of whatsoever nature and however arising from any variation which has not been referred to them and their approval obtained.

Do not scale from this drawing, only figured dimensions are to be used. All dimensions to be cross-checked on-site prior to manufacture and construction. Any discrepancies to be reported to Excel Planning Ltd immediately.

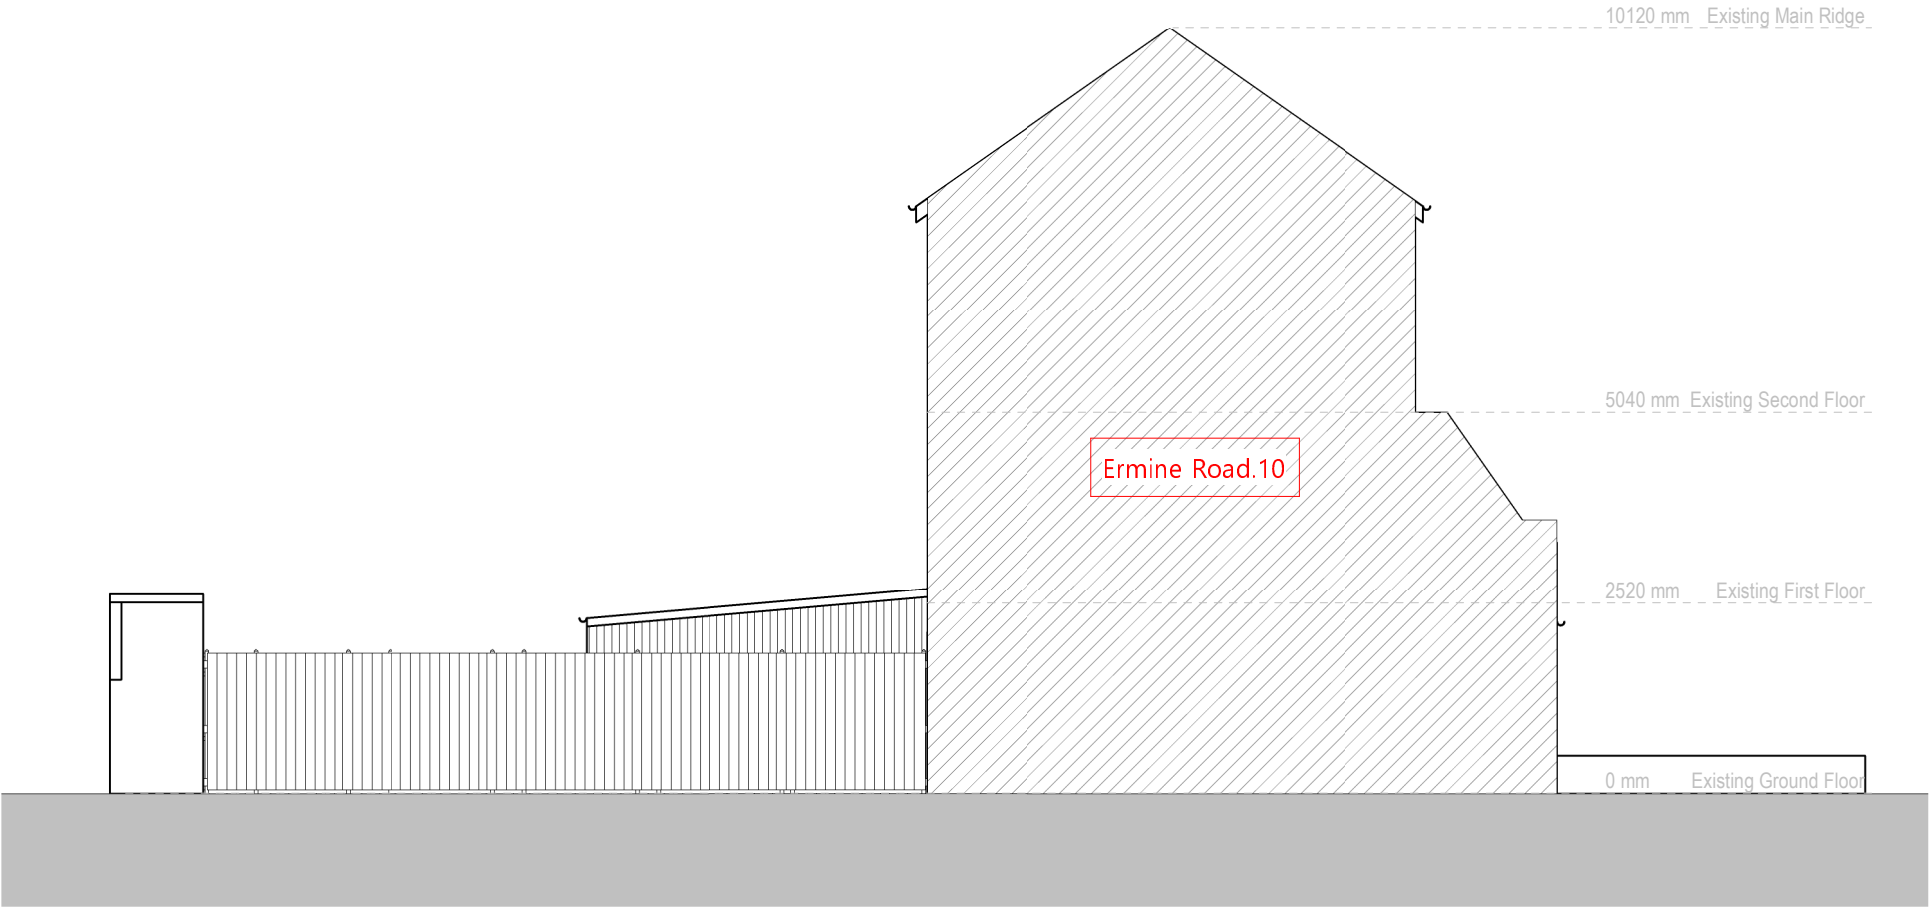

Existing Right Elevation

Revision	Revision Date

ADDRESS

11 Ermine Road, N15 6DB



1:100@A3

SHEET N.

1004

DRAWING TITLE
Existing Right Elevation

DATE:

01/02/2023


SCALE

1:100 @ A3

Copyright in the design and this drawing is the property of Excel Planning Ltd. Reproduction in whole or in part is forbidden without written permission of Excel Planning Ltd. This drawing must be read in conjunction with all other relevant documentation and drawings.

Excel Planning Ltd accepts no liability for any expense, loss or damage of whatsoever nature and however arising from any variation which has not been referred to them and their approval obtained.

Do not scale from this drawing, only figured dimensions are to be used. All dimensions to be cross-checked on-site prior to manufacture and construction. Any discrepancies to be reported to Excel Planning Ltd immediately.

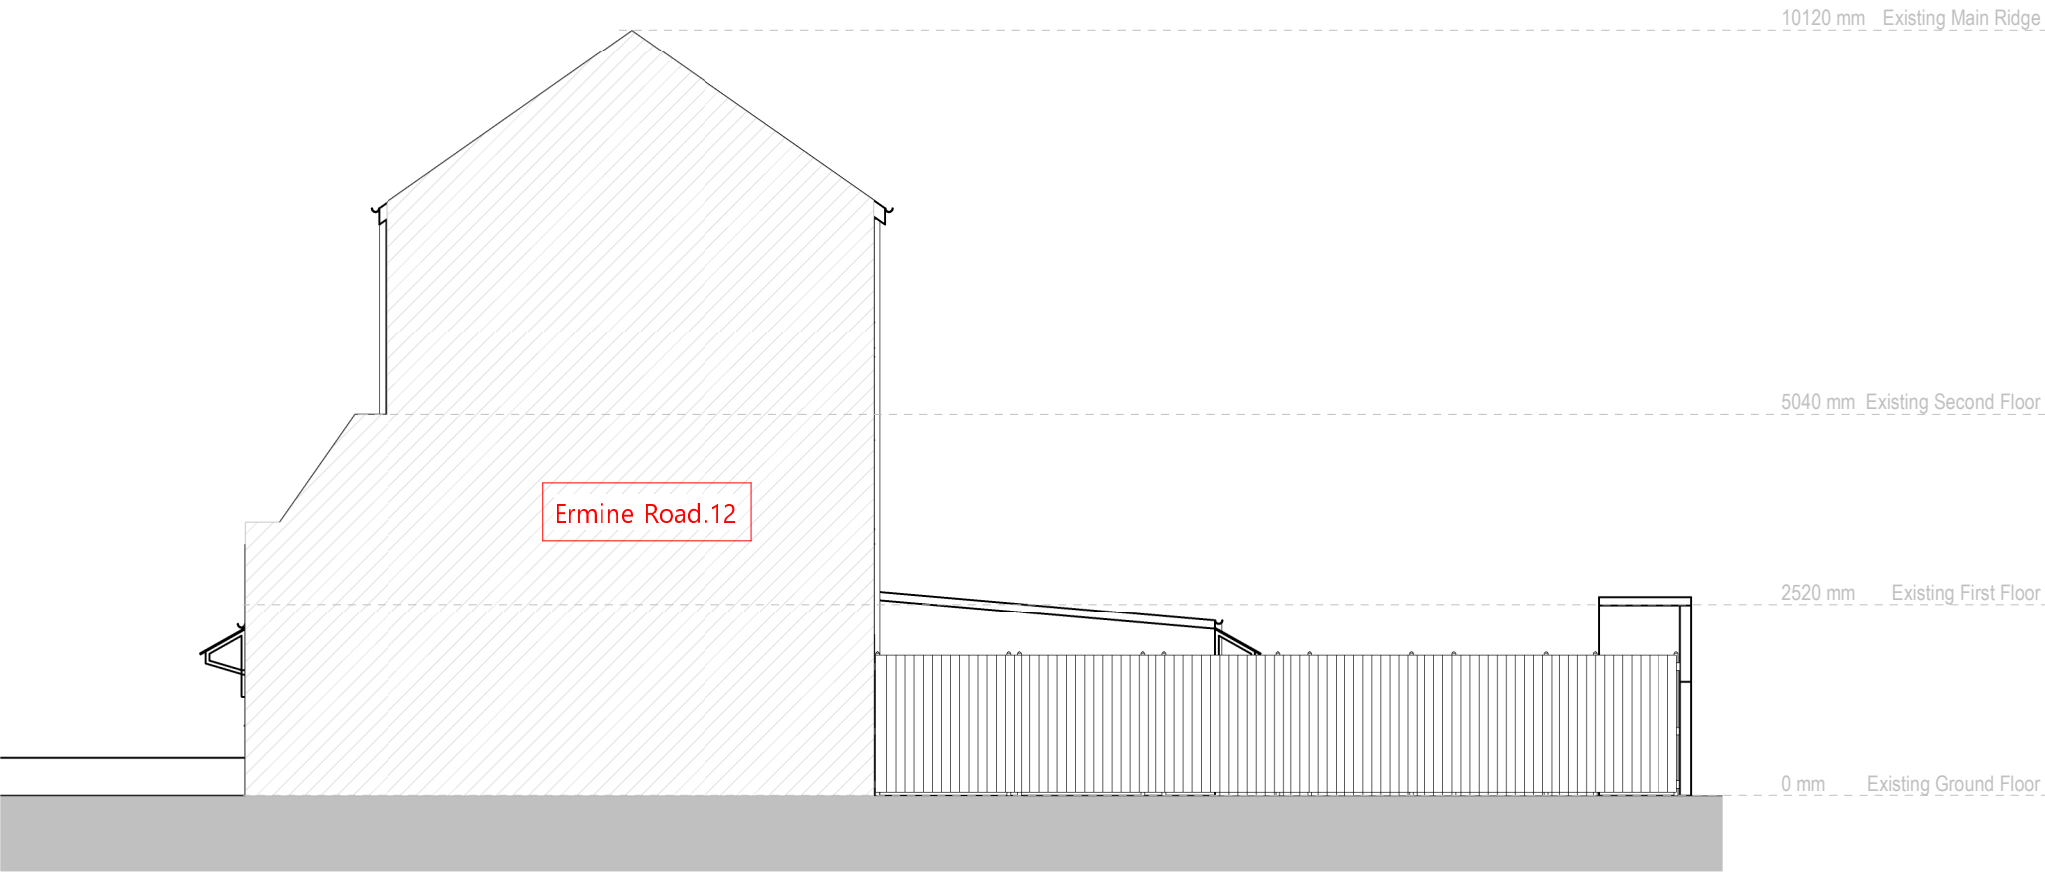

Existing Left Elevation

Revision	Revision Date

ADDRESS

11 Ermine Road, N15 6DB



1:100@A3

SHEET N.

1005

DRAWING TITLE

Existing Left Elevation

DATE:

01/02/2023

SCALE

1:100 @ A3

Copyright in the design and this drawing is the property of Excel Planning Ltd. Reproduction in whole or in part is forbidden without written permission of Excel Planning Ltd. This drawing must be read in conjunction with all other relevant documentation and drawings.

Excel Planning Ltd accepts no liability for any expense, loss or damage of whatsoever nature and however arising from any variation which has not been referred to them and their approval obtained.

Do not scale from this drawing, only figured dimensions are to be used. All dimensions to be cross-checked on-site prior to manufacture and construction. Any discrepancies to be reported to Excel Planning Ltd immediately.



Section A-A

Revision	Revision Date

ADDRESS

11 Ermine Road, N15 6DB

0 1 2 5m

1:100@A3

SHEET N.

1006

DRAWING TITLE

Existing Section A-A

DATE:

01/02/2023


SCALE

1:100 @ A3

Copyright in the design and this drawing is the property of Excel Planning Ltd. Reproduction in whole or in part is forbidden without written permission of Excel Planning Ltd. This drawing must be read in conjunction with all other relevant documentation and drawings.

Excel Planning Ltd accepts no liability for any expense, loss or damage of whatsoever nature and however arising from any variation which has not been referred to them and their approval obtained.

Do not scale from this drawing, only figured dimensions are to be used. All dimensions to be cross-checked on-site prior to manufacture and construction. Any discrepancies to be reported to Excel Planning Ltd immediately.

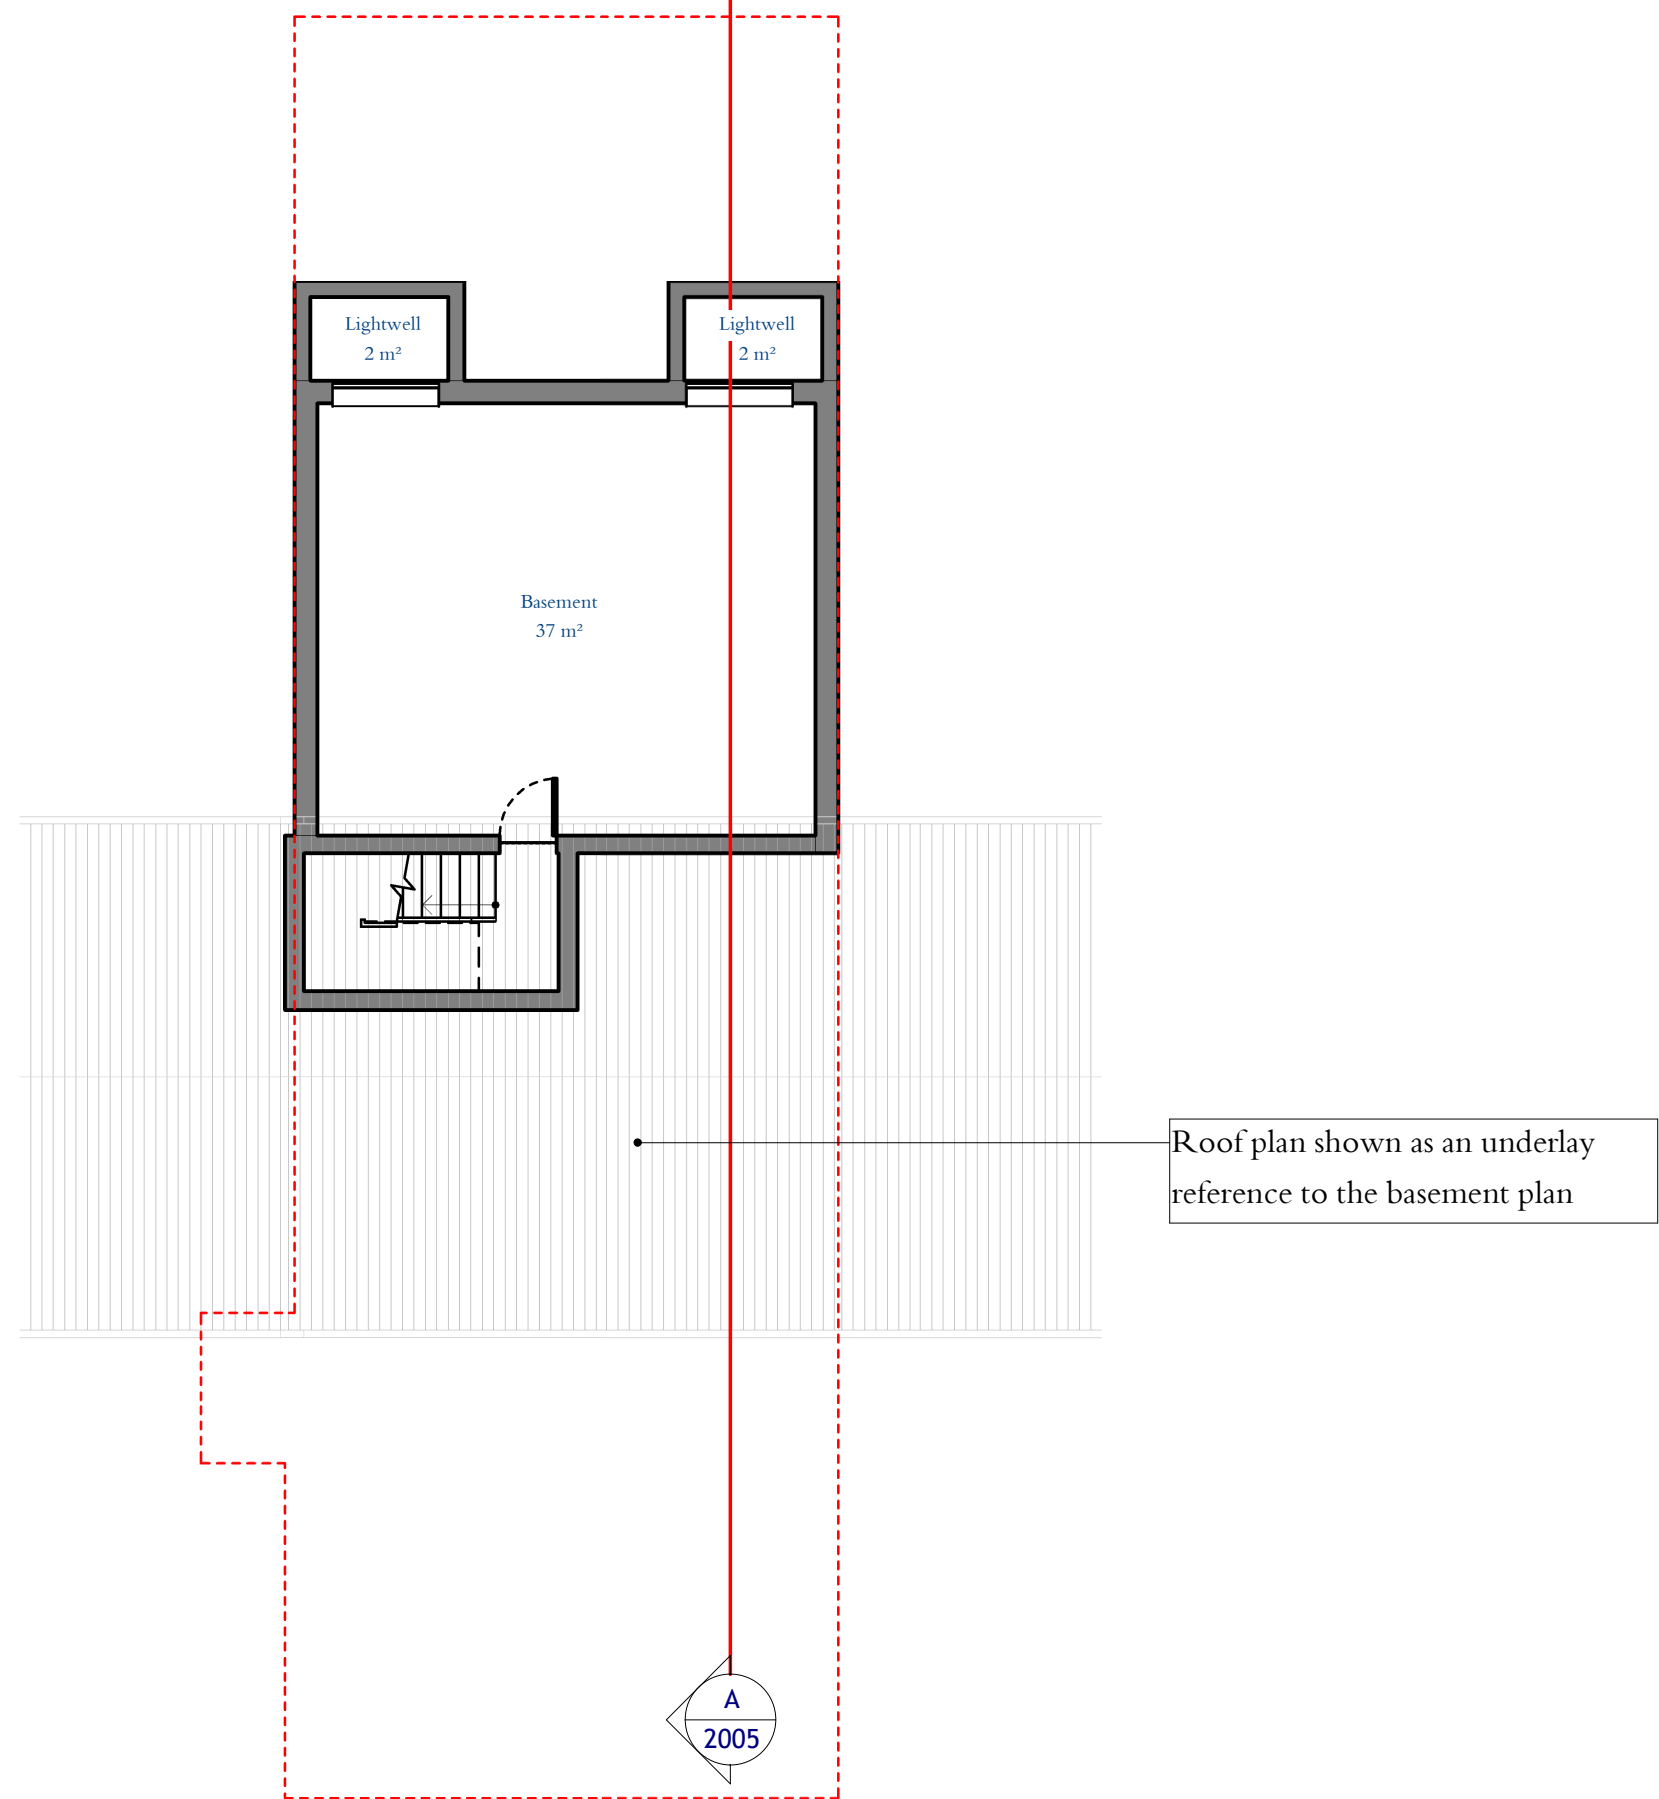

Proposed Basement


Revision	Revision Date

ADDRESS

11 Ermine Road, N15 6DB

0 1 2 5m

1:100@A3

 

SHEET N.
2000

DRAWING TITLE
Proposed Basement

DATE: 01/02/2023
SCALE: 1:100 @ A3

Ermine Road.10


Ermine Road.11

Ermine Road.12


Ermine Road.10

Ermine Road.11

Ermine Road.12

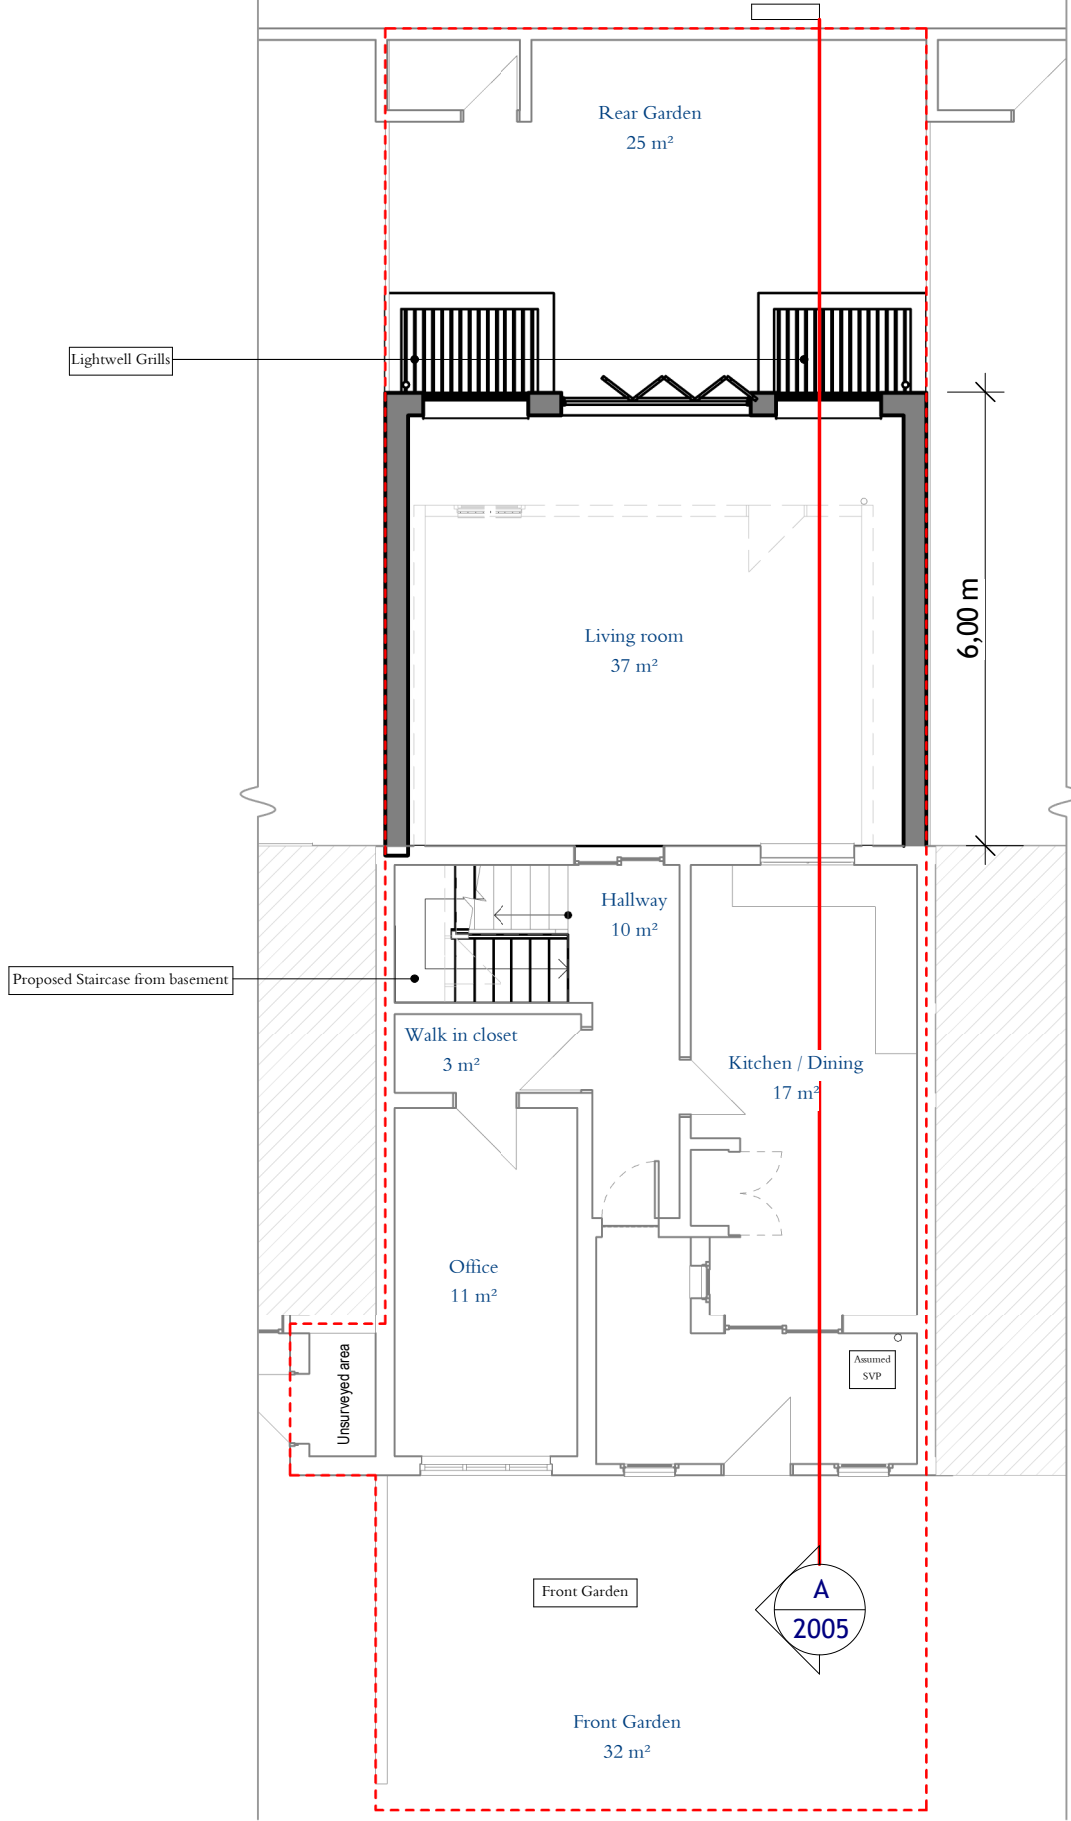

Proposed Ground Floor

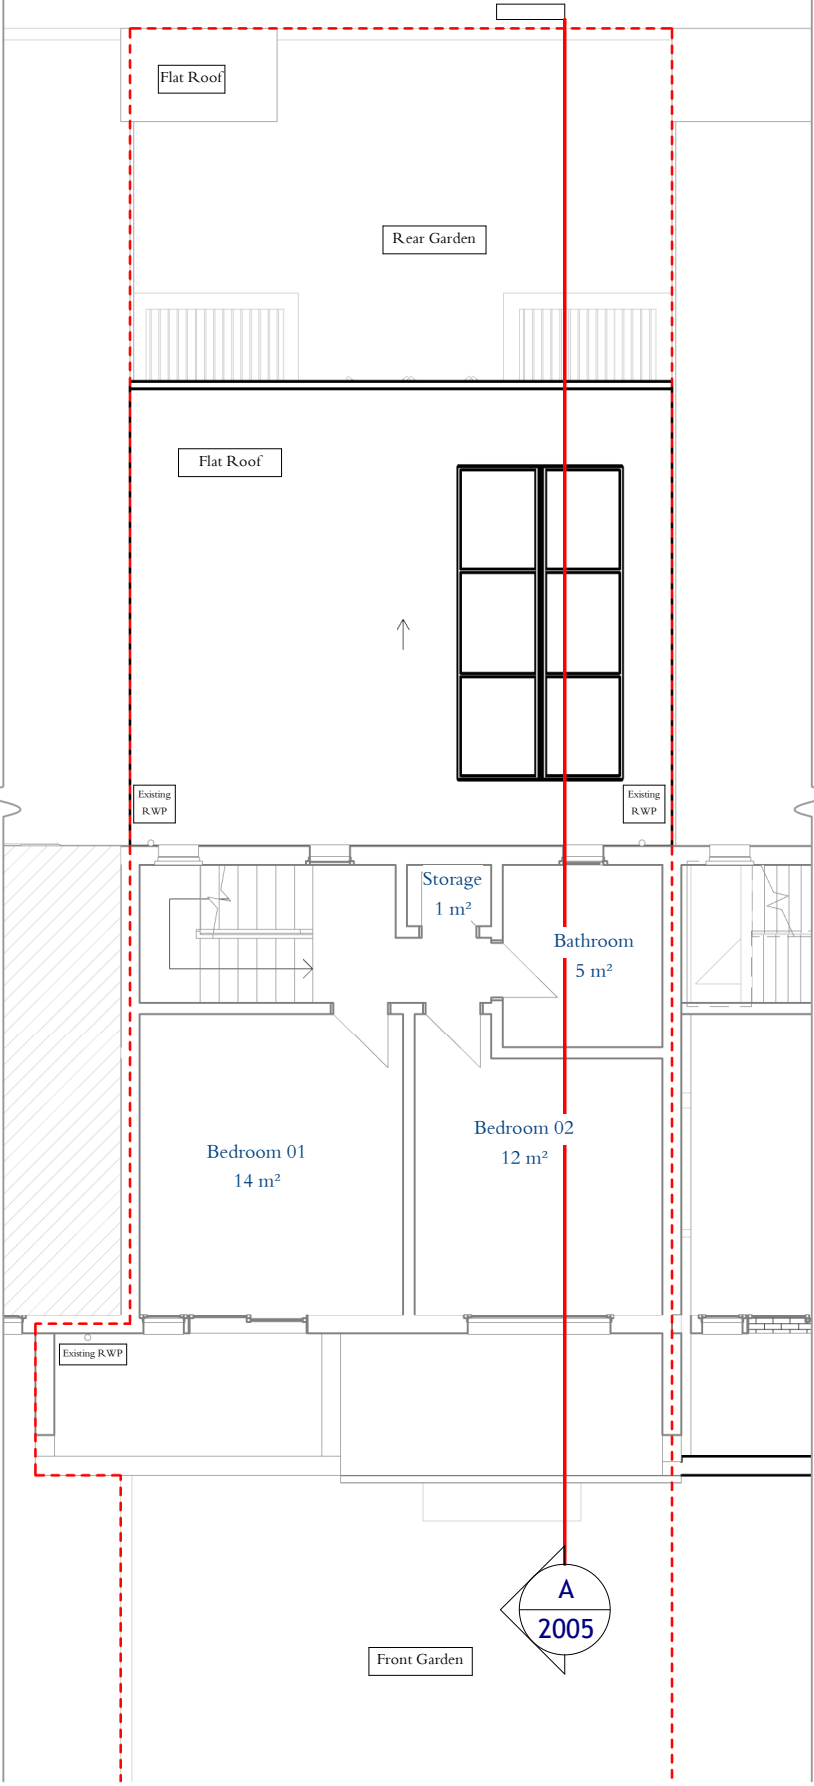

Proposed First Floor


Revision	Revision Date

ADDRESS

11 Ermine Road, N15 6DB

0 1 2 5m

1:100@A3

 

SHEET N.

2001

DRAWING TITLE

Proposed Floor plans

DATE:

01/02/2023

SCALE

1:100 @ A3

Copyright in the design and this drawing is the property of Excel Planning Ltd. Reproduction in whole or in part is forbidden without written permission of Excel Planning Ltd. This drawing must be read in conjunction with all other relevant documentation and drawings.


Excel Planning Ltd accepts no liability for any expense, loss or damage of whatsoever nature and however arising from any variation which has not been referred to them and their approval obtained.

Do not scale from this drawing, only figured dimensions are to be used. All dimensions to be cross-checked on-site prior to manufacture and construction. Any discrepancies to be reported to Excel Planning Ltd immediately.

Ermine Road.10

Ermine Road.11

Ermine Road.12

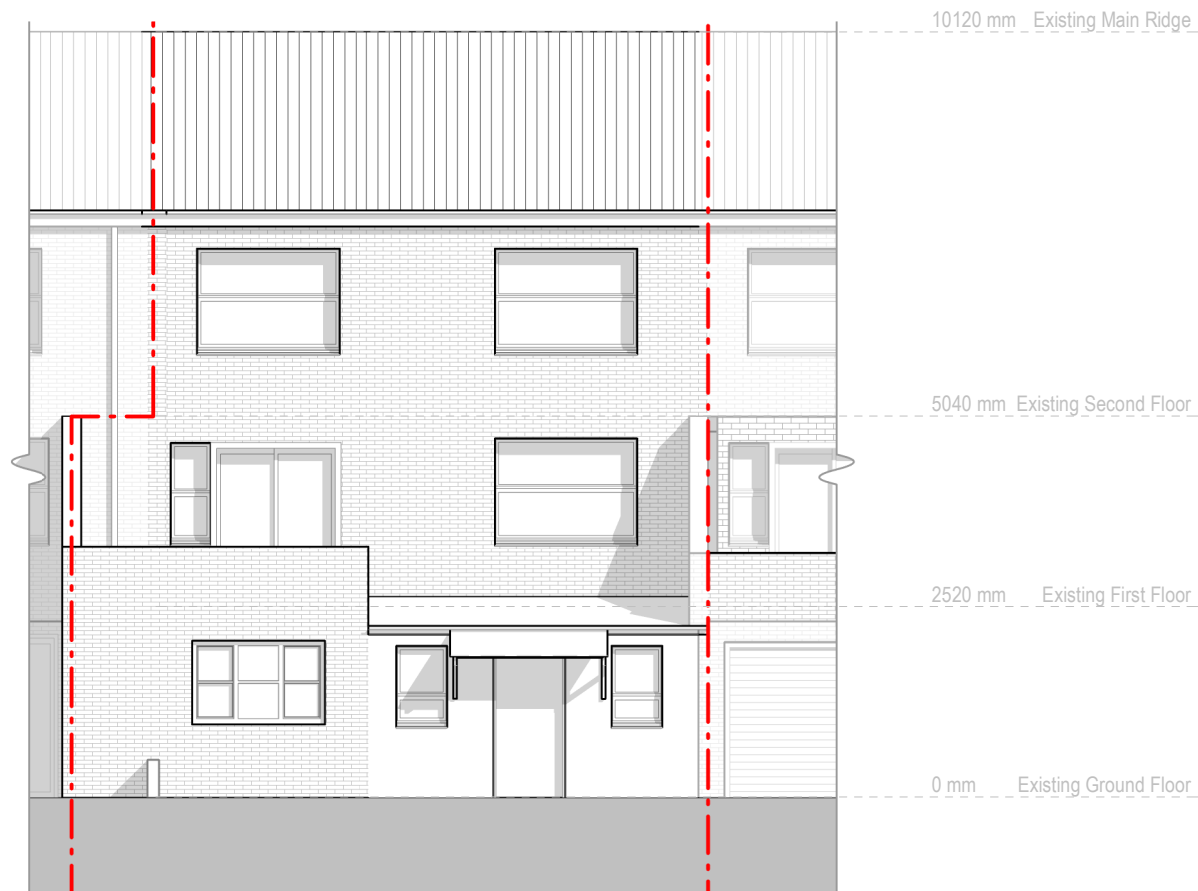

Proposed Front Elevation

Ermine Road.12

Ermine Road.11

Ermine Road.10



Existing Rear Elevation

Revision	Revision Date

ADDRESS

11 Ermine Road, N15 6DB

0 1 2 5m

1:100@A3

SHEET N.

2002

DRAWING TITLE

Proposed Front & Rear Elevation

DATE:

01/02/2023


SCALE

1:100 @ A3

Copyright in the design and this drawing is the property of Excel Planning Ltd. Reproduction in whole or in part is forbidden without written permission of Excel Planning Ltd. This drawing must be read in conjunction with all other relevant documentation and drawings.

Excel Planning Ltd accepts no liability for any expense, loss or damage of whatsoever nature and however arising from any variation which has not been referred to them and their approval obtained.

Do not scale from this drawing, only figured dimensions are to be used. All dimensions to be cross-checked on-site prior to manufacture and construction. Any discrepancies to be reported to Excel Planning Ltd immediately.

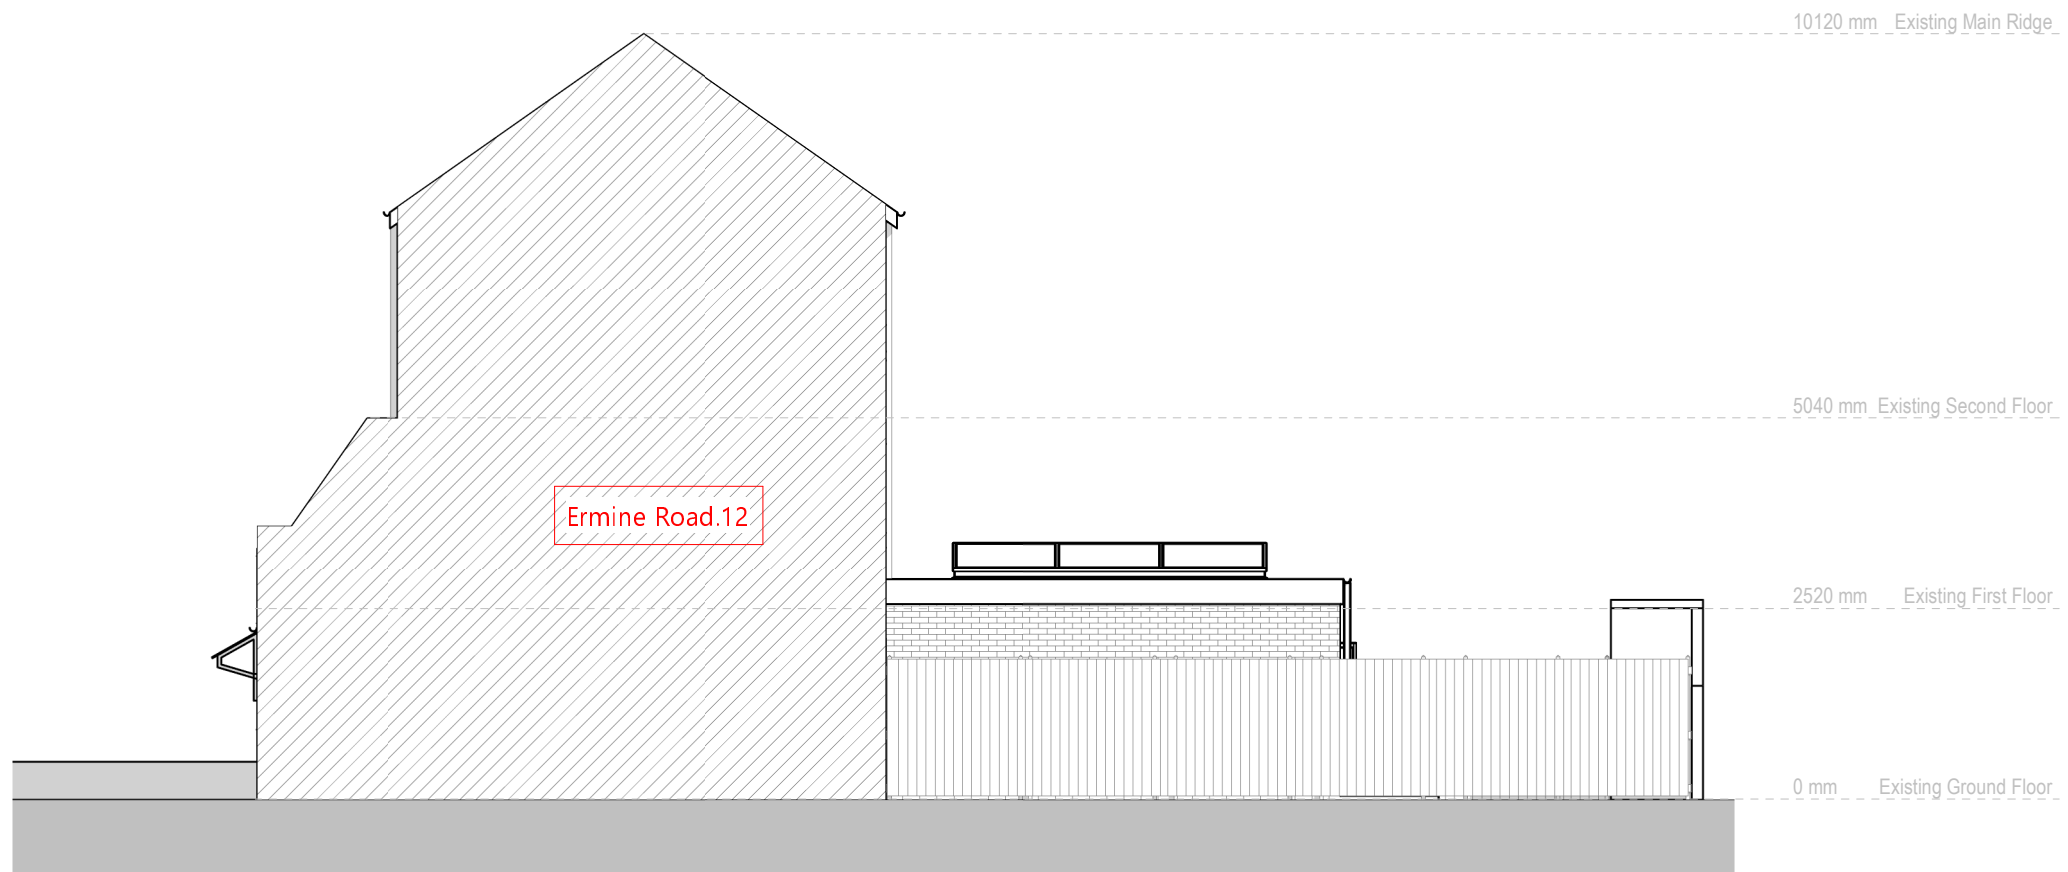

Proposed Left Elevation

Revision	Revision Date

ADDRESS

11 Ermine Road, N15 6DB



1:100@A3

SHEET N.

2003

DRAWING TITLE

Proposed Left Elevation

DATE:

01/02/2023


SCALE

1:100 @ A3

Copyright in the design and this drawing is the property of Excel Planning Ltd. Reproduction in whole or in part is forbidden without written permission of Excel Planning Ltd. This drawing must be read in conjunction with all other relevant documentation and drawings.


Excel Planning Ltd accepts no liability for any expense, loss or damage of whatsoever nature and however arising from any variation which has not been referred to them and their approval obtained.

Do not scale from this drawing, only figured dimensions are to be used. All dimensions to be cross-checked on-site prior to manufacture and construction. Any discrepancies to be reported to Excel Planning Ltd immediately.

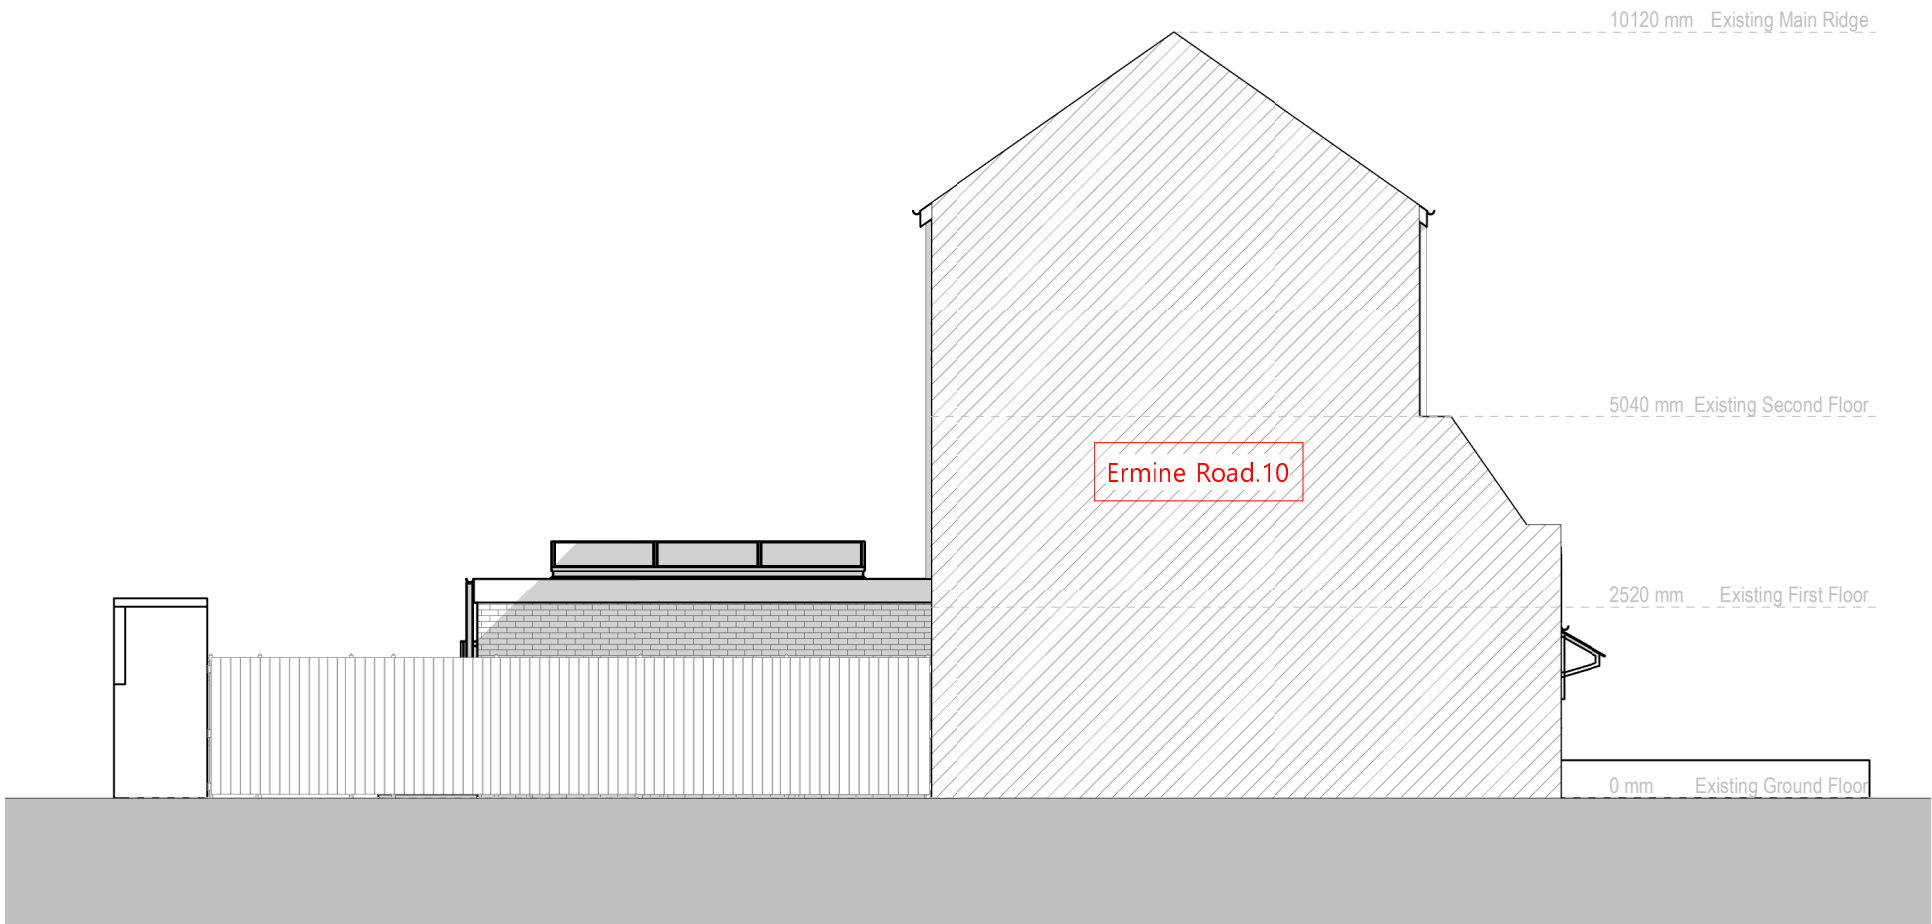

Proposed Right Elevation

Revision	Revision Date

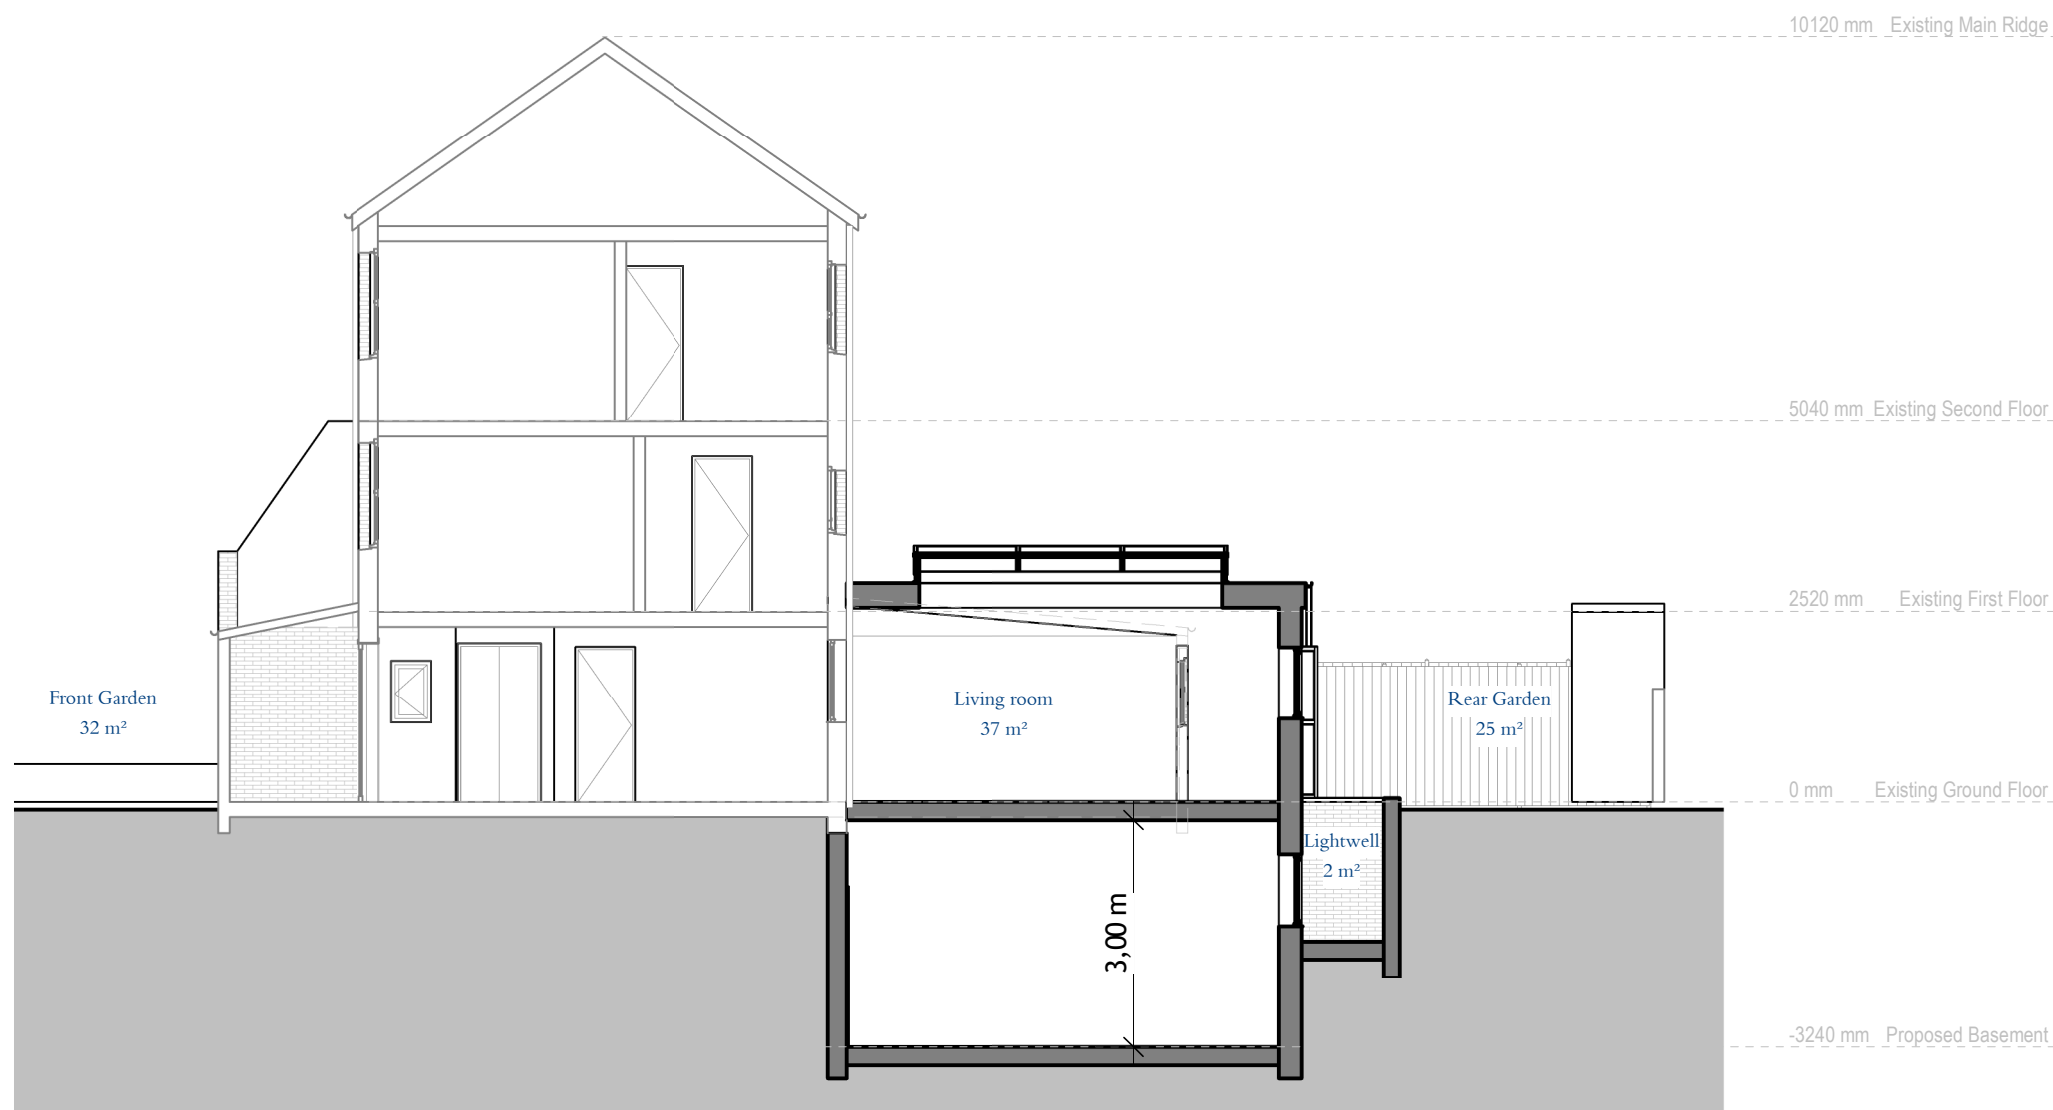

Proposed Section A-A

Revision	Revision Date