

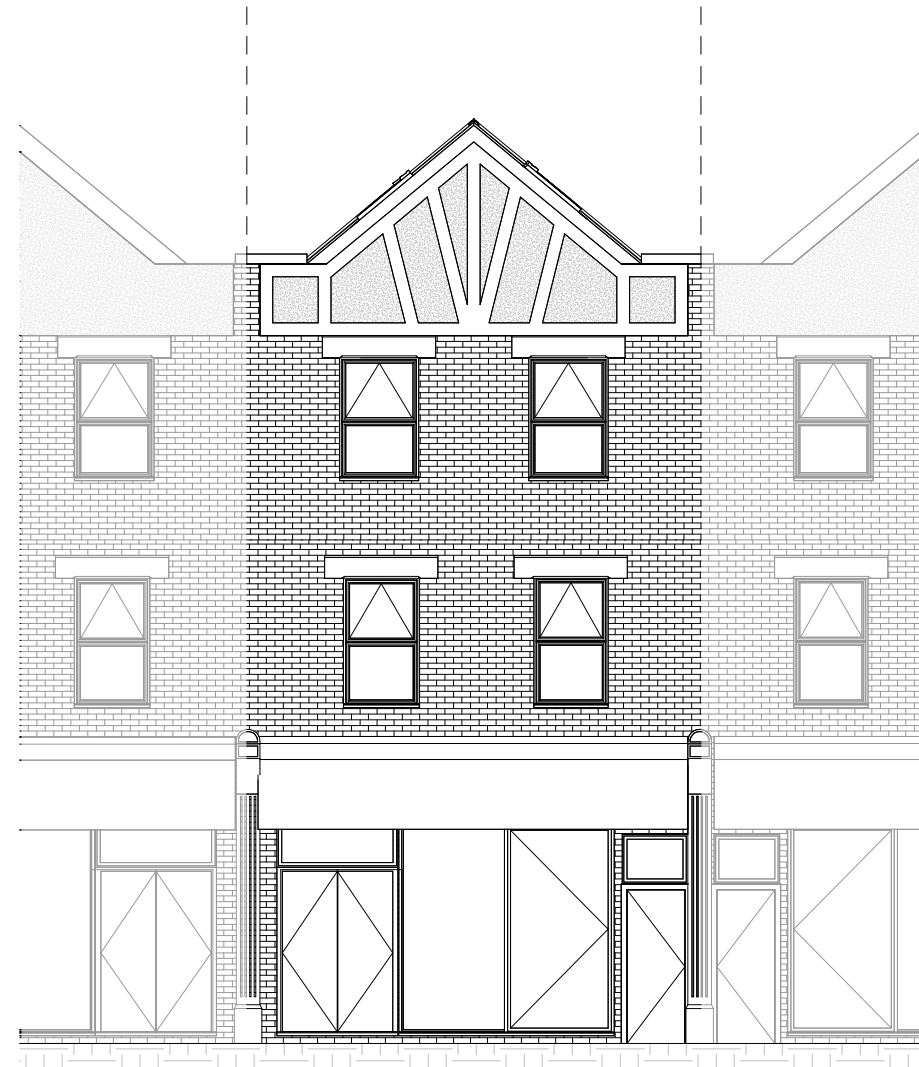


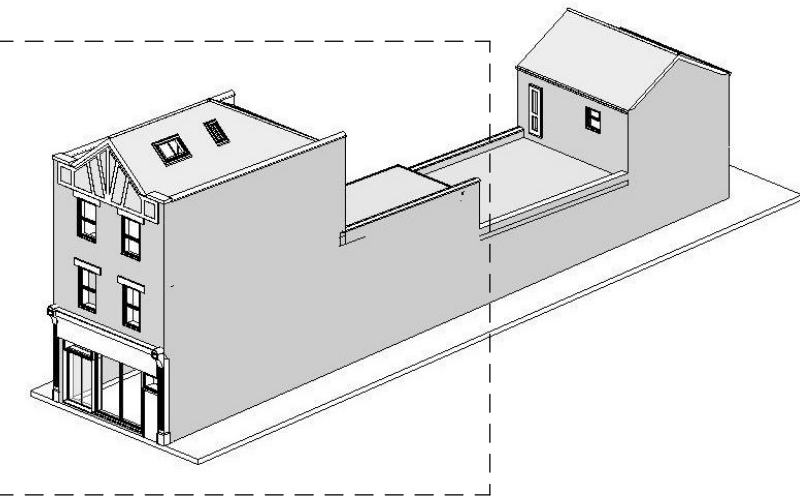

Front Elevation (main)

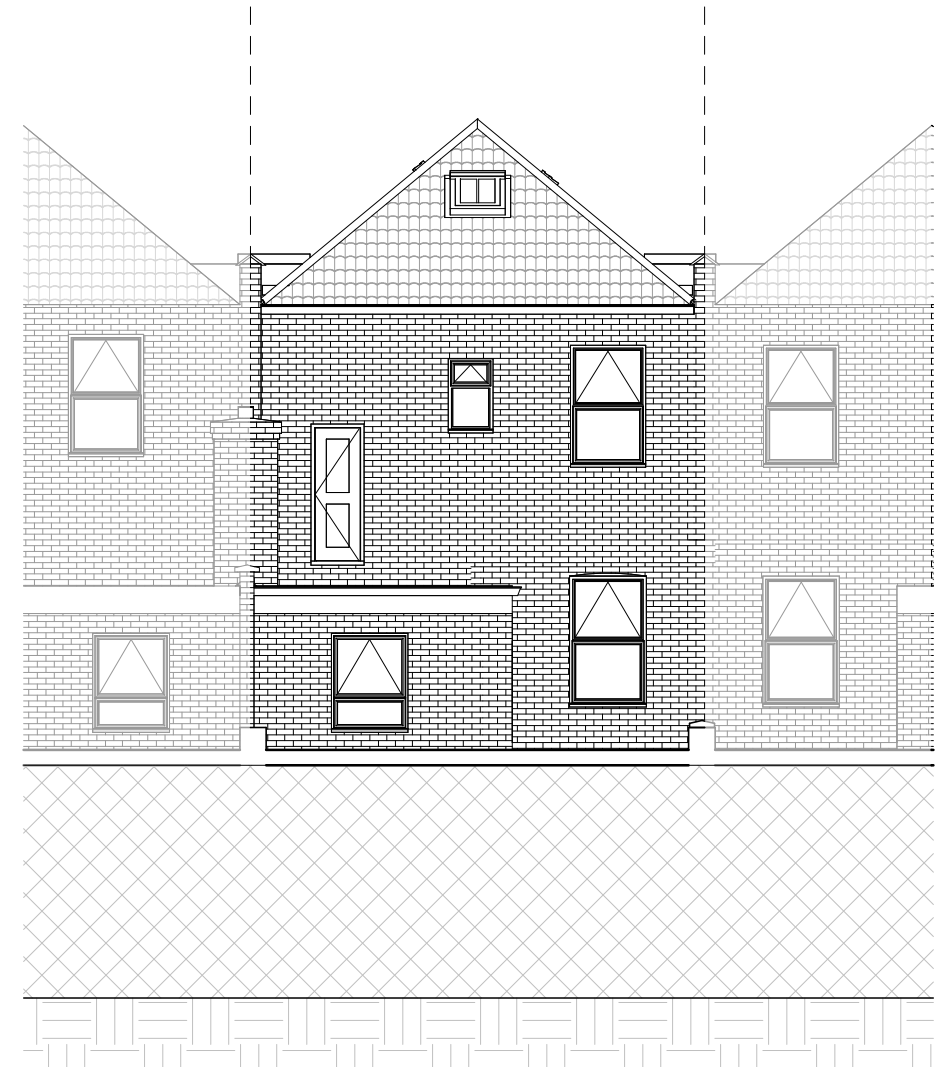

Rear Elevation (main)

NOTES:
CONTRACTORS MUST VERIFY ALL DIMENSIONS AT THE SITE BEFORE COMENCING ANY WORK.
NO CONSTRUCTION WORK BEFORE BUILDING CONTROL APPROVAL AND STRUCTURAL ENGINEER CONFIRMATION.
ANY DISCREPANCIES TO BE REPORTED TO GRIDKUNE.
ALL DRAWINGS ARE TO BE READ IN CONJUNCTION WITH ALL RELEVANT DRAWINGS AND SPECIFICATIONS.

Rev	Description	Date

PROJECT TITLE

505 Green Lanes. London N4 1AL

Date
30/03/2023

Project number
7013

DRWAING NUMBER
PR - E001

DRAWING TITLE

Proposed Front and Rear Elevation 1



CLIENT

Dr Ibrahim Yahli

Scale (@ A3)
1 : 100

Drawn by
Cheski



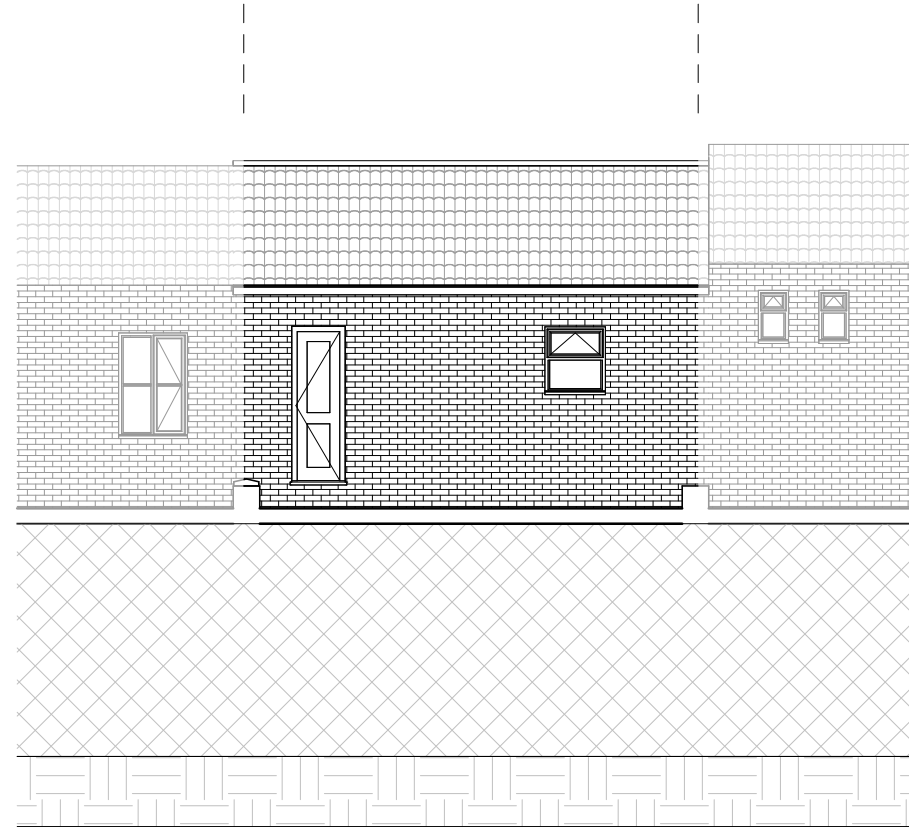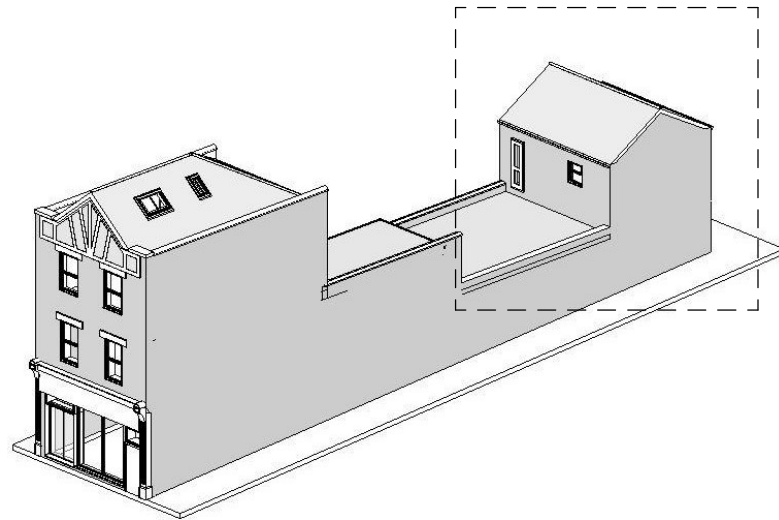

Rear Elevation (back)



Rear Elevation (back)

NOTES:
CONTRACTORS MUST VERIFY ALL DIMENSIONS AT THE SITE BEFORE COMENCING ANY WORK.
NO CONSTRUCTION WORK BEFORE BUILDING CONTROL APPROVAL AND STRUCTURAL ENGINEER CONFIRMATION.
ANY DISCREPANCIES TO BE REPORTED TO GRIDKUNE.
ALL DRAWINGS ARE TO BE READ IN CONJUNCTION WITH ALL RELEVANT DRAWINGS AND SPECIFICATIONS.

Rev	Description	Date

PROJECT TITLE

505 Green Lanes. London N4 1AL

Date
30/03/2023

Project number
7013

DRWAING NUMBER
PR - E002

DRAWING TITLE

Proposed Front and Rear Elevation 2



CLIENT

Dr Ibrahim Yahli

Scale (@ A3)
1 : 100

Drawn by
Cheski



 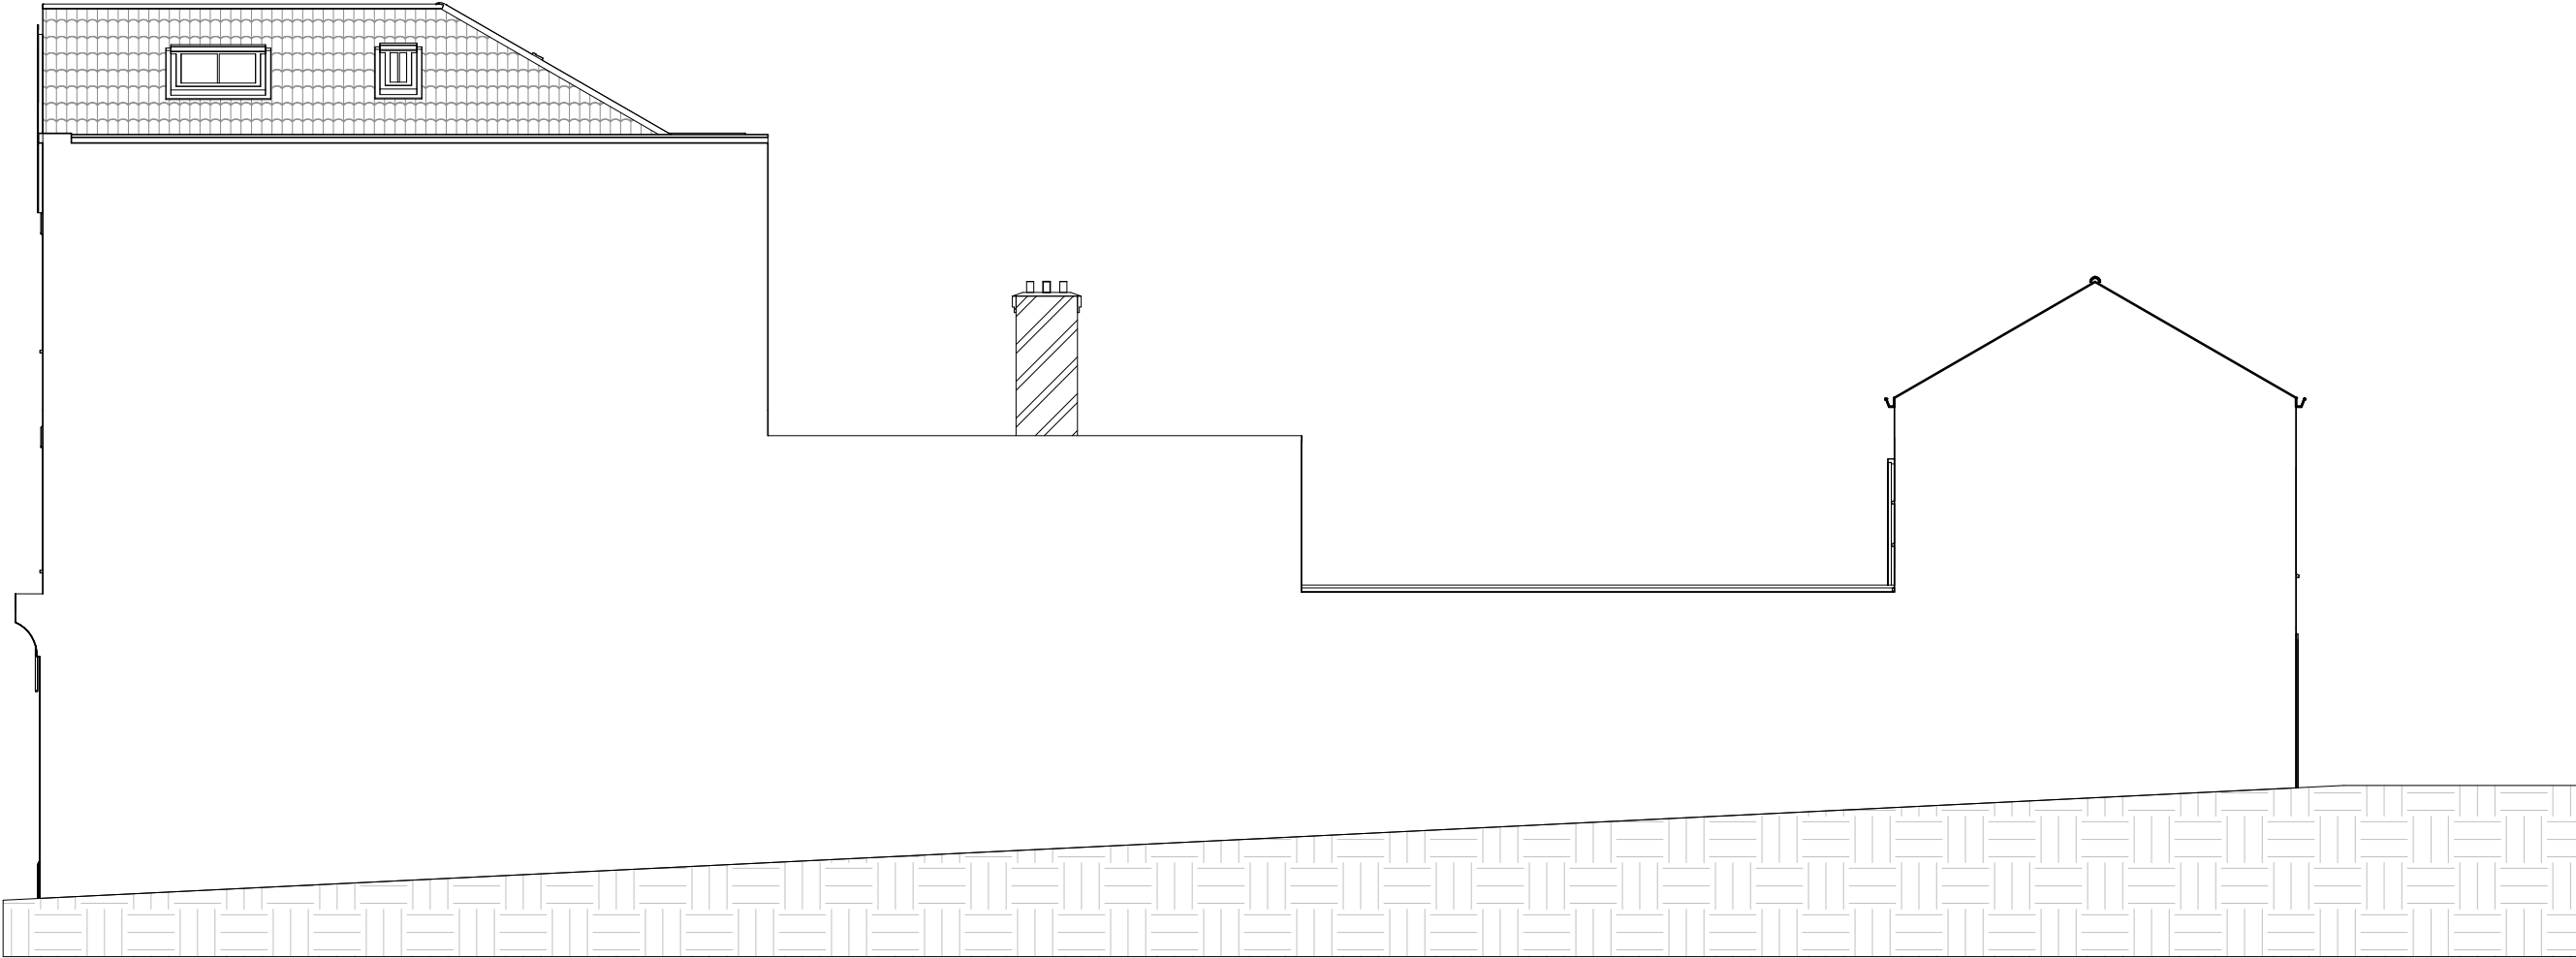

NOTES:
CONTRACTORS MUST VERIFY ALL DIMENSIONS
AT THE
SITE BEFORE COMENCING ANY WORK.

NO CONSTRUCTION WORK BEFORE BUILDING
CONTROL
APPROVAL AND STRUCTURAL ENGINEER
CONFIRMATION.


ANY DISCREPANCIES TO BE REPORTED TO
GRIDKUNE.
ALL DRAWINGS ARE TO BE READ IN
CONJUNCTION WITH
ALL RELEVANT DRAWINGS AND
SPECIFICATIONS.

Rev	Description	Date

PROJECT TITLE		
505 Green Lanes. London N4 1AL		
Date	Project number	DRWAING NUMBER
30/03/2023	7013	PR - E003

DRAWING TITLE	
proposed Side Elevation 1	
CLIENT	
Dr Ibrahim Yahli	
Scale (@ A3)	Drawn by
1 : 100	Cheski



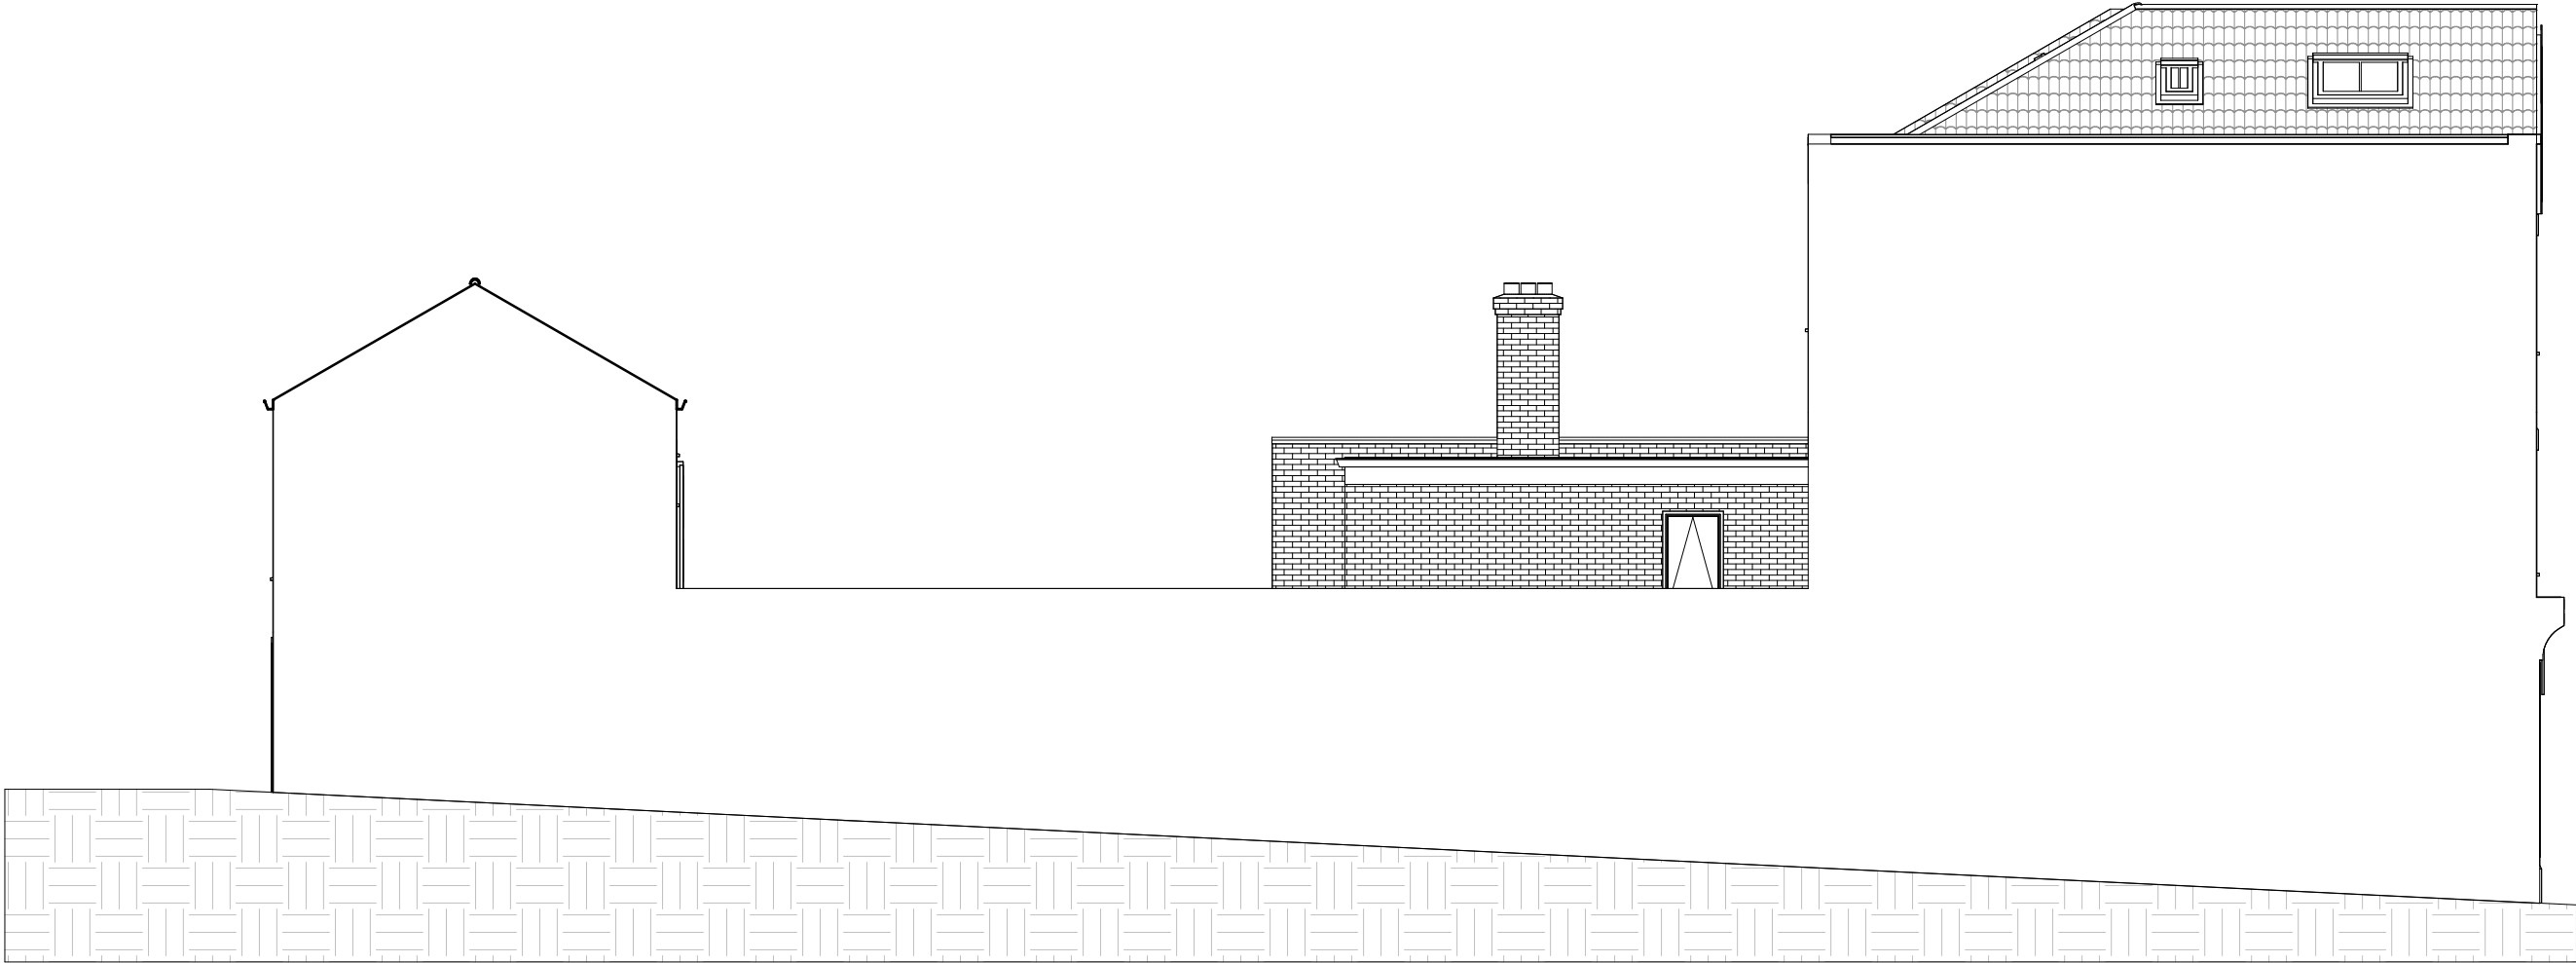

NOTES:
CONTRACTORS MUST VERIFY ALL DIMENSIONS
AT THE
SITE BEFORE COMENCING ANY WORK.

NO CONSTRUCTION WORK BEFORE BUILDING
CONTROL
APPROVAL AND STRUCTURAL ENGINEER
CONFIRMATION.

ANY DISCREPANCIES TO BE REPORTED TO
GRIDKUNE.
ALL DRAWINGS ARE TO BE READ IN
CONJUNCTION WITH
ALL RELEVANT DRAWINGS AND
SPECIFICATIONS.

Rev	Description	Date

PROJECT TITLE

505 Green Lanes. London N4 1AL

Date
30/03/2023

Project number
7013

DRWAING NUMBER
PR - E004

DRAWING TITLE

Proposed Side Elevation 2



CLIENT

Dr Ibrahim Yahli

Scale (@ A3)
1 : 100

Drawn by
Cheski



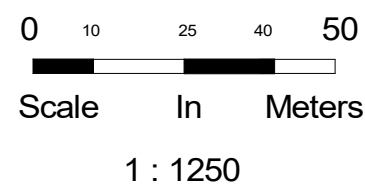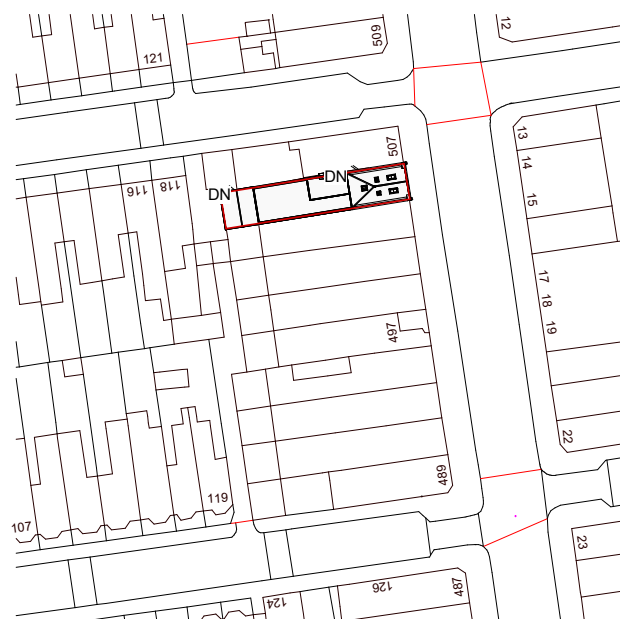

Property Boundary

Property Area 182m²

121

Warham Rd

507

Green Lanes

118


Private road
shared between
503, 505 and 507
Green Lanes

Neighbouring Property


Neighbouring Property

Neighbouring Property

Neighbouring Property

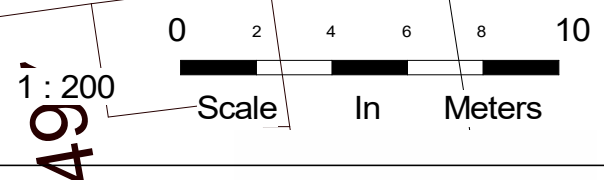

49

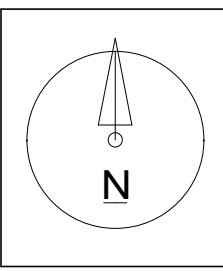

NOTES:
CONTRACTORS MUST VERIFY ALL DIMENSIONS
AT THE
SITE BEFORE COMMENCING ANY WORK.

NO CONSTRUCTION WORK BEFORE BUILDING
CONTROL
APPROVAL AND STRUCTURAL ENGINEER
CONFIRMATION.

ANY DISCREPANCIES TO BE REPORTED TO
GRIDKUNE.
ALL DRAWINGS ARE TO BE READ IN
CONJUNCTION WITH
ALL RELEVANT DRAWINGS AND
SPECIFICATIONS.

Rev	Description	Date




PROJECT TITLE		
505 Green Lanes. London N4 1AL		
Date	Project number	DRWAING NUMBER
30/03/2023	7013	PR - L001

DRAWING TITLE	
Proposed Location and Os Map	
CLIENT	
Dr Ibrahim Yahli	
Scale (@ A3)	Drawn by
As indicated	Cheski



The refuse and recycling will be put out daily between 8 and 9 am, or between 9:30 and 11pm, at the collection spot provided for the shops and flats above shops (at one of the signs), where it will be taken daily by Veolia Haringey.
as in the link below.
https://www.haringey.gov.uk/sites/haringeygovuk/files/timed_collections_schedule.pdf

507

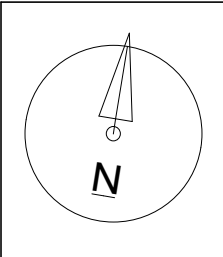 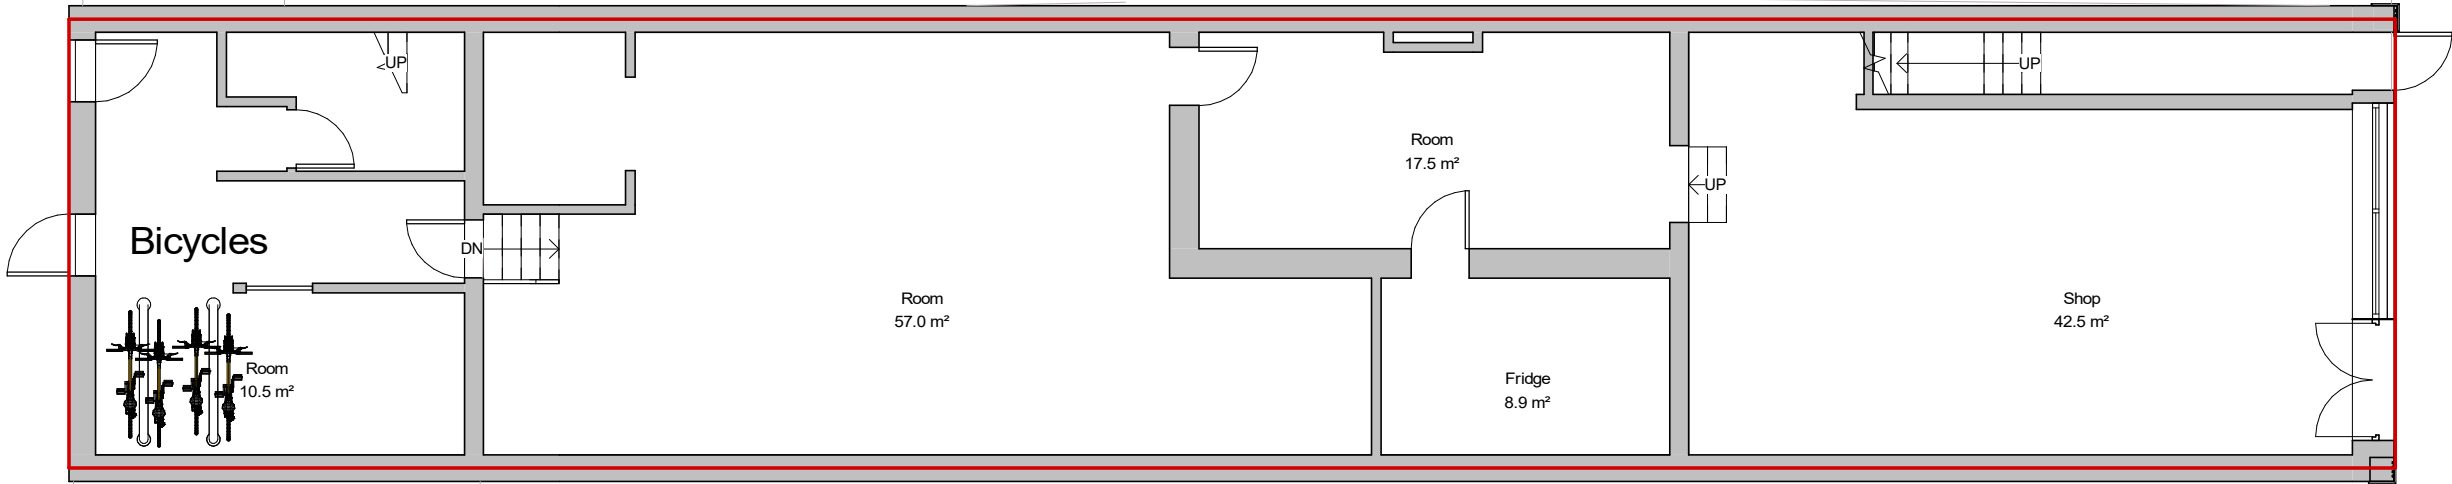




NOTES:
CONTRACTORS MUST VERIFY ALL DIMENSIONS AT THE SITE BEFORE COMENCING ANY WORK.
NO CONSTRUCTION WORK BEFORE BUILDING CONTROL APPROVAL AND STRUCTURAL ENGINEER CONFIRMATION.
ANY DISCREPANCIES TO BE REPORTED TO GRIDKUNE.
ALL DRAWINGS ARE TO BE READ IN CONJUNCTION WITH ALL RELEVANT DRAWINGS AND SPECIFICATIONS.

Rev	Description	Date

PROJECT TITLE		
505 Green Lanes. London N4 1AL		
Date	Project number	DRWAING NUMBER
30/03/2023	7013	PR - P001

DRAWING TITLE	
Proposed Ground Floor	
CLIENT	
Dr Ibrahim Yahli	
Scale (@ A3)	Drawn by
1 : 100	Cheski



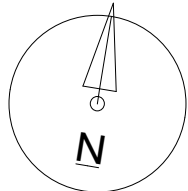
 
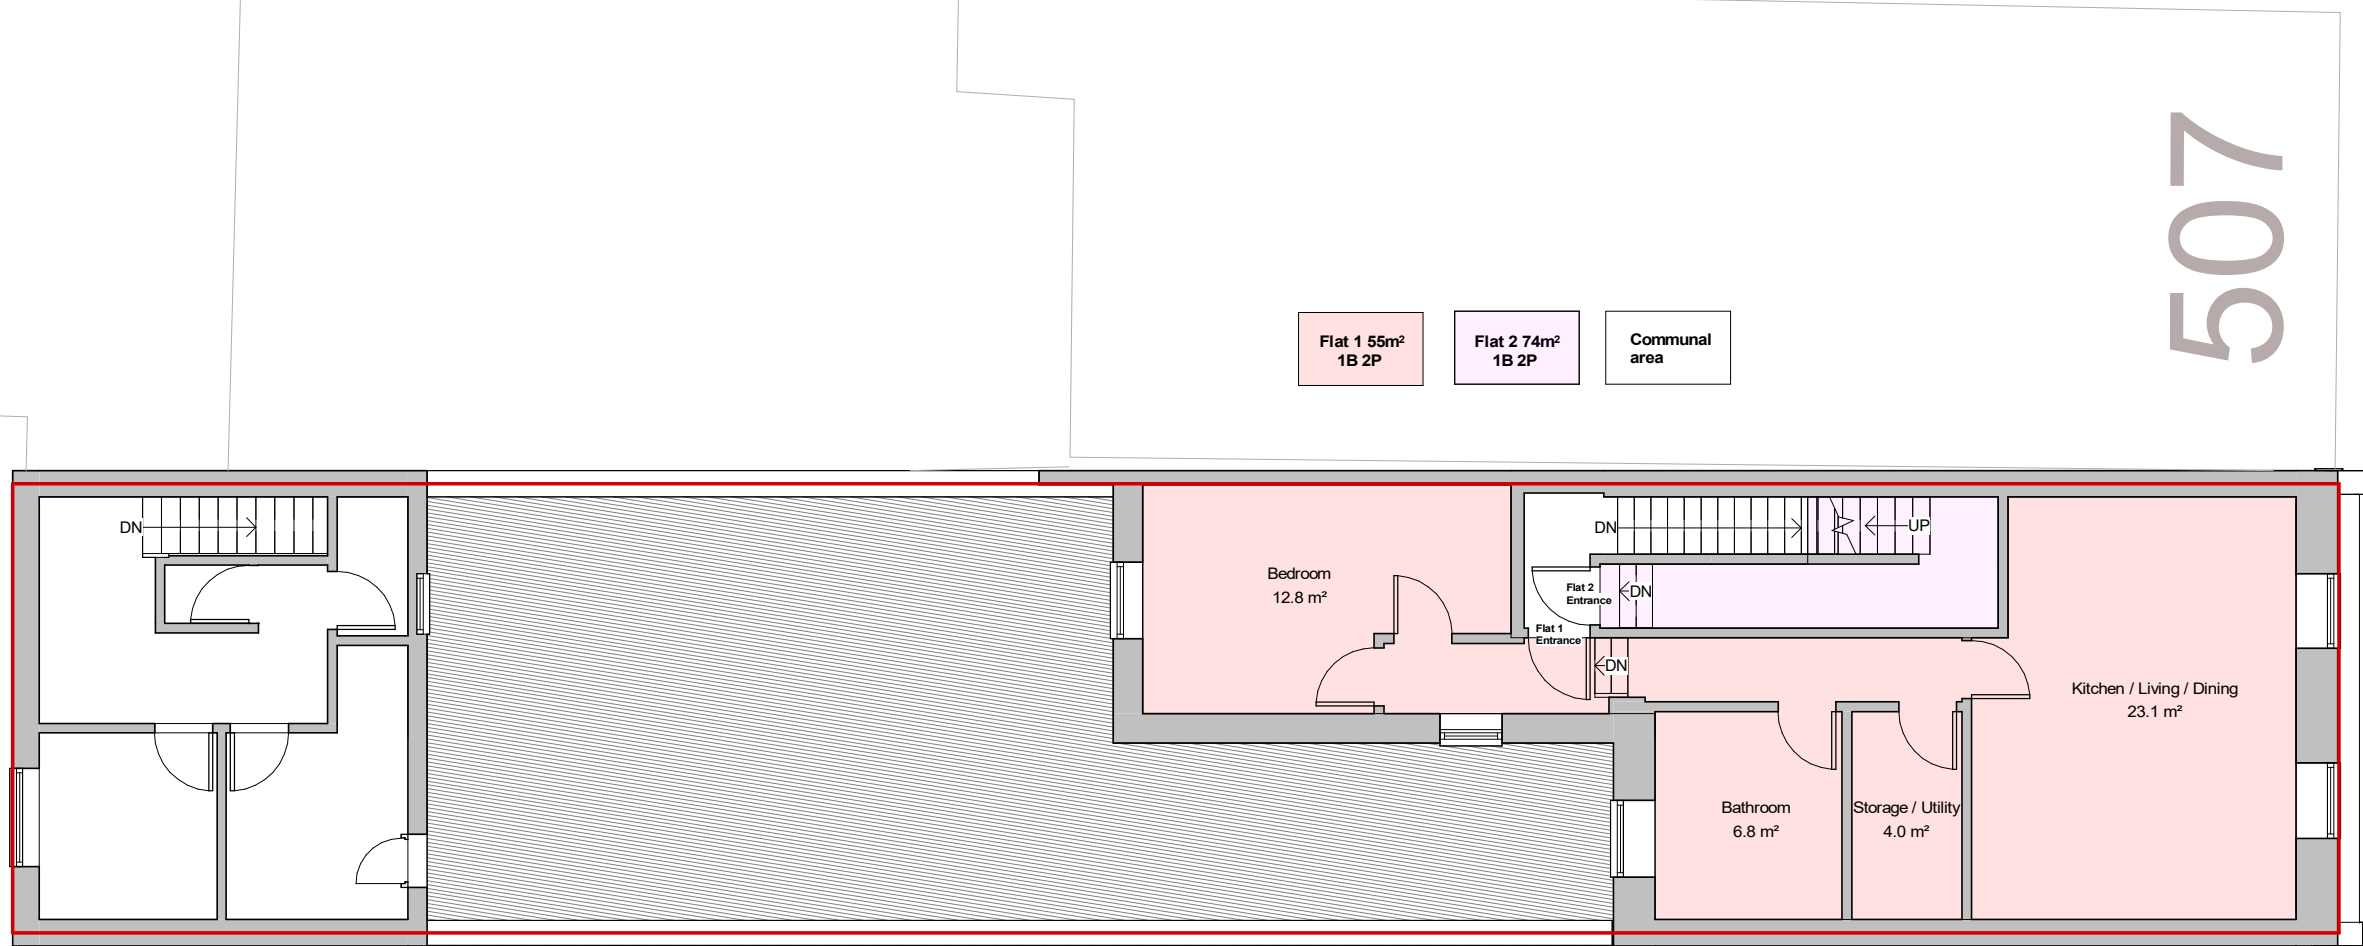


NOTES:
CONTRACTORS MUST VERIFY ALL DIMENSIONS
AT THE
SITE BEFORE COMENCING ANY WORK.
NO CONSTRUCTION WORK BEFORE BUILDING
CONTROL
APPROVAL AND STRUCTURAL ENGINEER
CONFIRMATION.
ANY DISCREPANCIES TO BE REPORTED TO
GRIDKUNE.
ALL DRAWINGS ARE TO BE READ IN
CONJUNCTION WITH
ALL RELEVANT DRAWINGS AND
SPECIFICATIONS.

Rev	Description	Date

PROJECT TITLE			DRAWING TITLE	
505 Green Lanes. London N4 1AL			Proposed First Floor	
			CLIENT Dr Ibrahim Yahli	
Date 30/03/2023	Project number 7013	DRWAING NUMBER PR - P002	Scale (@ A3) 1 : 100	Drawn by Cheski



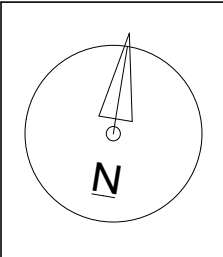 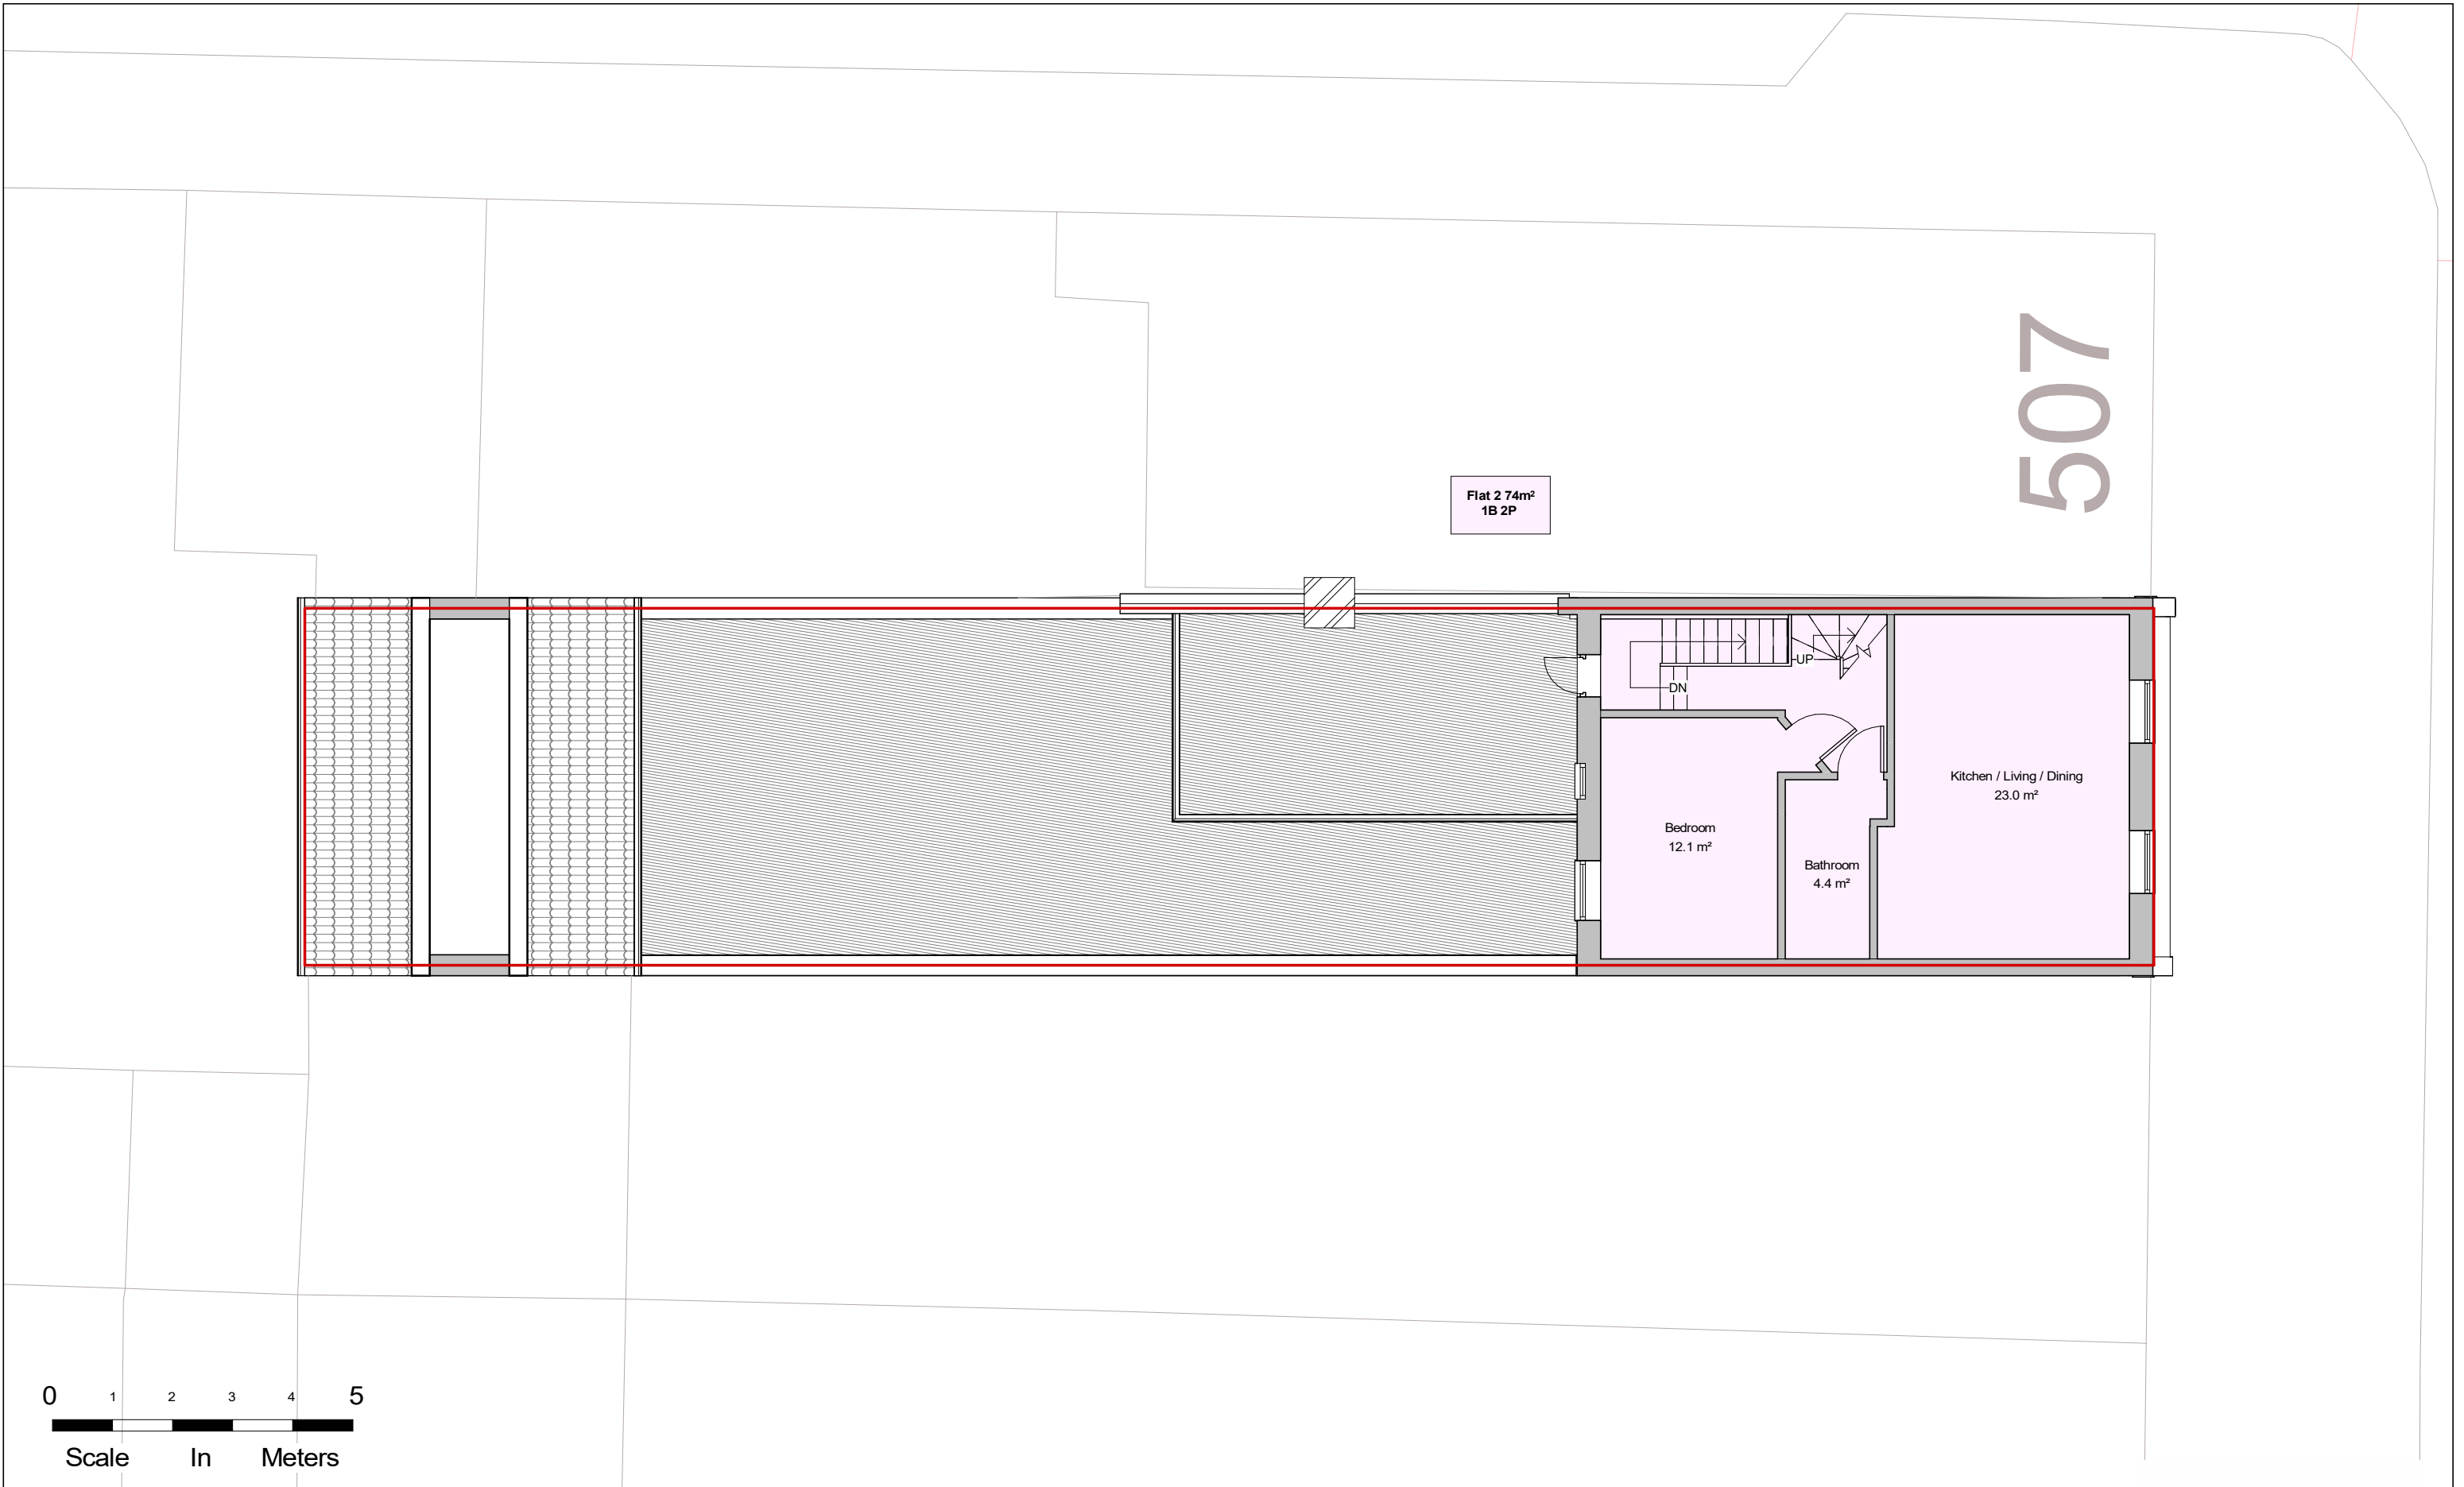

NOTES:
CONTRACTORS MUST VERIFY ALL DIMENSIONS
AT THE
SITE BEFORE COMENCING ANY WORK.

NO CONSTRUCTION WORK BEFORE BUILDING
CONTROL
APPROVAL AND STRUCTURAL ENGINEER
CONFIRMATION.

ANY DISCREPANCIES TO BE REPORTED TO
GRIDKUNE.
ALL DRAWINGS ARE TO BE READ IN
CONJUNCTION WITH
ALL RELEVANT DRAWINGS AND
SPECIFICATIONS.

Rev	Description	Date

PROJECT TITLE 505 Green Lanes. London N4 1AL			DRAWING TITLE Proposed Second Floor		
			CLIENT Dr Ibrahim Yahli		
Date 30/03/2023	Project number 7013	DRWAING NUMBER PR - P003	Scale (@ A3) 1 : 100	Drawn by Cheski	

Flat 2 area calculation




First Floor	Second Floor	Loft
6m ²	50m ²	Below 2300mm
		17m ²
		+
		5m ² → 10m ² where 900mm < height < 1500mm counted as 5m ²
		= 78m ²

But 56m2 needs to be 75% of the area as the rest (loft) is below 2300mm,
so only a third of 56 can be used from the loft. Total area = 56 + 18.6 =

74.6

Flat 2 74m²
1B 2P

507

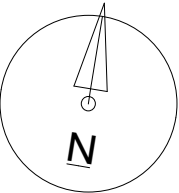 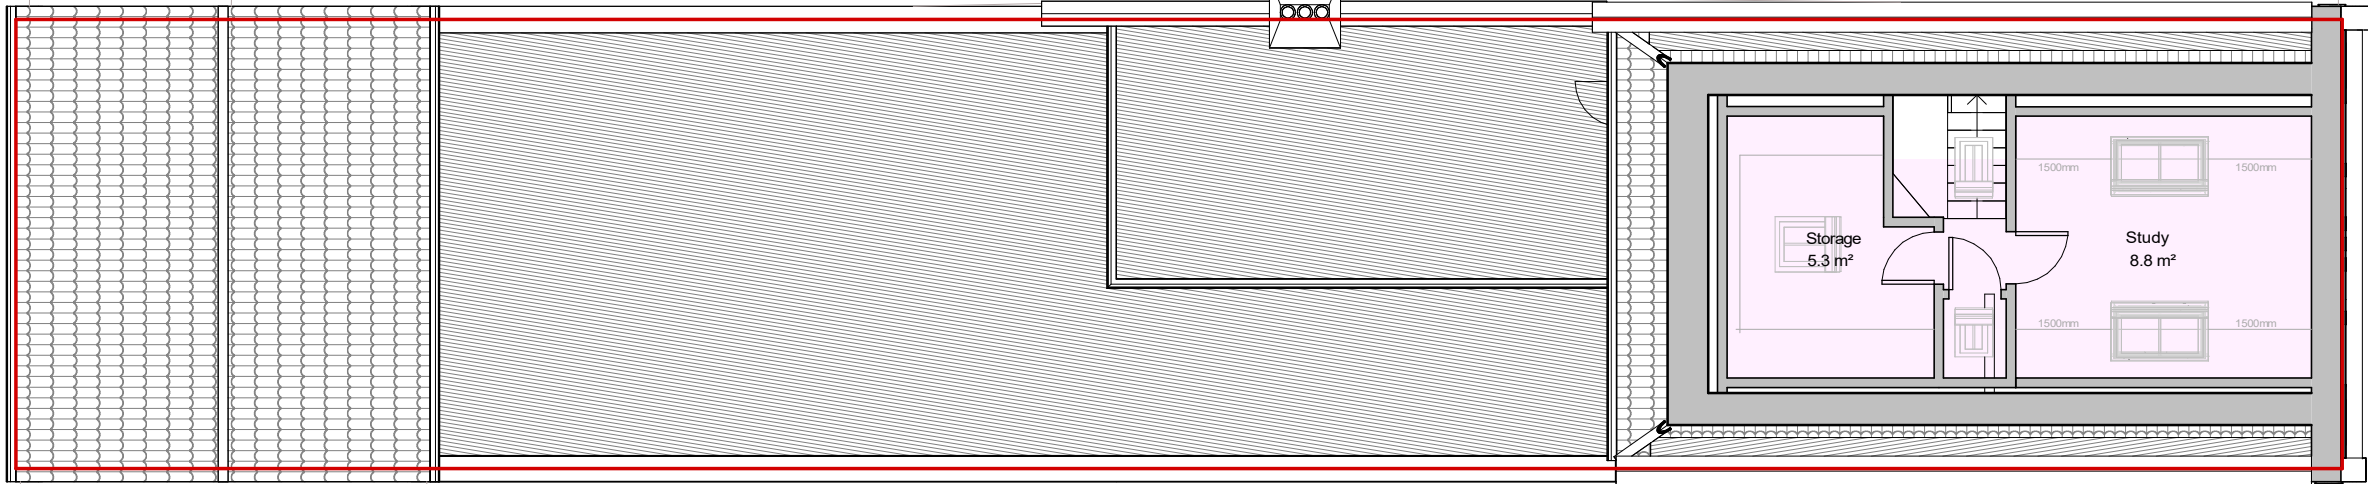

NOTES:
CONTRACTORS MUST VERIFY ALL DIMENSIONS
AT THE
SITE BEFORE COMENCING ANY WORK.
NO CONSTRUCTION WORK BEFORE BUILDING
CONTROL
APPROVAL AND STRUCTURAL ENGINEER
CONFIRMATION.
ANY DISCREPANCIES TO BE REPORTED TO
GRIDKUNE.
ALL DRAWINGS ARE TO BE READ IN
CONJUNCTION WITH
ALL RELEVANT DRAWINGS AND
SPECIFICATIONS.

Rev	Description	Date

PROJECT TITLE

505 Green Lanes. London N4 1AL

Date
30/03/2023

Project number
7013

DRWAING NUMBER
PR - P004

DRAWING TITLE

Proposed Loft




CLIENT

Dr Ibrahim Yahli

Scale (@ A3)
1 : 100

Drawn by
Cheski



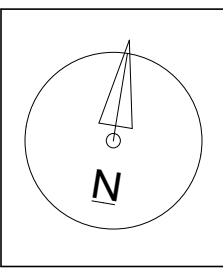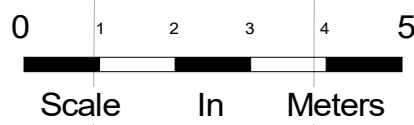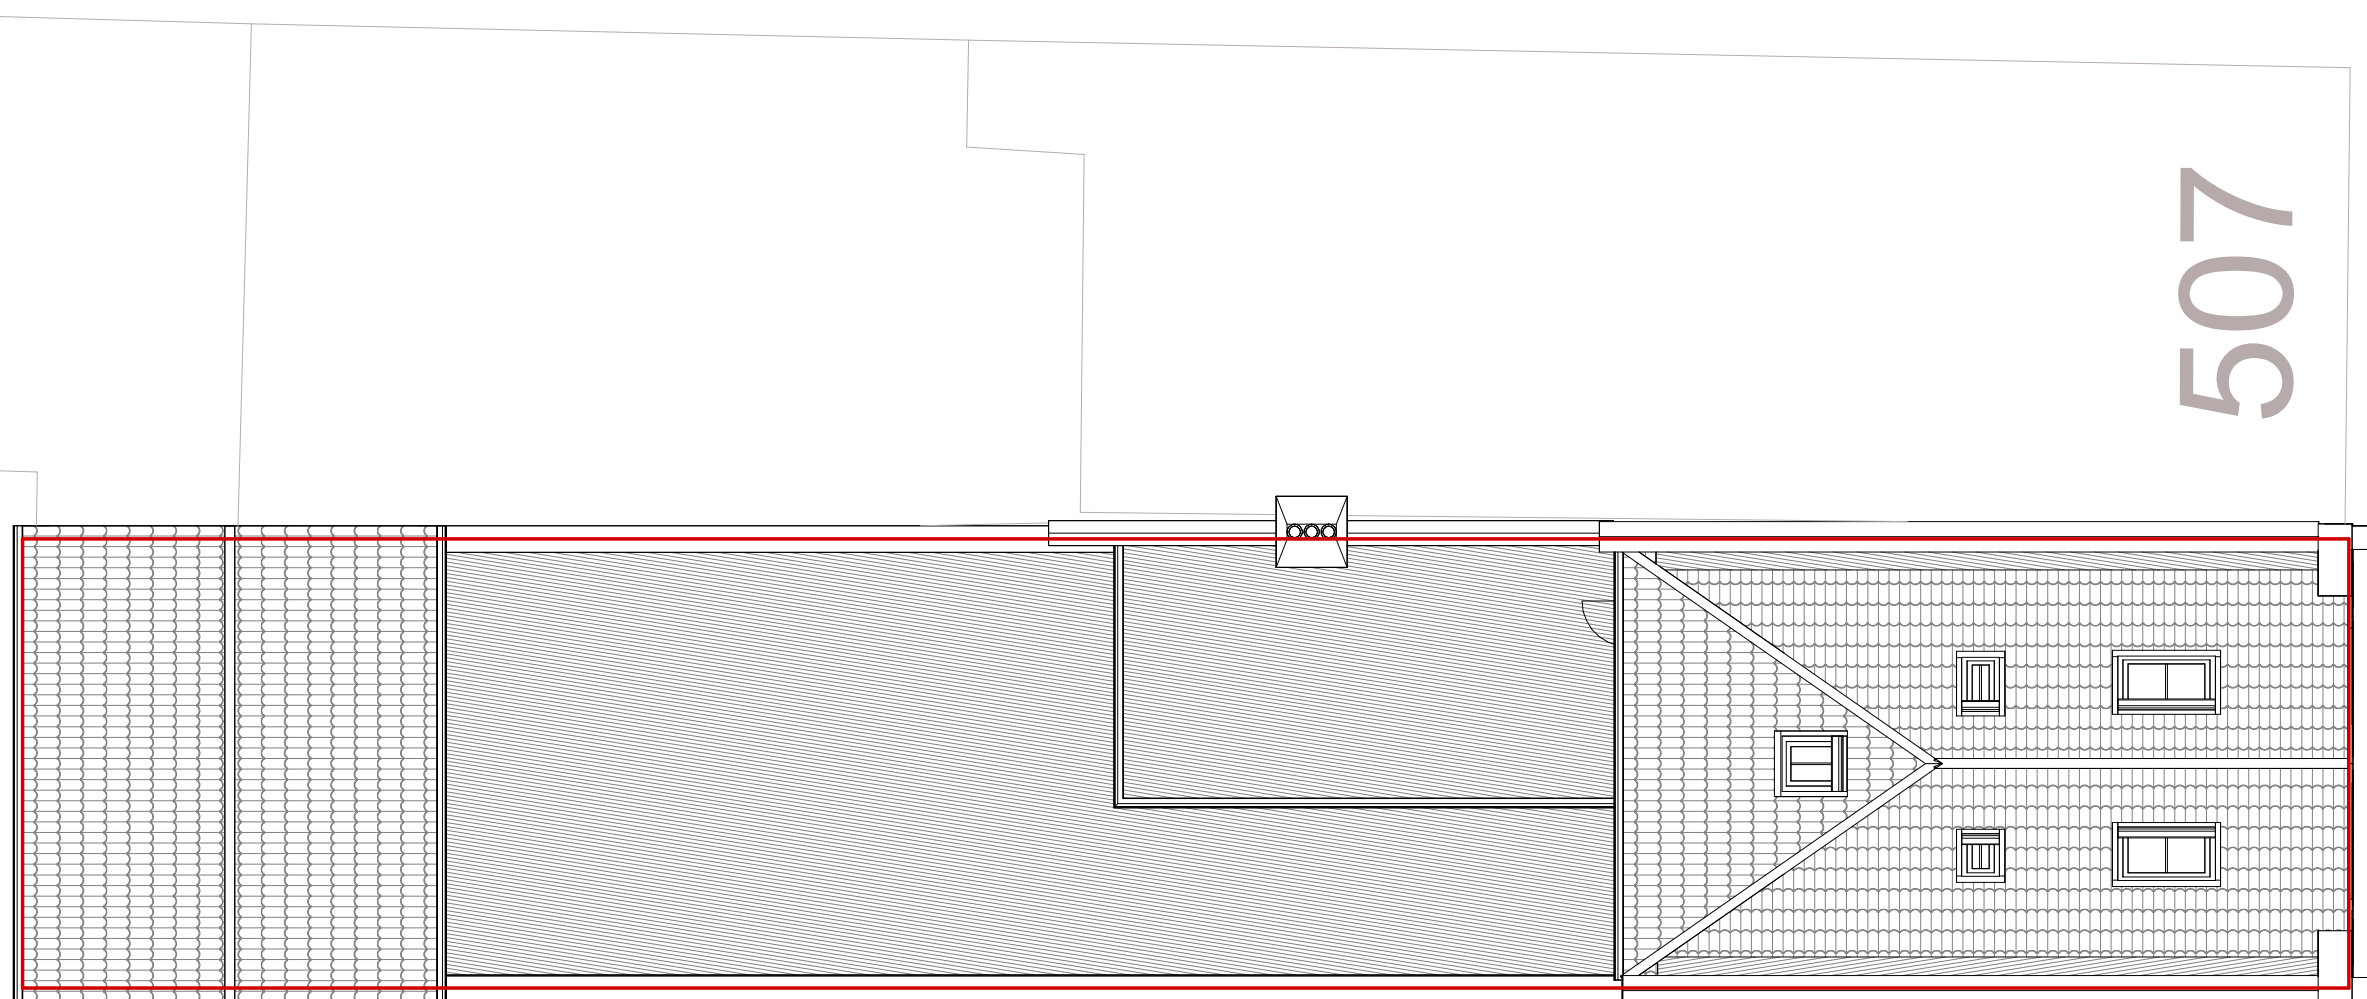


NOTES:
CONTRACTORS MUST VERIFY ALL DIMENSIONS
AT THE
SITE BEFORE COMENCING ANY WORK.
NO CONSTRUCTION WORK BEFORE BUILDING
CONTROL
APPROVAL AND STRUCTURAL ENGINEER
CONFIRMATION.
ANY DISCREPANCIES TO BE REPORTED TO
GRIDKUNE.
ALL DRAWINGS ARE TO BE READ IN
CONJUNCTION WITH
ALL RELEVANT DRAWINGS AND
SPECIFICATIONS.

Rev	Description	Date

PROJECT TITLE		
505 Green Lanes. London N4 1AL		
Date	Project number	DRWAING NUMBER
30/03/2023	7013	PR - P005

DRAWING TITLE	
Proposed Roof Plan	
CLIENT	
Dr Ibrahim Yahli	
Scale (@ A3)	Drawn by
1 : 100	Cheski



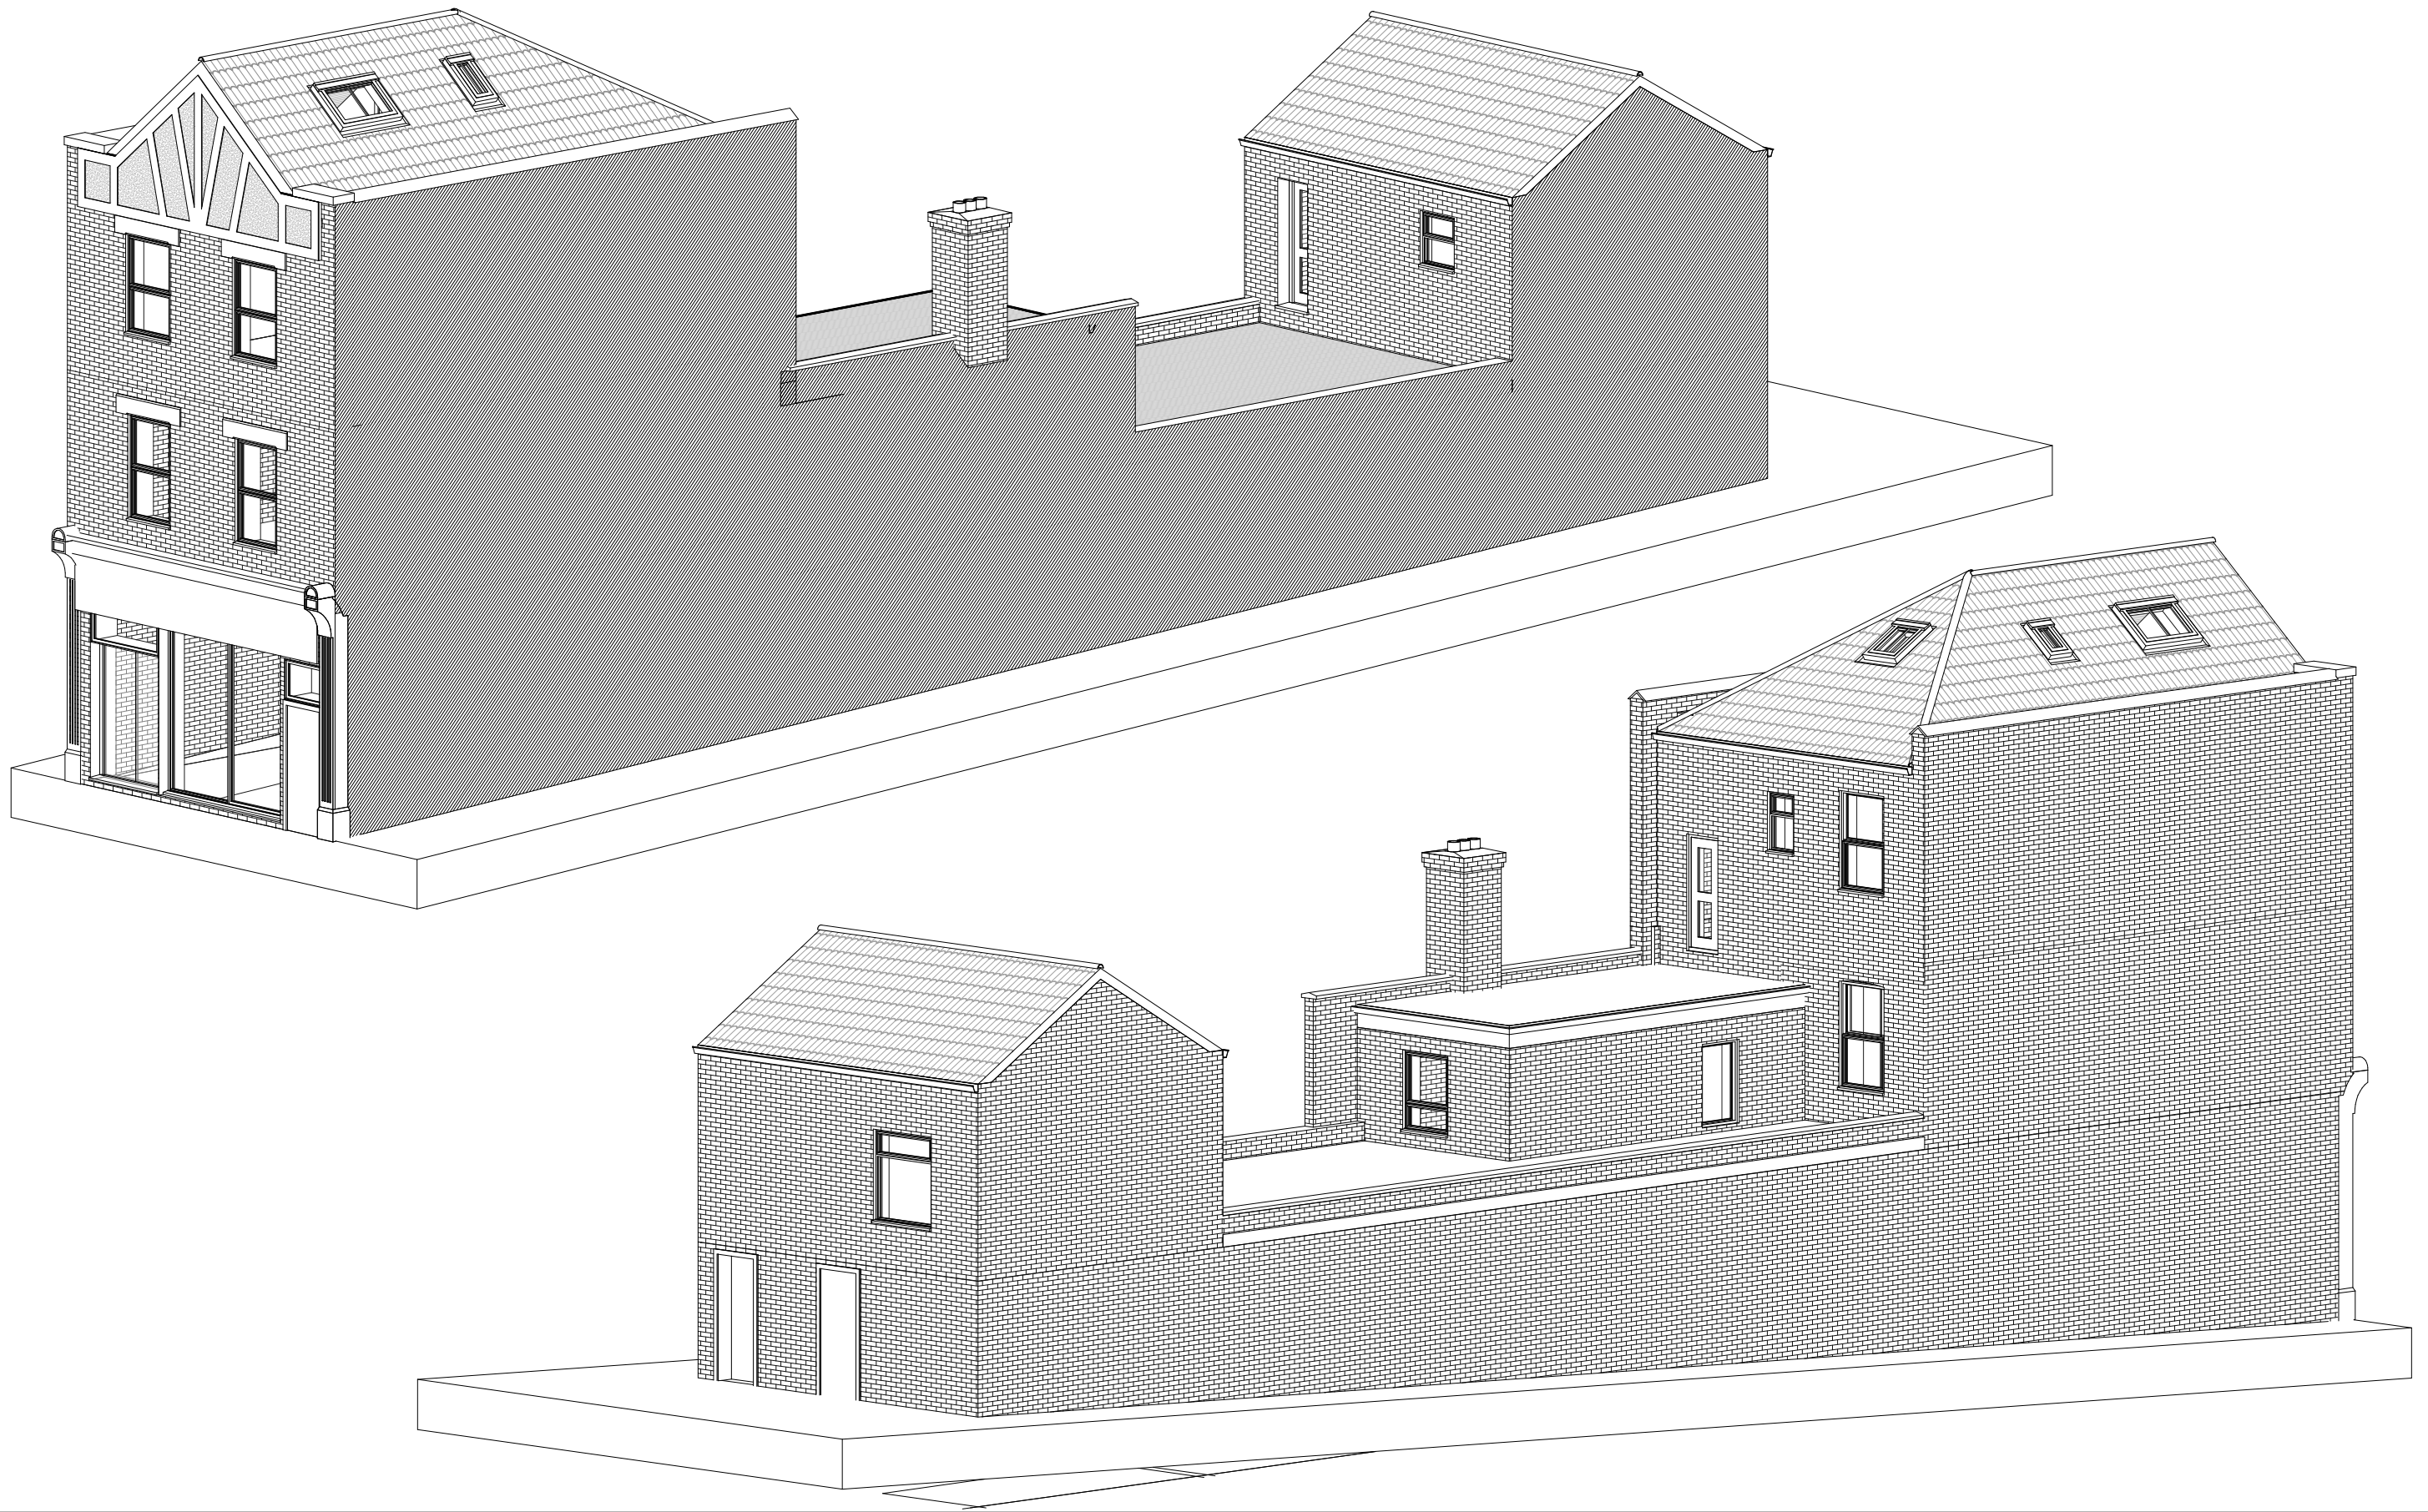

NOTES:
CONTRACTORS MUST VERIFY ALL DIMENSIONS AT THE SITE BEFORE COMMENCING ANY WORK.
NO CONSTRUCTION WORK BEFORE BUILDING CONTROL APPROVAL AND STRUCTURAL ENGINEER CONFIRMATION.
ANY DISCREPANCIES TO BE REPORTED TO GRIDKUNE.
ALL DRAWINGS ARE TO BE READ IN CONJUNCTION WITH ALL RELEVANT DRAWINGS AND SPECIFICATIONS.

Rev	Description	Date

PROJECT TITLE

505 Green Lanes. London N4 1AL

Date
30/03/2023

Project number
7013

DRWAING NUMBER
PR - PR001

DRAWING TITLE

Proposed Perspective View

CLIENT

Dr Ibrahim Yahli

Scale (@ A3)

Drawn by
Cheski



- Roof Plan

12358
- Loft


9358
- Second Floor

6658
- First Floor

3680
- First Floor Lower Part

3180
- Ground Floor

0

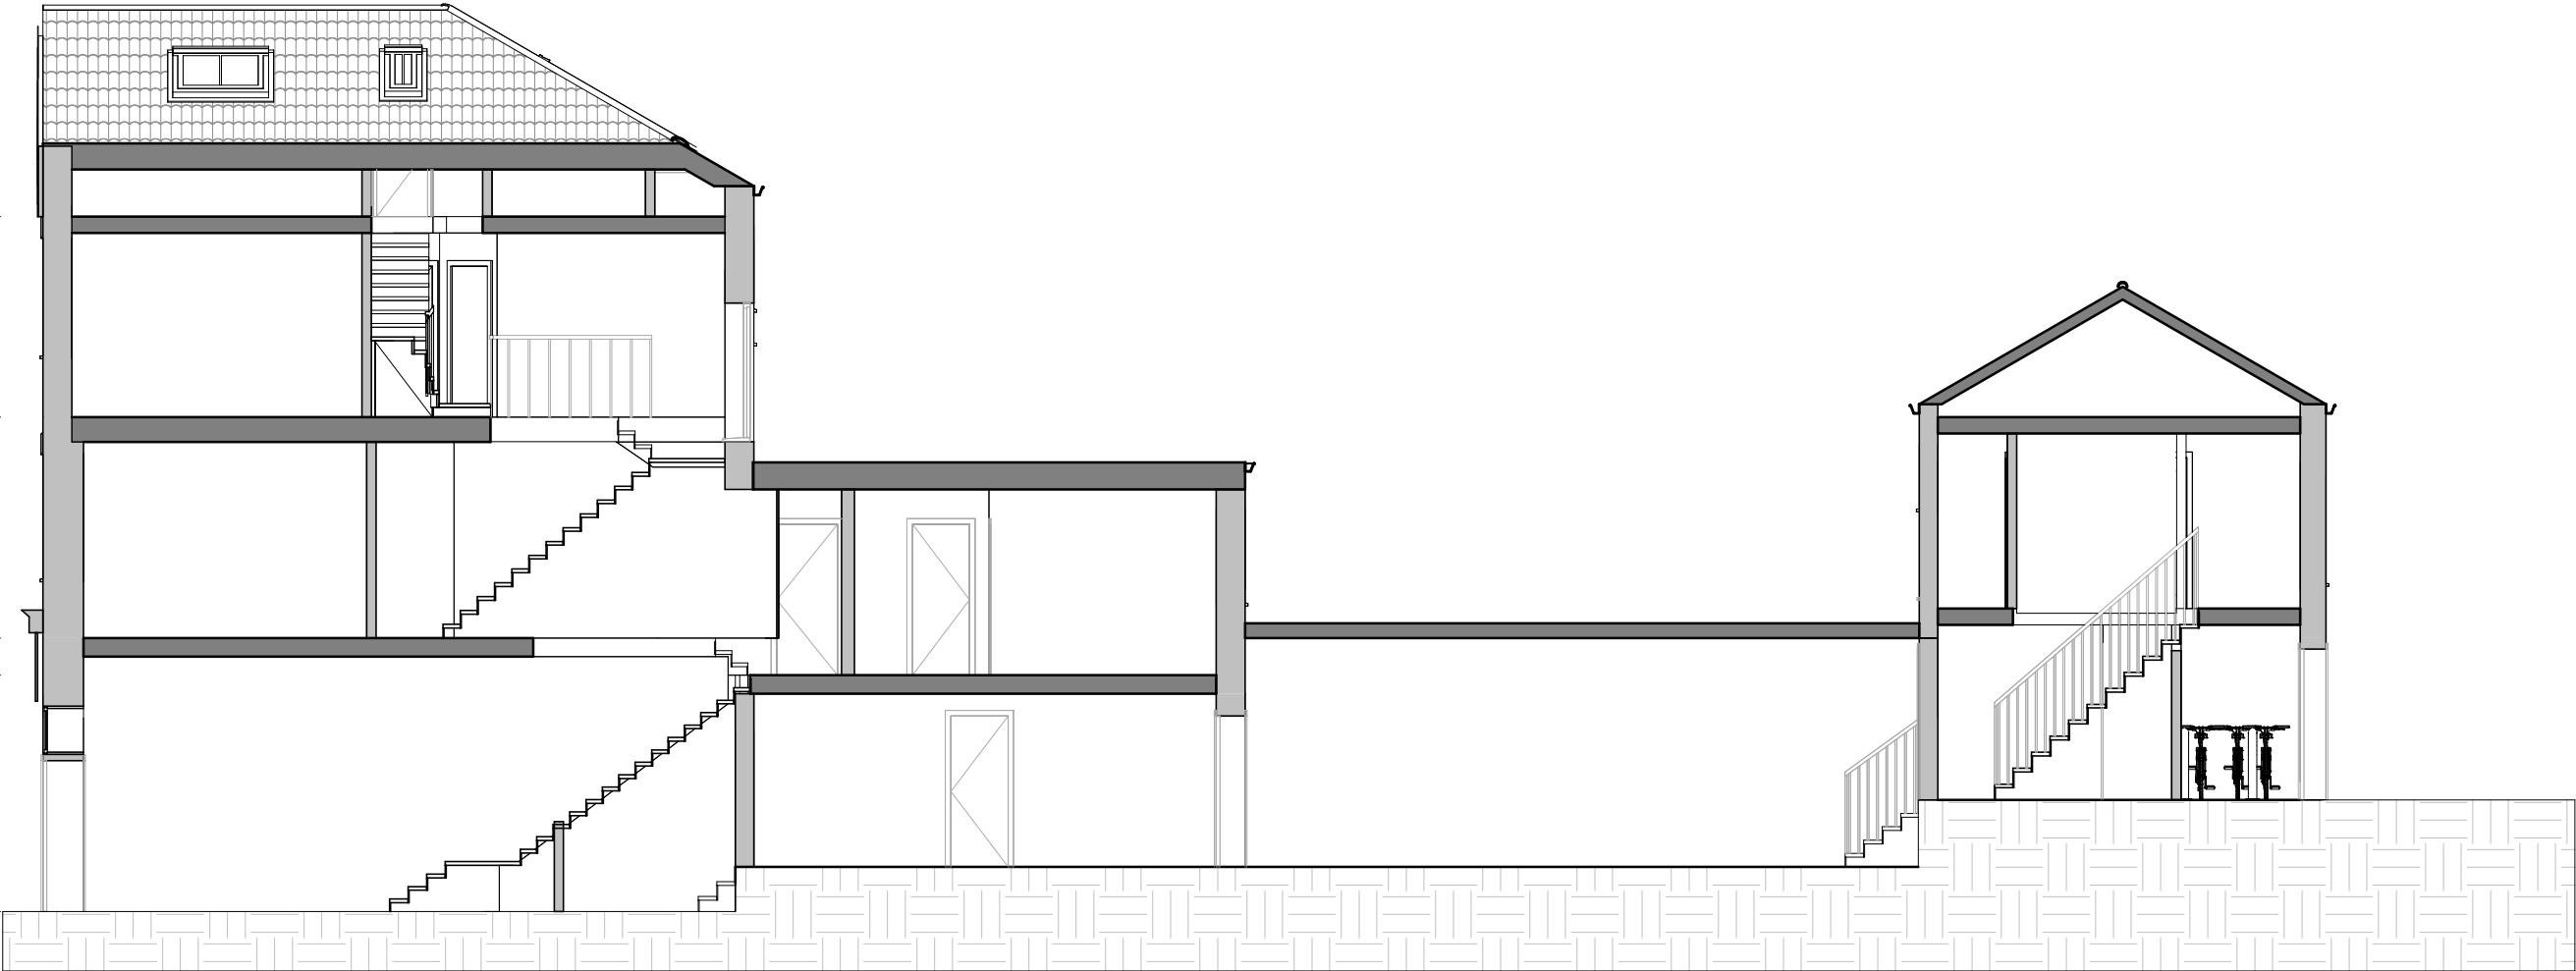

NOTES:
CONTRACTORS MUST VERIFY ALL DIMENSIONS AT THE SITE BEFORE COMMENCING ANY WORK.
NO CONSTRUCTION WORK BEFORE BUILDING CONTROL APPROVAL AND STRUCTURAL ENGINEER CONFIRMATION.
ANY DISCREPANCIES TO BE REPORTED TO GRIDKUNE.
ALL DRAWINGS ARE TO BE READ IN CONJUNCTION WITH ALL RELEVANT DRAWINGS AND SPECIFICATIONS.

Rev	Description	Date

PROJECT TITLE

505 Green Lanes. London N4 1AL

Date
30/03/2023

Project number
7013

DRWAING NUMBER
PR - S001

DRAWING TITLE

Proposed Section

CLIENT

Dr Ibrahim Yahli

Scale (@ A3)
1 : 100

Drawn by
Cheski

