


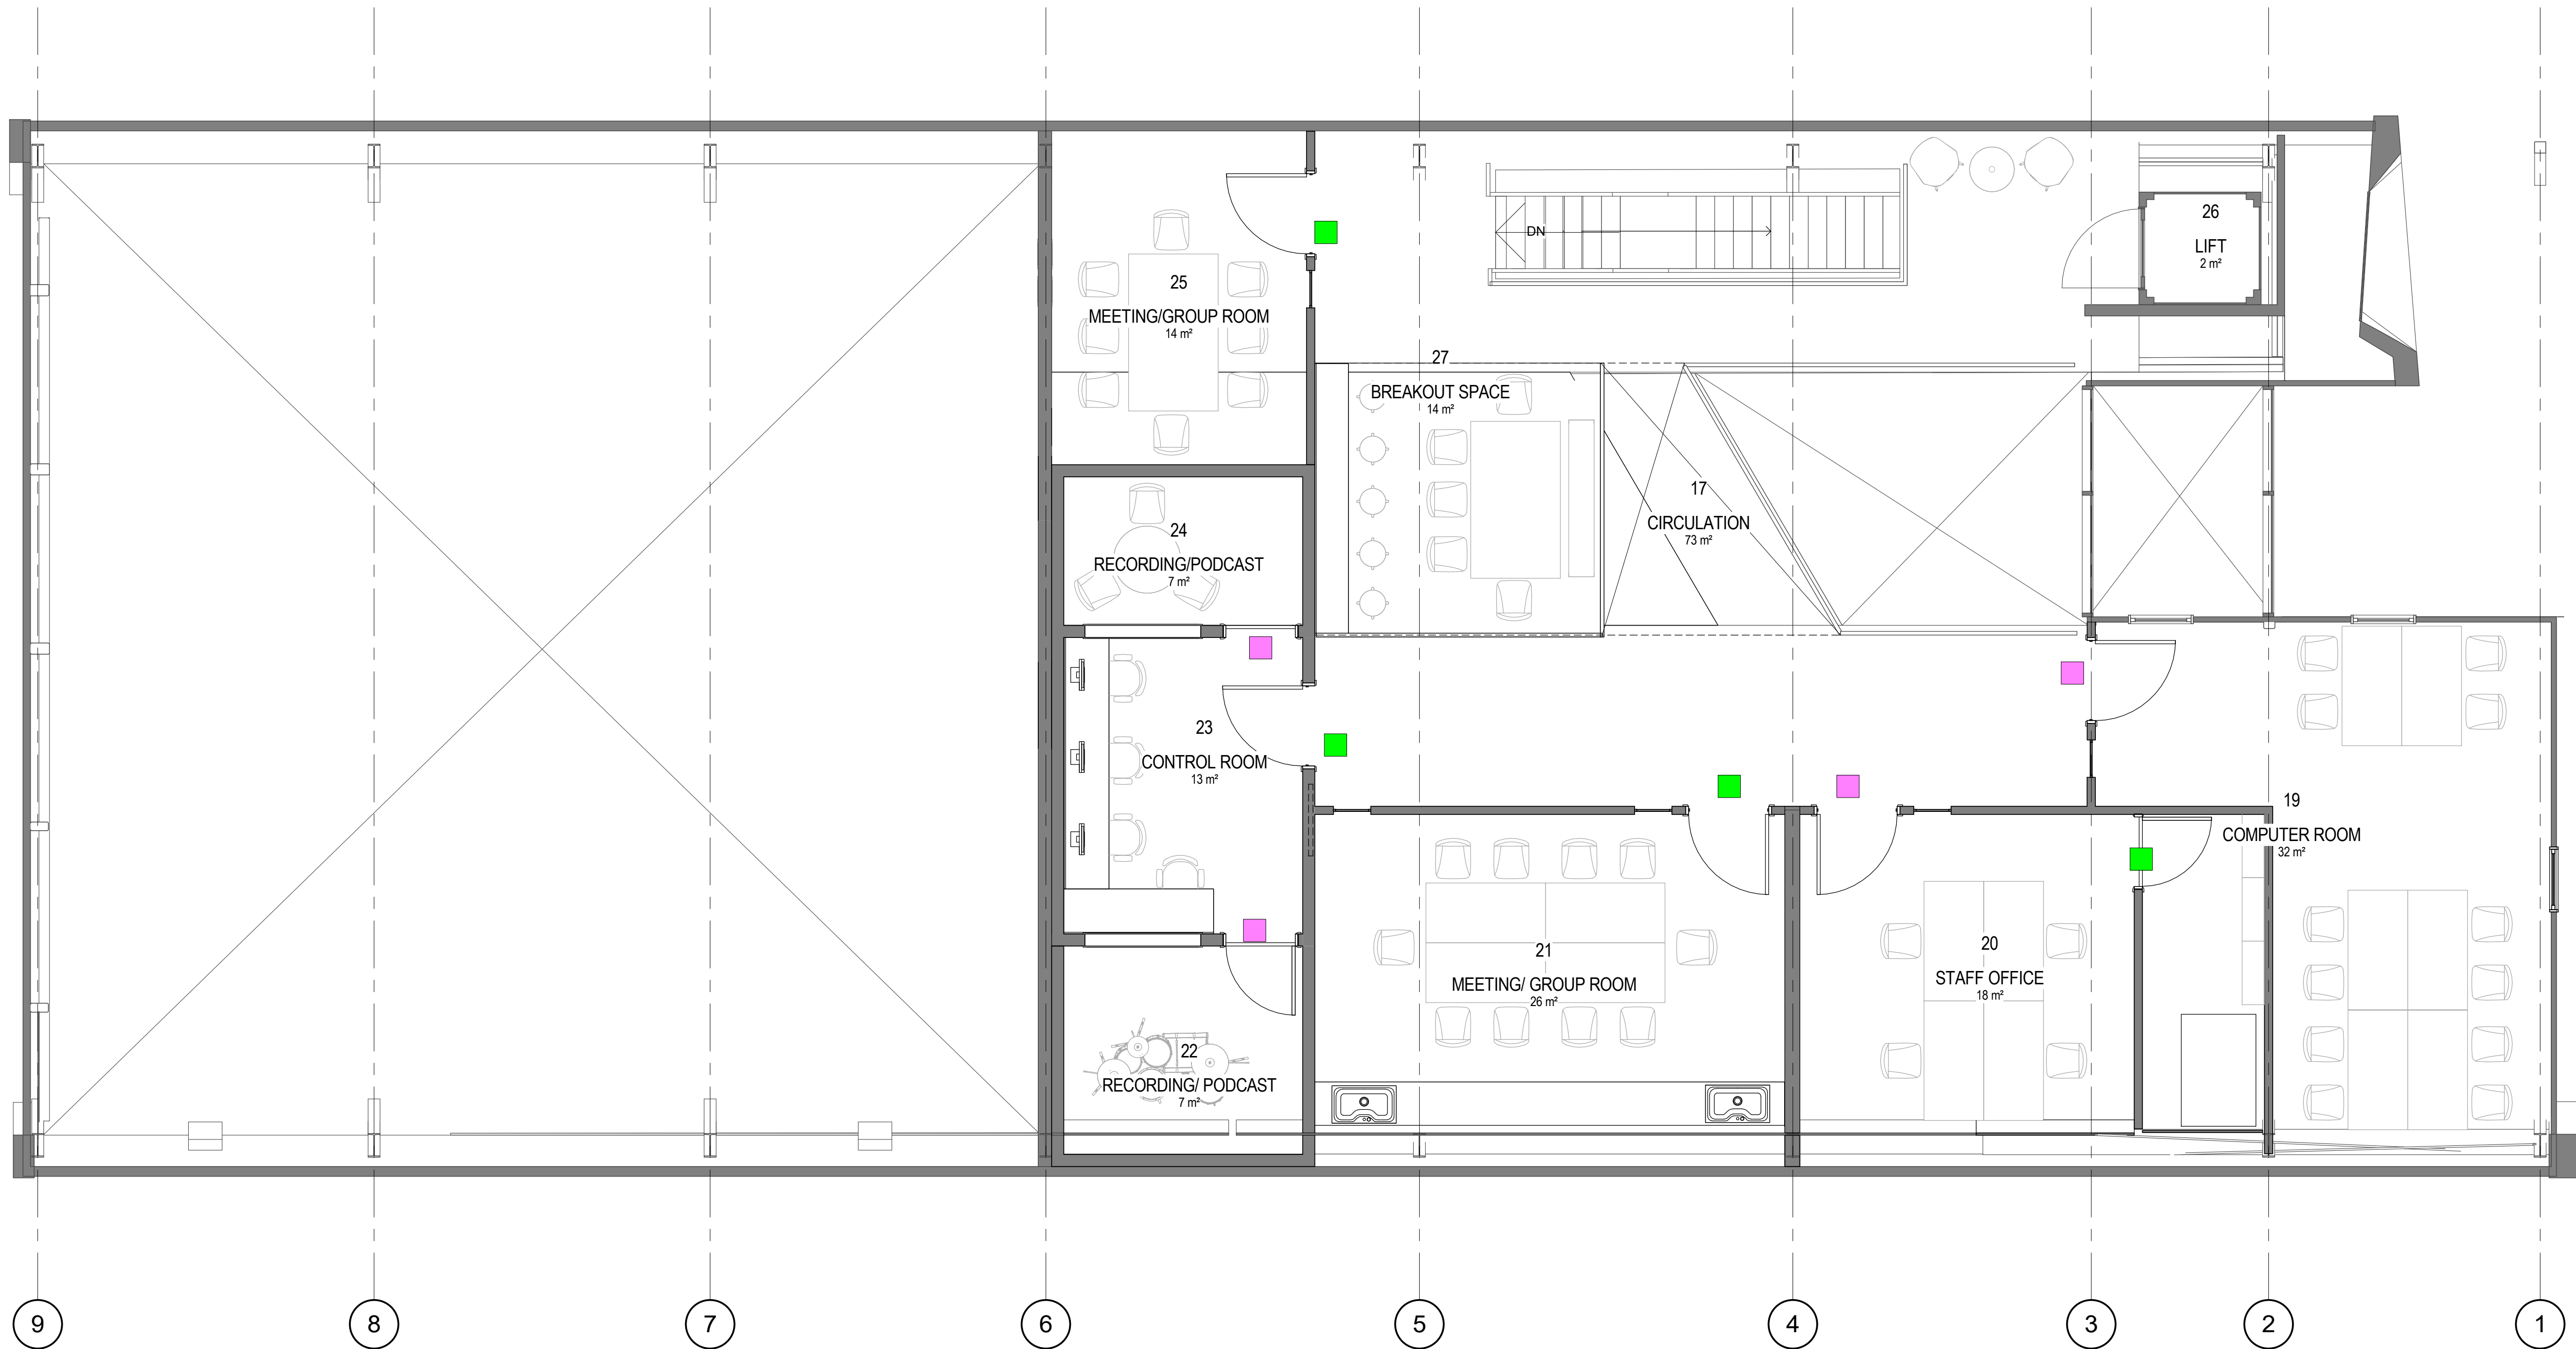


SECURTIY & ACCESS
LEGEND

- ACCESS CONTROL DOOR
- LOCK AND KEY DOOR
- ACCESS CONTROL & LOCK AND KEY
- BATHROOM LOCK DOOR

1 SECURITY/ACCESS STRATEGY - FIRST FLOOR PLAN


1 : 50

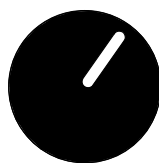

RIBA 3

REVISION	DATE	DESCRIPTION	ARCHITECT	PARTNER
1	07.09.22	STAGE 03 DRAFT ISSUE	LS	ADP

CHECK ALL DIMENSIONS AND VERIFY ON SITE. REPORT ANY ERRORS OR OMISSIONS

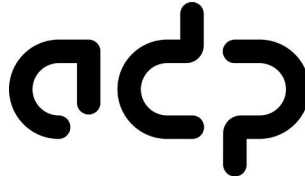

The Fire Station
150 Waterloo Road
London
SE1 8SB
T +44 (0) 20 7089 1720
E london@adp-architecture.com
www.adp-architecture.com

JOB TITLE:
BRUCE GROVE
YOUTH SPACE

DRAWING TITLE:
SECURITY/ACCESS STRATEGY -
FIRST FLOOR

SCALE: 1 : 50		DRAWING SHEET SIZE: A1	
JOB CODE: 001550	DRAWING NUMBER: ADP-00-01-DR- A-1381		REVISION: 1