


© A JONES + CO ARCHITECTURAL SOLUTIONS

THIS ELECTRONIC INFORMATION IS CONFIDENTIAL AND THE COPYRIGHT OF A JONES & CO ARCHITECTURAL SOLUTIONS. NO USE IS PERMITTED OF IT OTHER THAN BY THE INTENDED RECIPIENT FOR THE PROPER PURPOSES AND SHALL IT BE DISCLOSED OR PASSED ON TO ANY OTHER PARTY IN ANY FORM IN WHOLE OR IN PART WITHOUT OUR EXPRESS PERMISSION.

THE DATA IS SUPPLIED ELECTRONICALLY FOR CONVENIENCE ONLY. THE ORIGINAL INFORMATION IS THE HARD COPY WHICH WILL BE SUPPLIED ON REQUEST. NO DIMENSIONS OR OTHER INFORMATION SHOULD BE INFERRED FROM THE ELECTRONIC DATA UNLESS SPECIFICALLY SHOWN ON THE HARD COPY. WE ACCEPT NO LIABILITY FOR ANY EFFECT THAT THE TRANSMISSION OR USE OF THIS DATA MAY HAVE ON ANY COMPUTERS OR SYSTEMS WHETHER IN REPLY TO IT OR ANY OTHER, WORKS OR ANY OTHER MATERIAL, OR REACTION TO THIS INFORMATION AND OPENING OF THE FILES CONSTITUTES ACCEPTANCE OF THESE TERMS.

CONSTRUCTION NOTES

1. DO NOT SCALE FROM THIS DRAWING.
2. VERIFY ALL SITE DIMENSIONS AND LEVELS PRIOR TO MANUFACTURE OF ANY COMPONENT.
3. READ IN CONJUNCTION WITH ALL OTHER CONTRACT DOCUMENTATION.
4. BRING ANY APPARENT DISCREPANCY TO THE ATTENTION OF THE C.A. PRIOR TO MANUFACTURE/CONSTRUCTION.

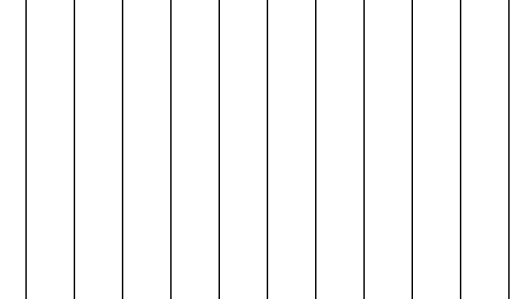

Rev.	Date	Description	Rev/Crk By
a jones+co architectural solutions			

a jones+co architectural solutions
29 Hyland Way, Hornchurch, Essex RM11 1DN
Tel: 01708 755 674 Email: info@ajonesco.co.uk
www.ajonesco.co.uk


Job Title

**FLAT A 38 THE BROADWAY
CROUCH END
LONDON
N8 9SU**

Title

EXISTING PLANS


Drawing Status	
PLANNING	
Drawn By	Checked By
CI	
Scale	Date
1:100 (A5)	31MAR23
Project No.	Rev.
AJC-1521	02

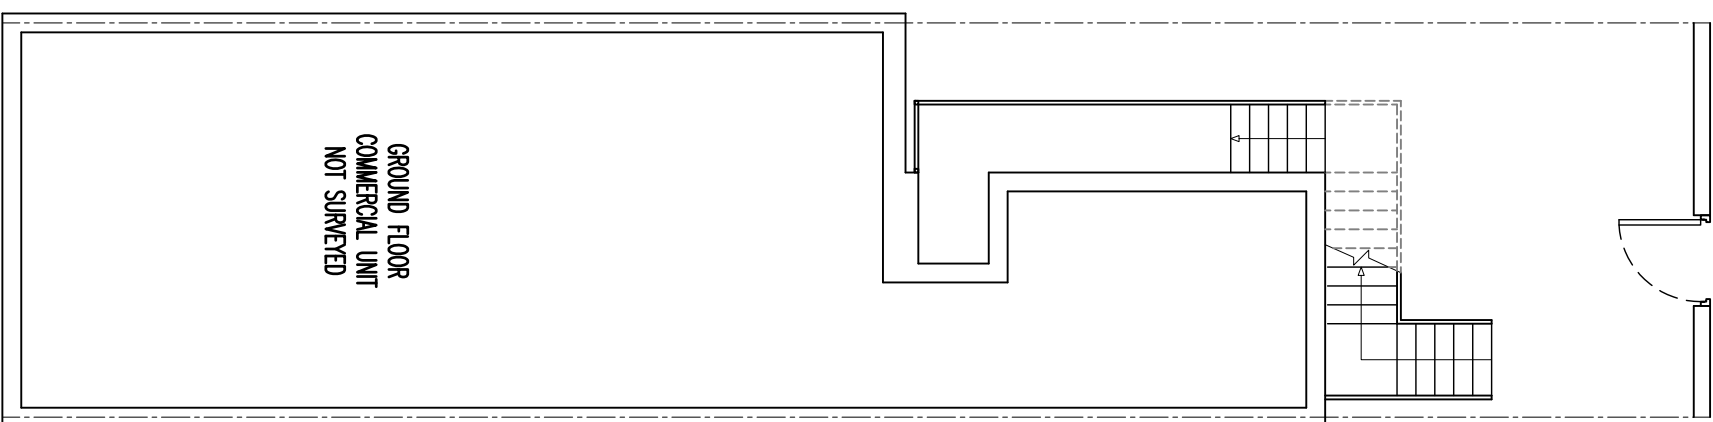


1

EXISTING GROUND FLOOR PLAN


1:100

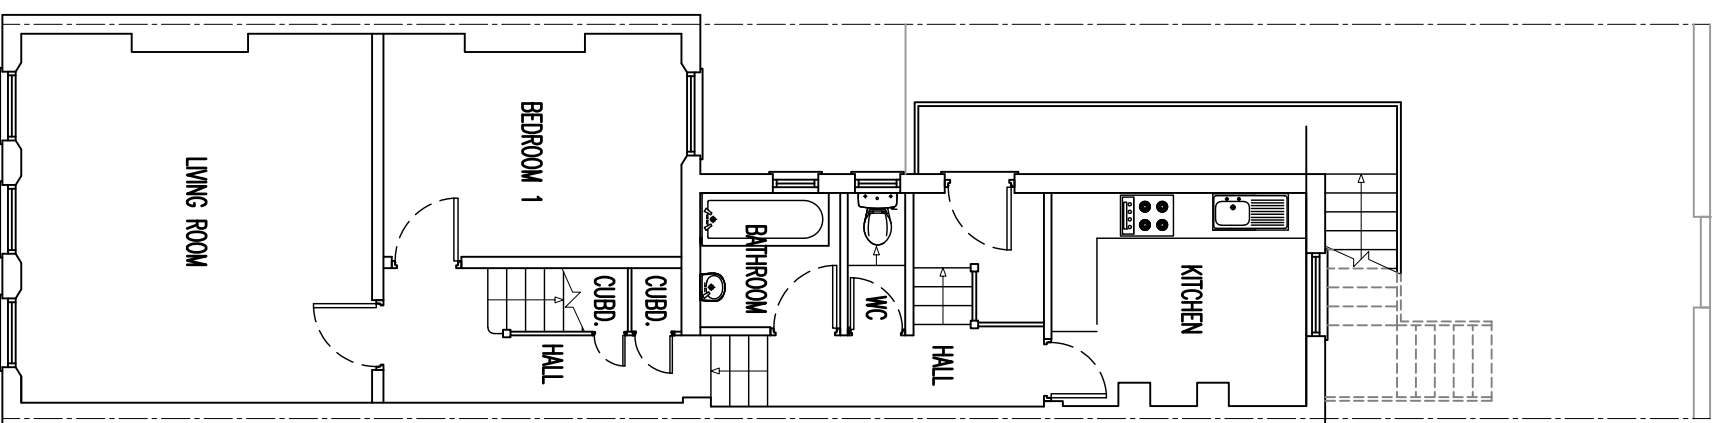

2 EXISTING FIRST FLOOR PLAN

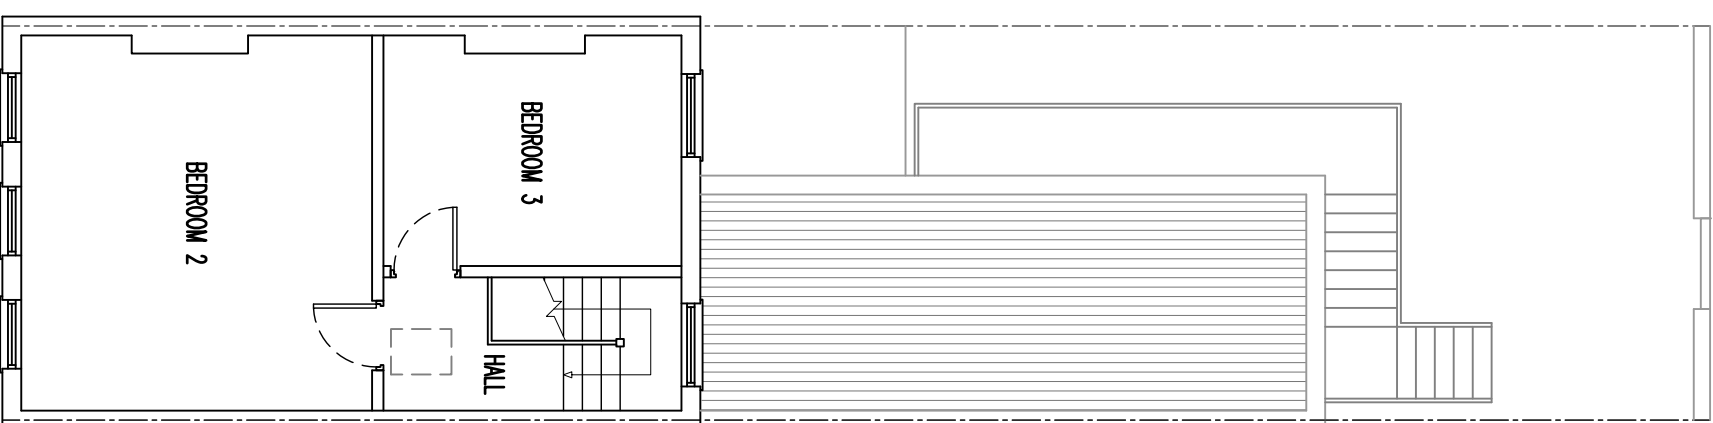

3 EXISTING SECOND FLOOR PLAN

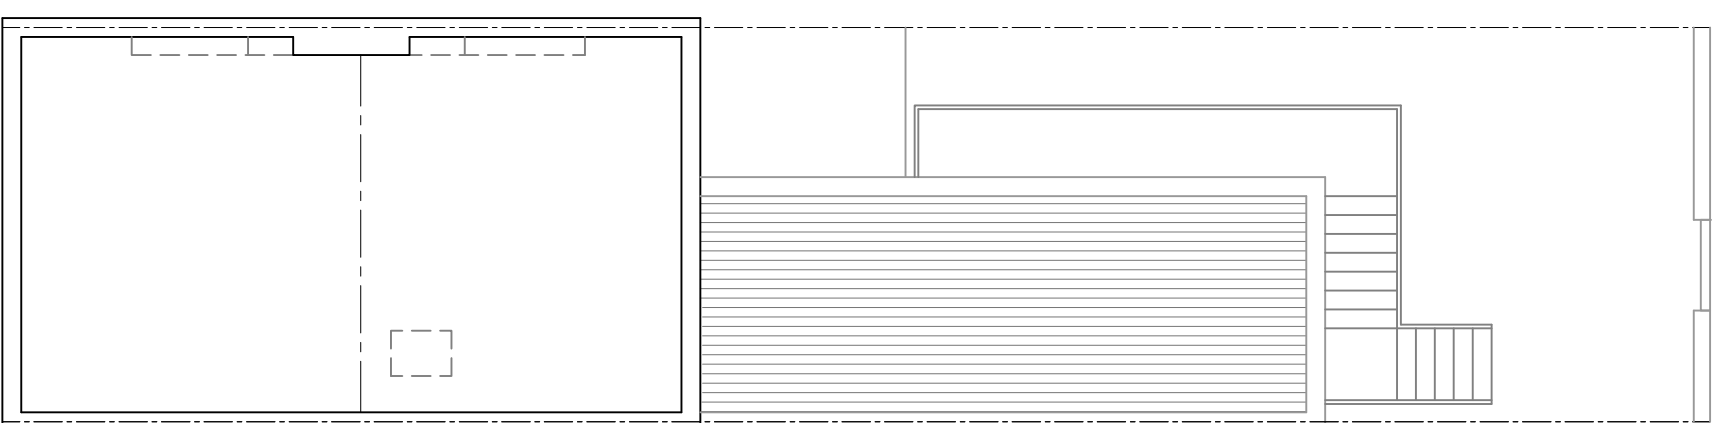

4 EXISTING THIRD FLOOR PLAN

SCALE 1:100

1m 2m 3m

