

This is a detailed street map of a residential area in Norfolk, Virginia. The map shows a grid of streets and individual lots. A specific parcel is highlighted with a red outline. The map includes a scale bar (0 to 200 feet) and a north arrow. The map is labeled with street names and lot numbers.

Streets:

- NORFOLK AVENUE


Lot Numbers:

- 1
- 13
- 14
- 23
- 26
- 31


Map Features:

- A red-outlined parcel is located on the east side of Norfolk Avenue, between lots 13 and 14.
- The map includes a scale bar (0 to 200 feet) and a north arrow.
- The map is labeled with street names and lot numbers.


LOCATION PLAN
1:1250 @ A4

 

MapServe

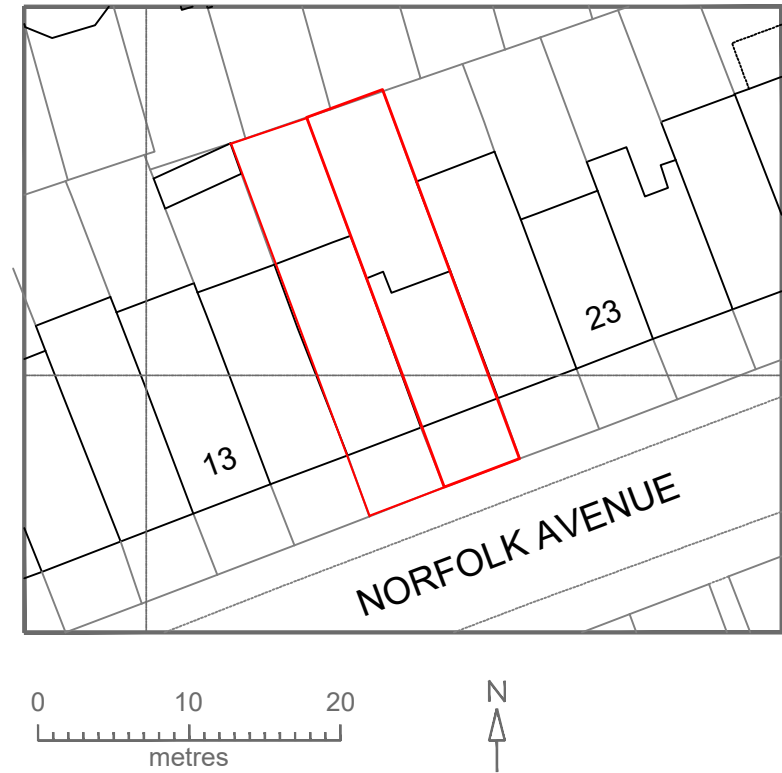

BLOCK PLAN
1:500 @ A4

 

address. 4 Grosvenor Way - E5 9ND - London
tel. 020 3781 8008
mail. office@redwoodsprojects.co.uk
web. www.redwoodsprojects.co.uk


Any errors on Dimensions to be reported to the Architect prior to commencement of Works.
Dimensions and areas are based on survey information.
This drawing is copyright © Redwoods Projects.
All dimensions to be checked on site Prior work.

REFERENCE: 19 Norfolk Avenue, London
N15 6JX, UK


TITLE: LOCATION & BLOCK
PLANS

PROJECT No 1019 | DATE: 03-04-2023

NAME: **E 00**

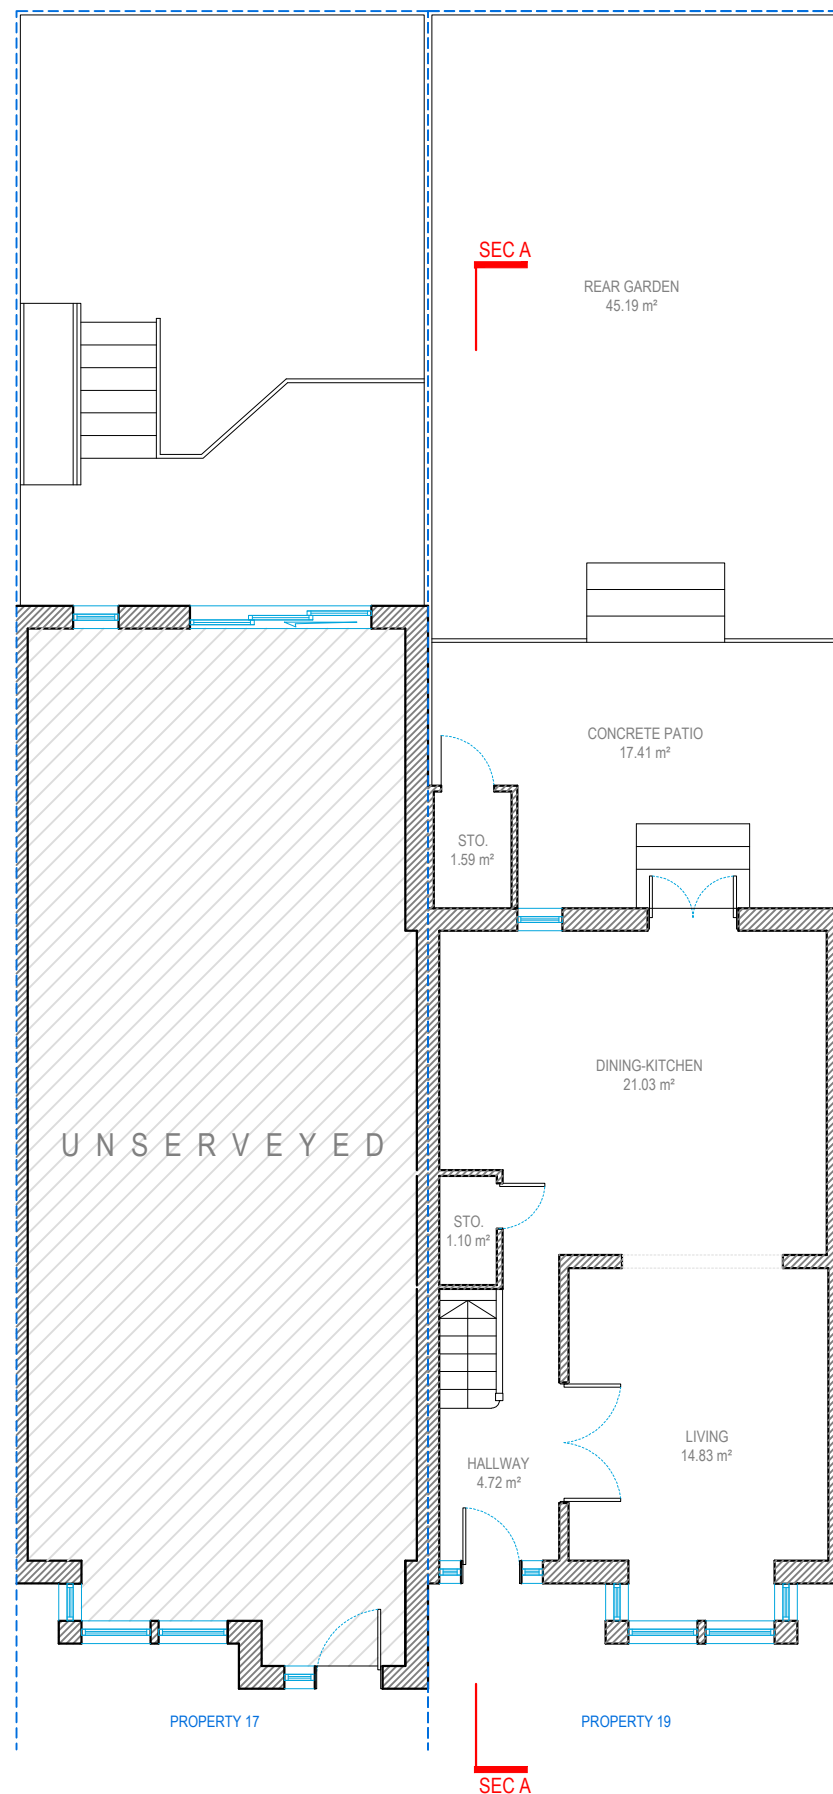

GROUND FLOOR

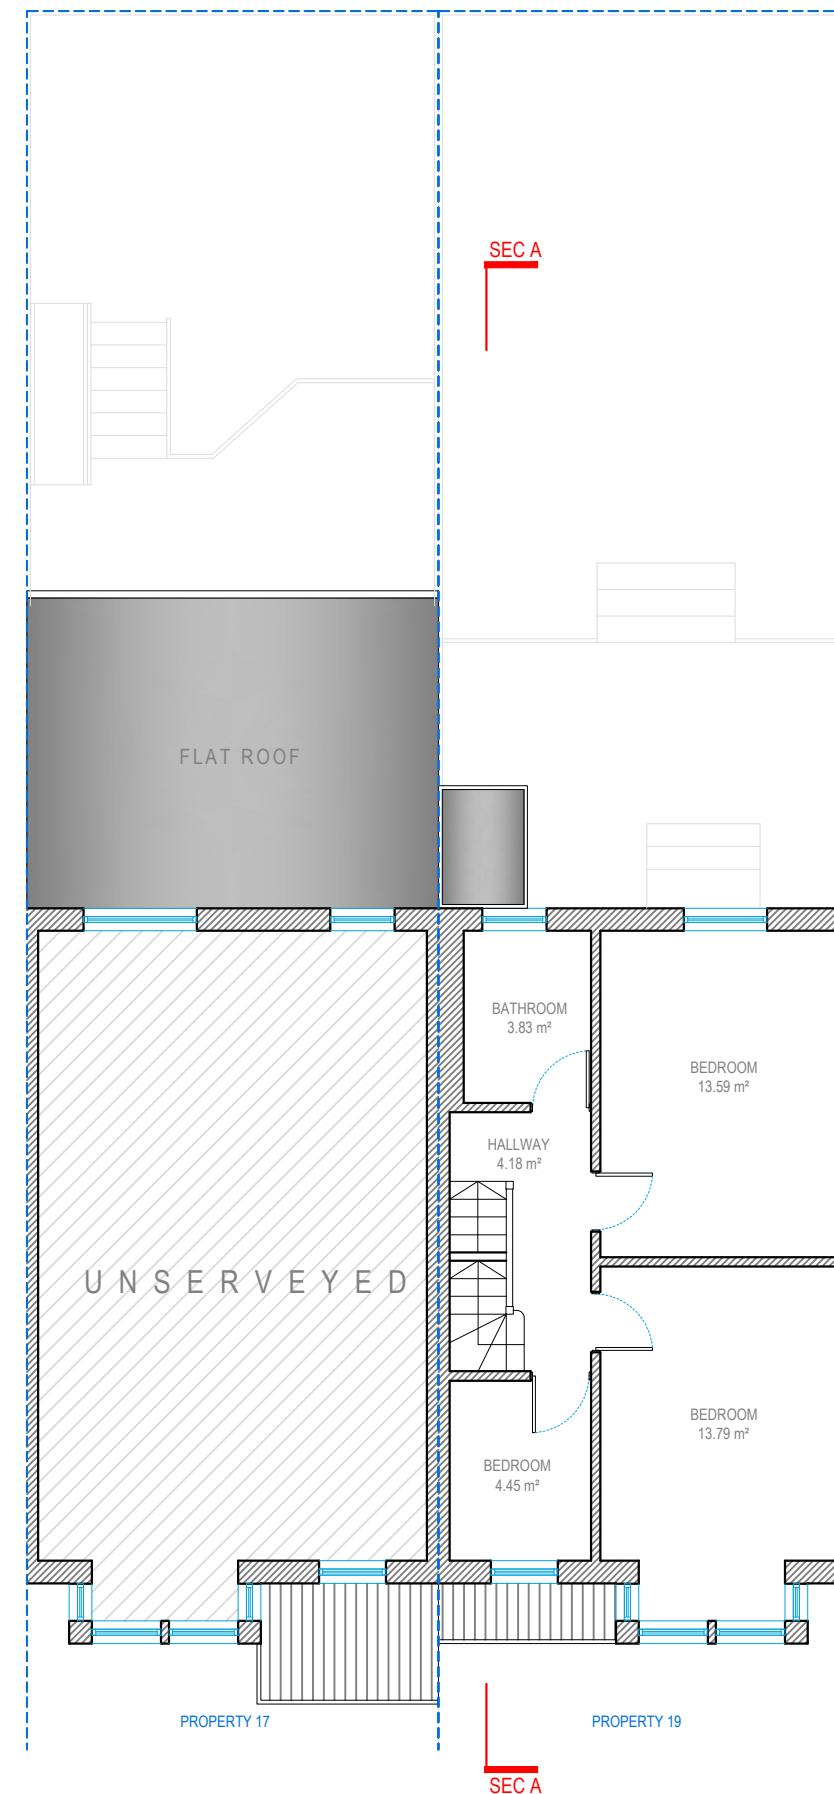

FIRST FLOOR

0 1 2 5m scale 1:100 @A3

Redwoods


address. 4 Grosvenor Way - E5 9ND - London
tel. 020 3781 8008
mail. office@redwoodsprojects.co.uk
web. www.redwoodsprojects.co.uk


Any errors on Dimensions to be reported to the Architect prior to commencement of Works.
Dimensions and areas are based on survey information.
This drawing is copyright © Redwoods Projects.
All dimensions to be checked on site Prior work.

REFERENCE: 17-19 Norfolk Avenue,
London N15 6JX, UK
TITLE: EXISTING DRAWINGS
FLOOR PLANS


PROJECT No 1019 | DATE: 03-04-2023

NAME: **E 01**

 

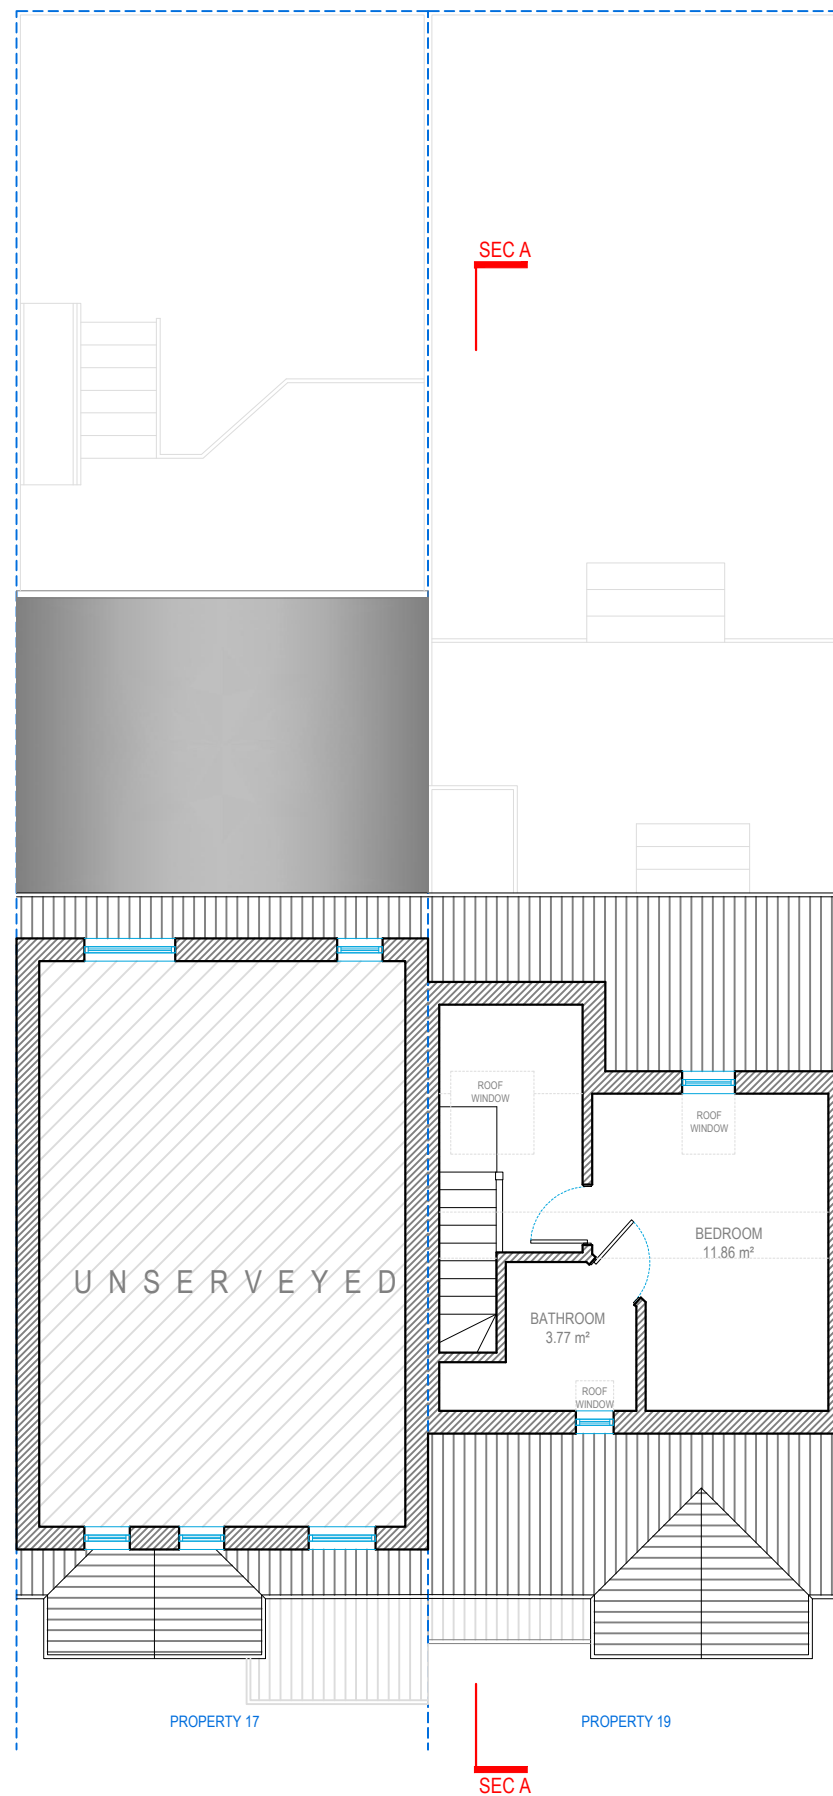

LOFT FLOOR

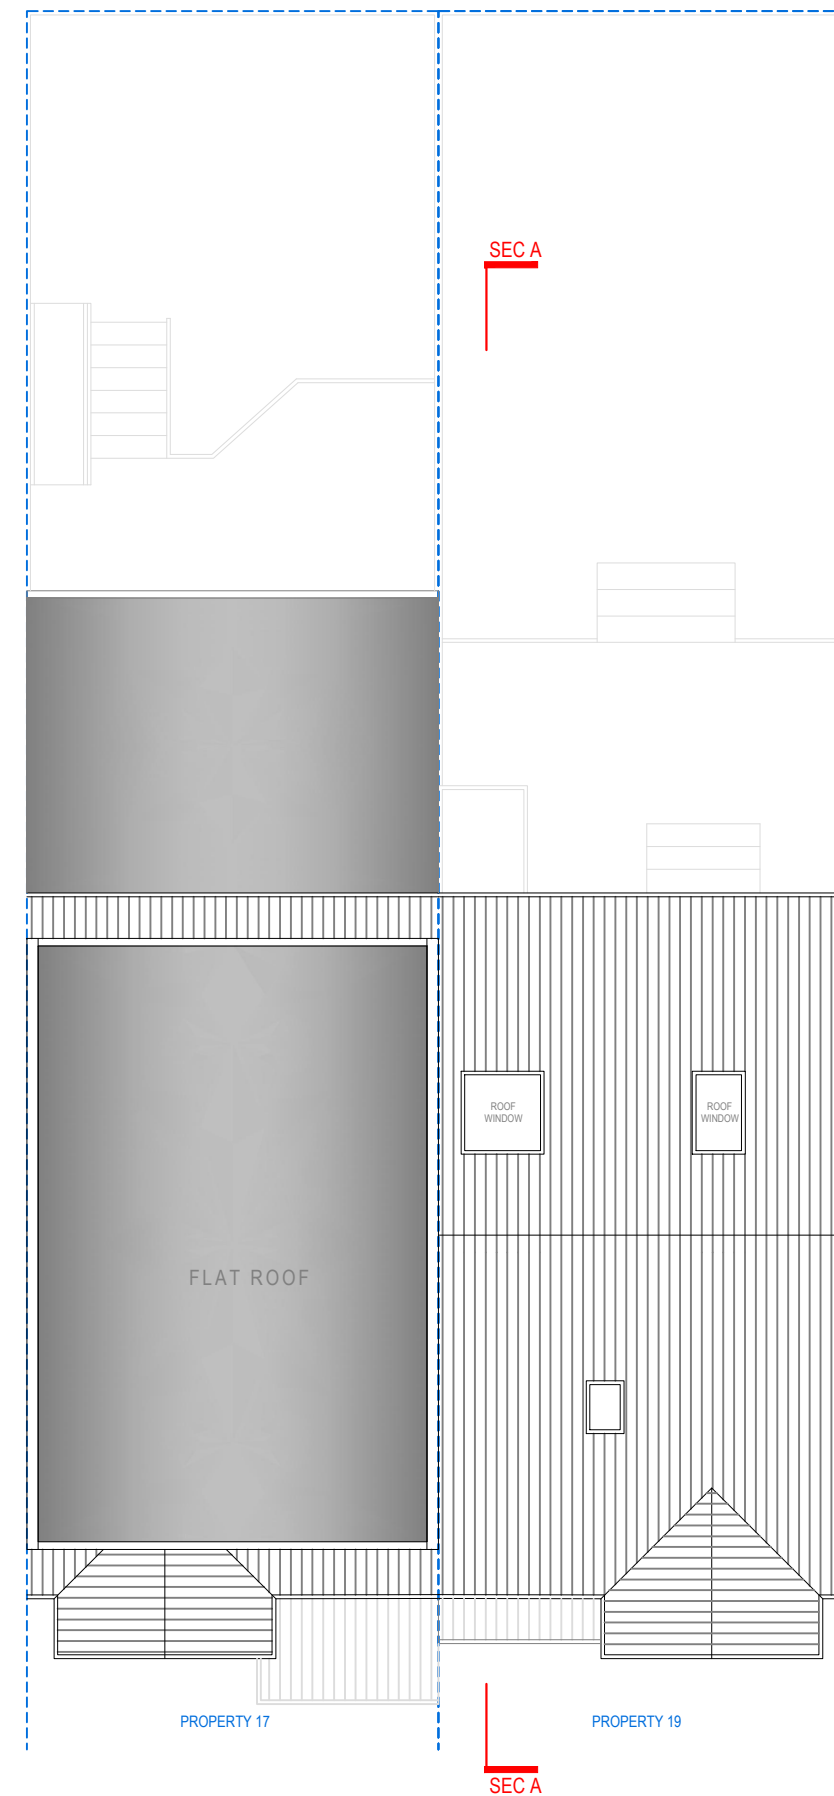

ROOF FLOOR

0 1 2 5m scale 1:100 @A3




address. 4 Grosvenor Way - E5 9ND - London
tel. 020 3781 8008
mail. office@redwoodsprojects.co.uk
web. www.redwoodsprojects.co.uk

Any errors on Dimensions to be reported to the Architect prior to commencement of Works.
Dimensions and areas are based on survey information.
This drawing is copyright © Redwoods Projects.
All dimensions to be checked on site Prior work.

REFERENCE: 17-19 Norfolk Avenue,
London N15 6JX, UK
TITLE: EXISTING DRAWINGS
FLOOR PLANS

PROJECT No 1019 | DATE: 03-04-2023

NAME: **E 02**

 



FRONT ELEVATION



REAR ELEVATION

0 1 2 5m scale 1:100 @A3

Redwoods


address. 4 Grosvenor Way - E5 9ND - London
tel. 020 3781 8008
mail. office@redwoodsprojects.co.uk
web. www.redwoodsprojects.co.uk


Any errors on Dimensions to be reported to the Architect prior to commencement of Works.
Dimensions and areas are based on survey information.
This drawing is copyright © Redwoods Projects.
All dimensions to be checked on site Prior work.

REFERENCE: 17-19 Norfolk Avenue,
London N15 6JX, UK
TITLE: EXISTING DRAWINGS
ELEVATIONS

PROJECT No 1019 | DATE: 03-04-2023

NAME: **E 03**

 

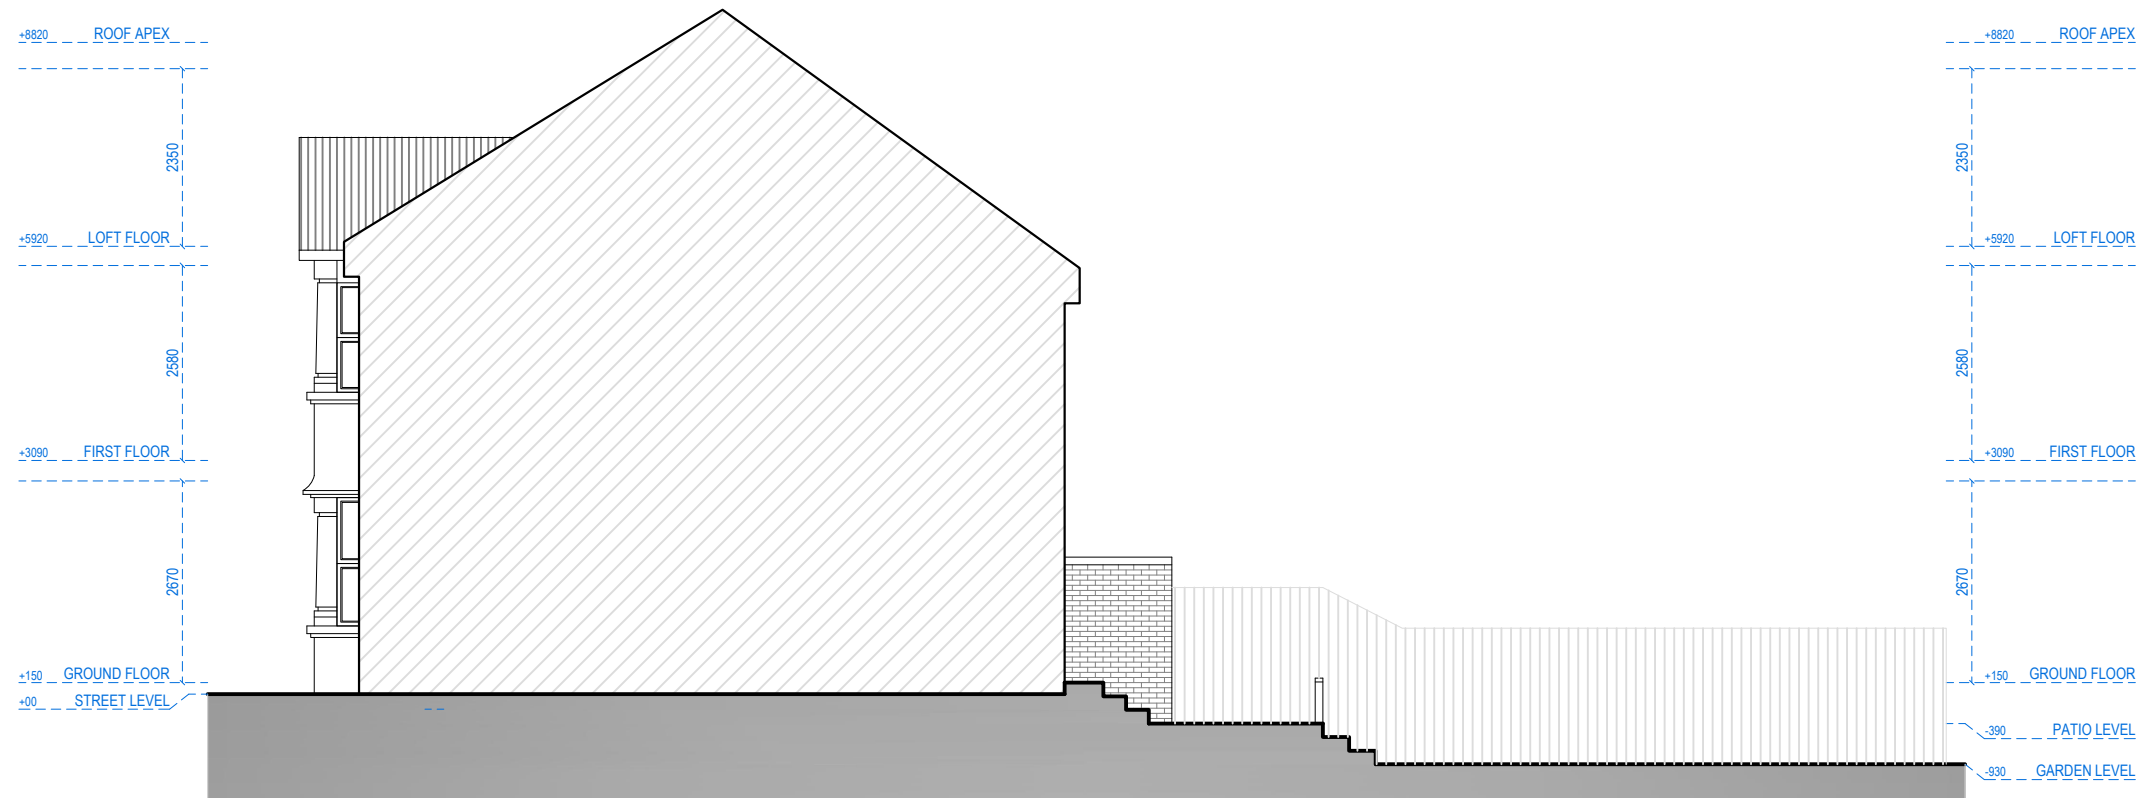


RIGHT SIDE ELEVATION

0 1 2 5m scale 1:100 @A3



address. 4 Grosvenor Way - E5 9ND - London
tel. 020 3781 8008
mail. office@redwoodsprojects.co.uk
web. www.redwoodsprojects.co.uk


Any errors on Dimensions to be reported to the Architect prior to commencement of Works.
Dimensions and areas are based on survey information.
This drawing is copyright © Redwoods Projects.
All dimensions to be checked on site Prior work.

 

REFERENCE: 17-19 Norfolk Avenue,
London N15 6JX, UK
TITLE: EXISTING DRAWINGS
ELEVATION

PROJECT No 1019 | DATE: 03-04-2023

NAME: **E 04**

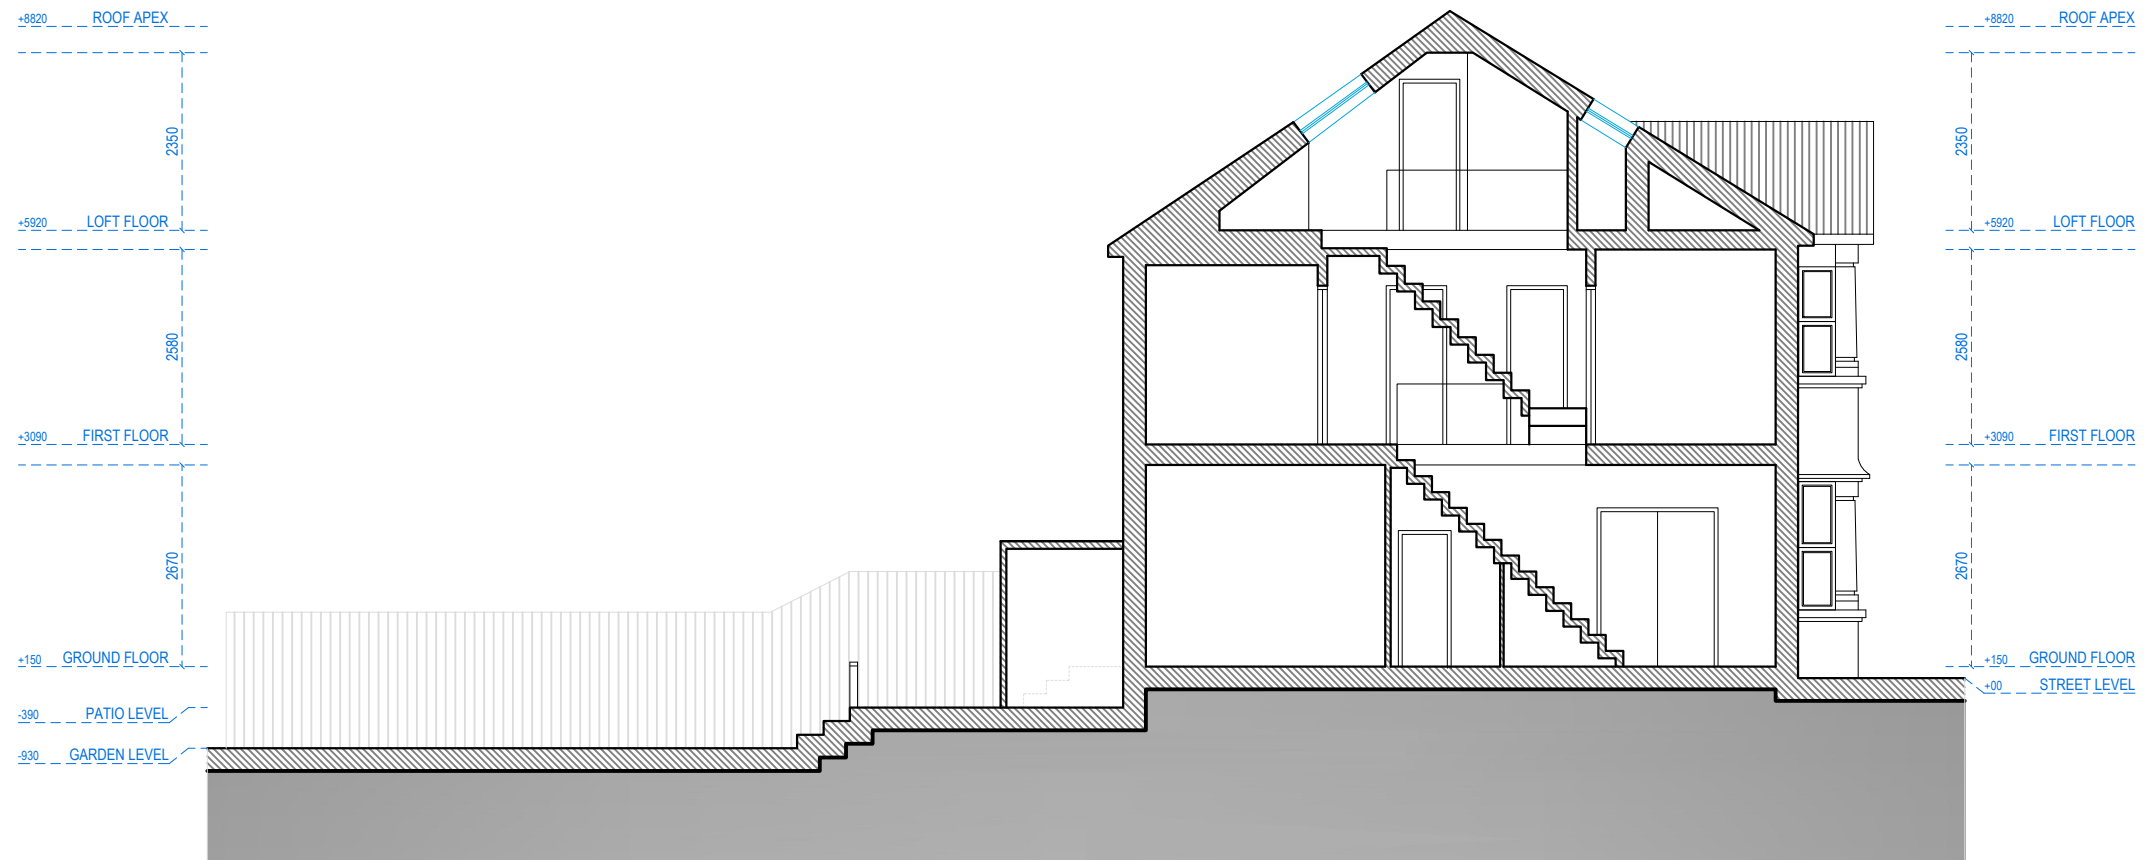

SECTION A.A

0 1 2 5m scale 1:100 @A3

Redwoods


address. 4 Grosvenor Way - E5 9ND - London
tel. 020 3781 8008
mail. office@redwoodsprojects.co.uk
web. www.redwoodsprojects.co.uk

Any errors on Dimensions to be reported to the Architect prior to commencement of Works.
Dimensions and areas are based on survey information.
This drawing is copyright © Redwoods Projects.
All dimensions to be checked on site Prior work.


REFERENCE: 17-19 Norfolk Avenue,
London N15 6JX, UK
TITLE: EXISTING DRAWINGS
SECTION

PROJECT No 1019 | DATE: 03-04-2023

NAME: **E 05**

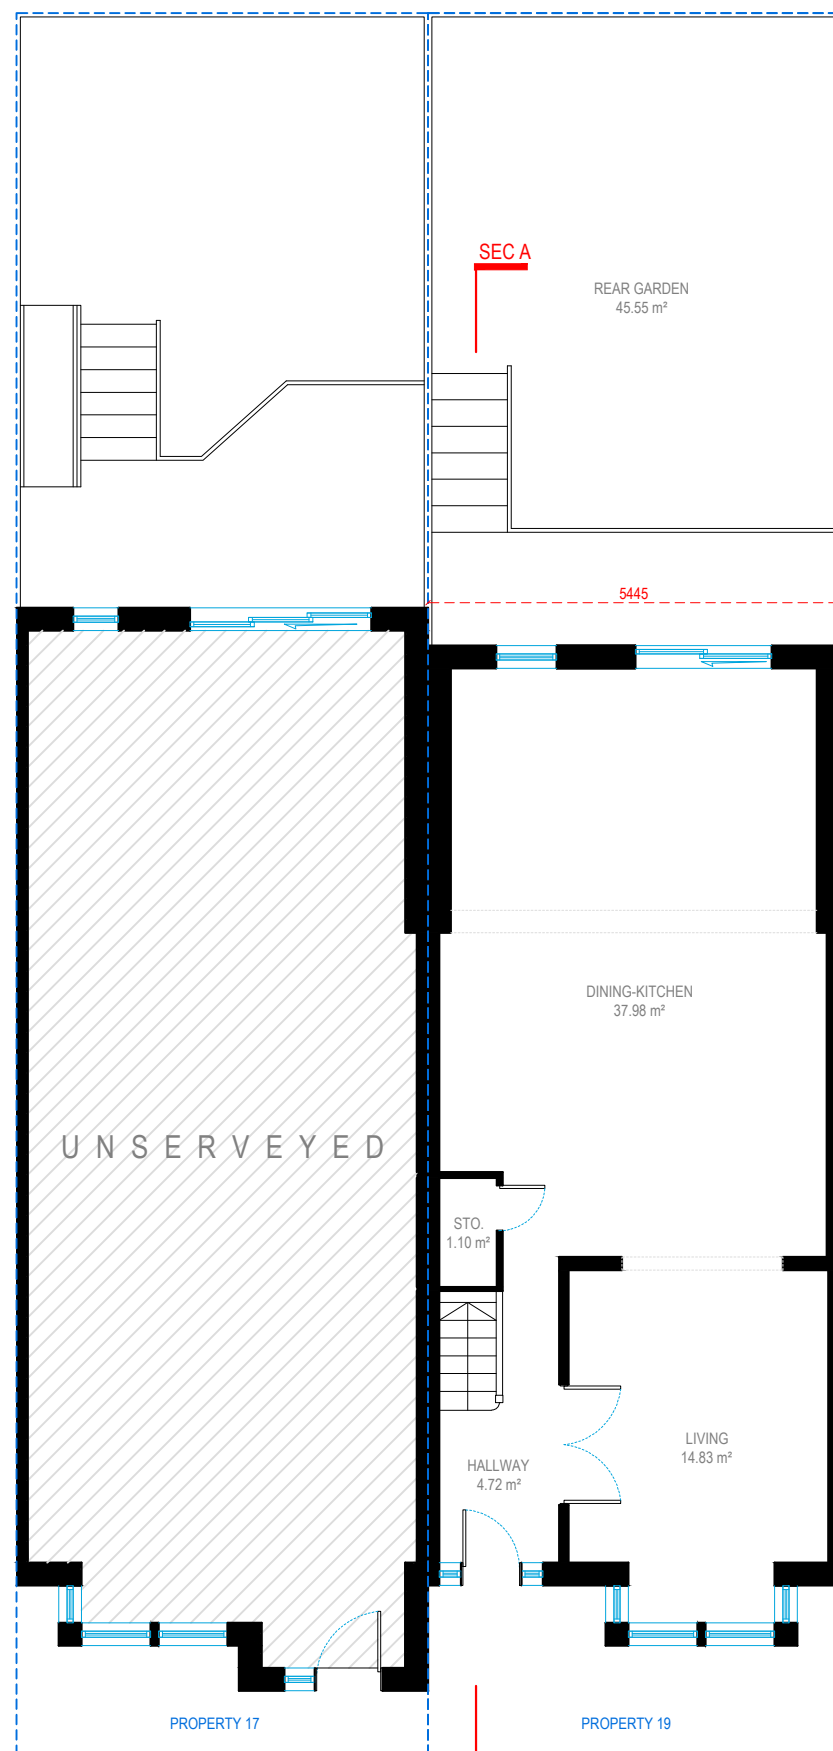

GROUND FLOOR

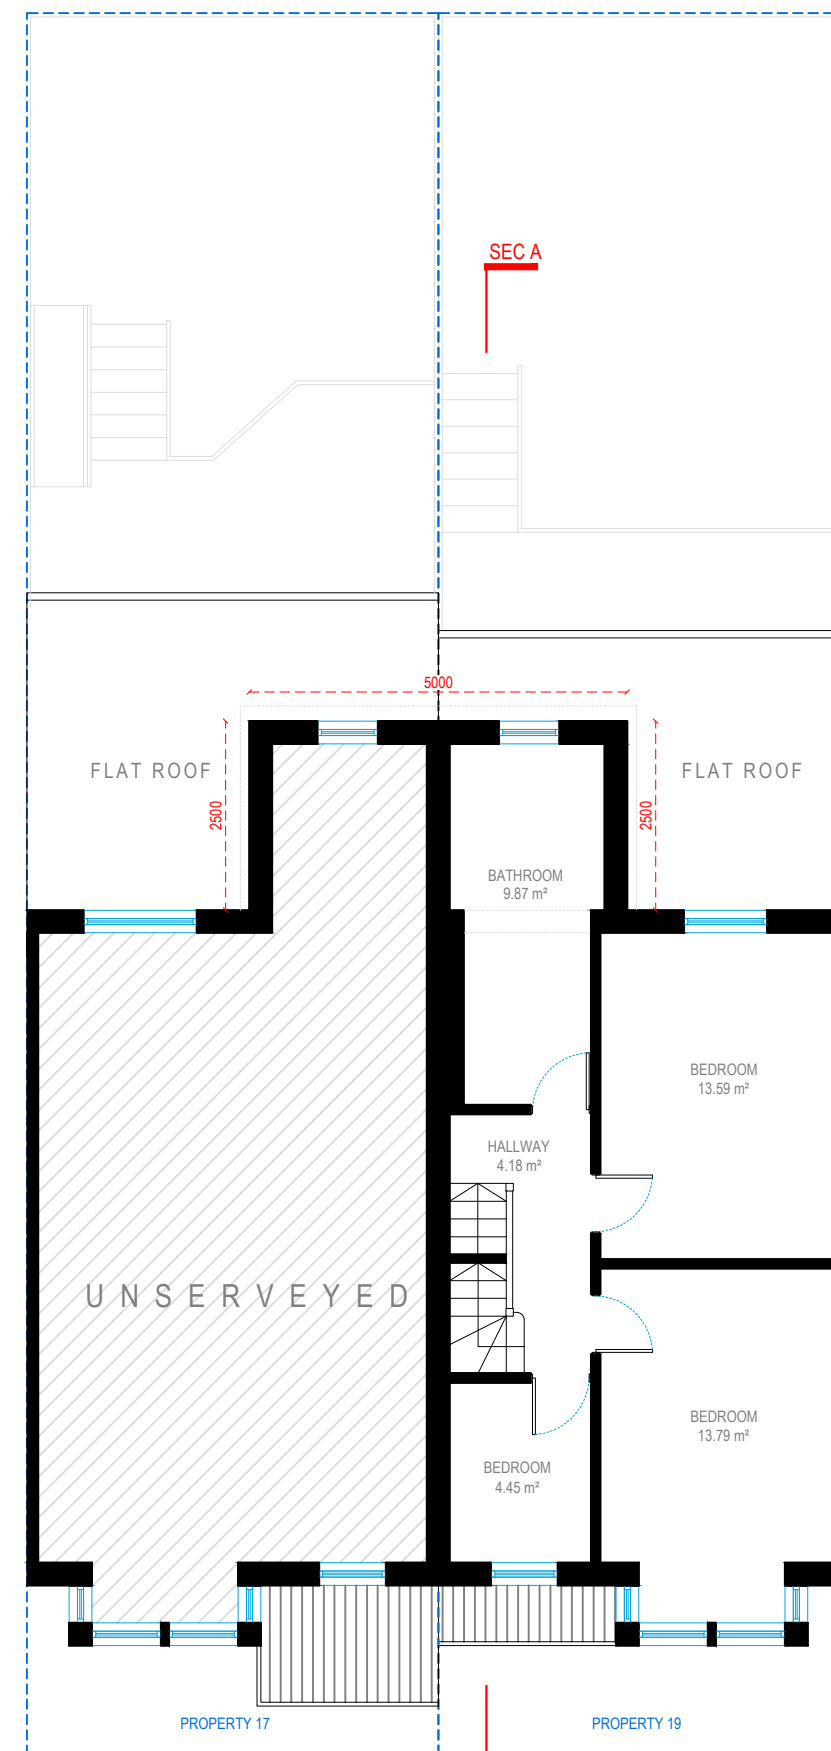


FIRST FLOOR

0 1 2 5m scale 1:100 @A3



address. 4 Grosvenor Way - E5 9ND - London
tel. 020 3781 8008
mail. office@redwoodsprojects.co.uk
web. www.redwoodsprojects.co.uk


Any errors on Dimensions to be reported to the Architect prior to commencement of Works.
Dimensions and areas are based on survey information.
This drawing is copyright © Redwoods Projects.
All dimensions to be checked on site Prior work.

 


REFERENCE: 17-19 Norfolk Avenue,
London N15 6JX, UK
TITLE: PROPOSED DRAWINGS
FLOOR PLANS

PROJECT No 1019 | DATE: 03-04-2023

NAME: **P 01 REV-A**

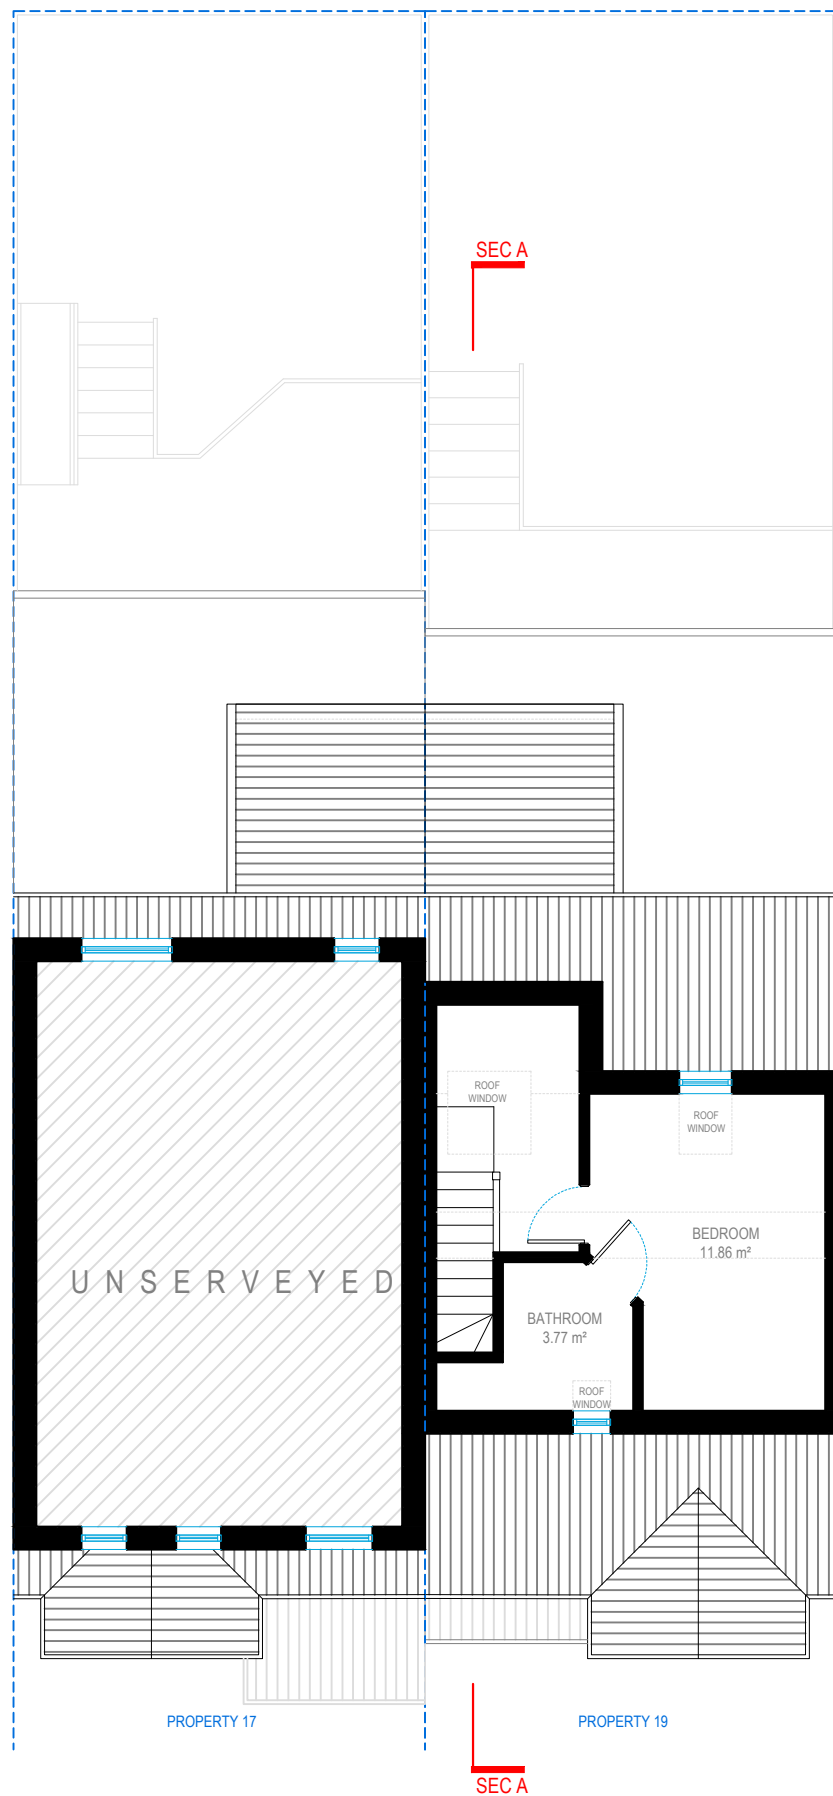

LOFT FLOOR

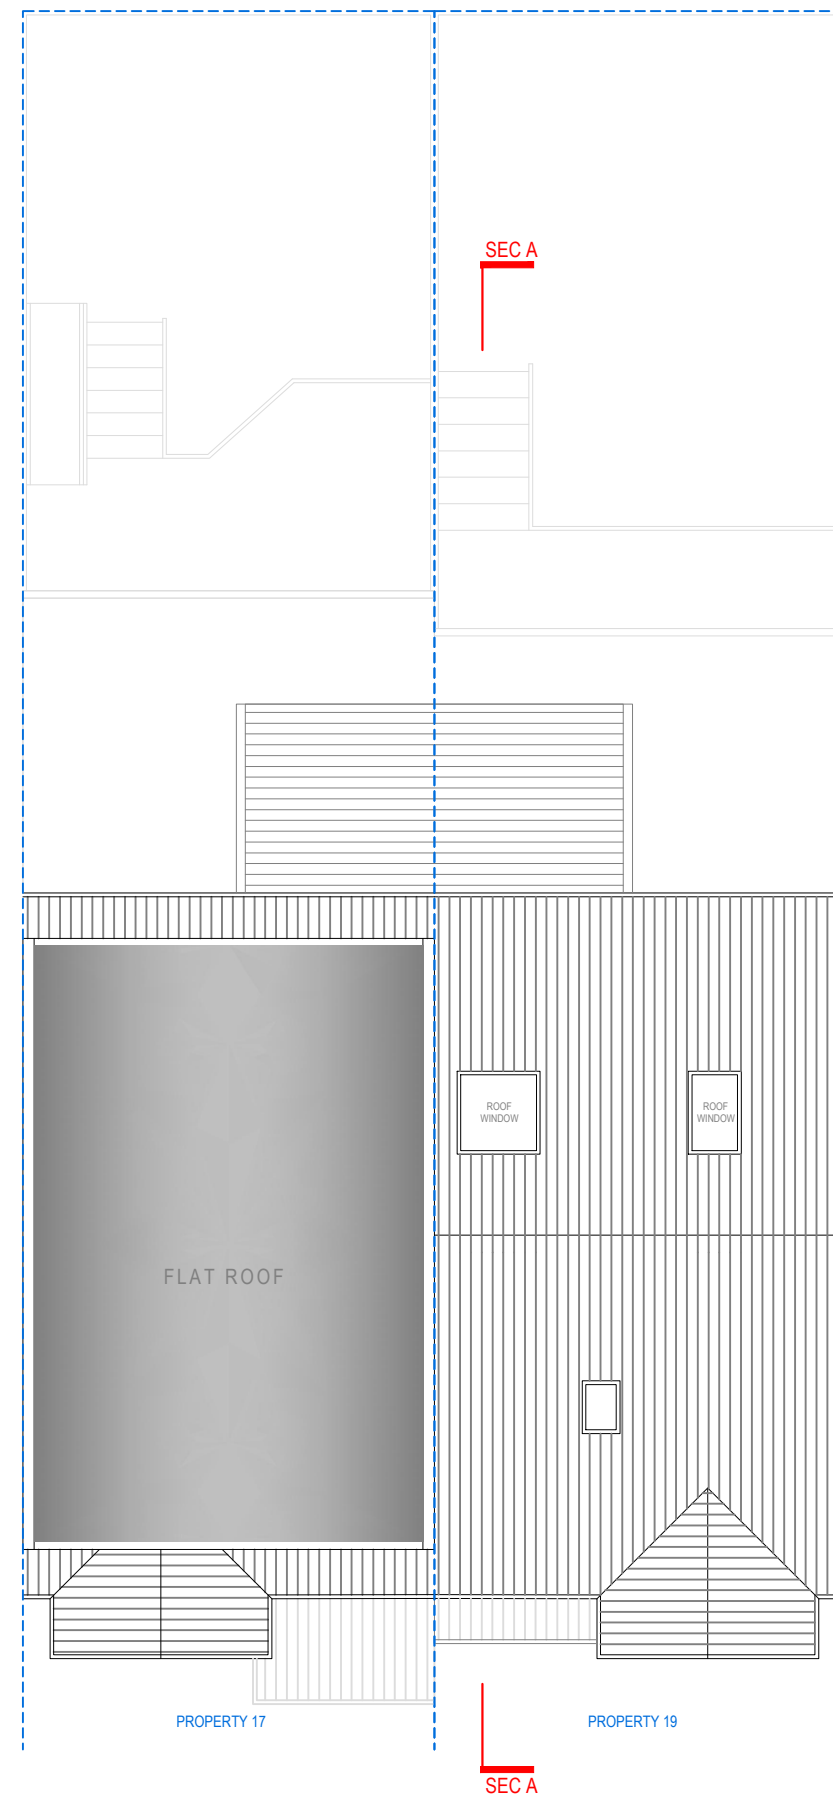

ROOF FLOOR

0 1 2 5m scale 1:100 @A3



address. 4 Grosvenor Way - E5 9ND - London
tel. 020 3781 8008
mail. office@redwoodsprojects.co.uk
web. www.redwoodsprojects.co.uk

Any errors on Dimensions to be reported to the Architect prior to commencement of Works.
Dimensions and areas are based on survey information.
This drawing is copyright © Redwoods Projects.
All dimensions to be checked on site Prior work.

REFERENCE: 17-19 Norfolk Avenue,
London N15 6JX, UK
TITLE: PROPOSED DRAWINGS
FLOOR PLANS
PROJECT No 1019 | DATE: 03-04-2023
NAME: **P 02 REV-A**



FRONT ELEVATION



REAR ELEVATION

0 1 2 5m scale 1:100 @A3

Redwoods


address. 4 Grosvenor Way - E5 9ND - London
tel. 020 3781 8008
mail. office@redwoodsprojects.co.uk
web. www.redwoodsprojects.co.uk


Any errors on Dimensions to be reported to the Architect prior to commencement of Works.
Dimensions and areas are based on survey information.
This drawing is copyright © Redwoods Projects.
All dimensions to be checked on site Prior work.

REFERENCE: 19 Norfolk Avenue, London
N15 6JX, UK
TITLE: PROPOSED DRAWINGS
ELEVATIONS

PROJECT No 1019 | DATE: 03-04-2023

NAME: **P 03 REV-A**

 

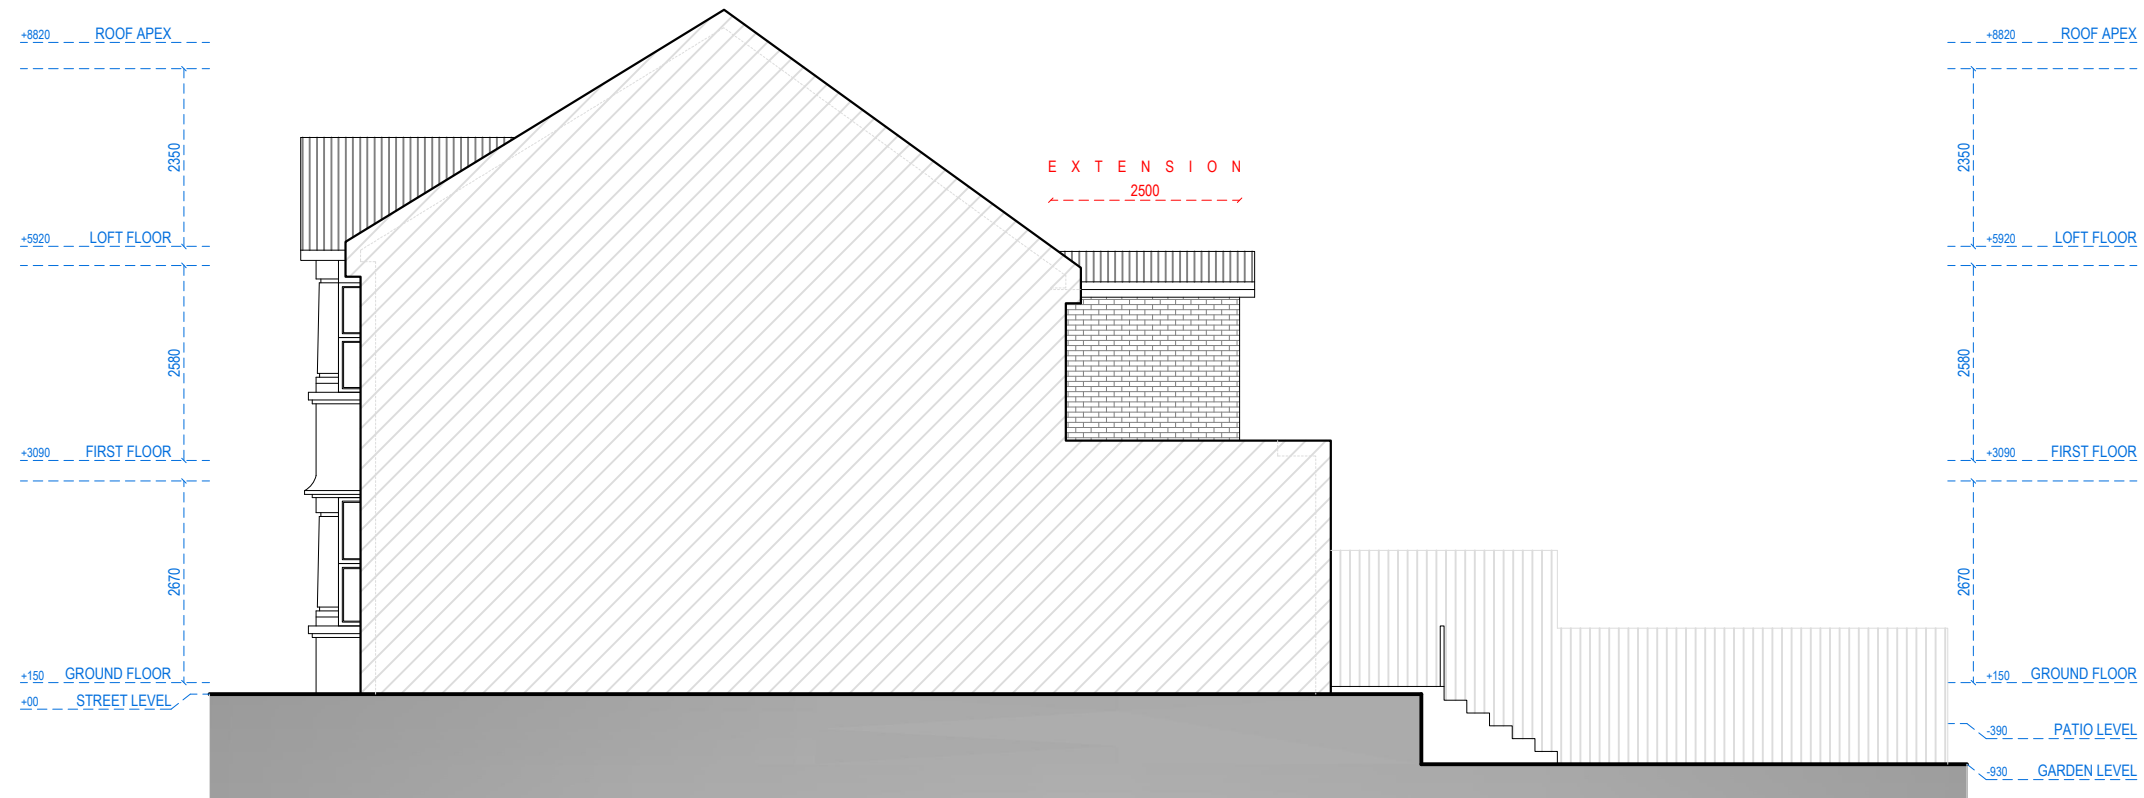


RIGHT SIDE ELEVATION

0 1 2 5m scale 1:100 @A3

Redwoods

address. 4 Grosvenor Way - E5 9ND - London
tel. 020 3781 8008
mail. office@redwoodsprojects.co.uk
web. www.redwoodsprojects.co.uk

Any errors on Dimensions to be reported to the
Architect prior to commencement of Works.
Dimensions and areas are based on survey information.
This drawing is copyright © Redwoods Projects.
All dimensions to be checked on site Prior work.

 

REFERENCE: 19 Norfolk Avenue, London
N15 6JX, UK
TITLE: PROPOSED DRAWINGS
ELEVATION

PROJECT No 1019 | DATE: 03-04-2023

NAME: **P 04 REV-A**

