



2

2


REVISION No.	REVISION NOTES	DATE
A	PLANNING REVISIONS	30 03 23

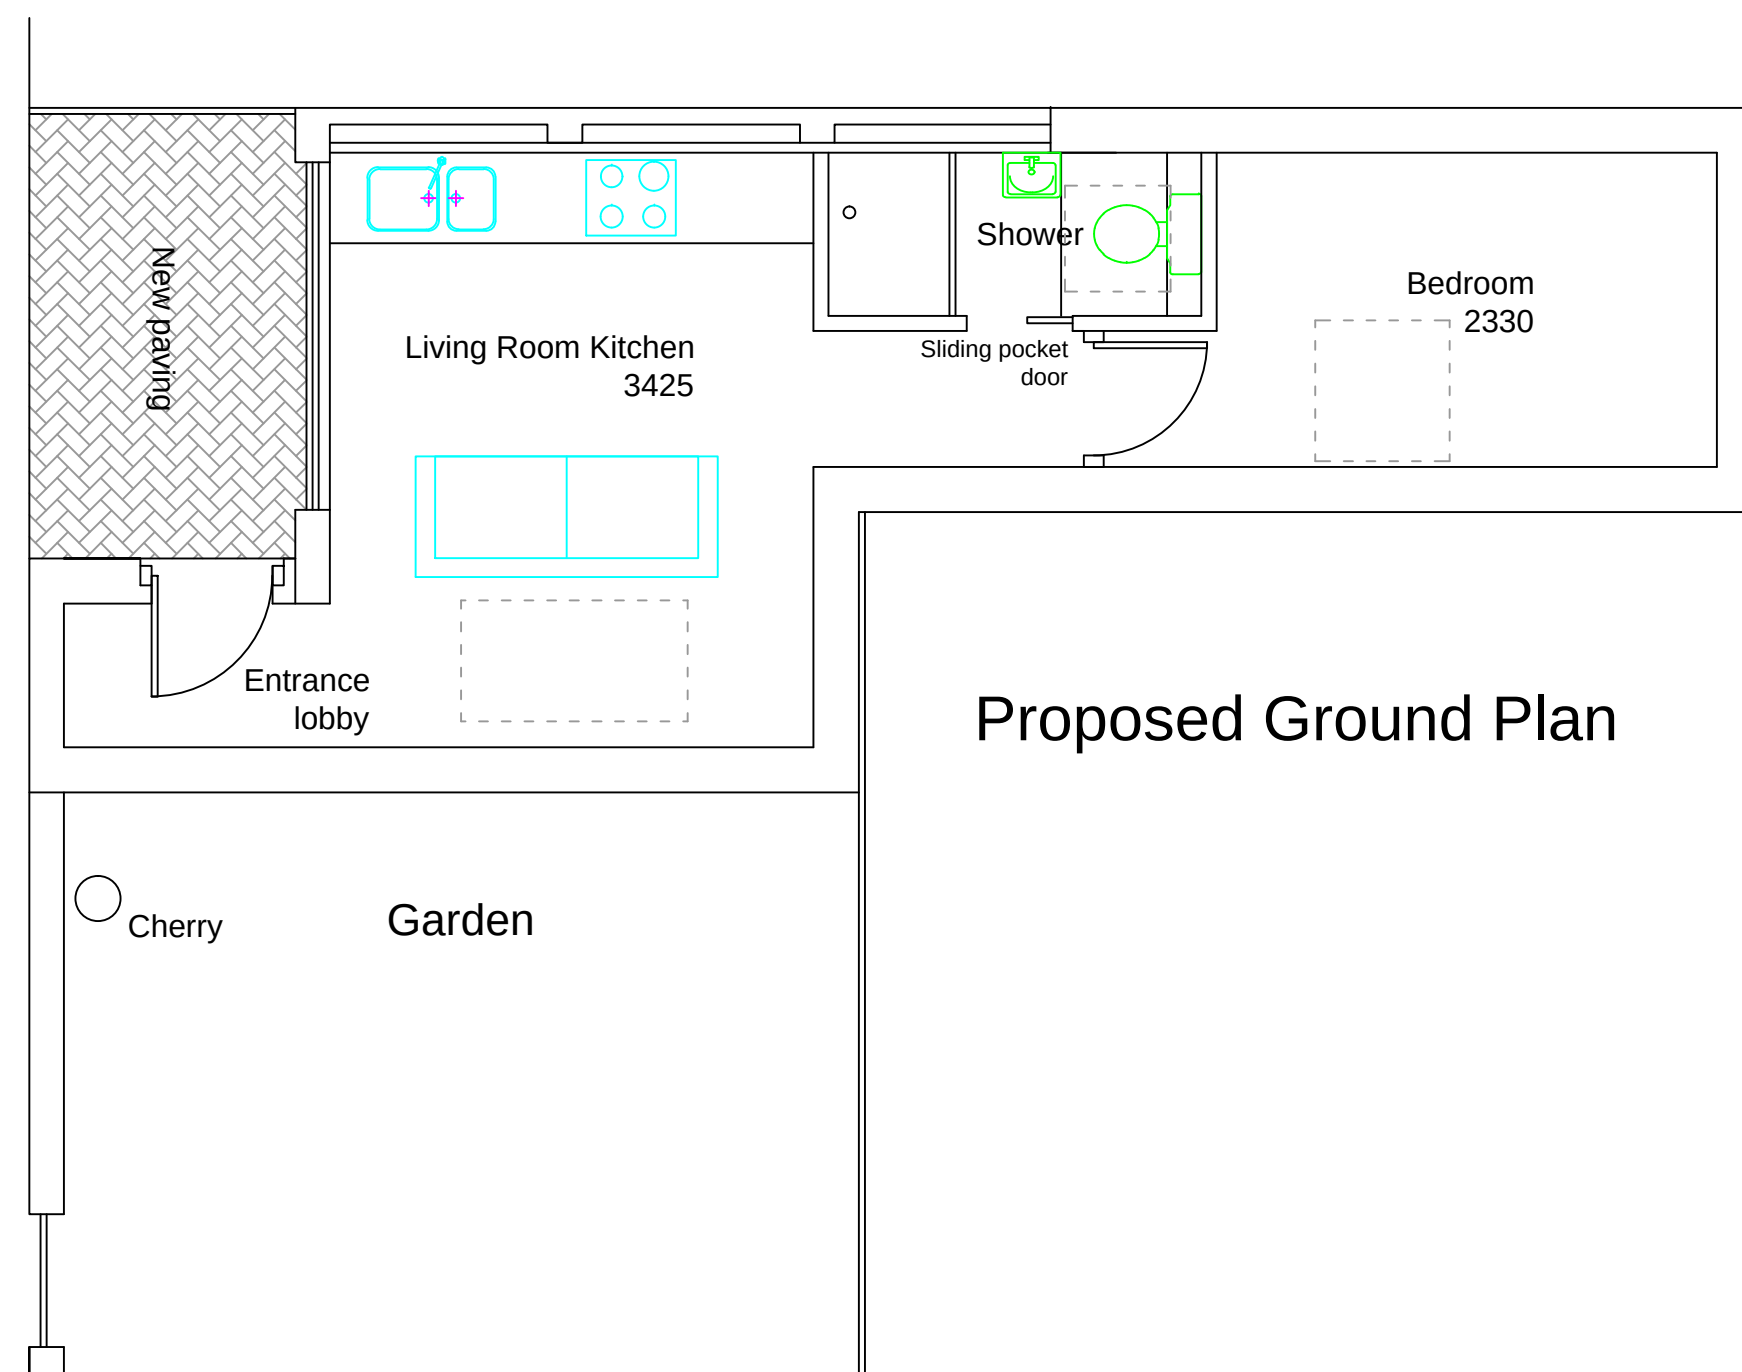


Proposed Ground Plan

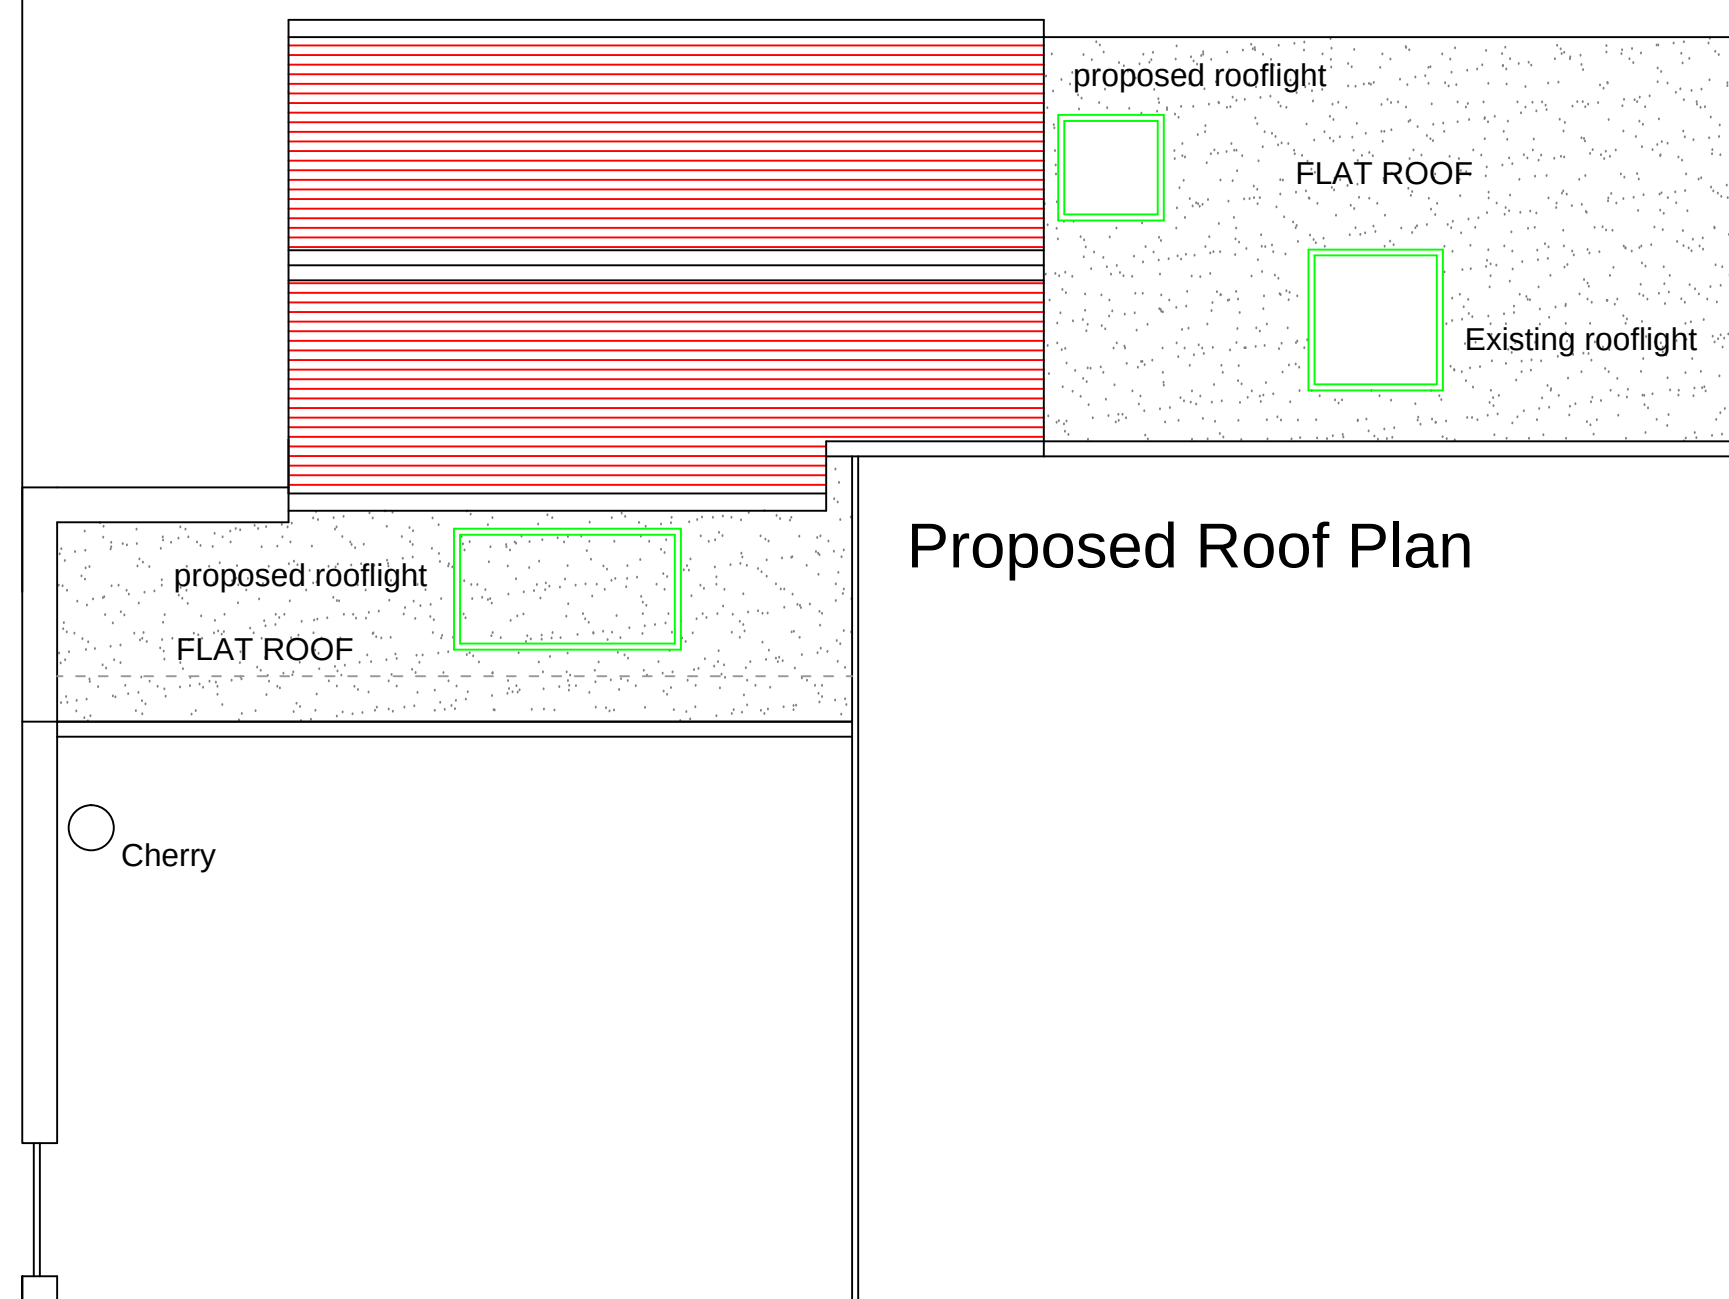


Proposed Roof Plan

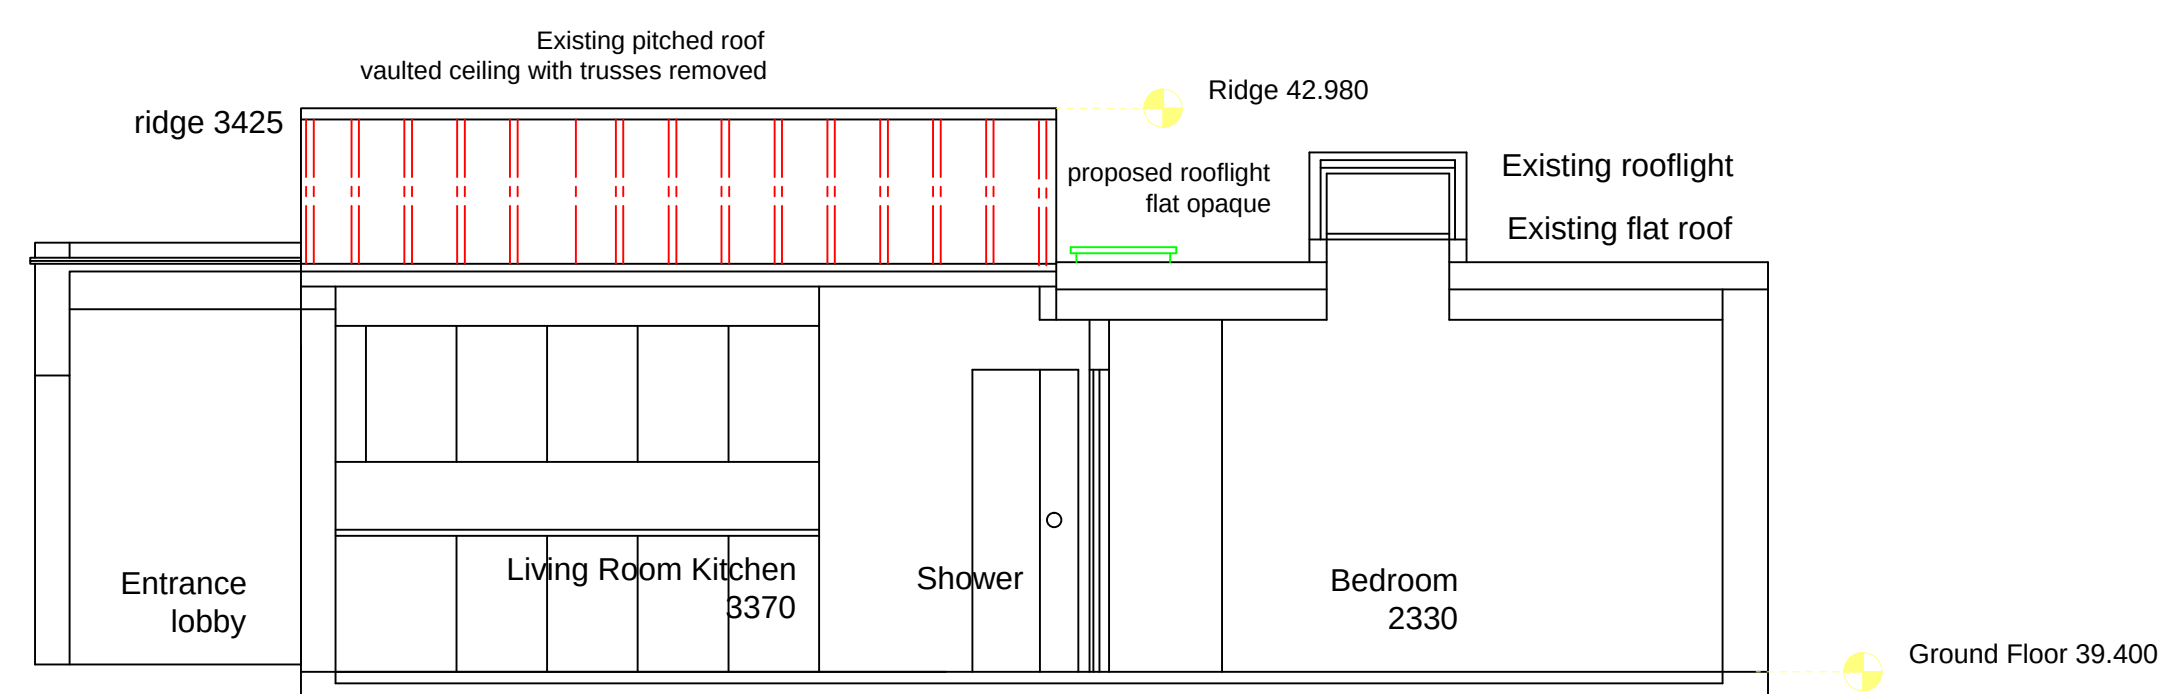


Proposed Long Section

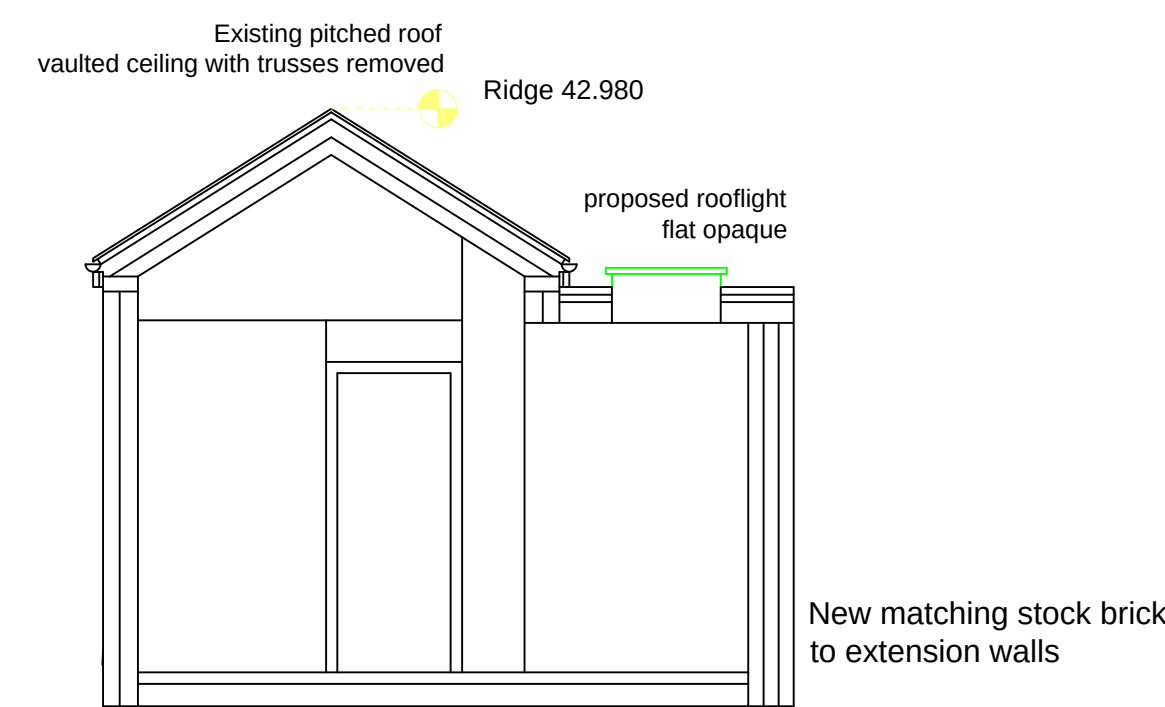


Proposed Short Section

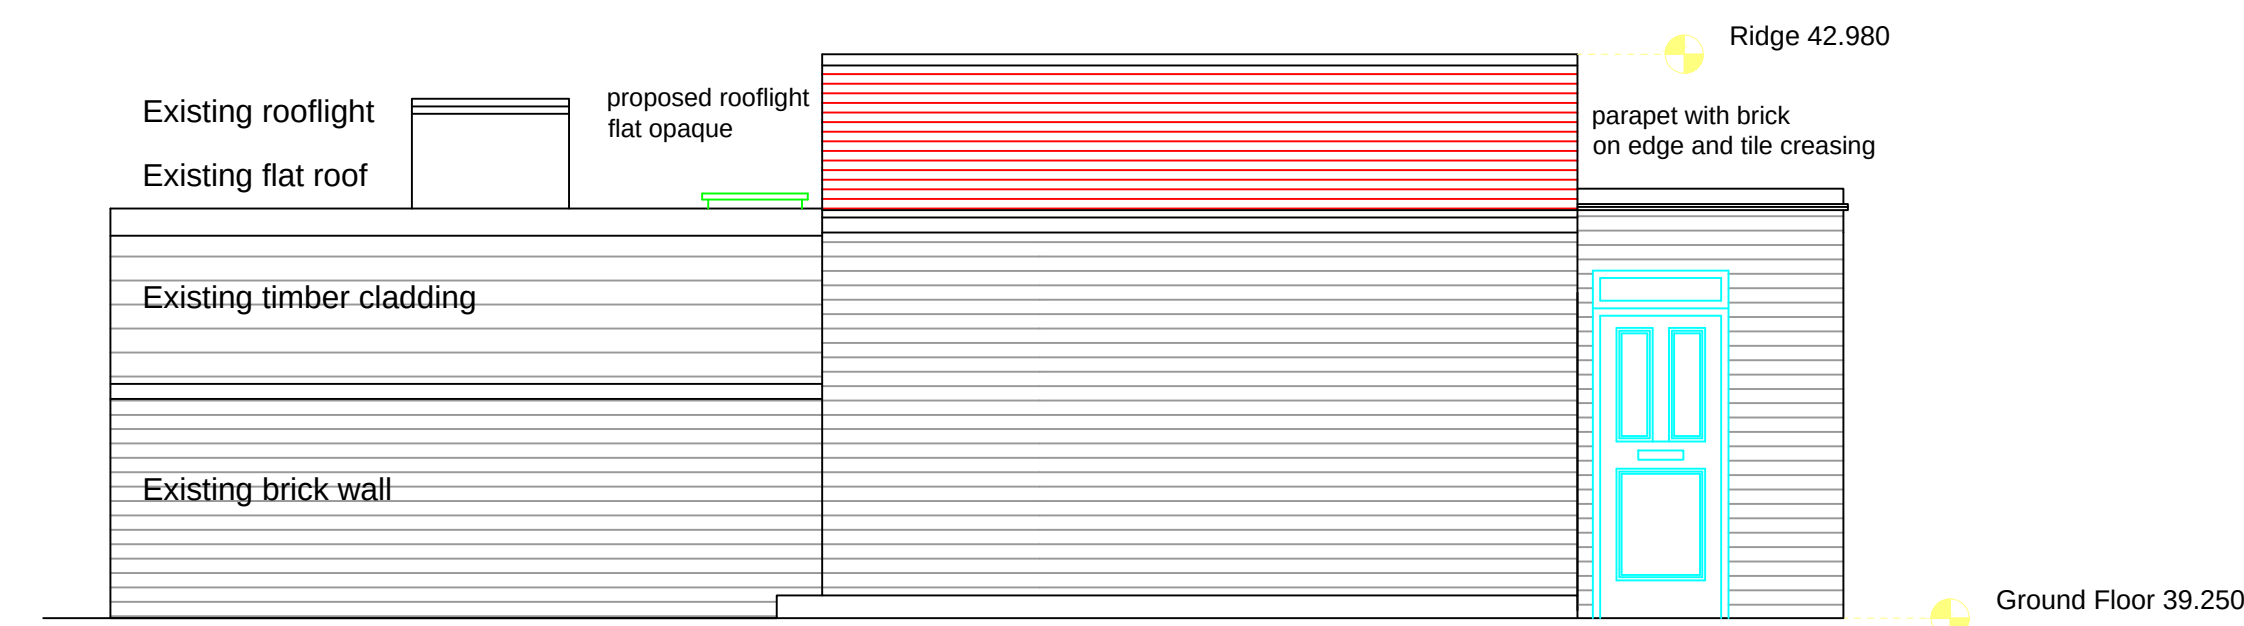



Proposed North Elevation

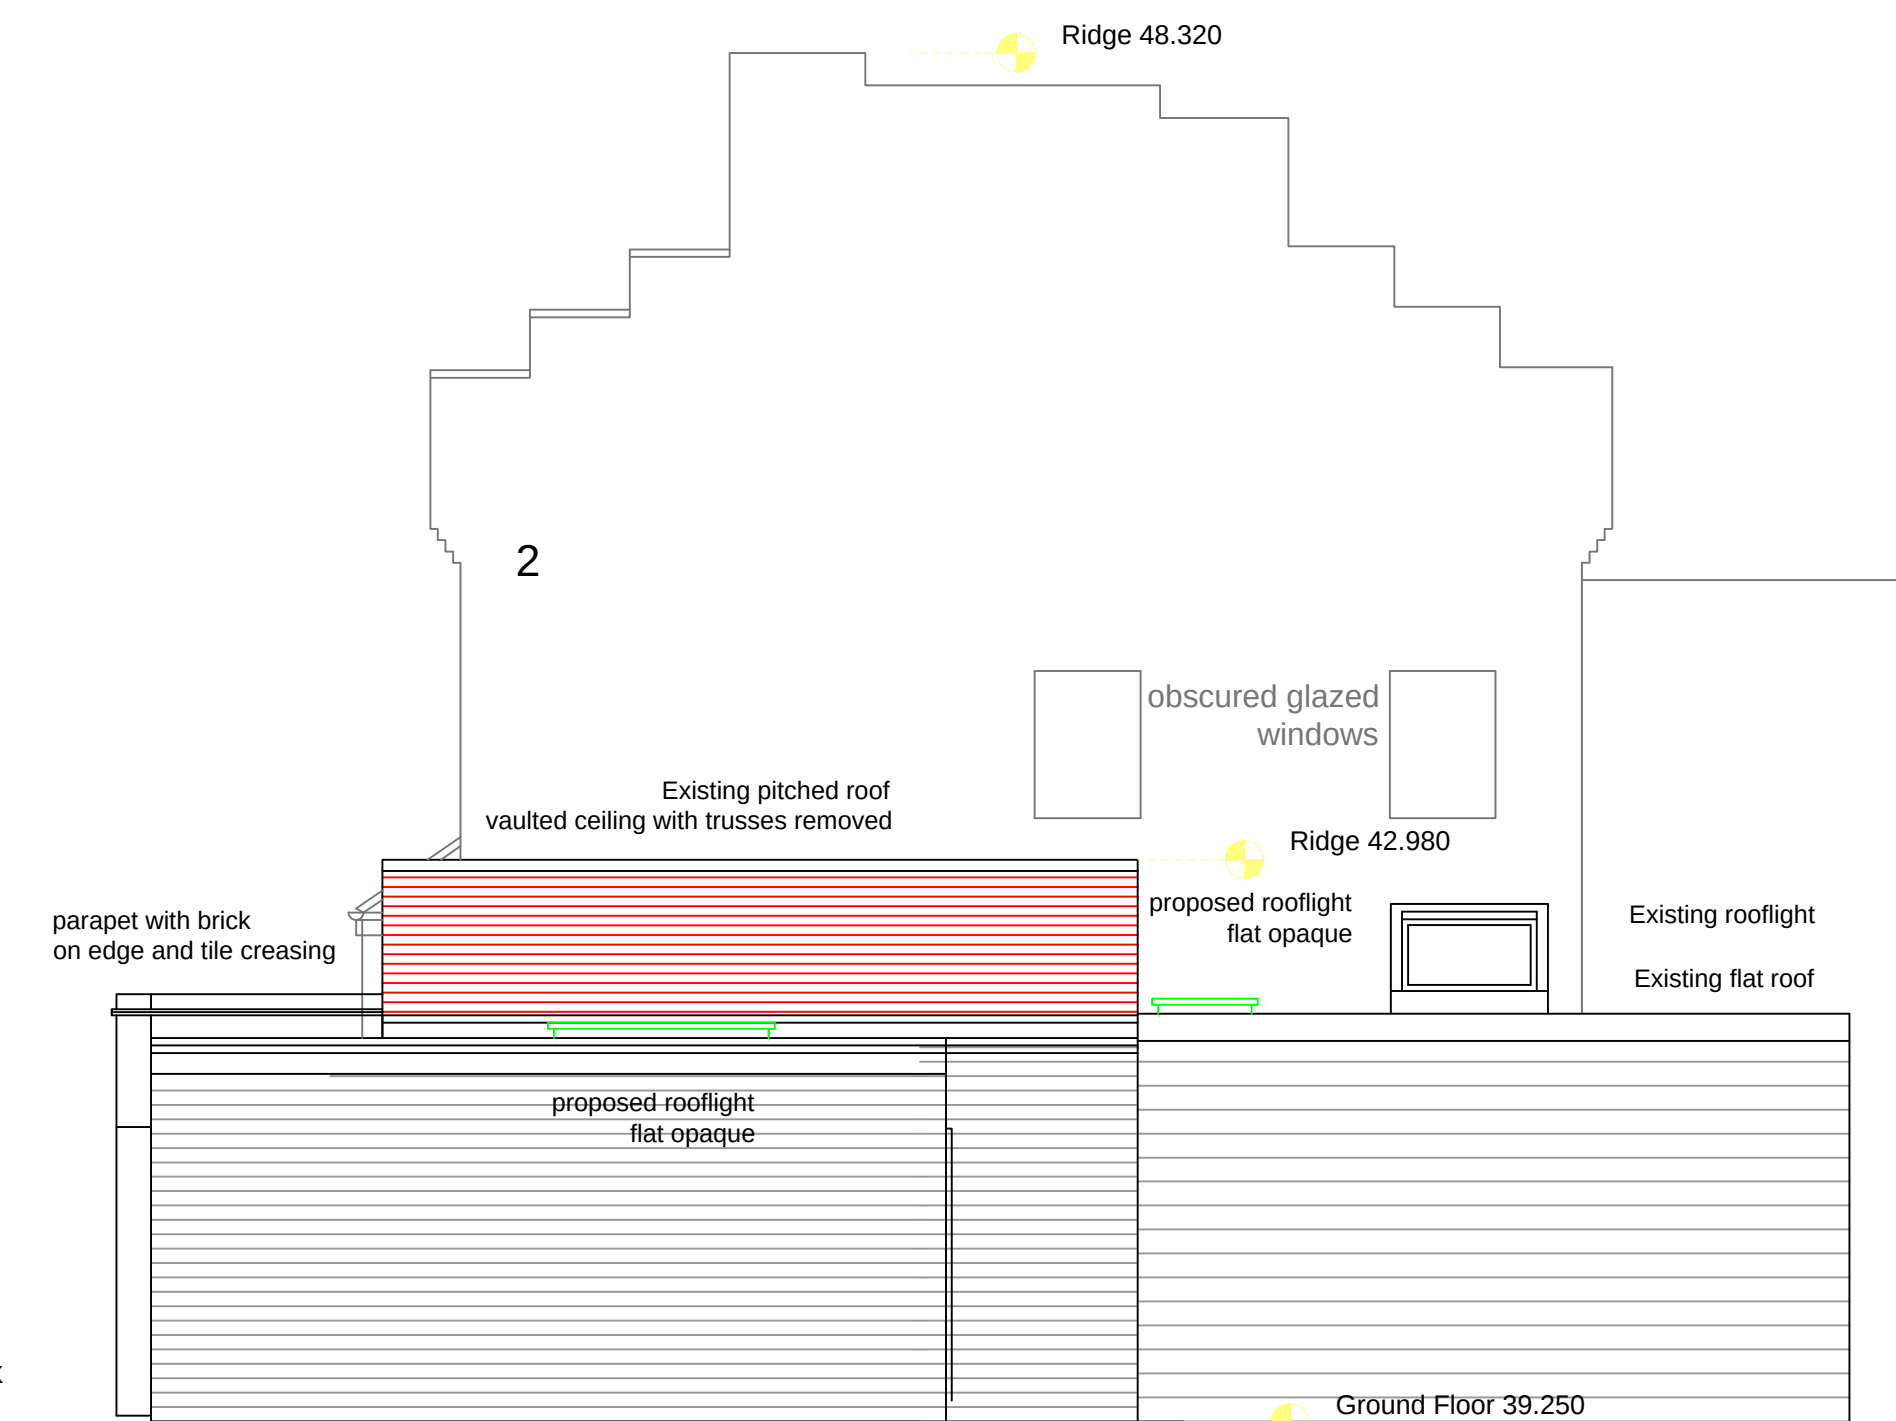

Proposed South Elevation

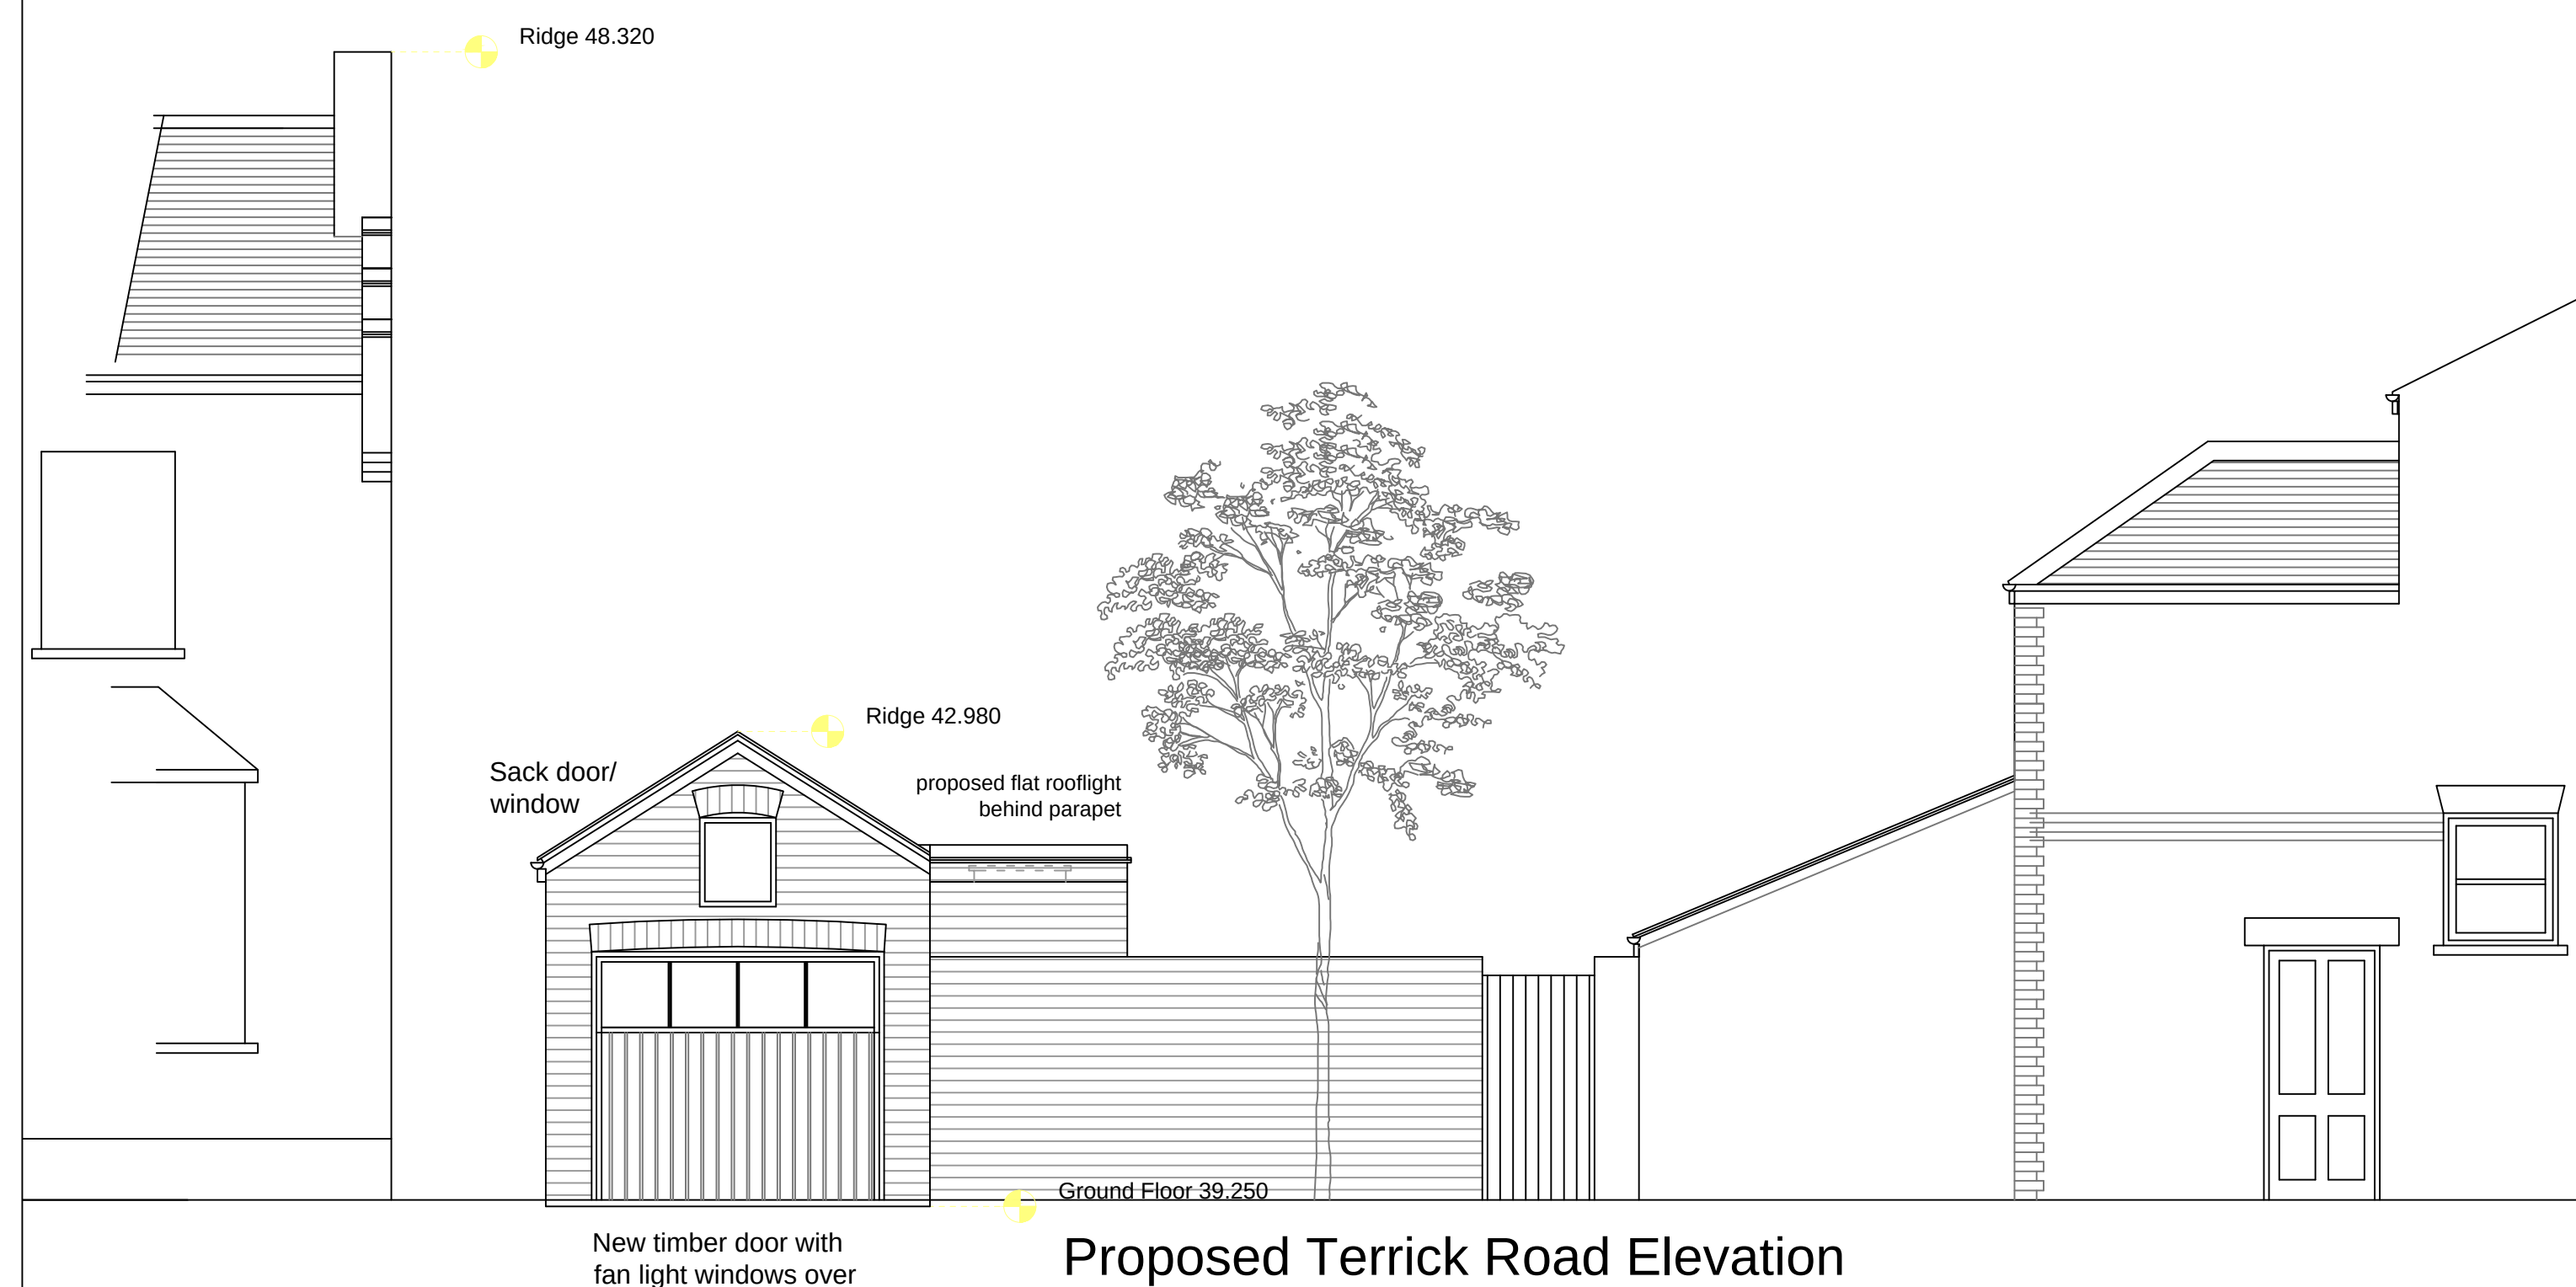

Proposed Terrick Road Elevation

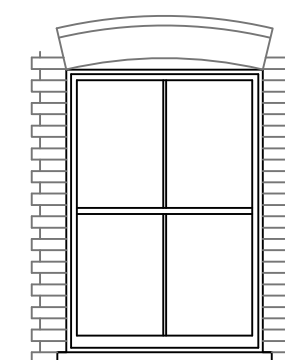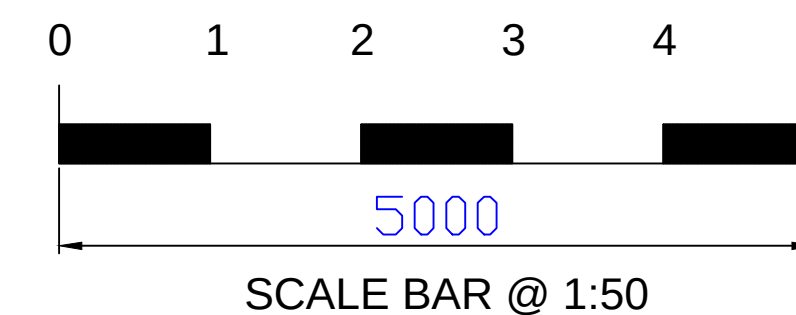SCALE 1 : 1250
LOCATION PLAN

SCALE BAR @ 1:50



PLANNING ISSUE - 31/03/23
PLANNING APPROVED HGY/----/---- - --/--
BUILDING REGULATIONS ISSUE - --/--/--

PROJECT: LAND & BUILDINGS ON NORTH EAST SIDE
OF TERRICK ROAD TO REAR OF
7 ST MICHAELS TERRACE LONDON N22 7SJ
CLIENT: M. TONGE & J. ALLEN

DESCRIPTION: PROPOSED PLANS & ELEVATIONS

DRAWING No. 2225 - 02 SCALE. 1:50 @ A1
REVISION. B DATE. 31/10/22

Bryan Connor Associates Limited
DESIGN & PLANNING CONSULTANTS

THE COTTAGE 2 TREGARON AVENUE LONDON N8 9EY Tel/Fax: 020 8340 9294
Email: bryan.connor@outlook.com

THIS DRAWING IS THE PROPERTY OF BRYAN CONNOR ASSOCIATES LTD AND MAY NOT BE REPRODUCED WITHOUT WRITTEN CONSENT