



DO NOT SCALE FROM THE DRAWING.
ALL DIMENSION TO BE CHECKED ON SITE.
COPYRIGHT RESERVED.



----- PROPOSED

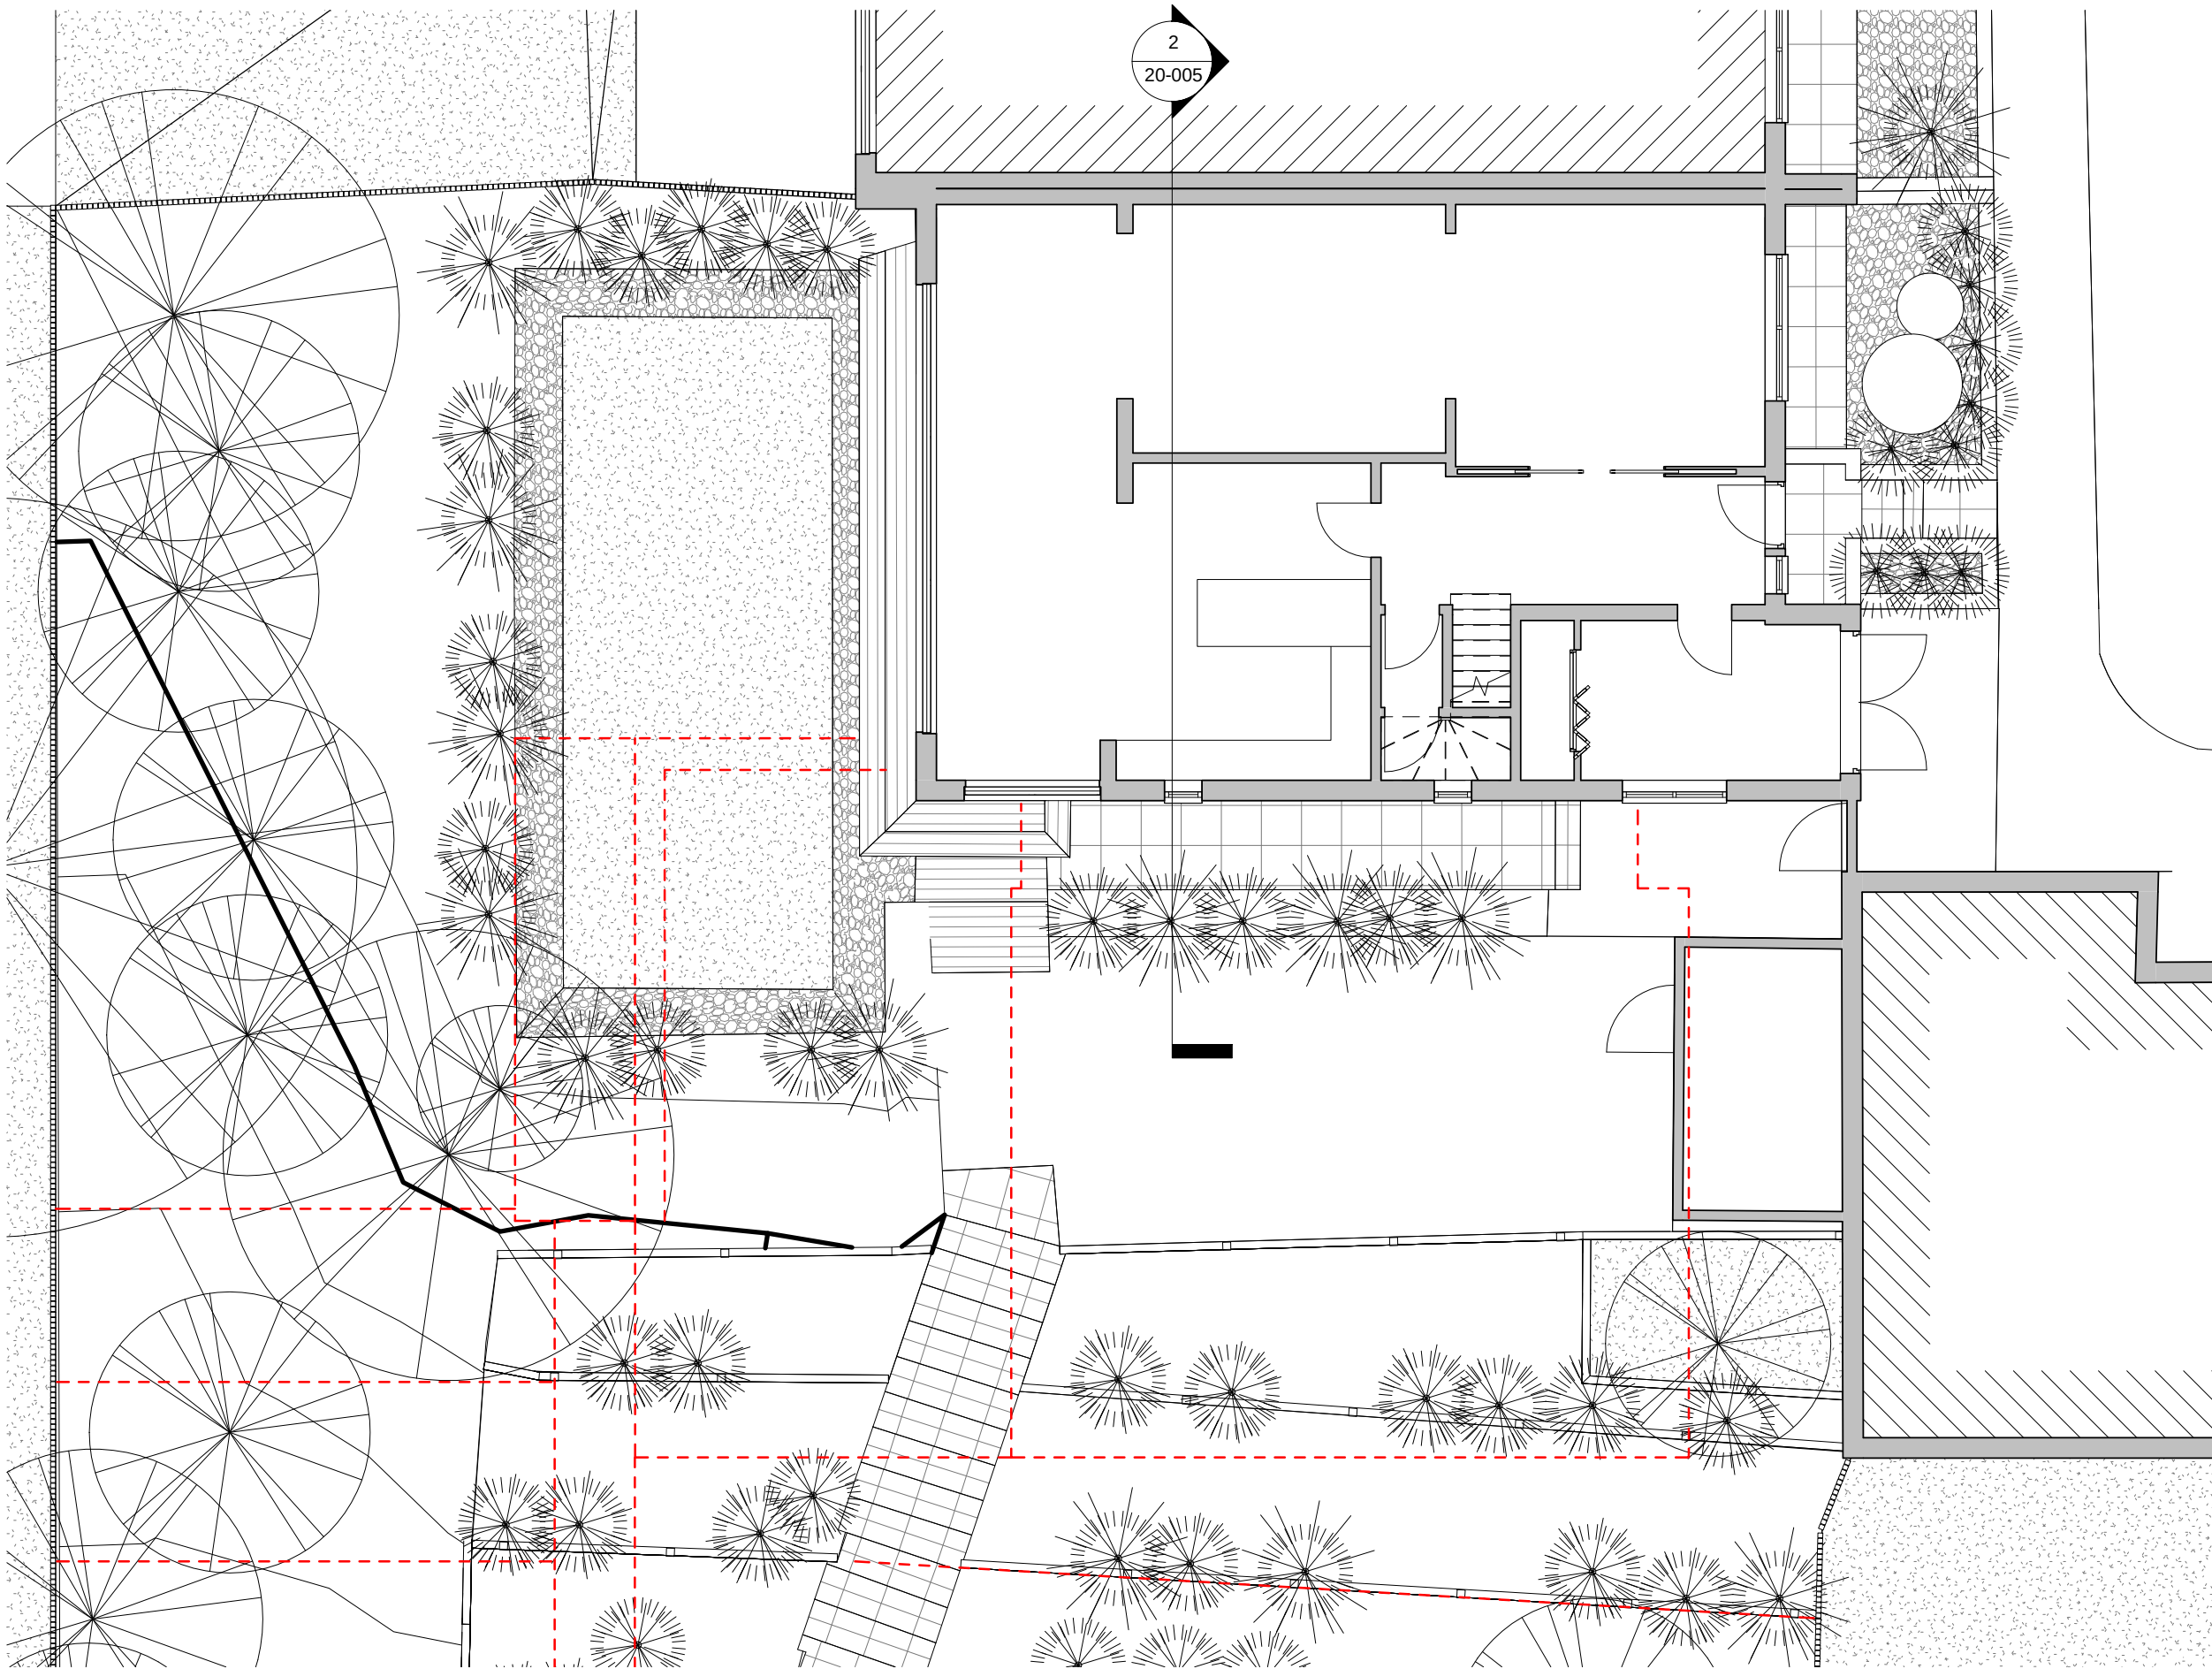

EXISTING GROUND FLOOR PLAN
1:100

 

REV/ ISSUE	NOTE	DRN	DATE

SCALE	DATE	DRN	CHK
1:100@A3	29.04.2019	SR	MH

PROJECT
4 Broughton Gardens, London N6 5RS

DRAWING
Existing Ground Floor Plan

bubble architects	STUDIO 205 THE BUSWORKS 39-41 NORTH ROAD LONDON N7 9DP WWW.BUBBLEARCHITECTS.CO.UK
-----------------------------	--

JOB NO	DRAWING NO	REV
019018	P-00-20-001	