


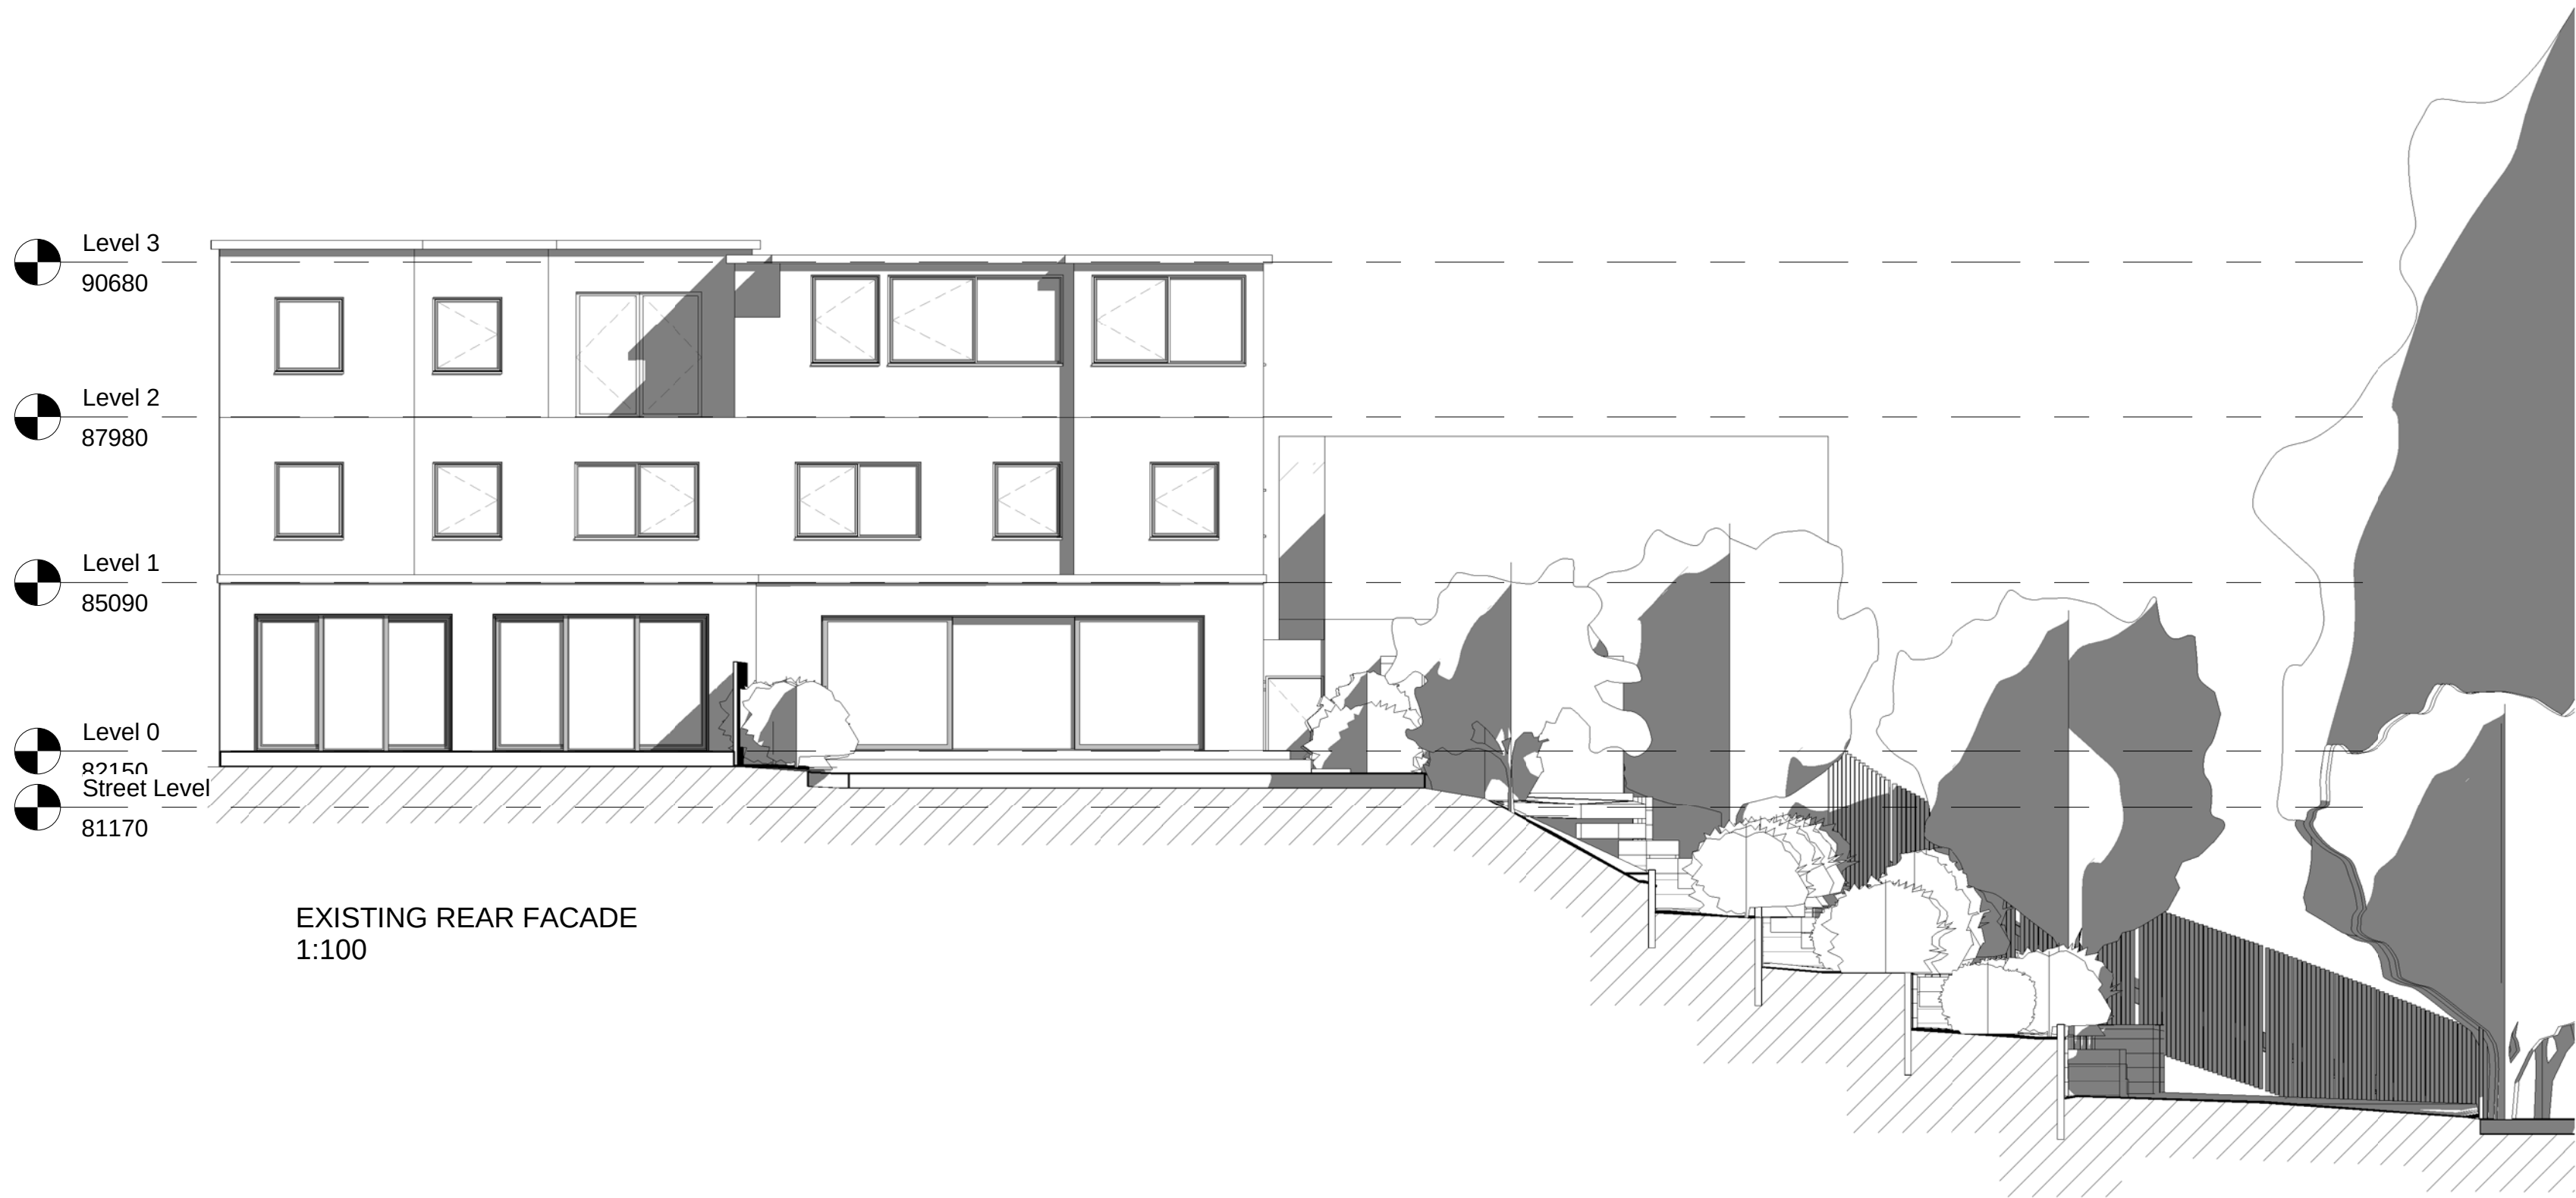

REV/ISSUE	NOTE	DRN	DATE
SCALE	DATE	DRN	CHK
1:100@A2	29.04.2019	SR	MH
PROJECT 4 Broughton Gardens, London N6 5RS			
DRAWING Existing Front and Rear Elevations			
bubble architects STUDIO 205 THE BUSWORKS 39-41 NORTH ROAD LONDON N7 9DP WWW.BUBBLEARCHITECTS.CO.UK			
JOB NO	DRAWING NO	REV	
019018	E-E/W-20-003		