


KEY:

- 01Burned timber cladding
- 02White PPC aluminium bifold door
- 03White PPC alumium door
- 04White PPC aluminium window
- 05White PPC aluminium rooflight
- 06Glass balustrade
- 07White painted timber garage

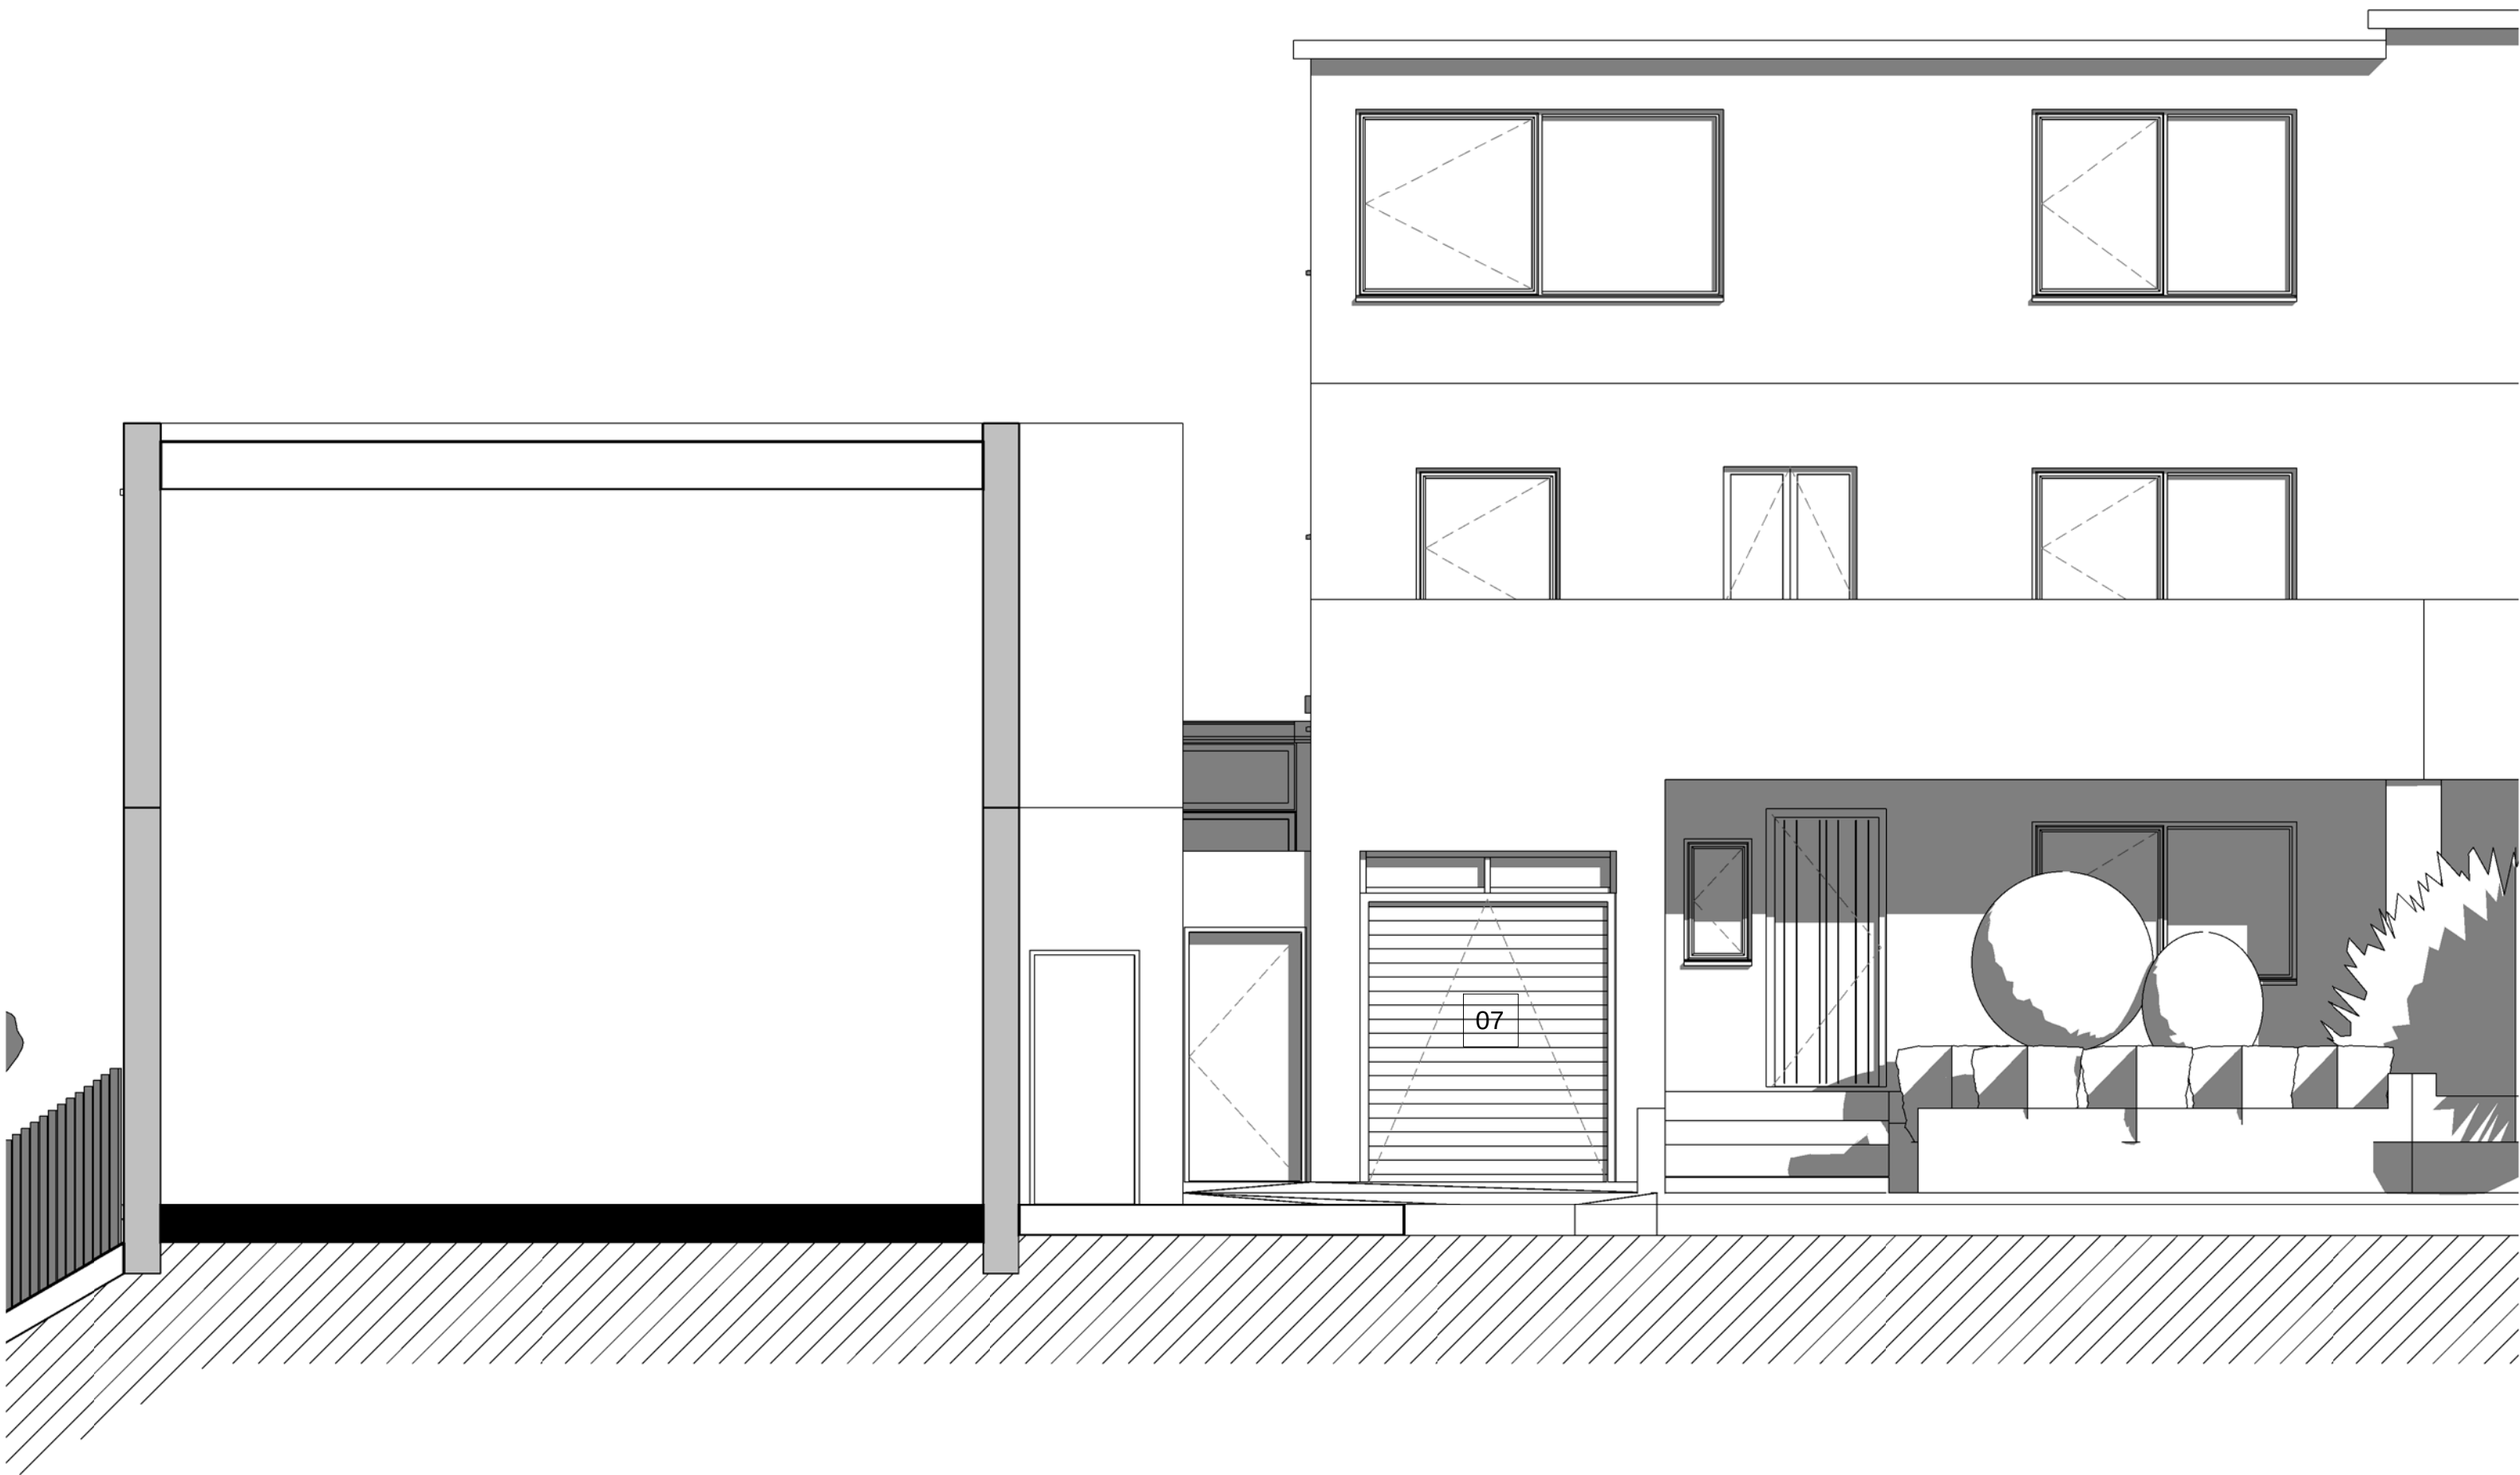

FRONT
ELEVATION

*	Planning application	FB	04.09.20
REV/ISSUE	NOTE	DRN	DATE

SCALE	DATE	DRN	CHK
1:50@A2	29.04.2019	SR	MH

PROJECT
4 Broughton Gardens, London N6 5RS

DRAWING
GA - Proposed Front Elevation

bubble architects	STUDIO 205 THE BUSWORKS 39-41 NORTH ROAD LONDON N7 9DP WWW.BUBBLEARCHITECTS.CO.UK
-----------------------------	--

JOB NO	DRAWING NO	REV
019018	E-E-20-015	*

