



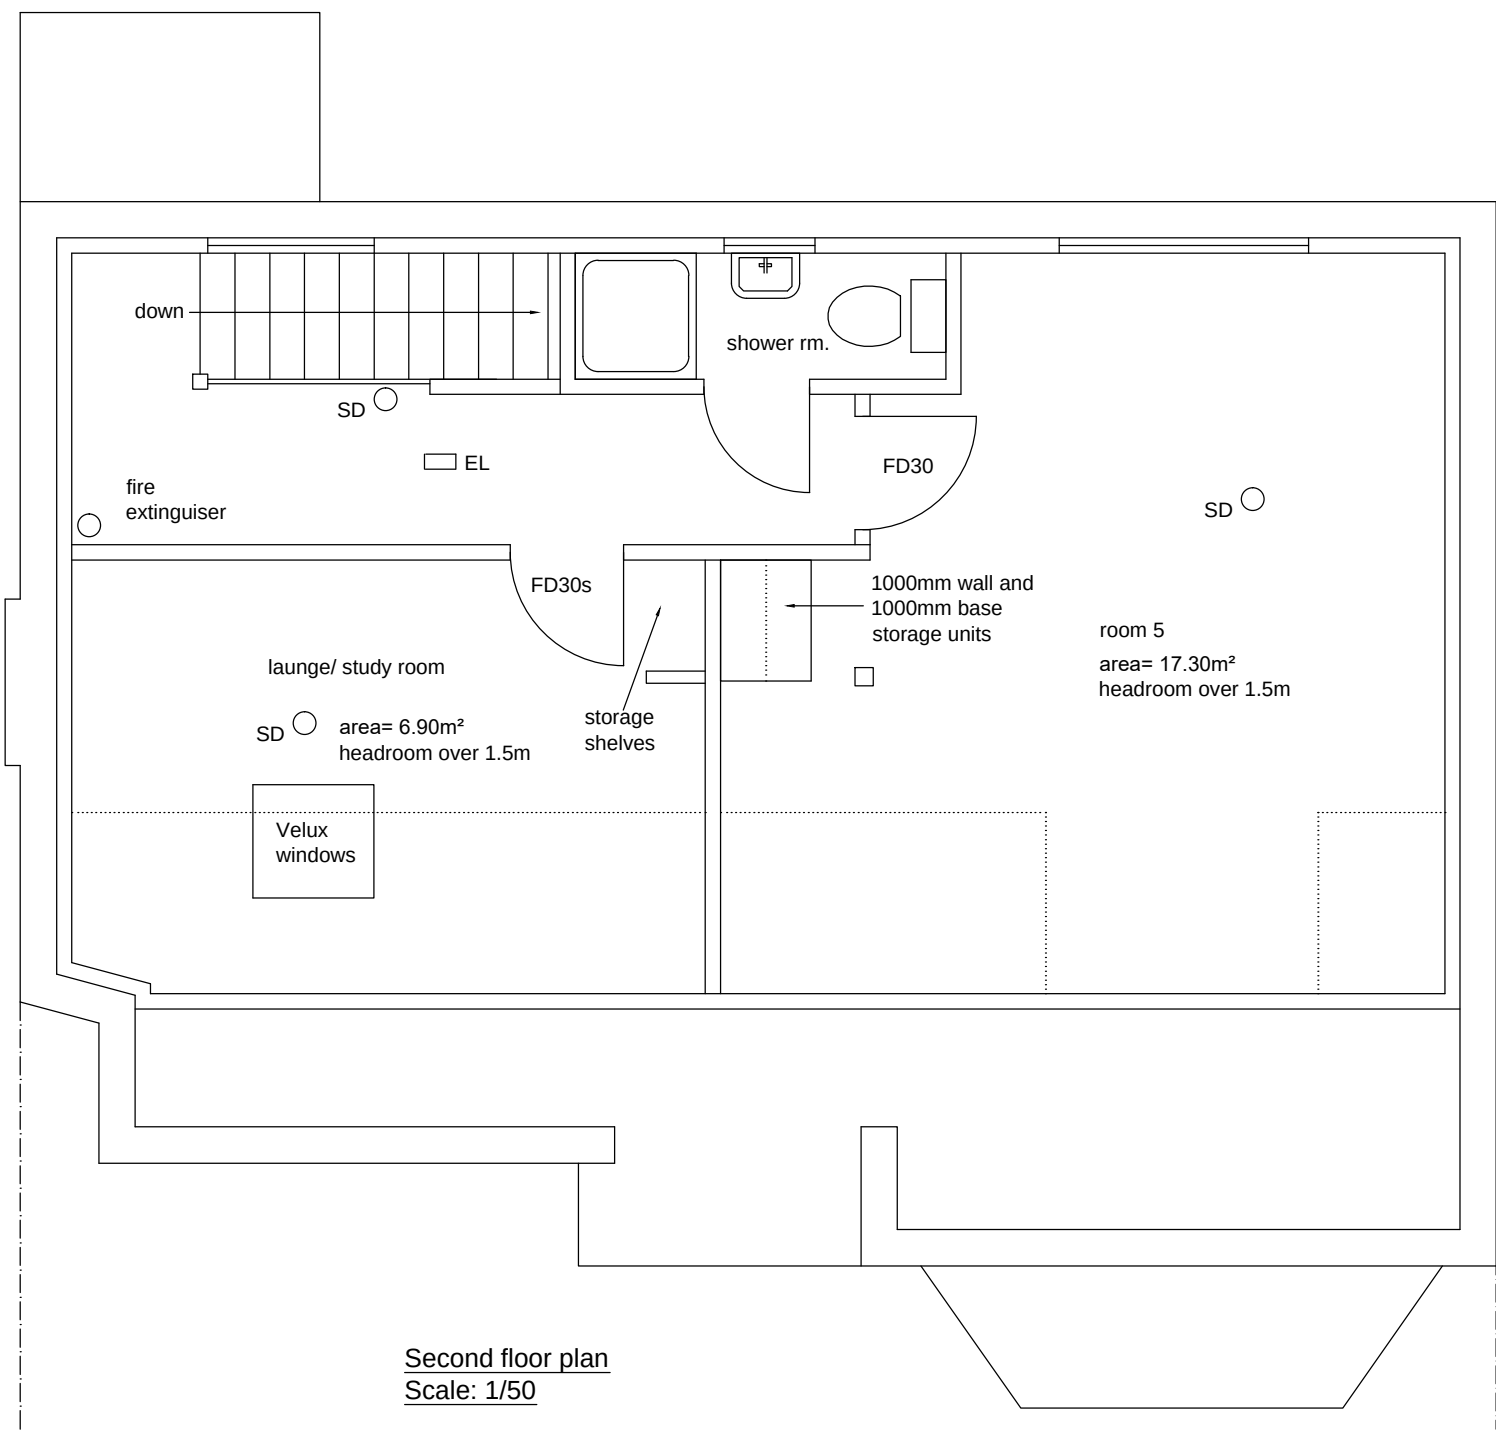

Second floor plan
Scale: 1/50

- W/M --- Washing machine
- SD ○ — Smoke detector and sounder
CP □ — Manual call point
HD ○ — Heat detector and sounder
EL □ — Emergency light
- FAP--- Fire alarm panel, conventinal,
zone 1 on ground floor, zone 2 on first
floor and zone 3 on second floor.
- COD ○ — Carbon monoxide
detector/alarm
- FD30s — Fire door with intumescent strips,
cold smoke seals and self-closer.
- FD30 — 30 minute fire resisting door

 

Project: Arrangements to use the property as HMO	Scales: 1/50 @ A3 Date: March 2023 Drawing no: 21d27H/3
Title: Second Floor plan	
Address: 2 Meads Road London N22 6RN	