




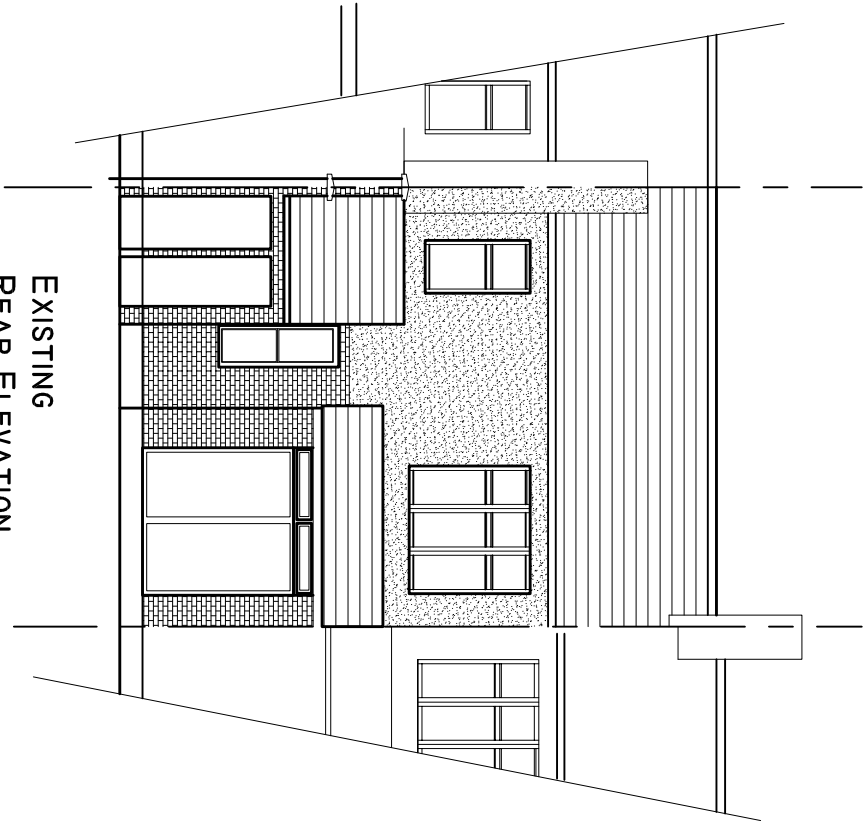



EXISTING
REAR ELEVATION

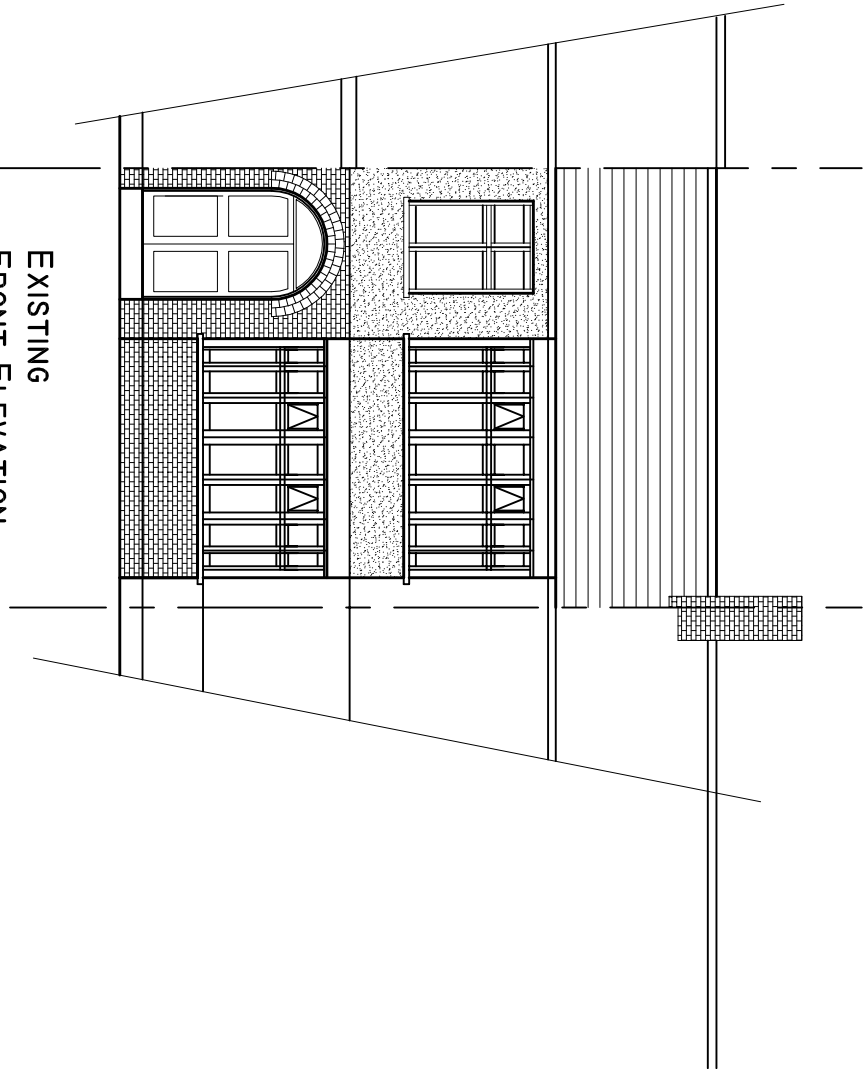


EXISTING
FRONT ELEVATION

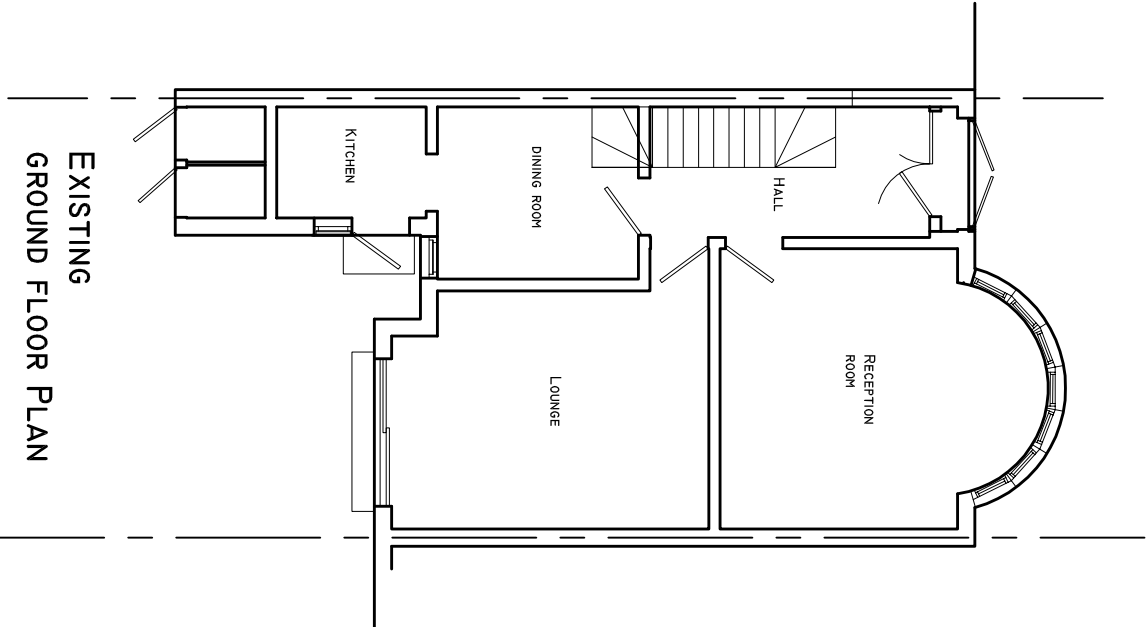

EXISTING
GROUND FLOOR PLAN

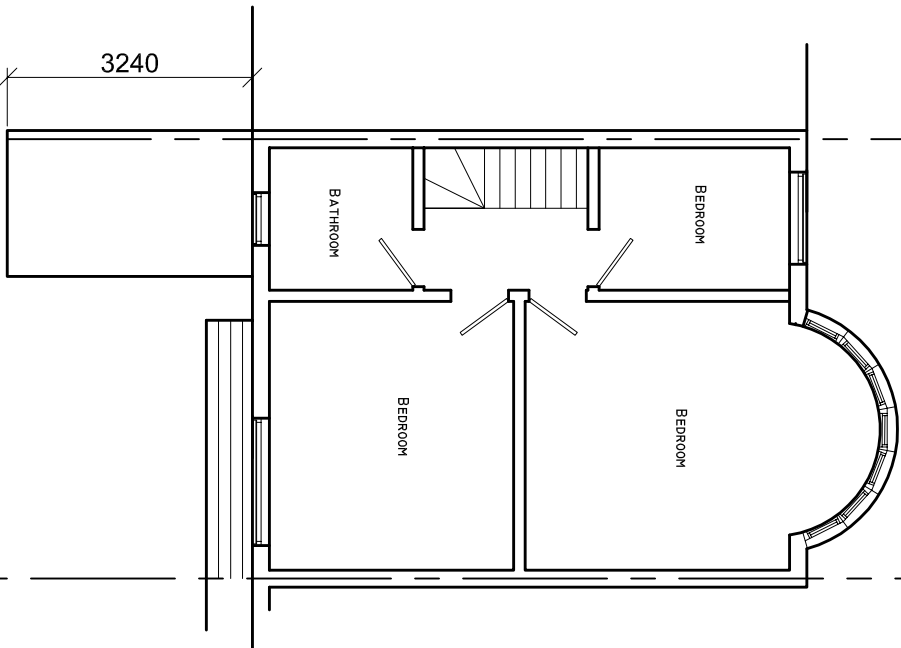 

EXISTING
FIRST FLOOR PLAN

 

Notes

Title
PROPOSED DEVELOPMENT
128 DEVONSHIRE HILL LANE
N17 7NH
REAR PERMITTED DEV.

drg by J.E checked

Drg
EXISTING
PLANS AND ELEVATIONS

scale 1:100 ON A3 date

CONSTECH
BUILDING CONSTRUCTION DESIGN
56 LORDSMEAD RD
LONDON N17 6EY
TEL. 0208 808 5047
Email johnjoiez@aol.com



Rev Drg No 1202-00