



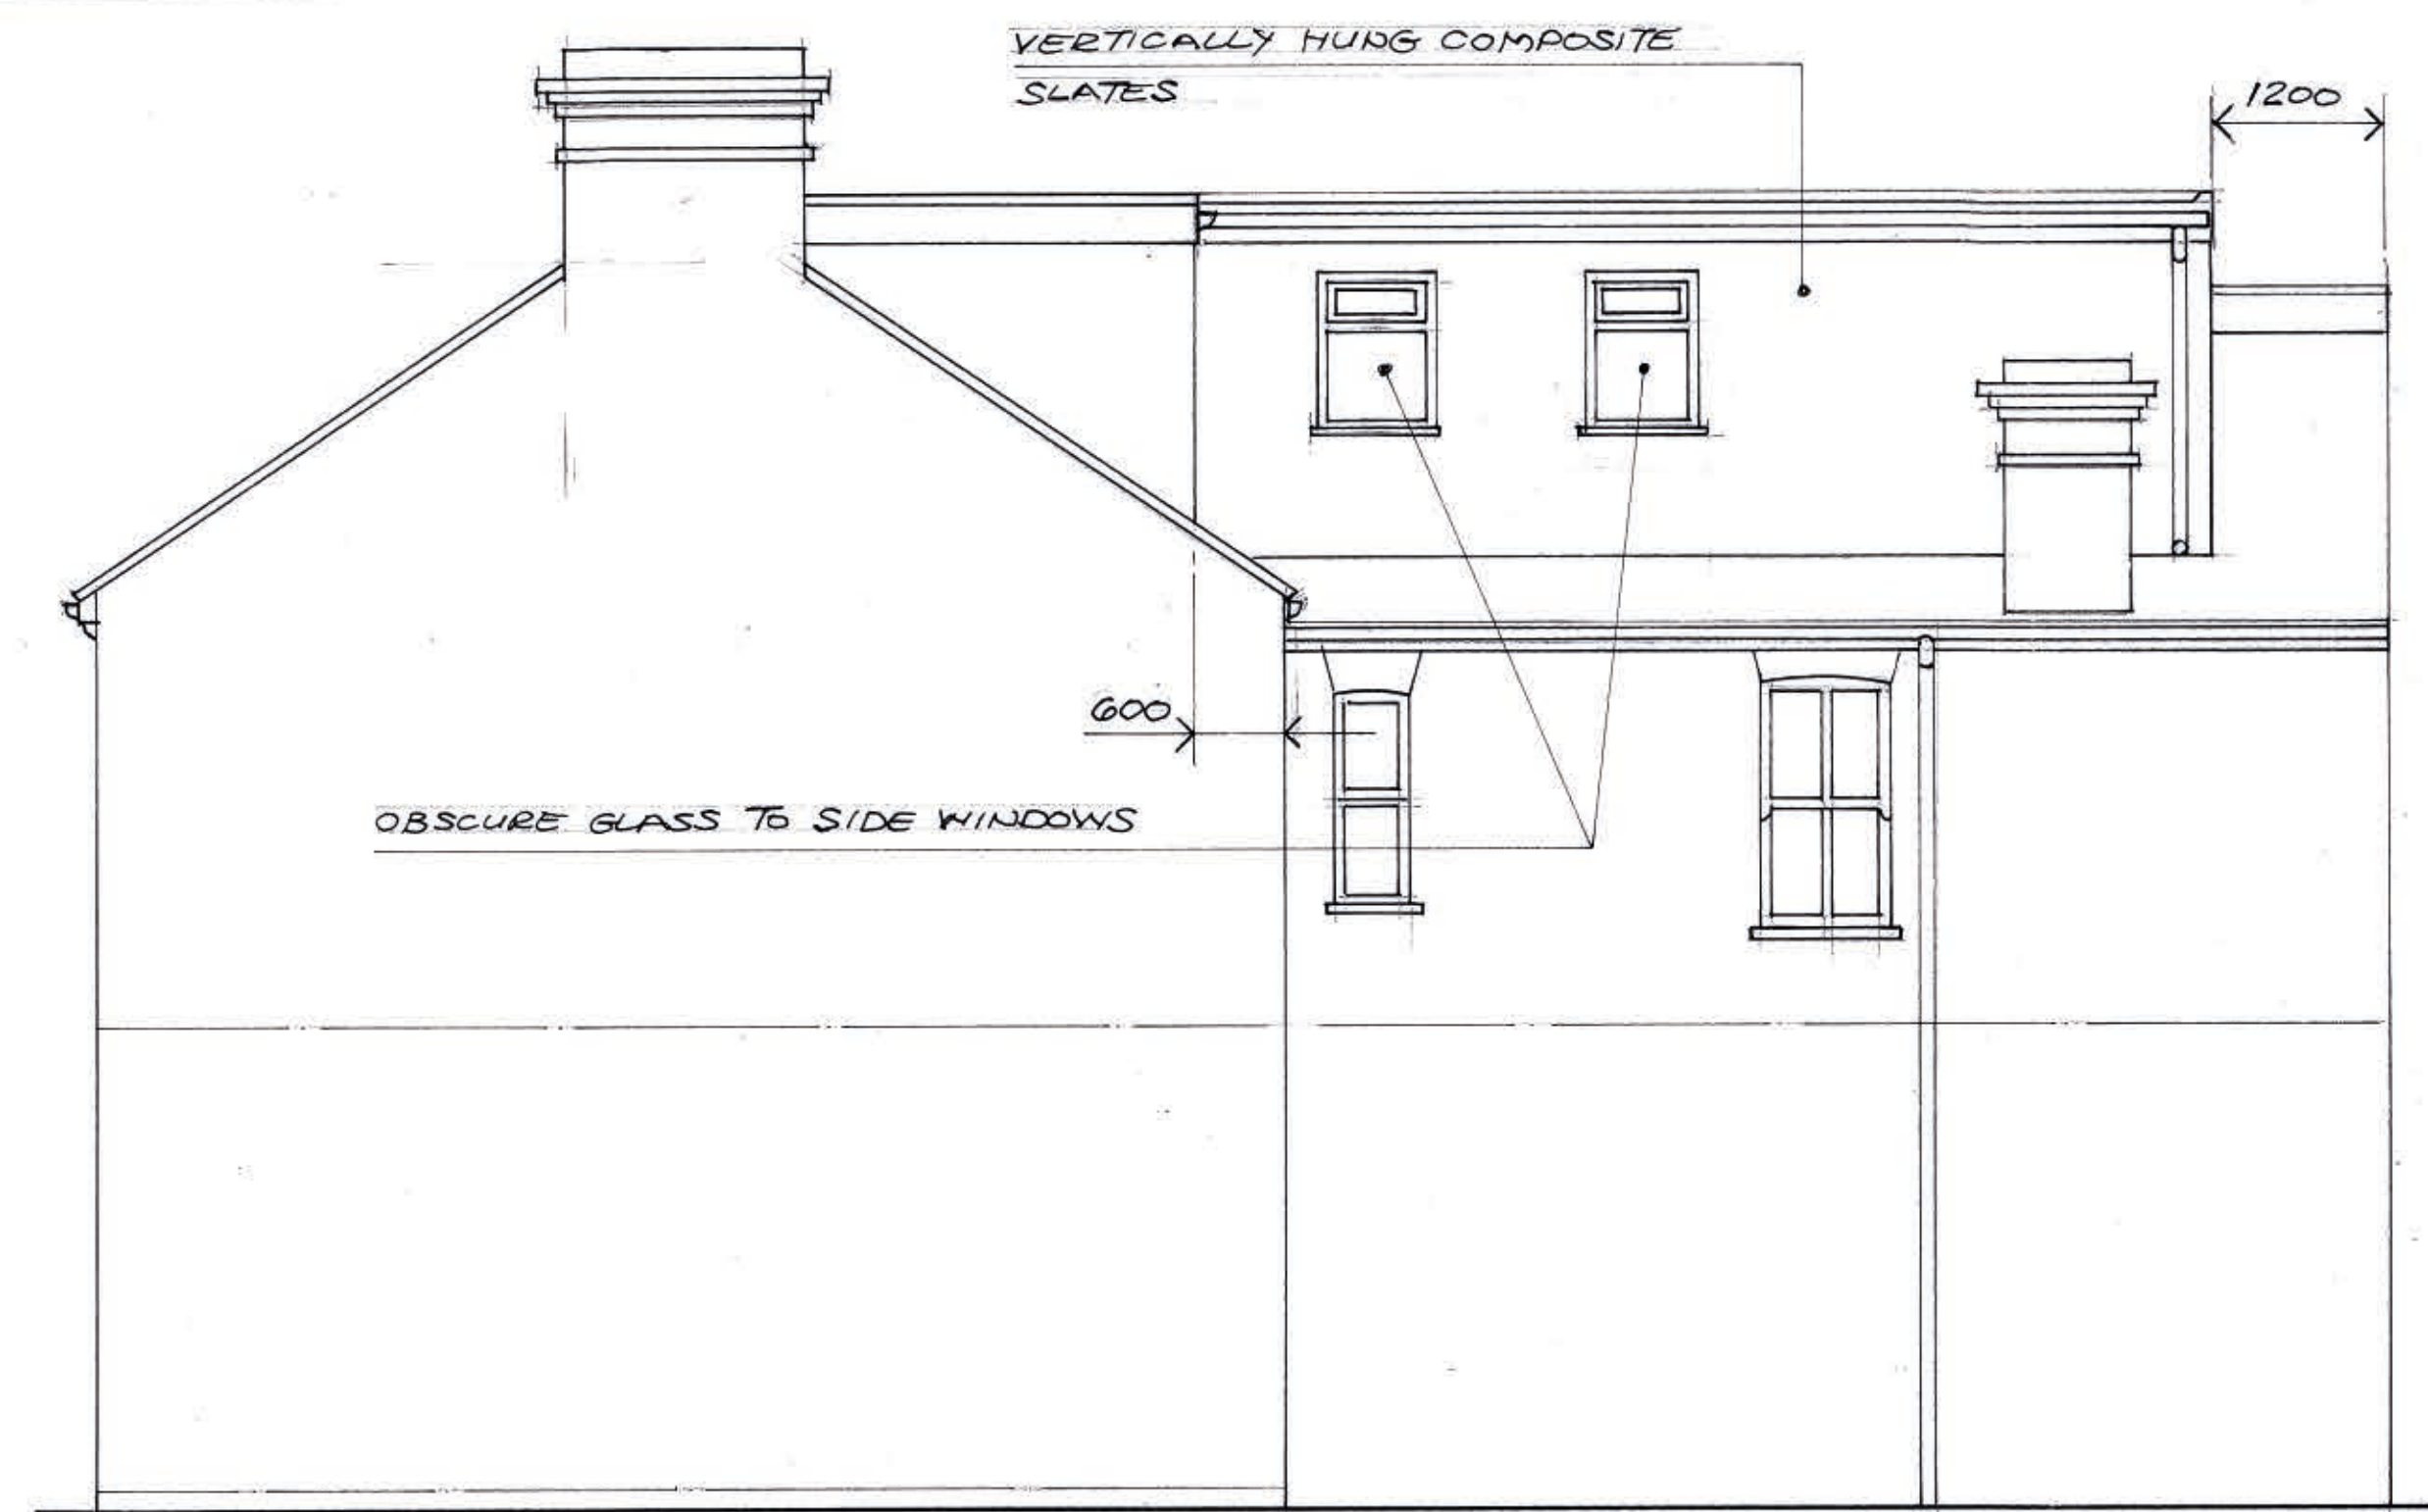


side elevation




rear elevation

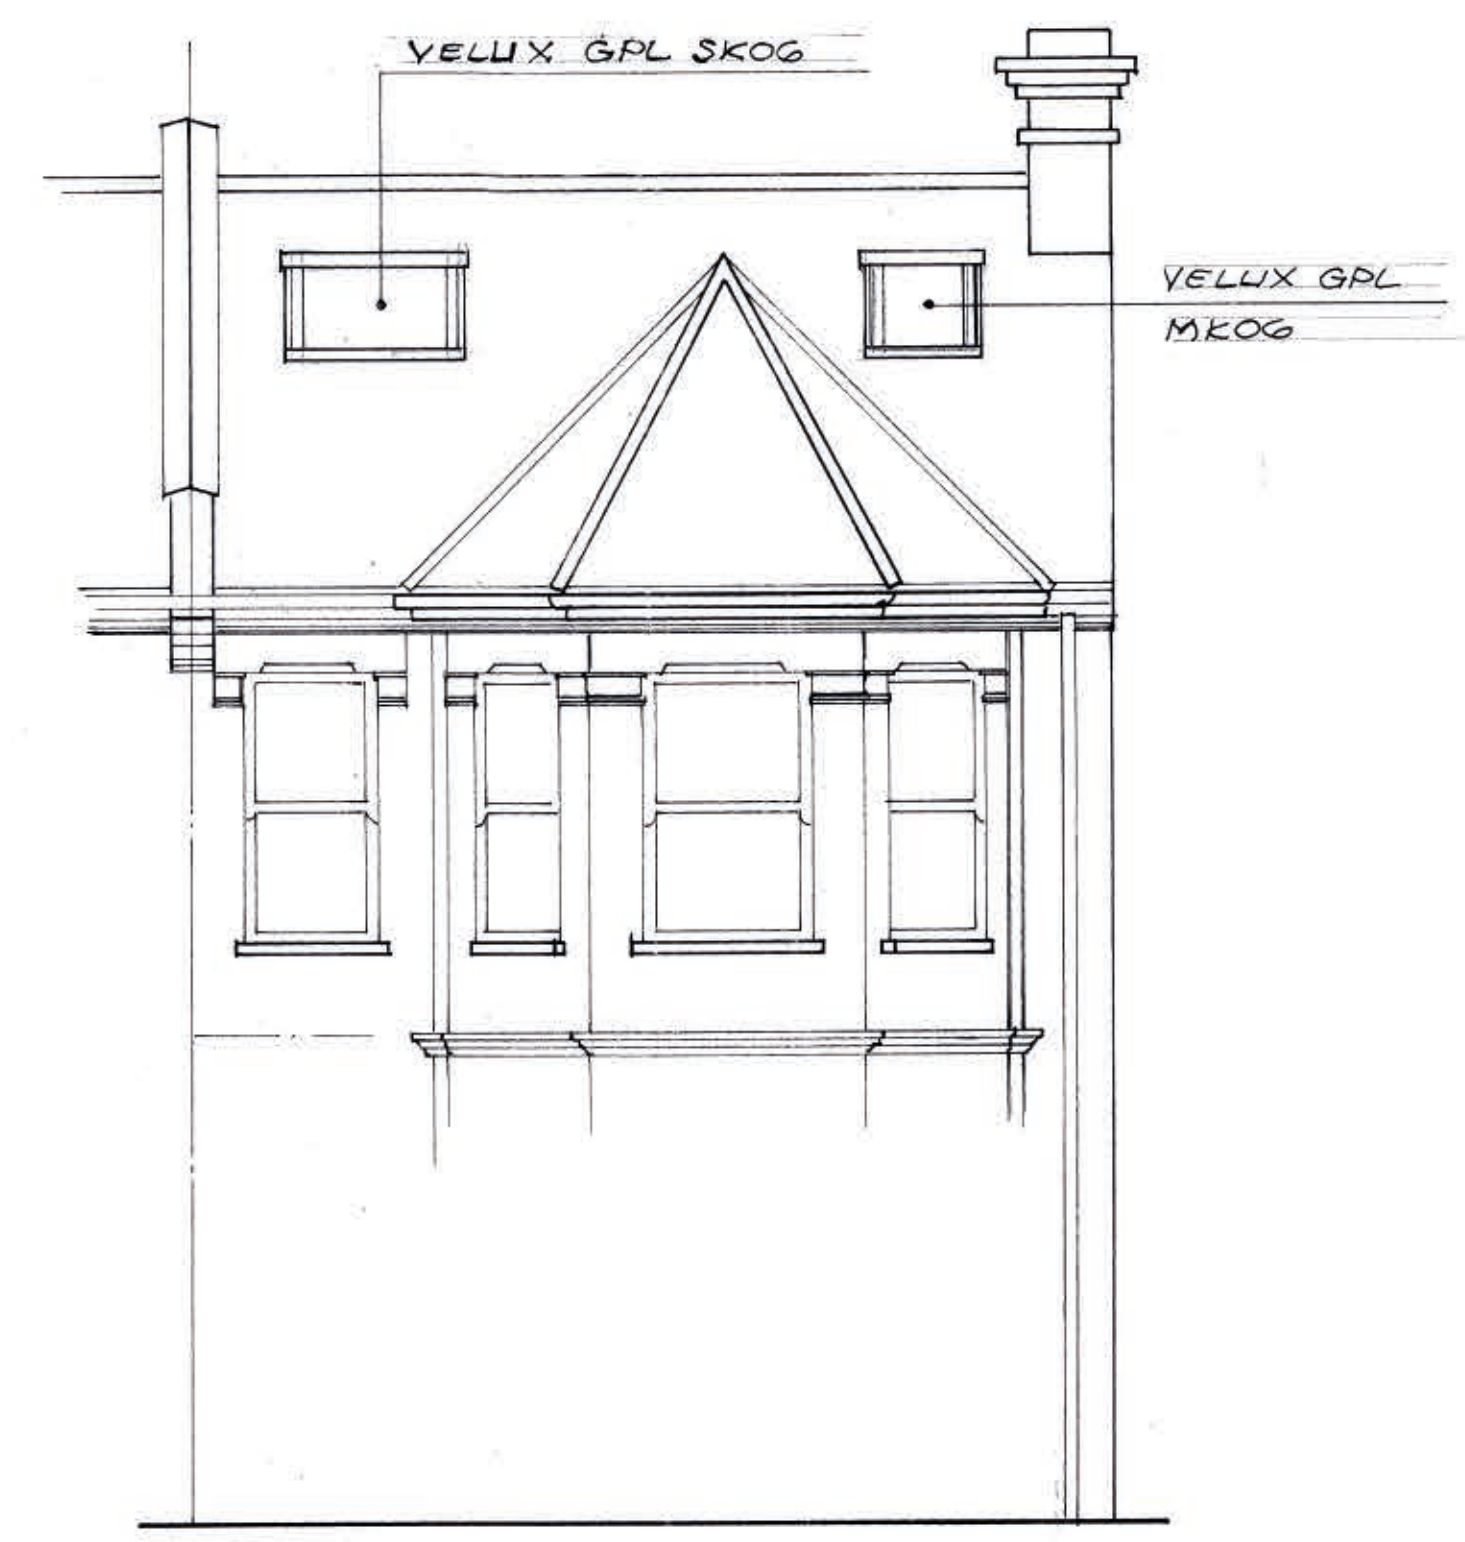


front elevation

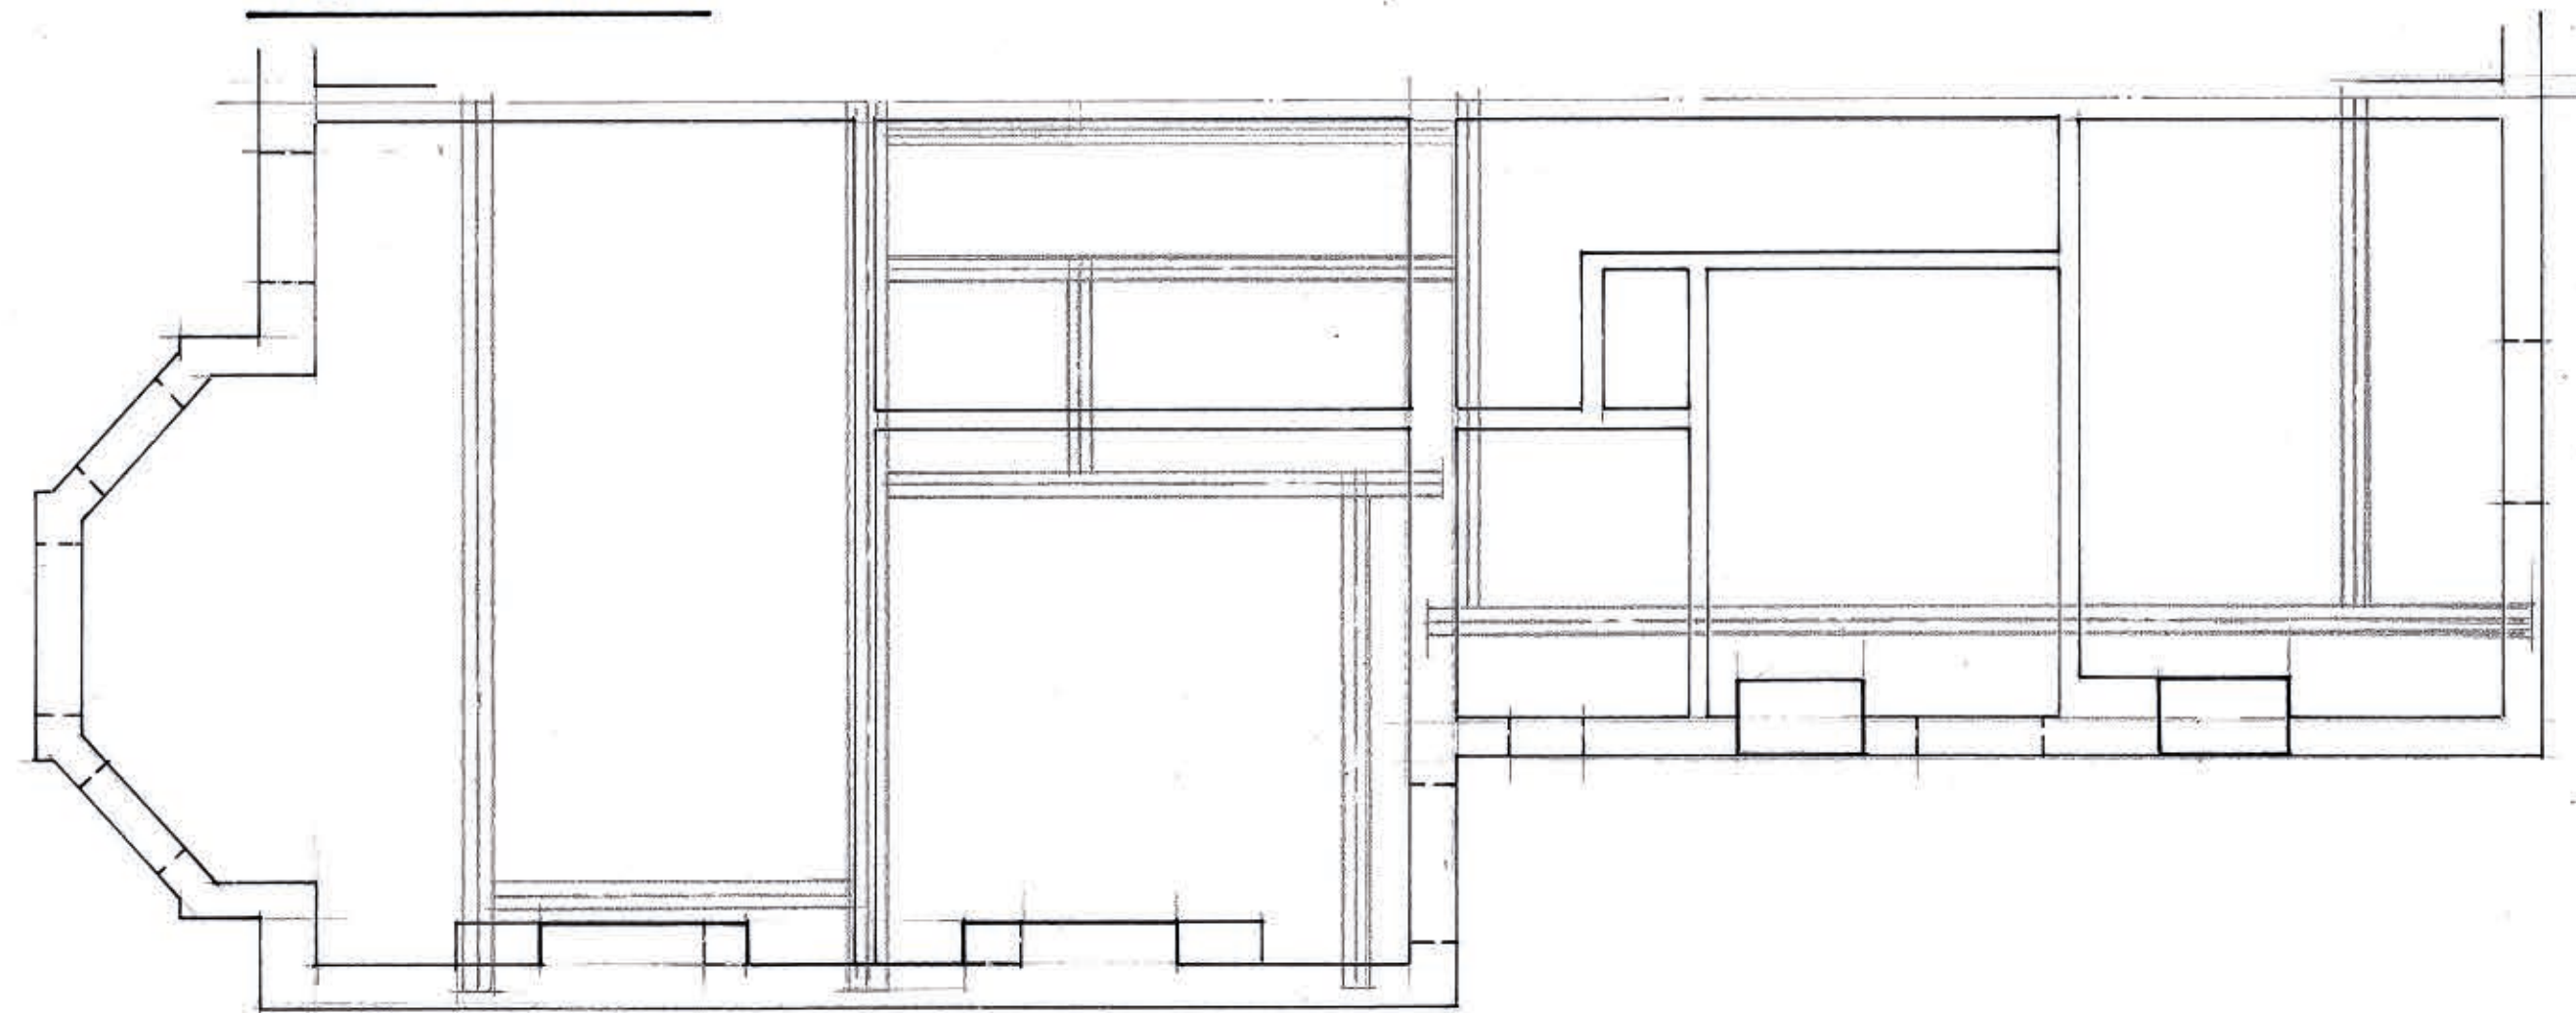

beam/joist layout

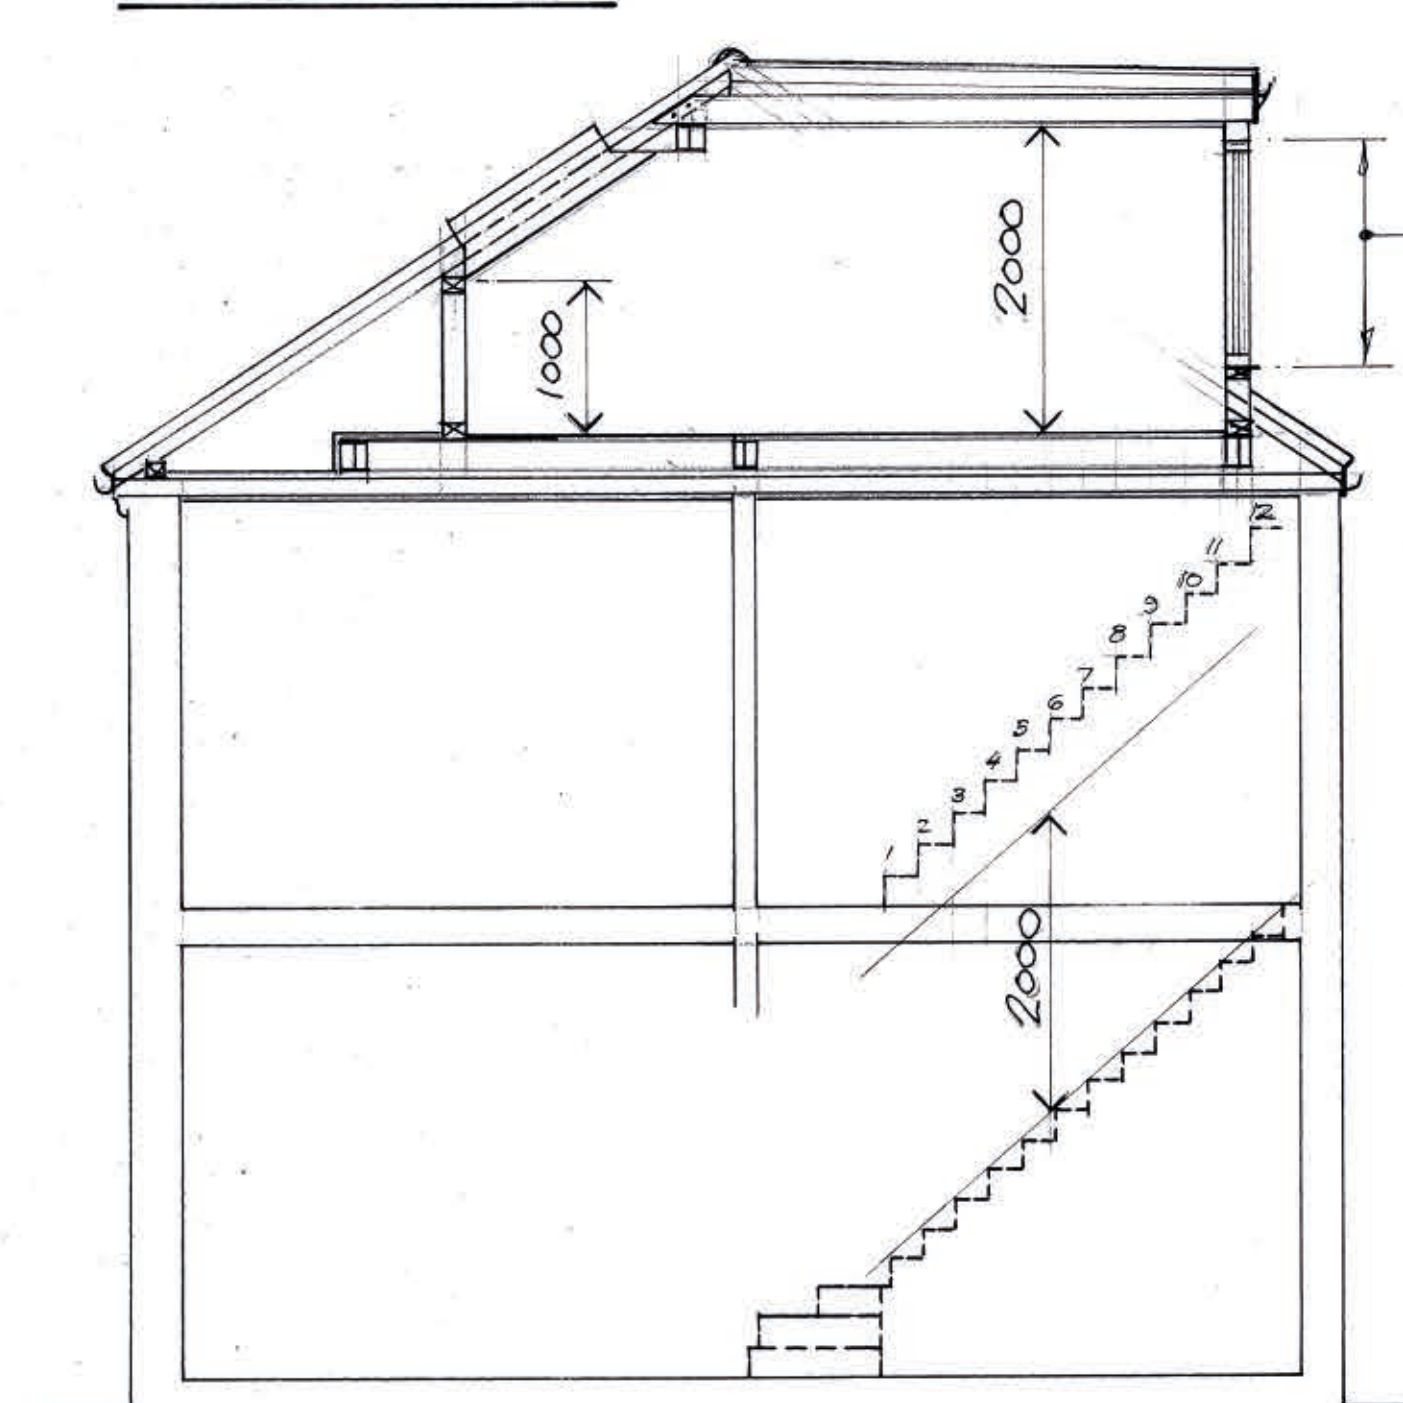


section 1 — 1 (staggered)

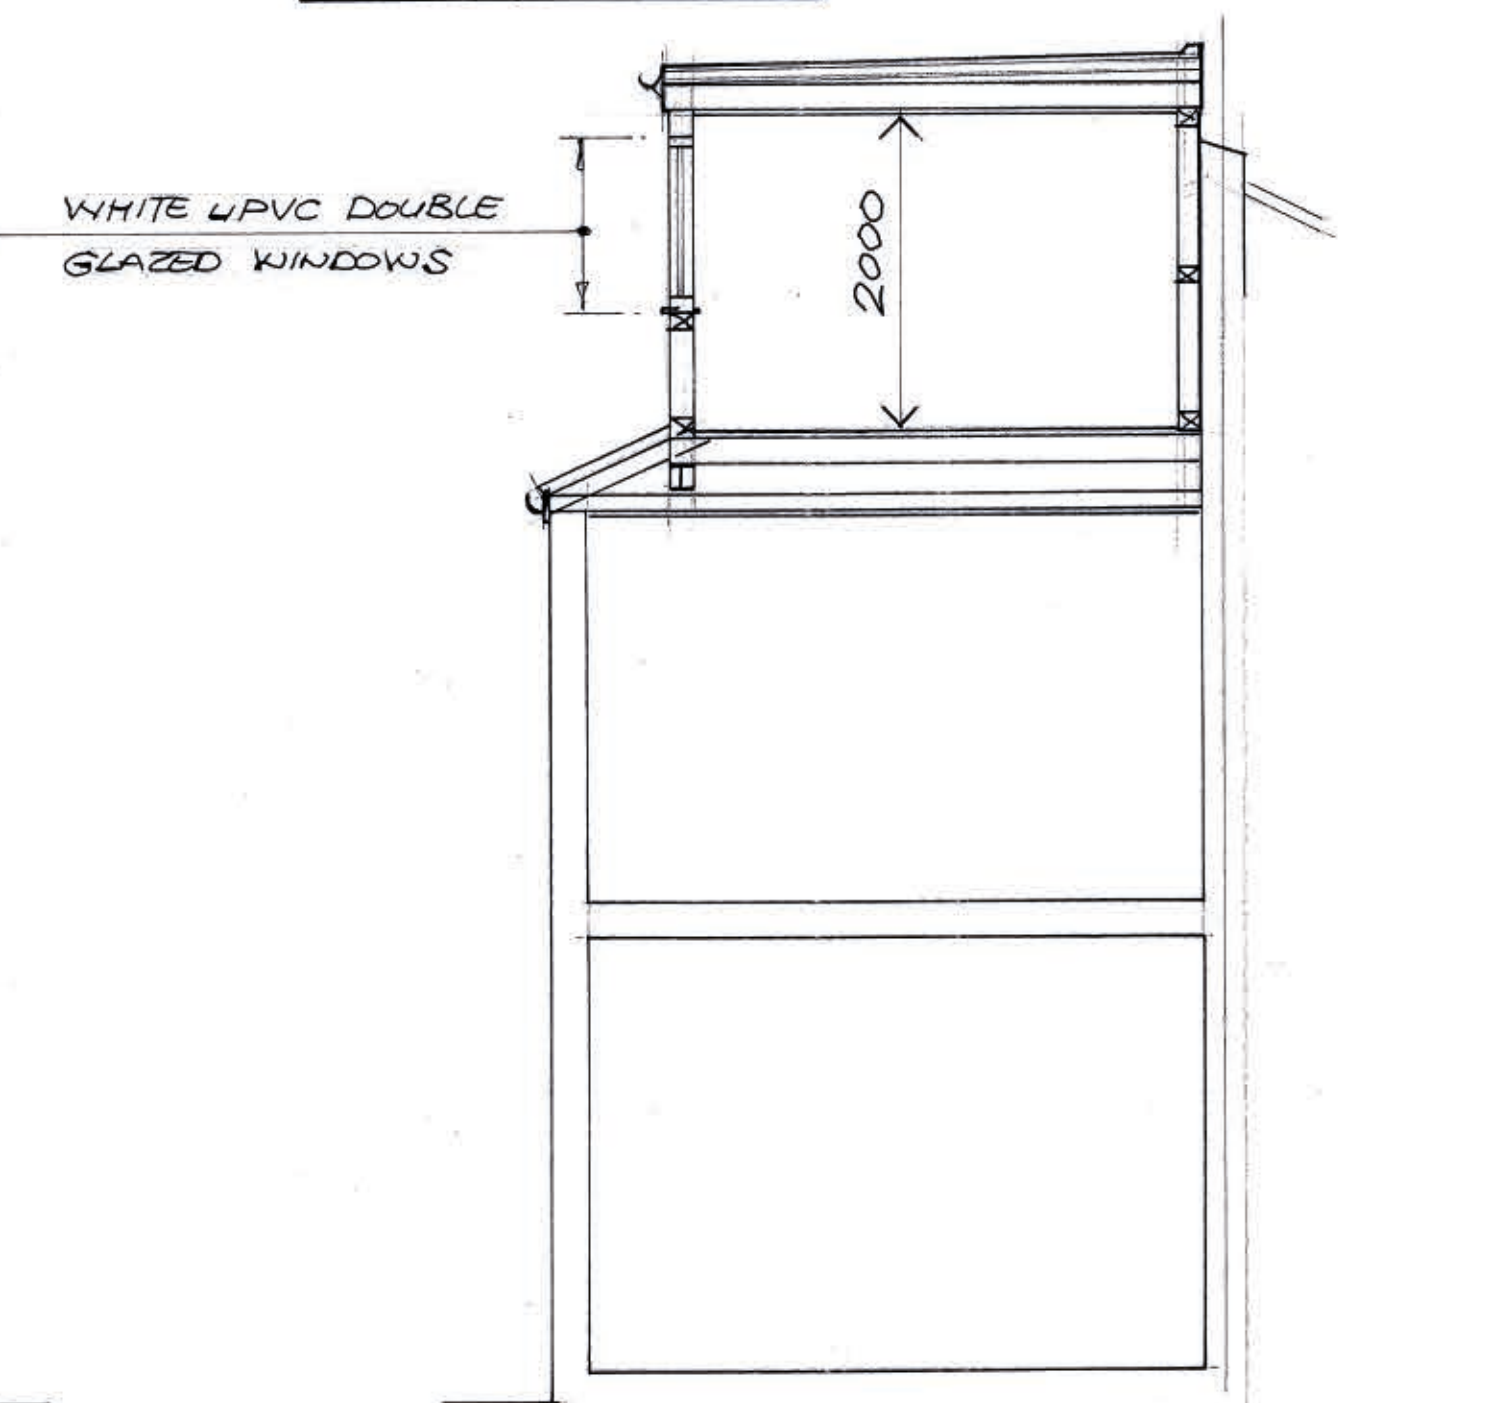

section 2 — 2

scale bar — 1:50 at A1

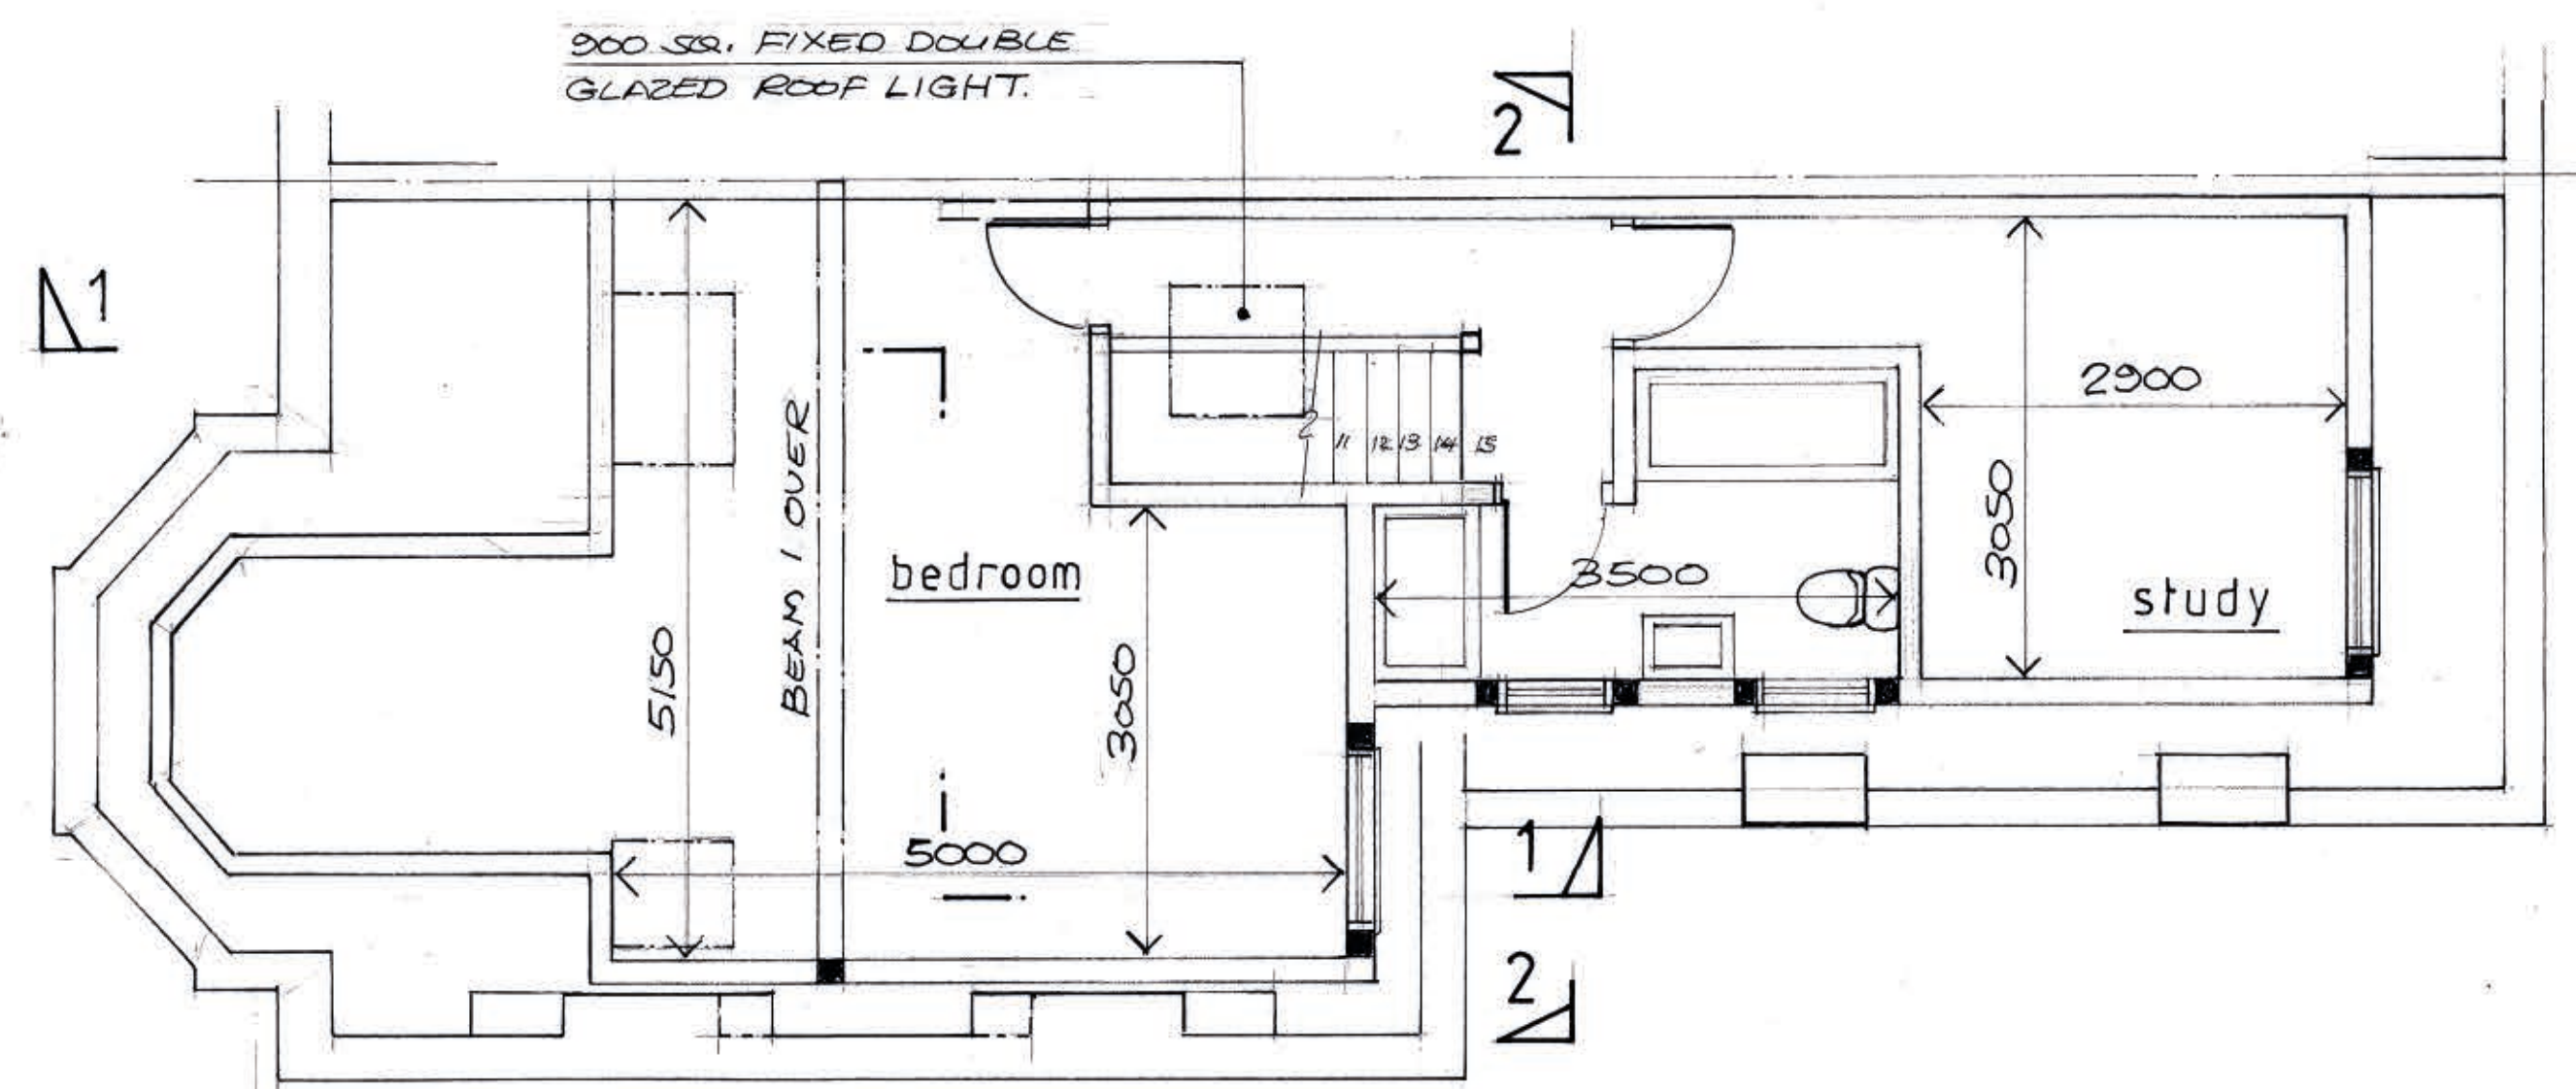

second floor plan

			Site details TOP FLOOR FLAT (FLAT 2) 16 GOODWYN'S VALE, LONDON N10 2HA		
			Project ROOF EXTENSION TO MAIN ROOF AND BACK ADDITION ROOF		
			Drawing PLANS, ELEVATIONS AND DETAILS AS PROPOSED		
Rev.	Date	Description	PREMIER LOFTS Unit 10, Beaumont Gate, Shenley Hill Radlett, Herts. WD7 7AR Office - 01923 859 522 Mobile - 07831 371948		
			Drawn J.A.	Date MARCH 2023	Scale 1:50 @ A1
			Drawing no.	2023-06-2	Revision