





side elevation




rear elevation

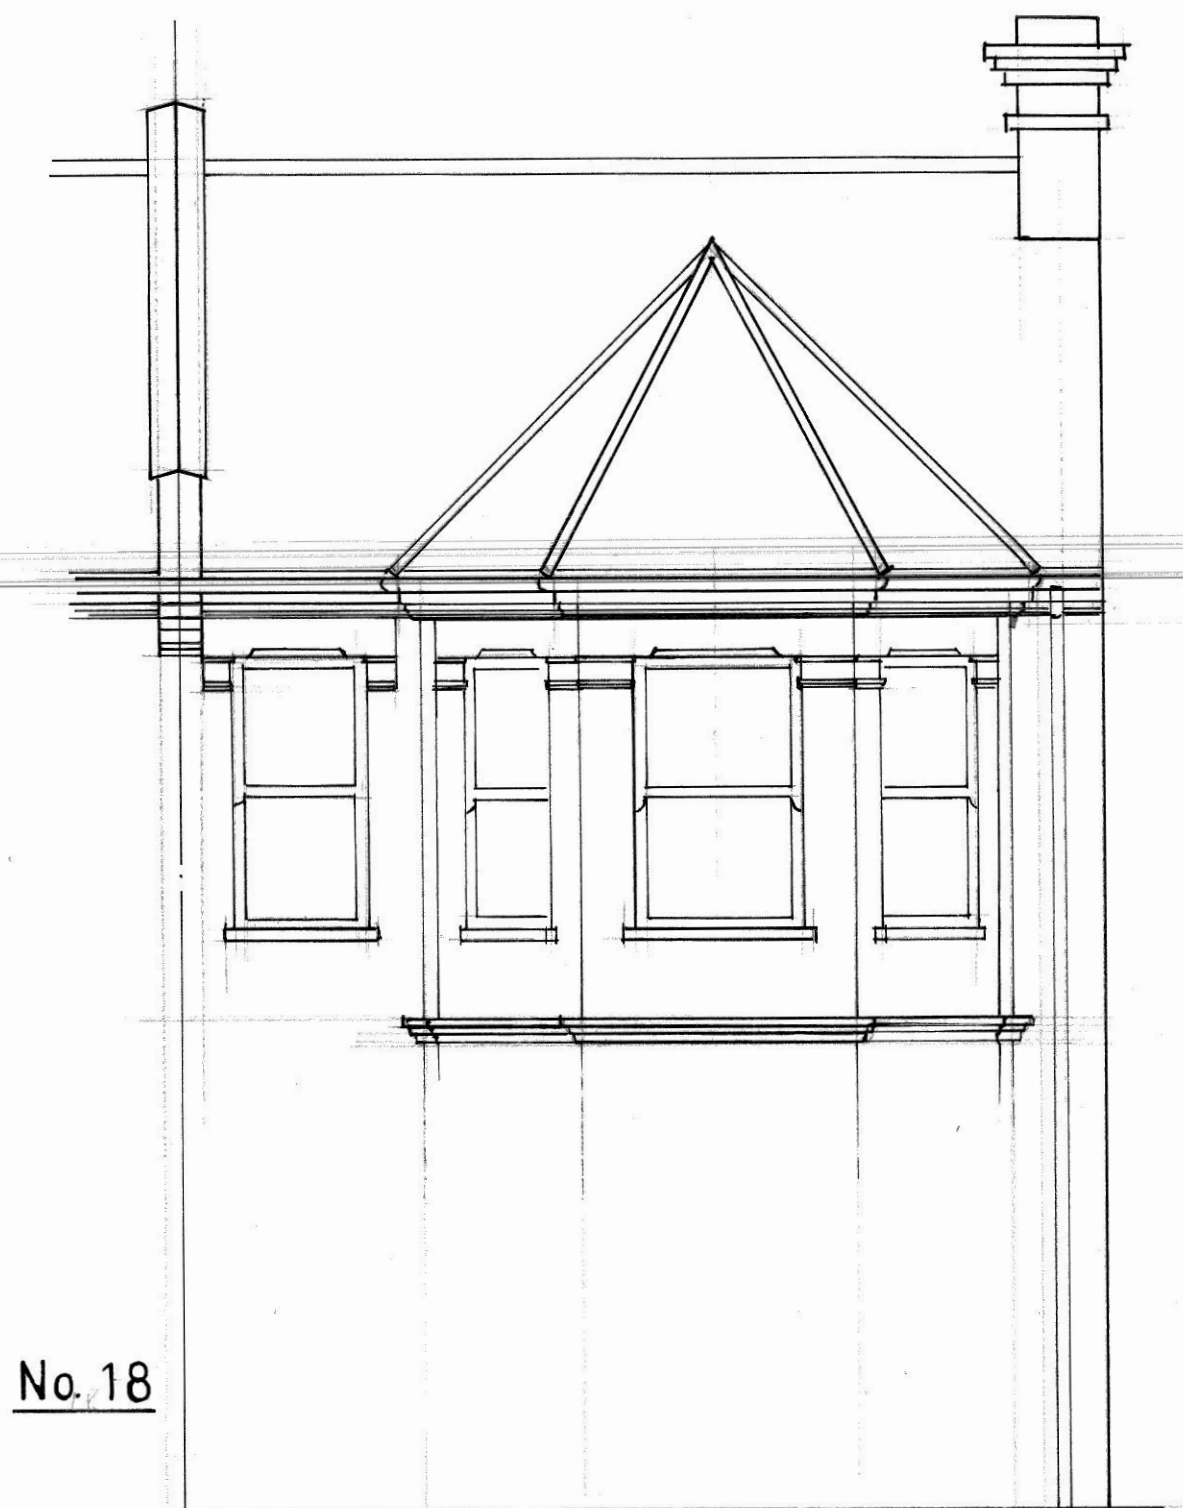


front elevation

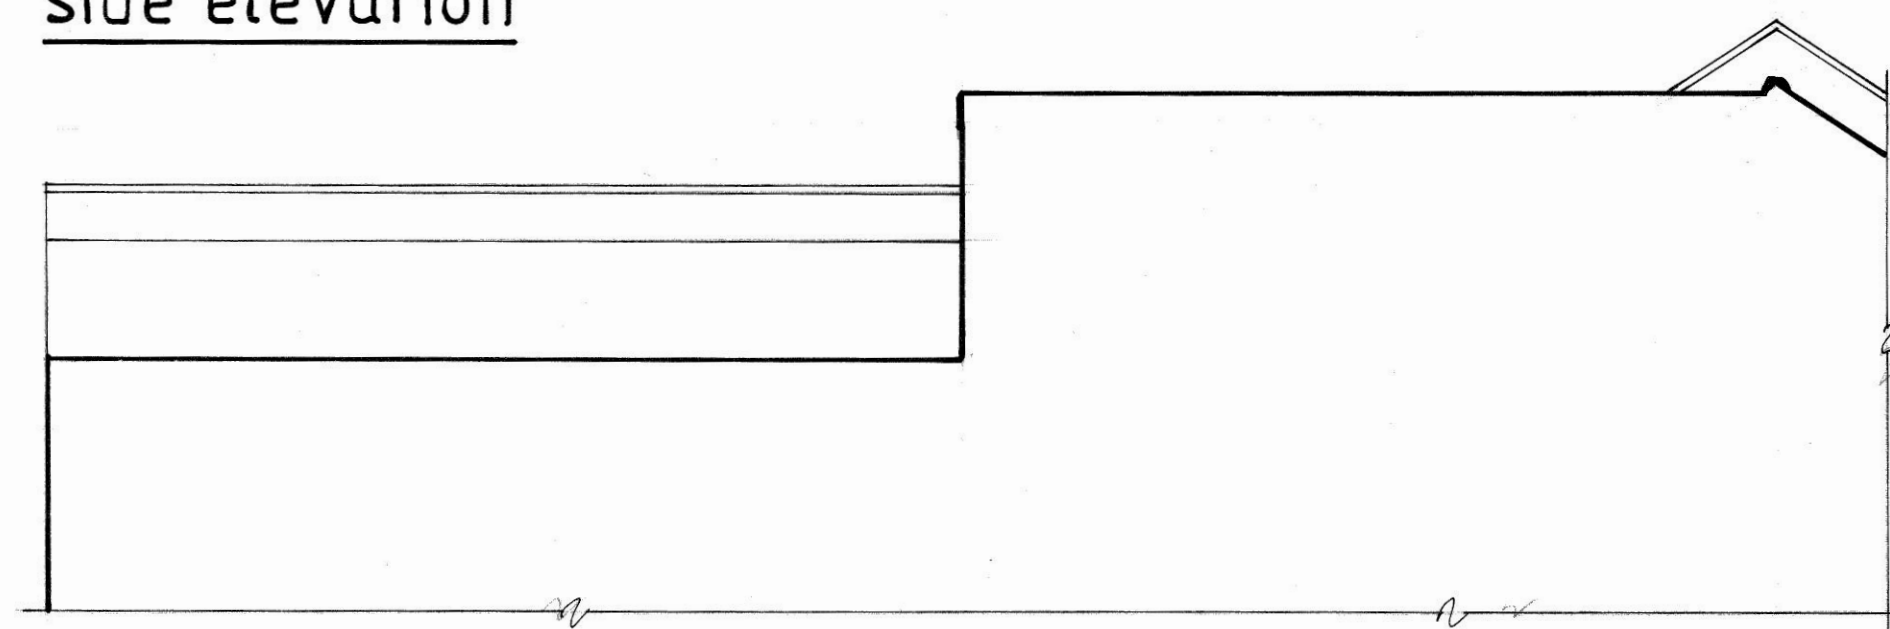


flank elevation to no.18

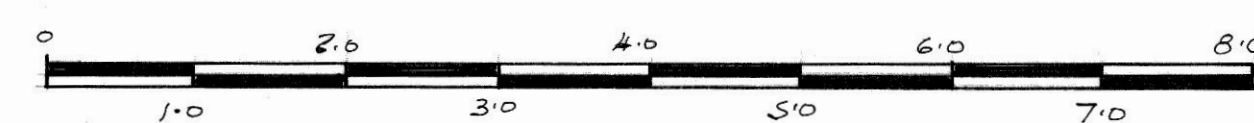


scale bar - 1:50 at A1

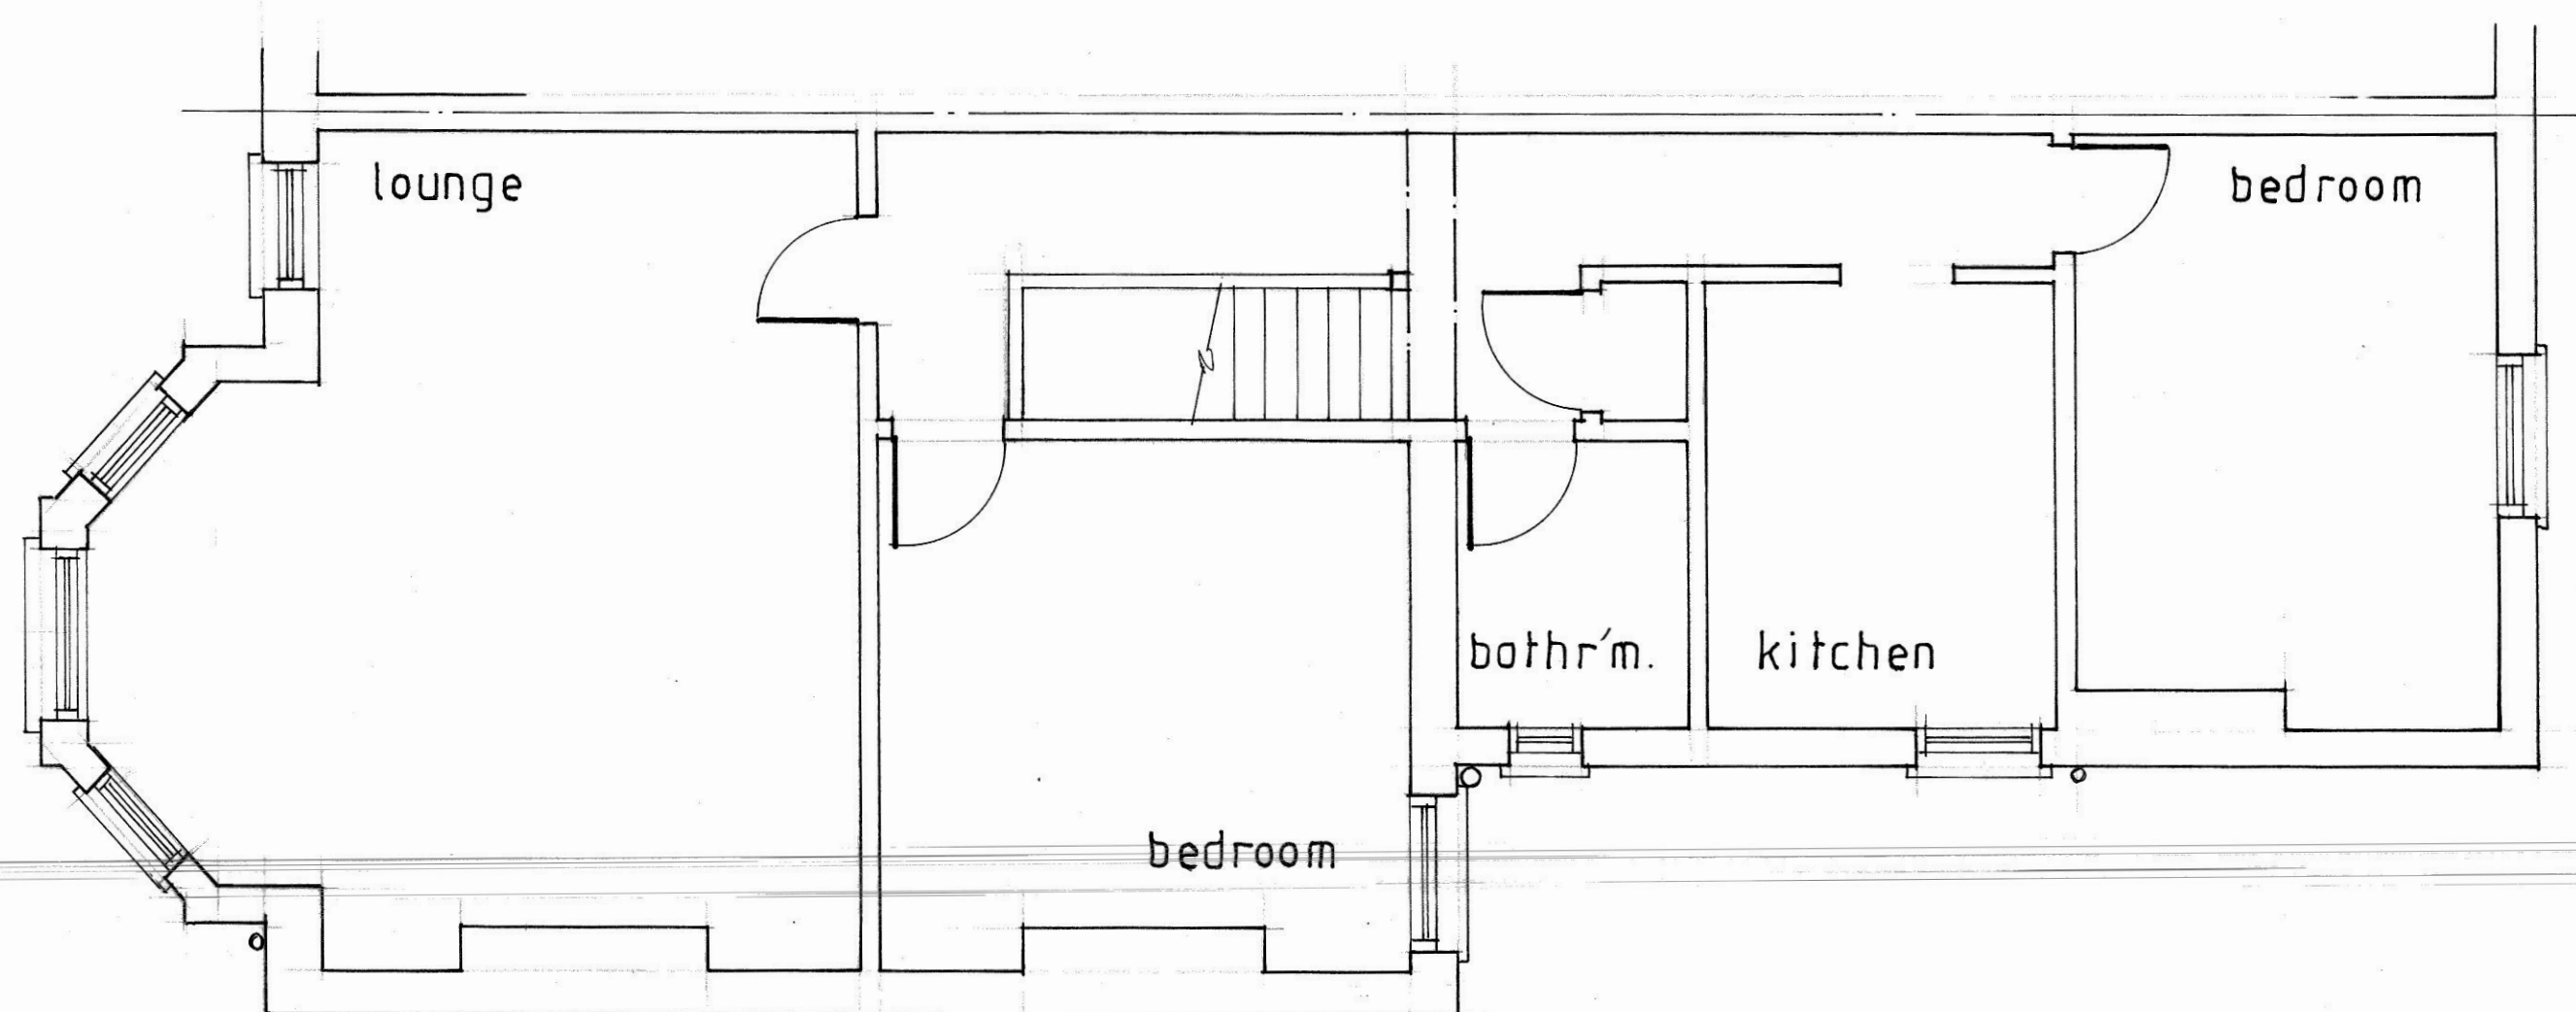


first floor

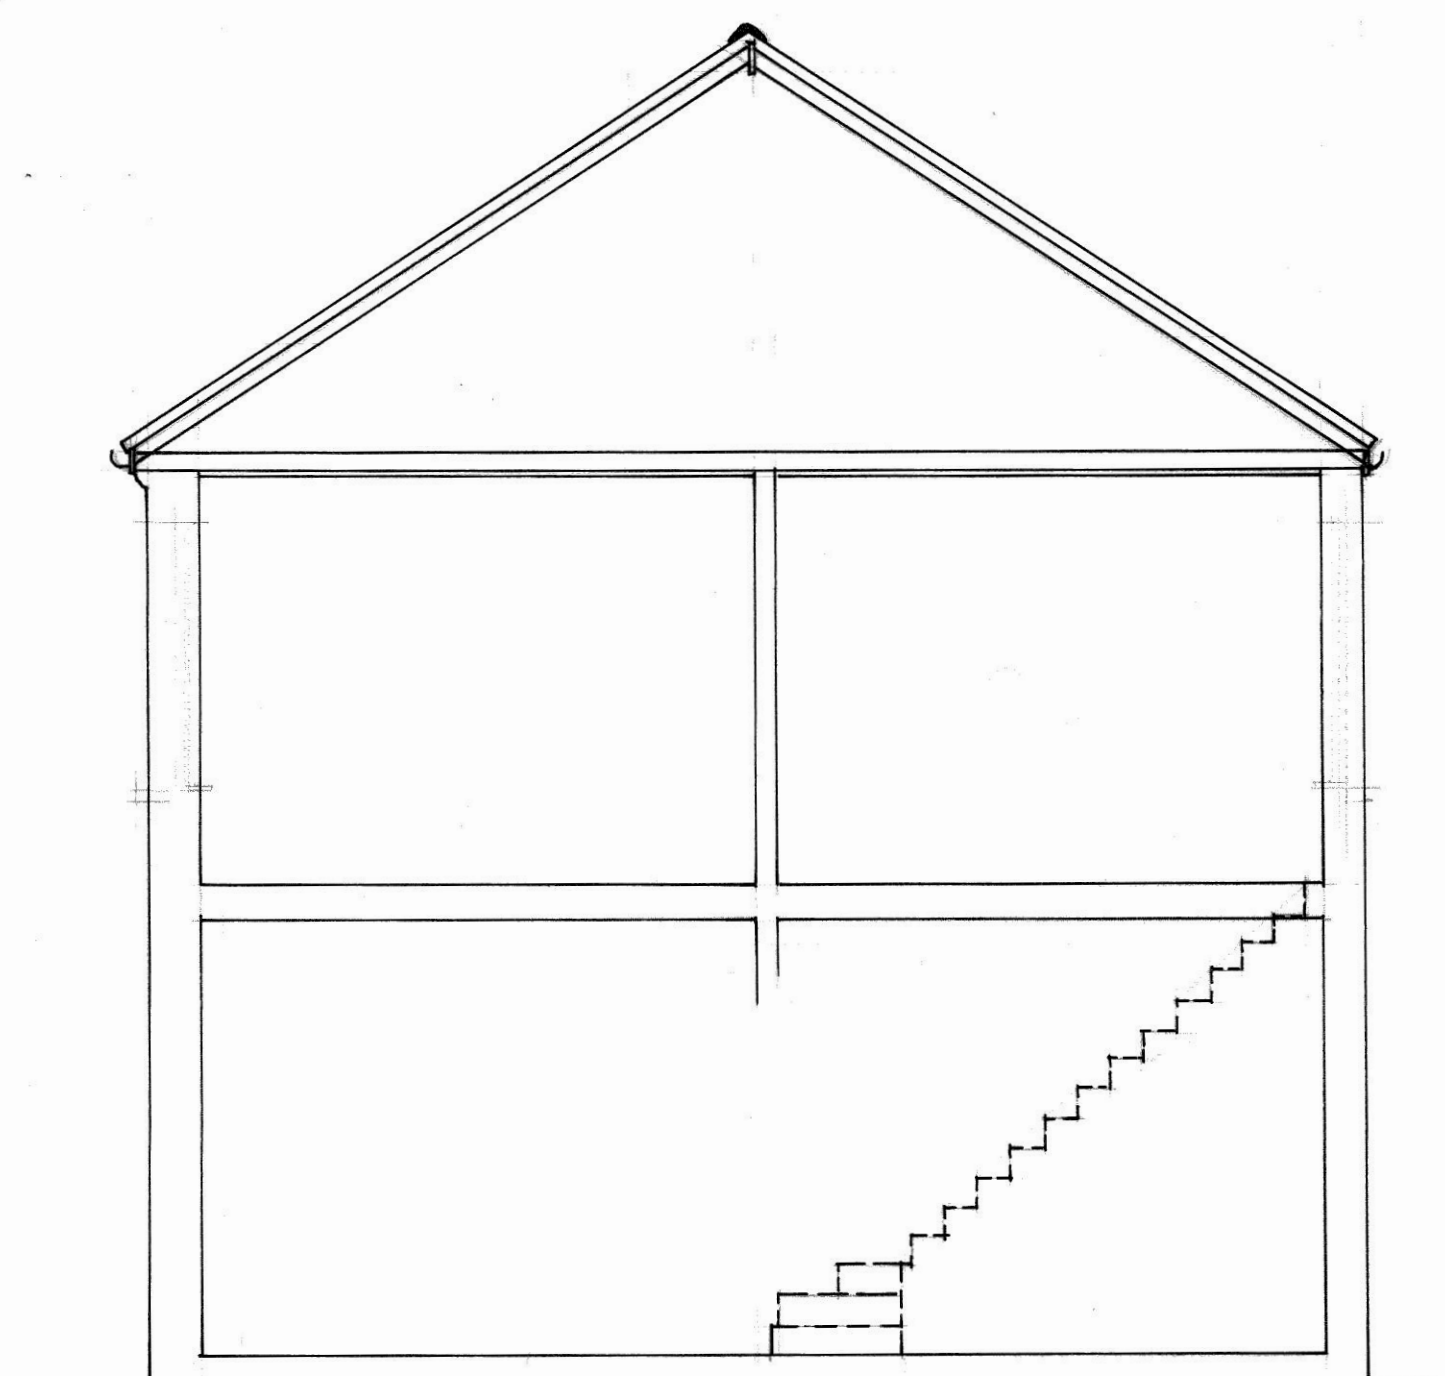

section 1 - 1

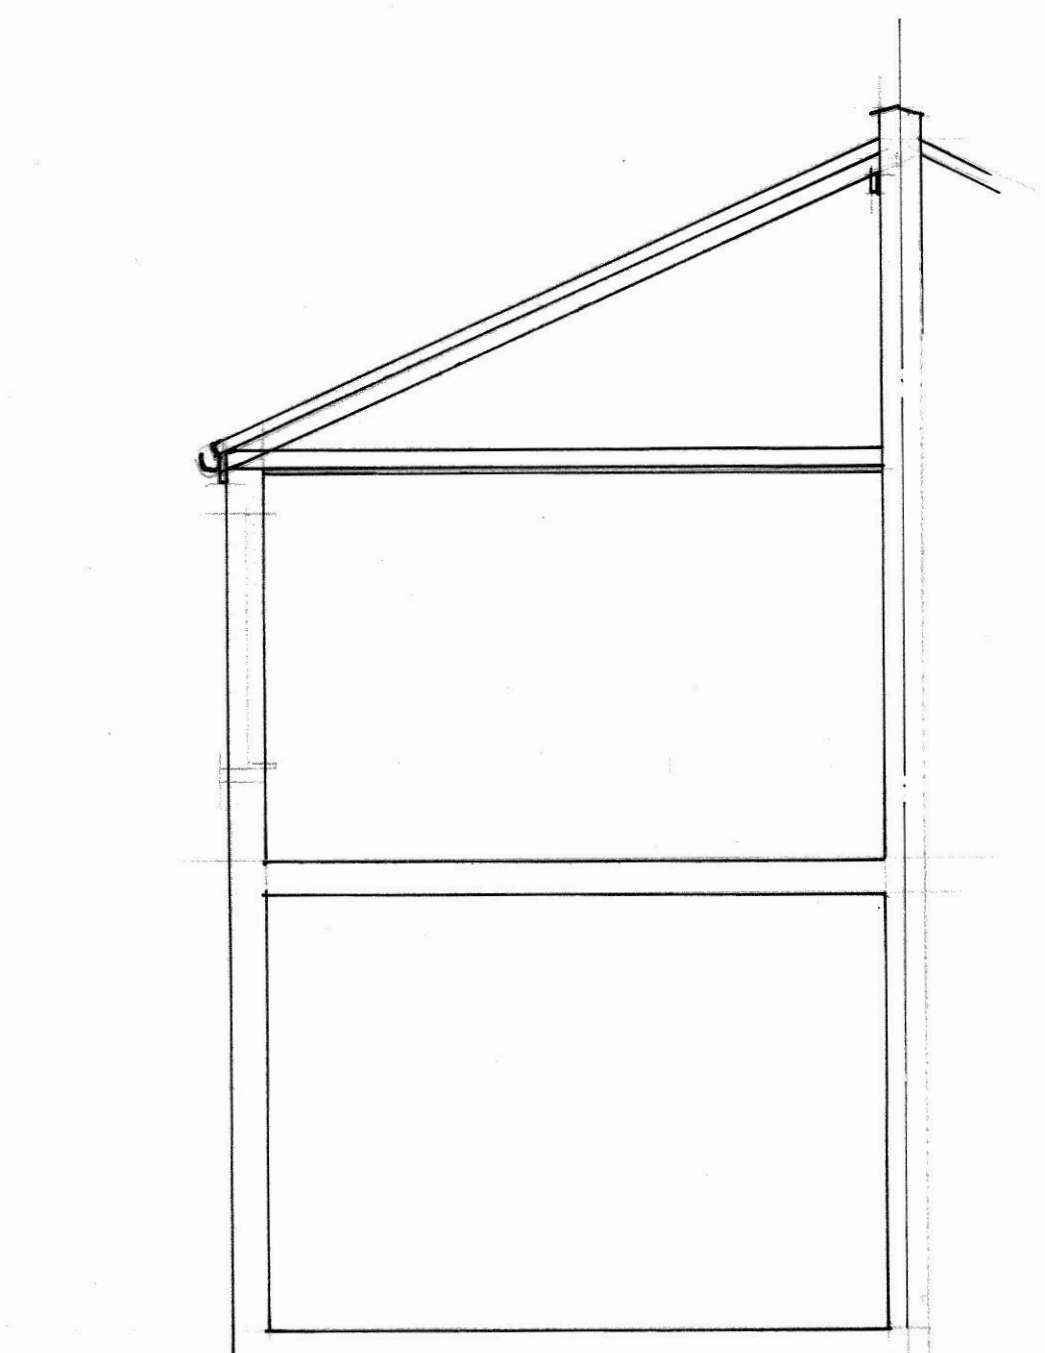

section 2 - 2

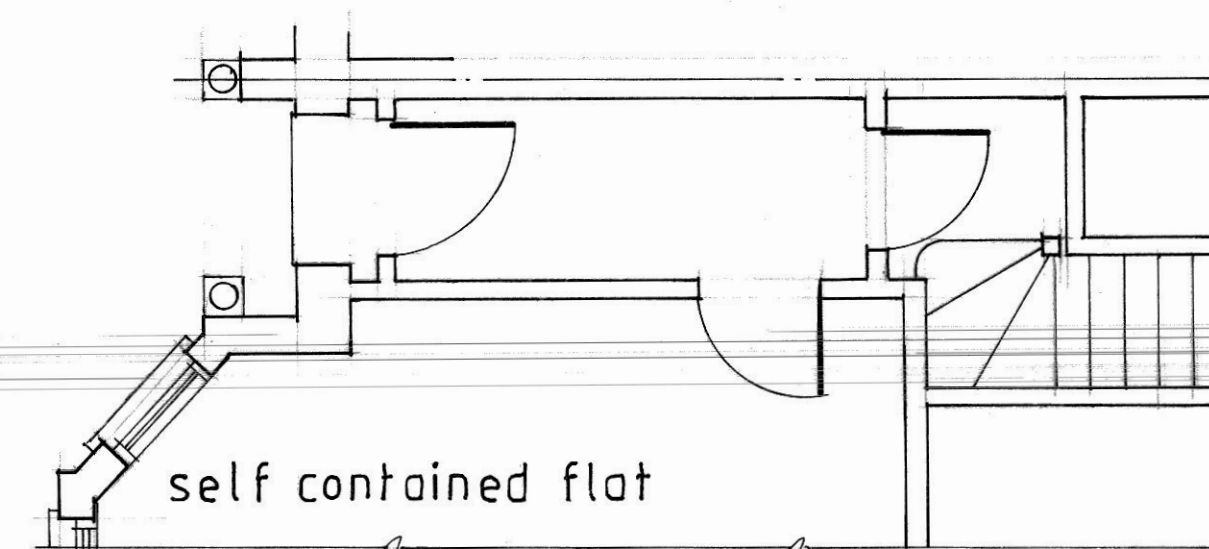

ground floor lobby

			Site details		
			TOP FLOOR FLAT		
			16 GOODWYN VALE, LONDON N10 2HA		
			Project		
			ROOF EXTENSION TO MAIN ROOF AND BACK ADDITION ROOF		
			Drawing		
			PLANS, ELEVATIONS AND DETAILS AS EXISTING		
Rev.	Date	Description	Drawn	Date	Scale
			J.A.	MARCH 2023	1:50 @ A1
PREMIER LOFTS			Drawing no.	2023-06-1	Revision
Unit 10, Beaumont Gate, Shenley Hill, Radlett Herts. WD7 7AR					
Office - 01923 859 522 Mob. 07831 371948					