



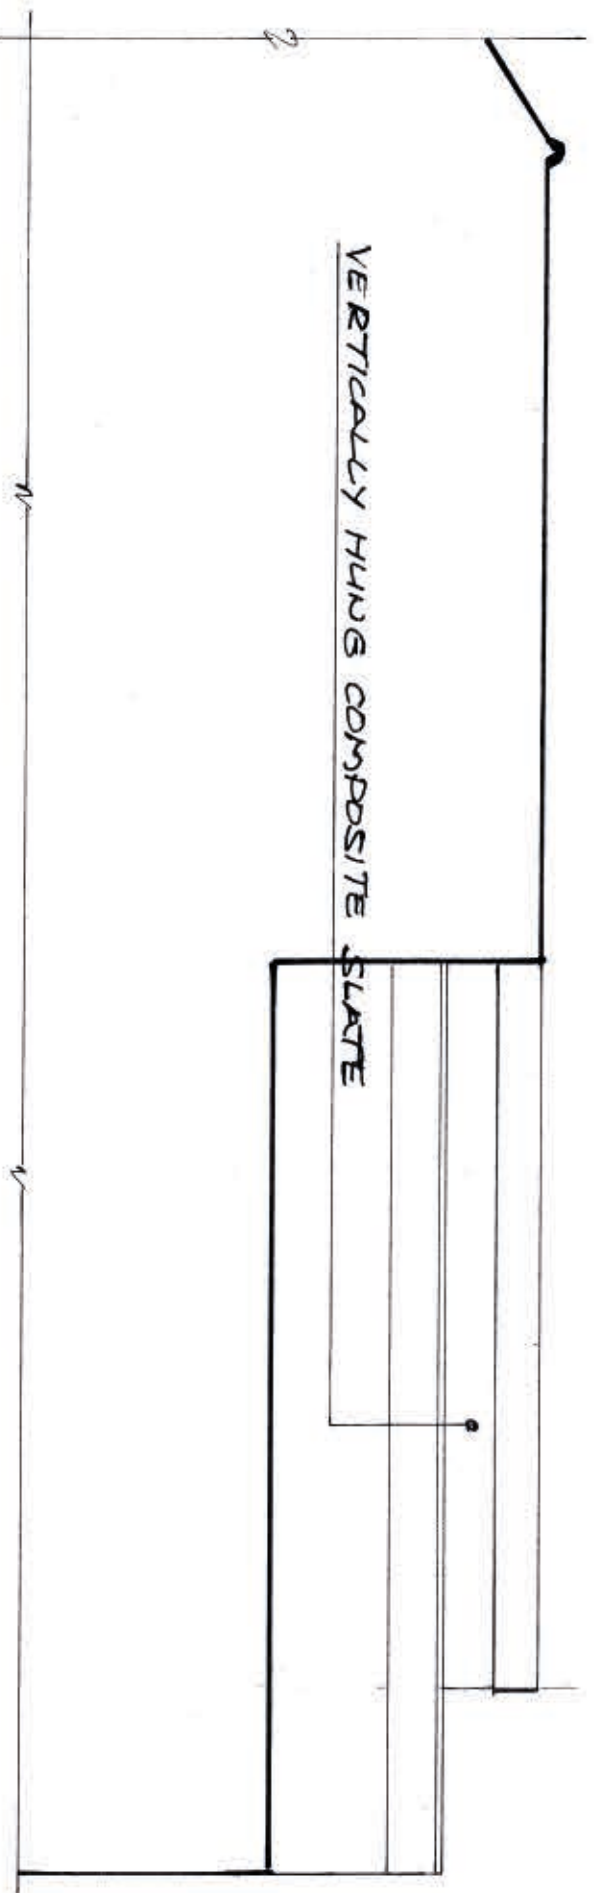


proposed flank elevation to no.18

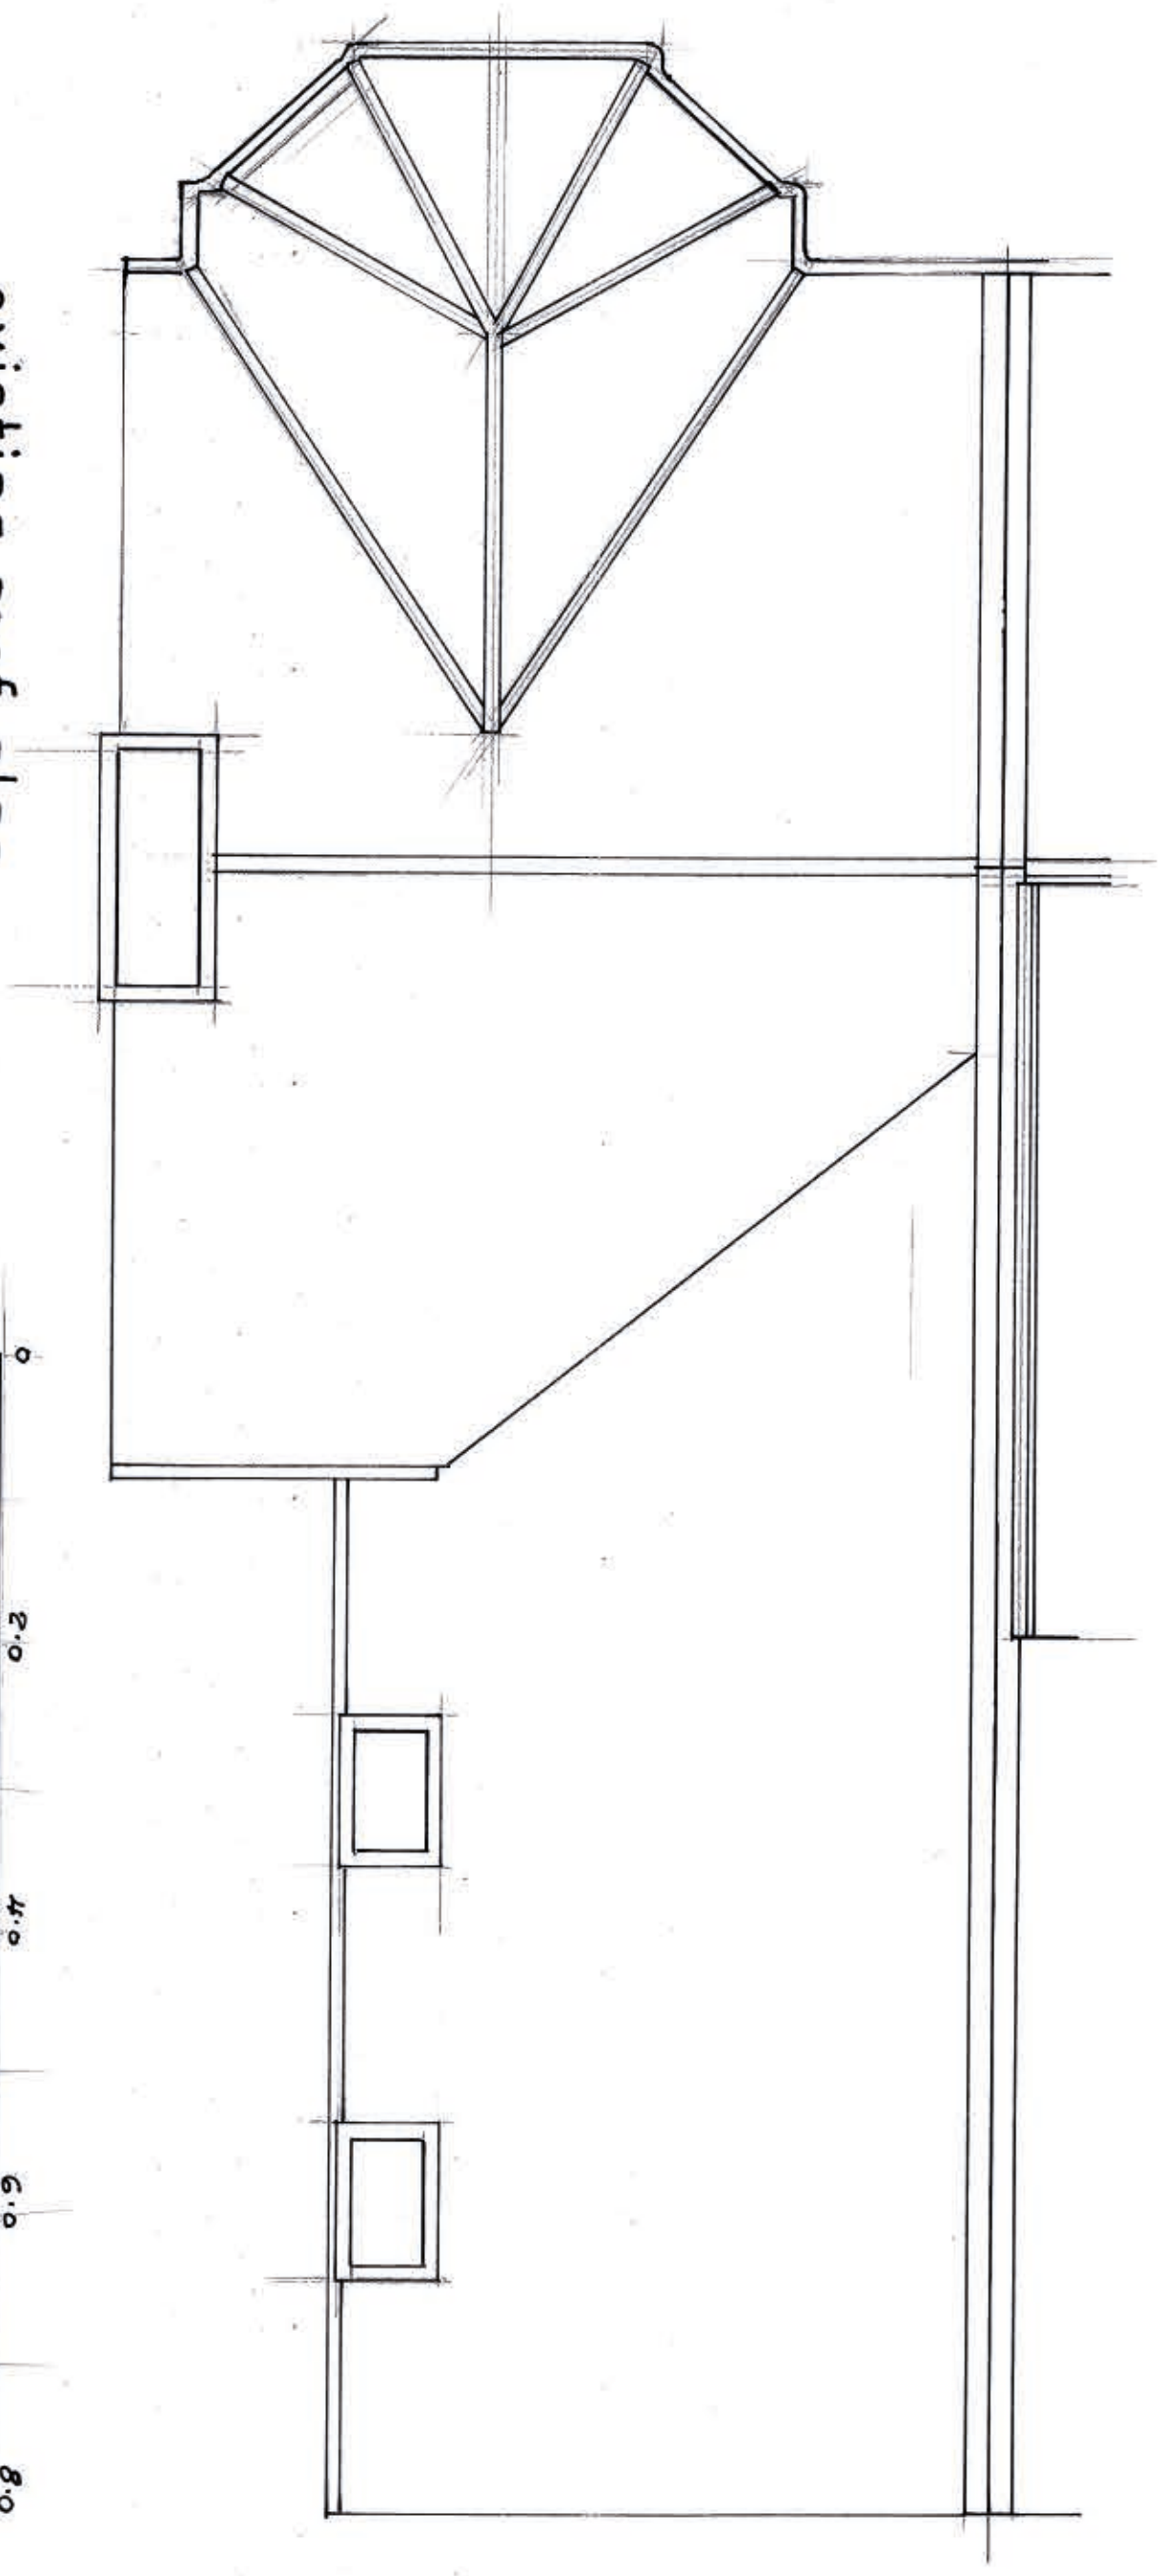

existing roof plan

scale bar - 1:50 at A2

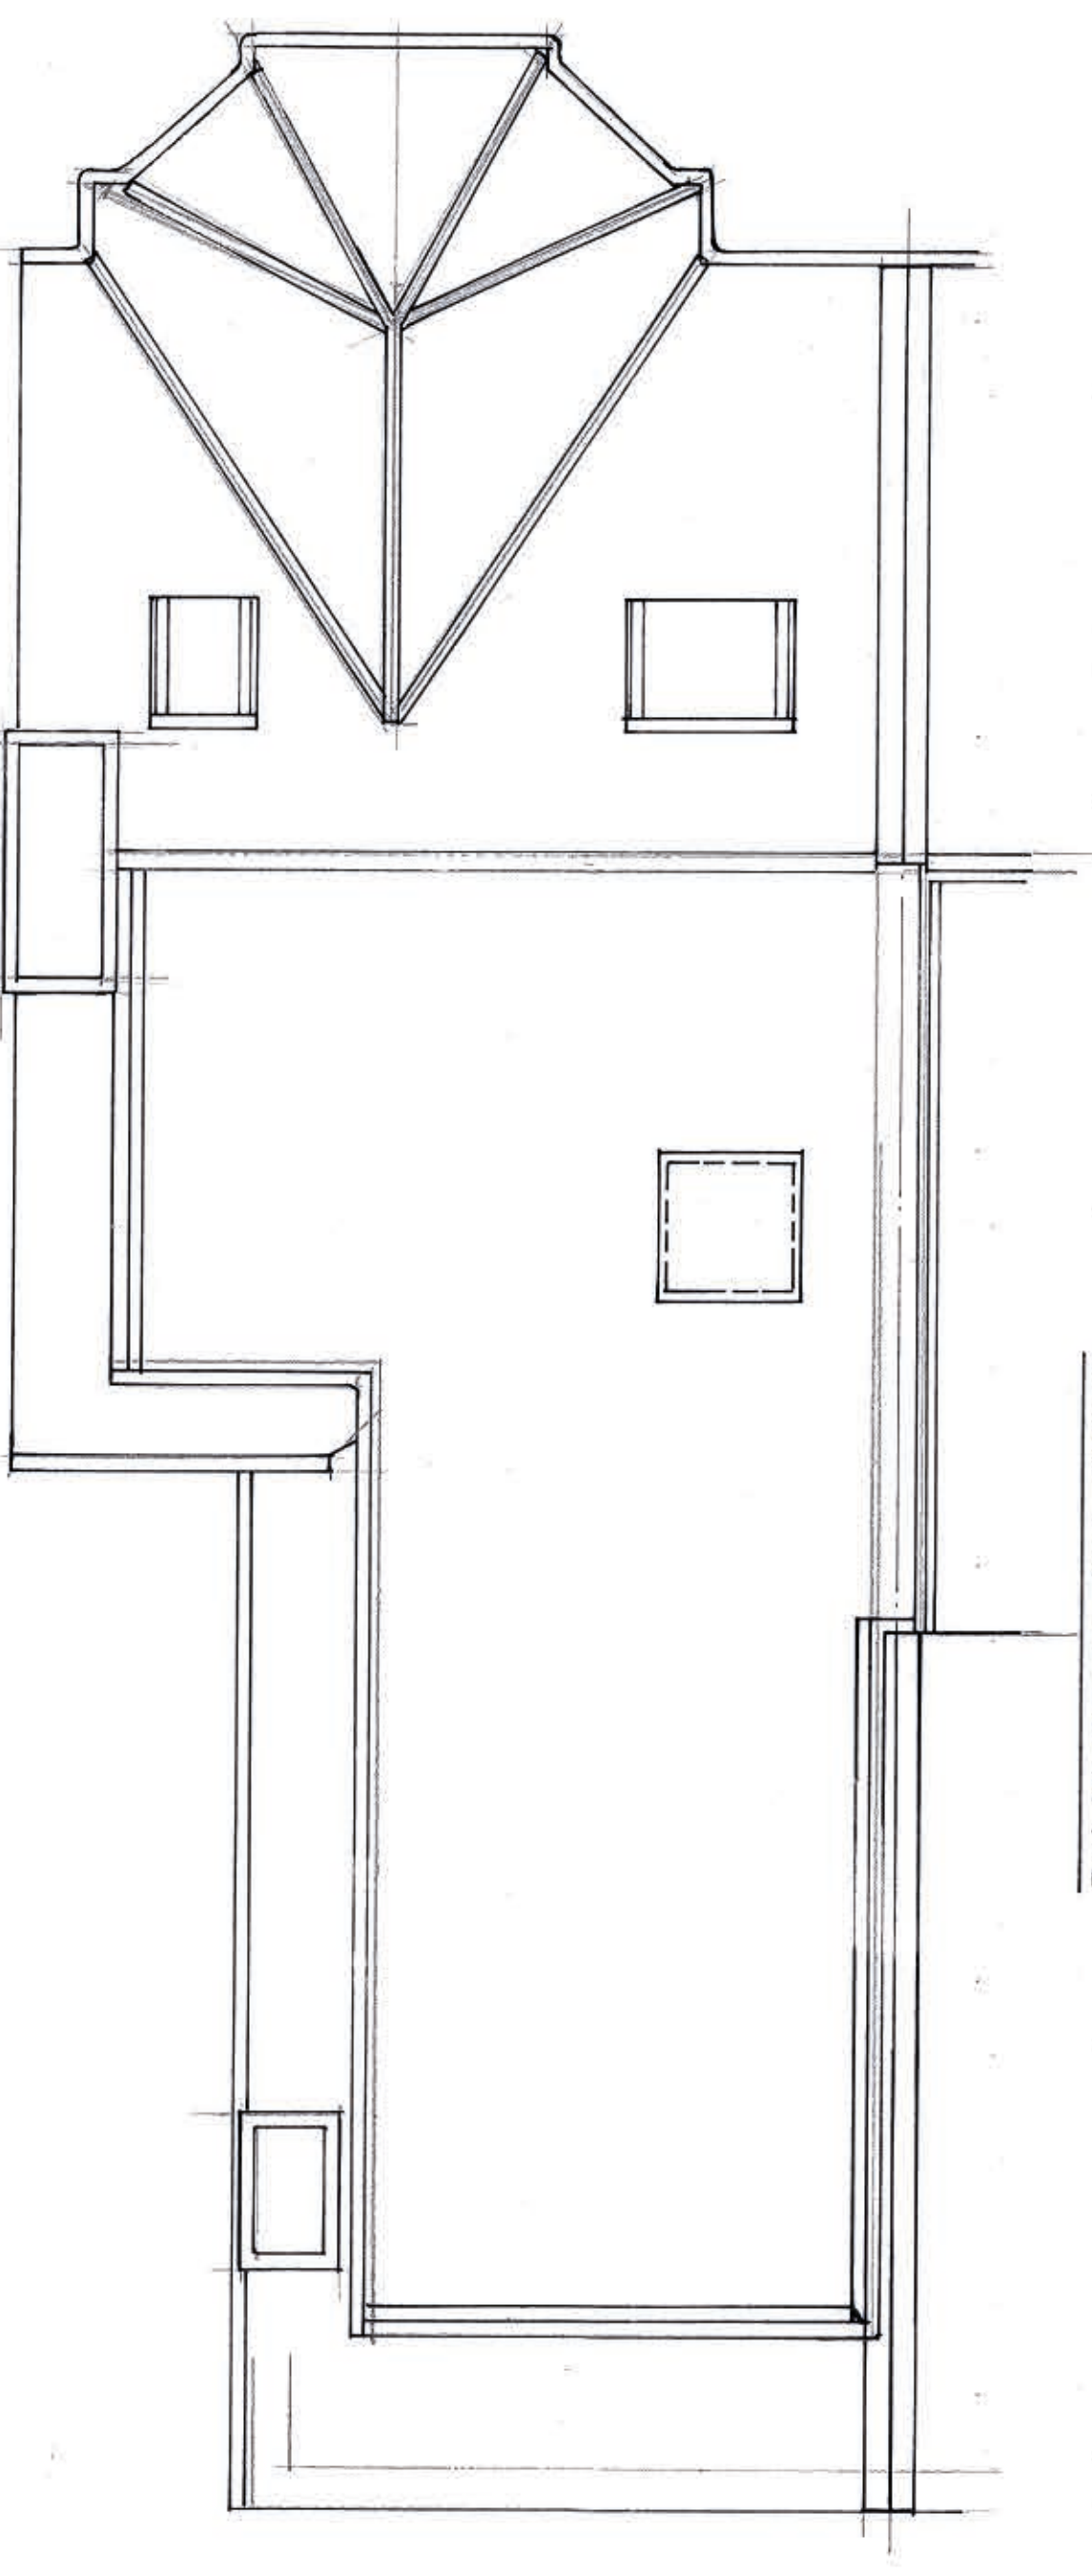

proposed roof plan

Rev.			Date	Description	Site details		
					TOP FLOOR FLAT (FLAT 2)		
					16 GADWYSS VALE, LONDON N10 2HA		
					Project		
					ROOF EXTENSION TO MAIN ROOF AND		
					BACK ADDITION ROOF		
					Drawing		
					PLANS & ELEVATIONS OF EXISTING		
					AND PROPOSED		
					Drawn		
					J.A.		
					Date		
					APRIL 2023		
					Scale		
					1:50 @ A2		
					Drawing no.		
					2023-06-3		
					Revision		

PREMIER LOFTS

Unit 10, Beaumont Gate, Shenley Hill,
Rodelett, Herts. WD7 7AR
Office - 01923 859 522 Mobile - 07831 371948