

HM Land Registry


Official copy of title plan

Title number **AGL104790**


Ordnance Survey map reference **TQ2990SW**

Scale **1:1250**

Administrative area **Haringey**

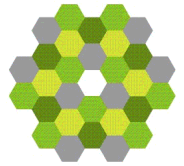

© Crown Copyright. Produced by HM Land Registry. Reproduction in whole or in part is prohibited without the prior written permission of Ordnance Survey. Licence Number 100026316.

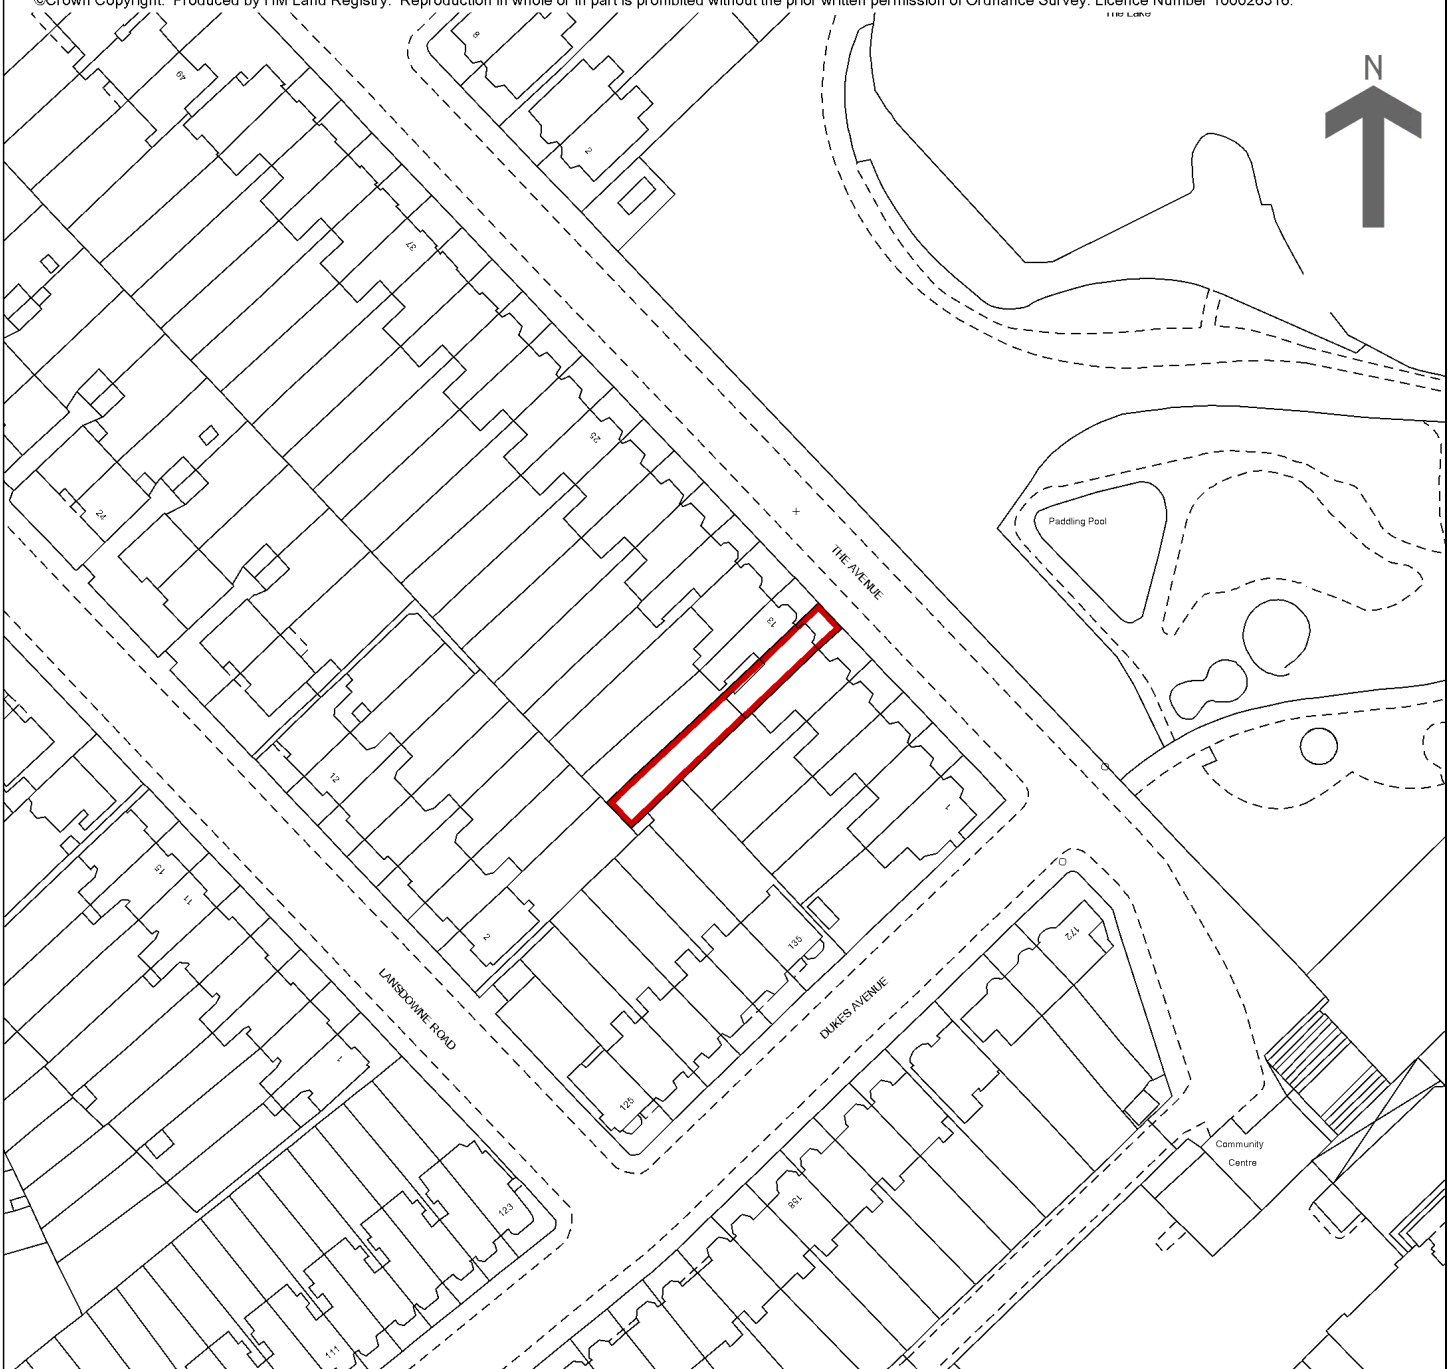

This drawing has been created for
planning application purpose only.
Do not measure of this drawing.

0 5m 15m 25m

paterprojects  paterprojects@me.com

This drawing is copyright of **paterprojects**.
Do not scale from this drawing - Refer to figured dimensions only.
Notify **paterprojects** of any discrepancies or site variations immediately.

Client: **Dermot Gilroy & Leila Achouri**

Project: **11 The Avenue N10**

2004-1- 3 - 900


Drawing Title:
Site Location Plan

Scale: **1:1250**

@ A4

Date: **February 2021**

P2

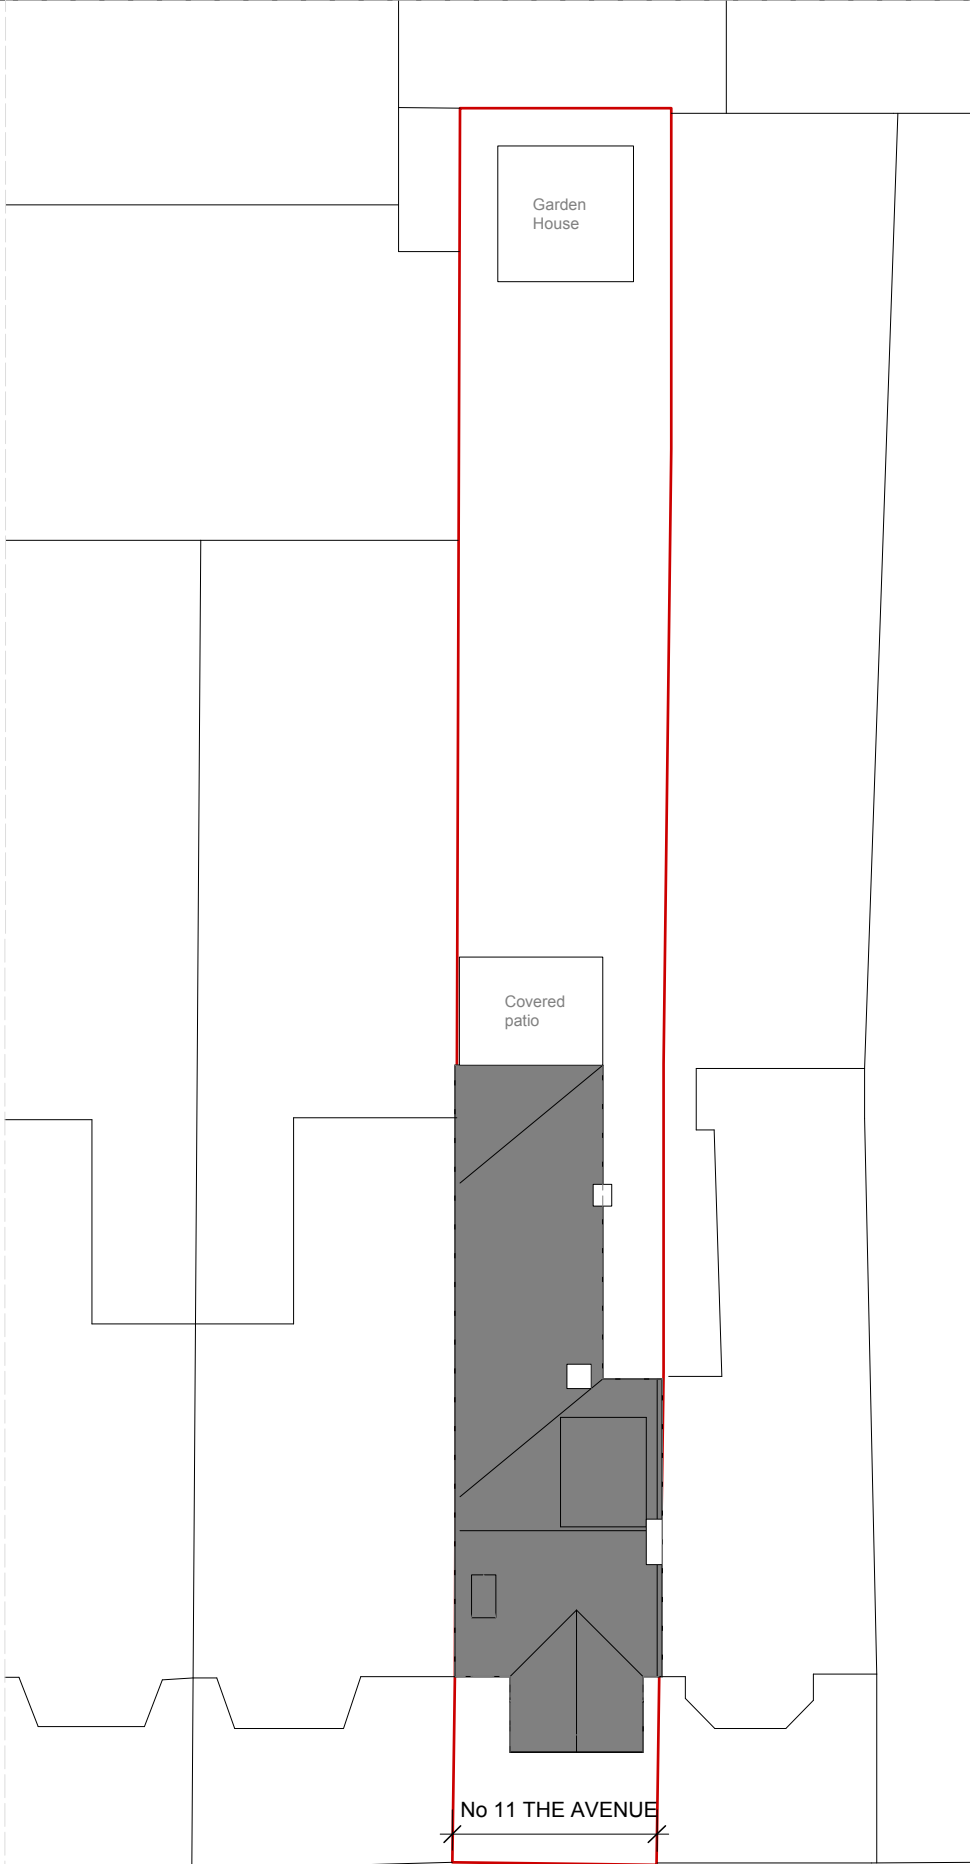


This drawing has been created for planning application purpose only. Do not measure of this drawing.

paterprojects  paterprojects@me.com

This drawing is copyright of **paterprojects**. Do not scale from this drawing - Refer to figured dimensions only. Notify **paterprojects** of any discrepancies or site variations immediately.

0m 2m 5m

 

Client: Dermot Gilroy & Leila Achouri

Project: 11 The Avenue N10

2004-1- 3 - 901

Drawing Title:


Site Plan - as Existing

Scale: 1:200

@ A4

Date: February 2021

P3

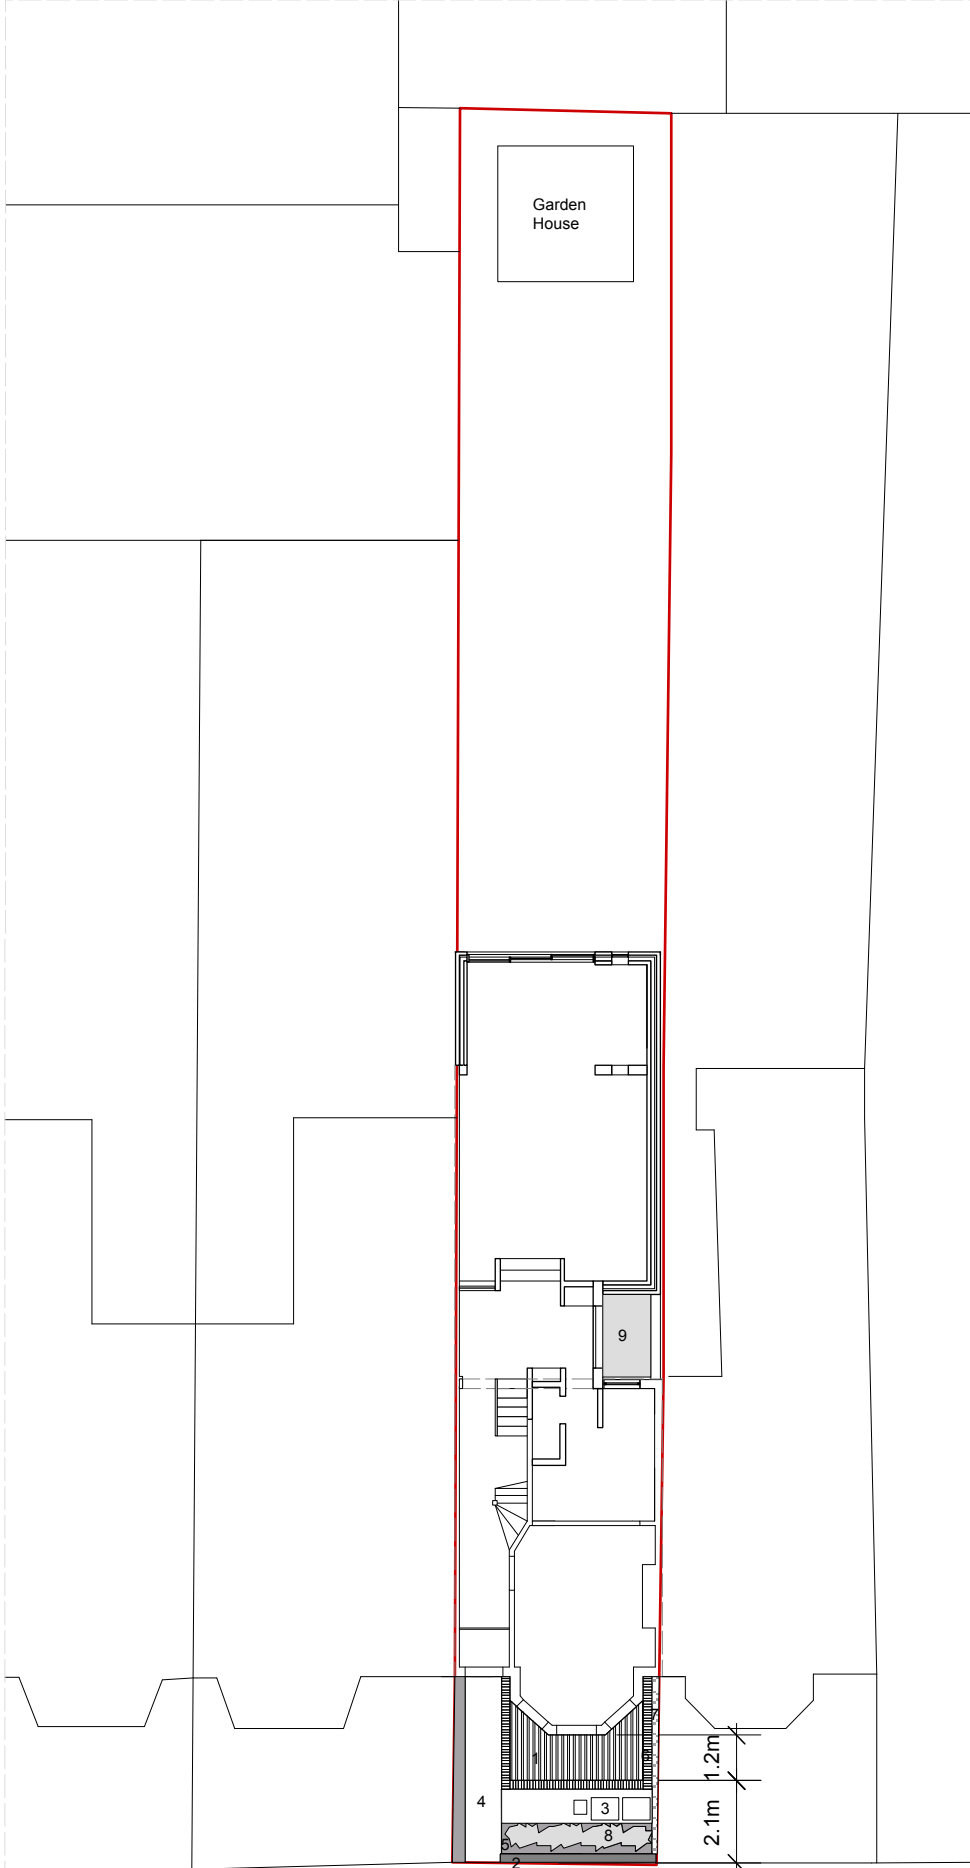

Front Garden Area : 22.1 m2
Front Lightwell Area : 5.2 m2


- 1 - Metal Grill deck over front lighwell
 - 2 - Low level brick wall to match neighbour's
 - 3 - 2 Nos Euro Bins + 1 no food waste caddy
 - 4 - Hard surface
 - 5 - Soft surface
 - 6 - Brick kerb
 - 7 - Gravel margin
 - 8 - New Hedge , taller than boundary wall
- Rear Lightwell Area : 2.7 m2
- 9 - Hard surface - Basement level

This drawing has been created for
planning application purpose only.
Do not measure of this drawing.

paterprojects  paterprojects@me.com

This drawing is copyright of **paterprojects**.
Do not scale from this drawing - Refer to figured dimensions only.
Notify **paterprojects** of any discrepancies or site variations immediately.

0m 2m 5m

 

Client: Dermot Gilroy & Leila Achouri

Project: 11 The Avenue N10

2004-1- 3 - 902

Drawing Title:

Site Plan - as Proposed

Scale:

1:200

@ A4

Date:


February 2021

P3


Section ref dwg 2004-3-020

Section ref
2004-3-020

Section ref
2004-3-030

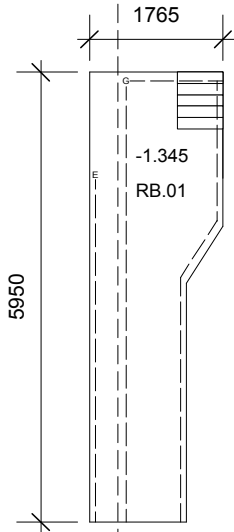


basement plan

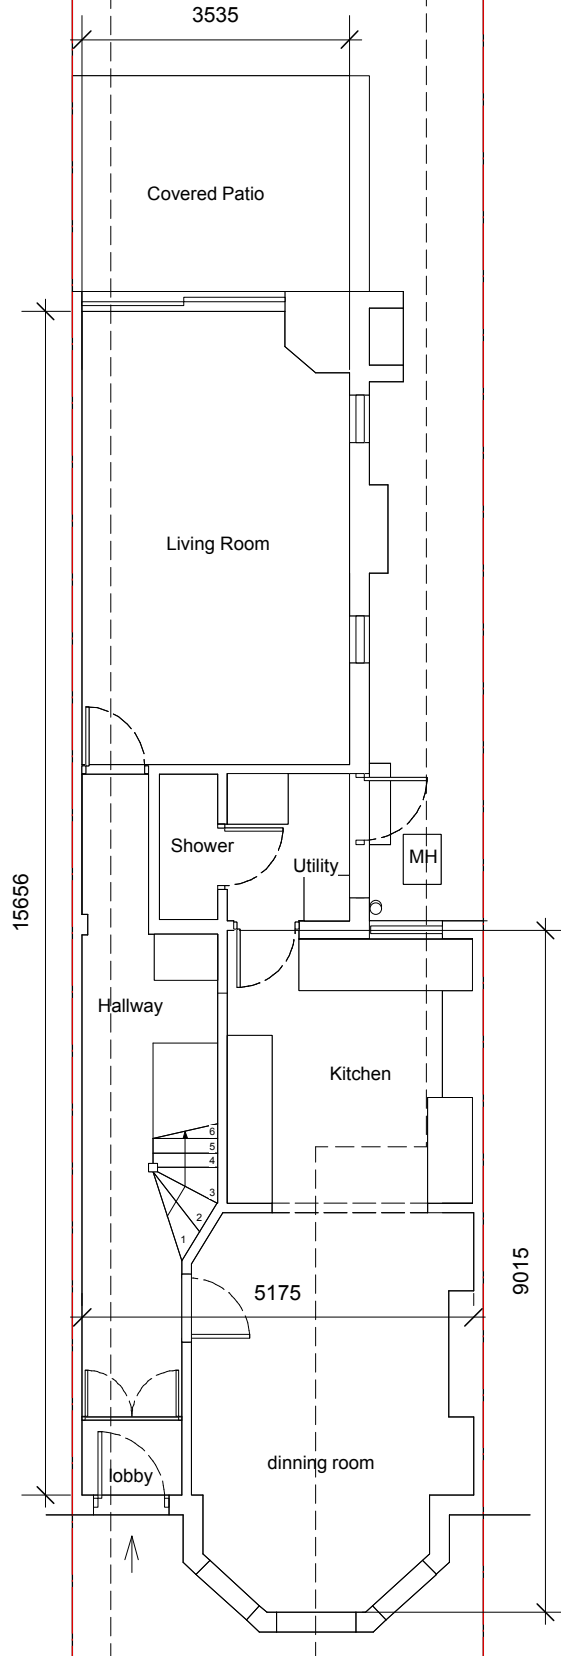

ground floor plan

0 1m 2m 3m

 

Client: Dermot Gilroy & Leila Achouri

Project: 11 The Avenue N10

2004-1-3-010

Drawing Title:

Basement and Ground Floor as Existing

Scale: 1:100

@ A4




Date: February 2021

P4

This drawing has been created for
planning application purpose only.
Do not measure of this drawing.

paterprojects  paterprojects@me.com

This drawing is copyright of **paterprojects**.
Do not scale from this drawing - Refer to figured dimensions only.
Notify **paterprojects** of any discrepancies or site variations immediately.

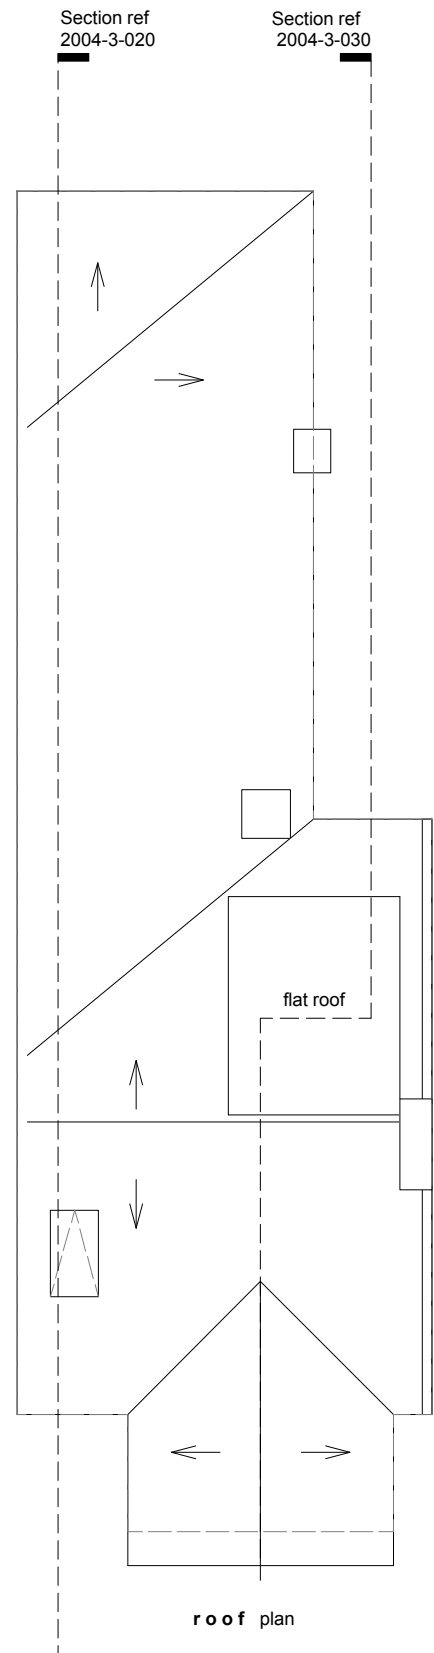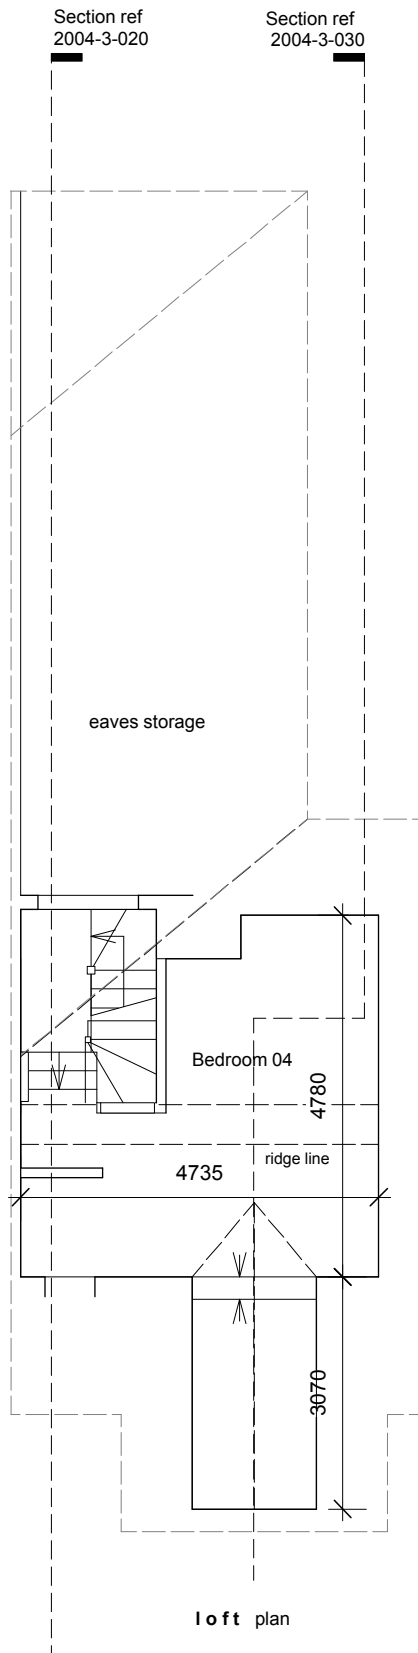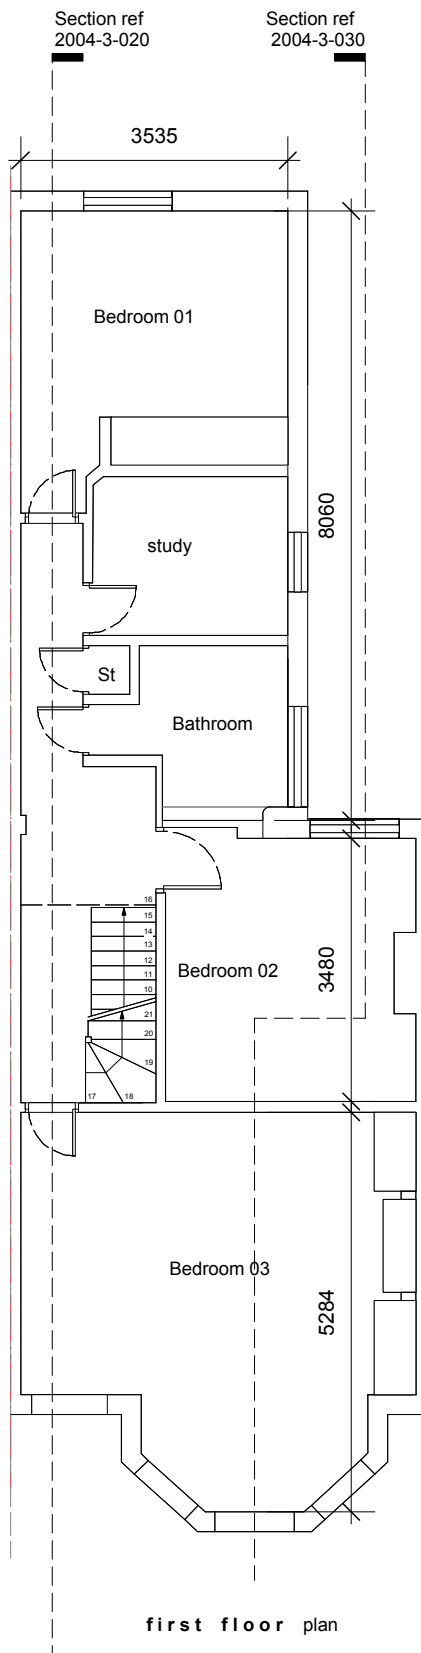


This drawing has been created for planning application purpose only. Do not measure of this drawing.

paterprojects  paterprojects@me.com

This drawing is copyright of **paterprojects**. Do not scale from this drawing - Refer to figured dimensions only. Notify **paterprojects** of any discrepancies or site variations immediately.

0 1m 2m 3m

 

Client: Dermot Gilroy & Leila Achouri

Project: 11 The Avenue N10

2004-1- 3 - 011

Drawing Title:


Upper Floors and Roof as Existing

Scale: 1:100

@ A4

Date: February 2021

P4

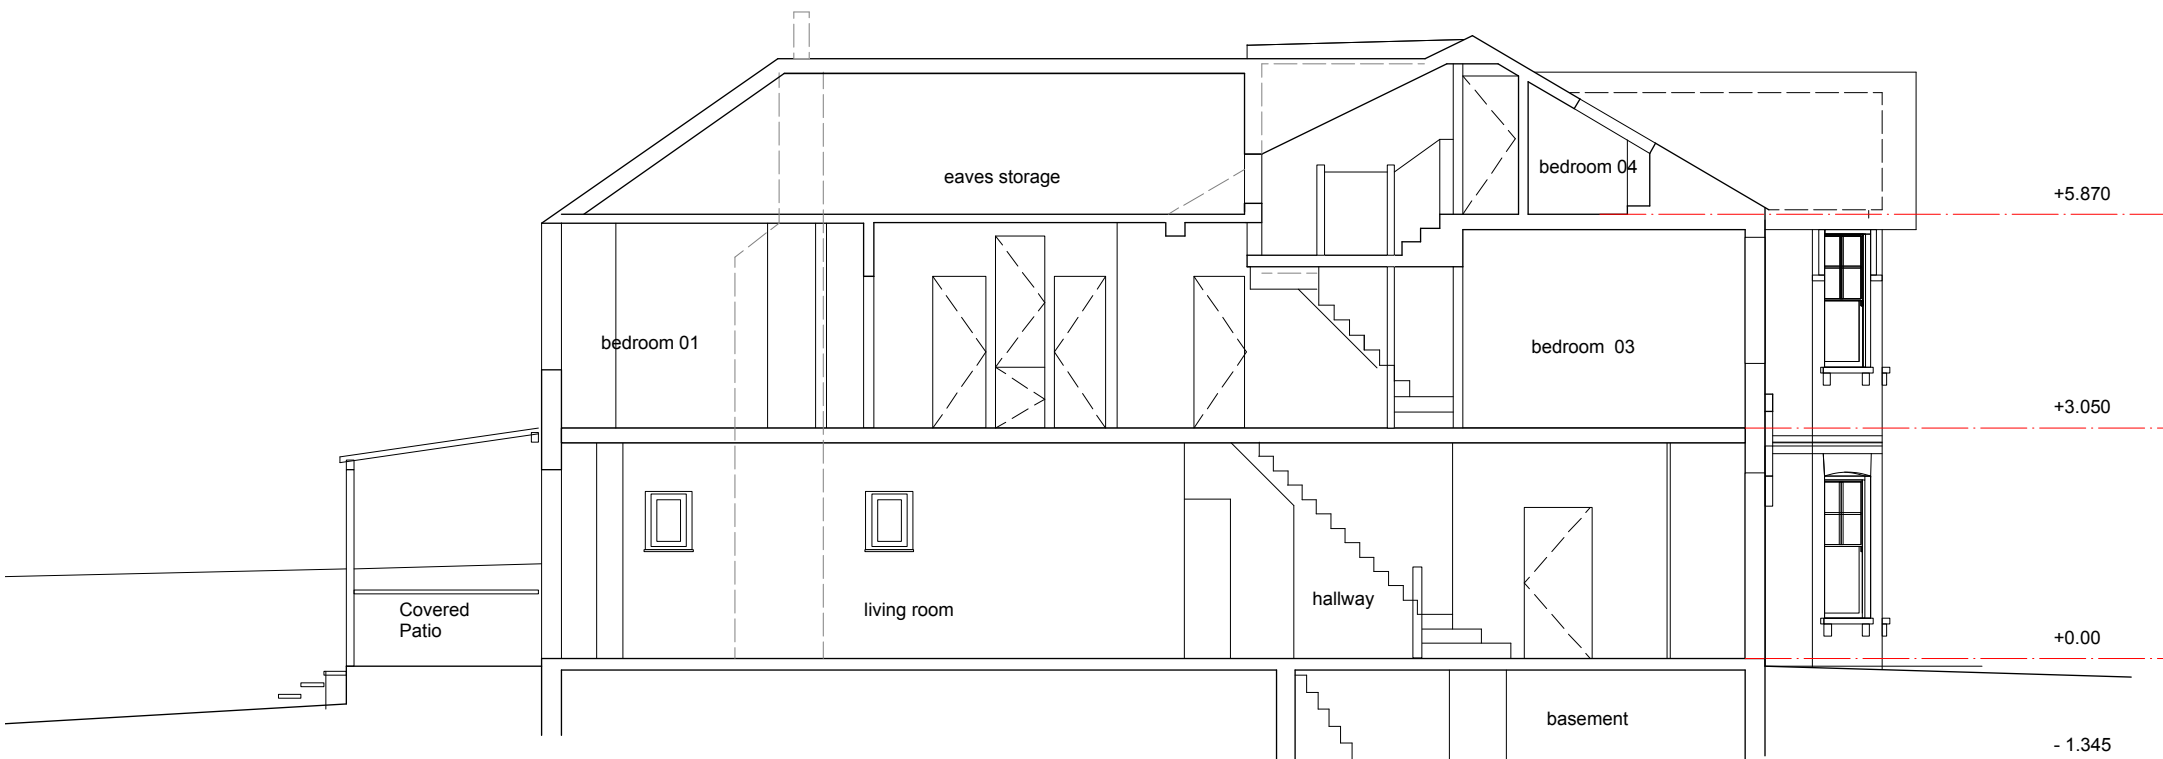

This drawing has been created for planning application purpose only. Do not measure of this drawing.

paterprojects  paterprojects@me.com

This drawing is copyright of **paterprojects**. Do not scale from this drawing - Refer to figured dimensions only. Notify **paterprojects** of any discrepancies or site variations immediately.

0 1m 2m 3m

Client: Dermot Gilroy & Leila Achouri

Project: 11 The Avenue N10

2004-1- 3 - 020

Drawing Title:
Section as Existing

Scale: 1:100

@ A4

Date: February 2021

P4




This drawing has been created for planning application purpose only. Do not measure of this drawing.

paterprojects  paterprojects@me.com

This drawing is copyright of **paterprojects**.
Do not scale from this drawing - Refer to figured dimensions only.
Notify **paterprojects** of any discrepancies or site variations immediately.

0 1m 2m 3m

 

Client: Dermot Gilroy & Leila Achouri

Project: 11 The Avenue N10

2004-1- 3 - 030

Drawing Title:
Elevations as Existing


Scale: 1:100

@ A4

Date: February 2021


P4

Section ref dwg 2004-3-120

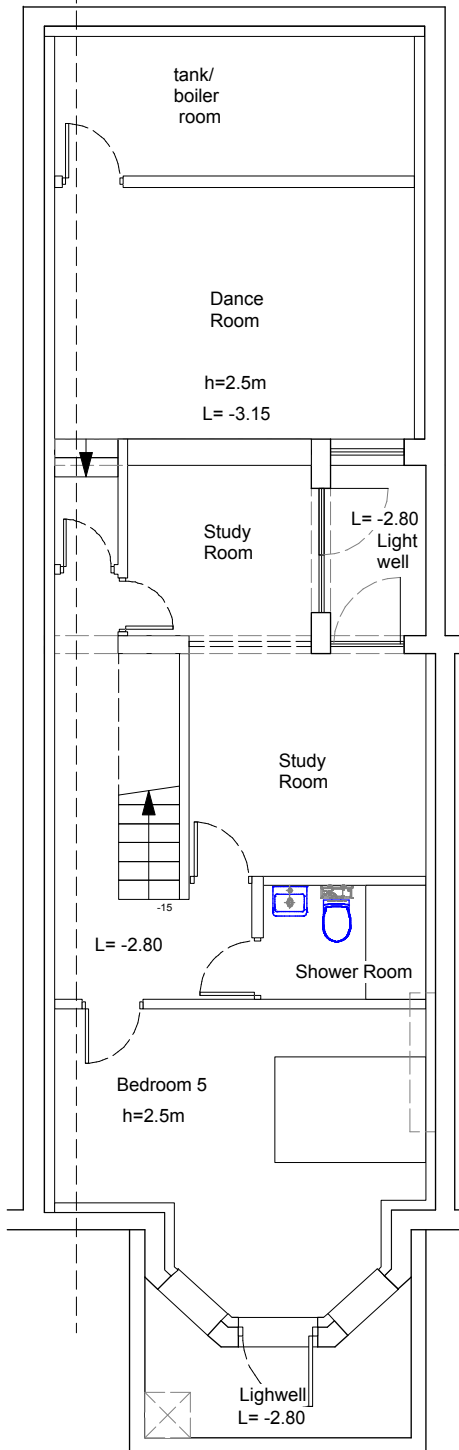

basement plan
Created floor area : 52.0 m2

Section ref
2004-3-120

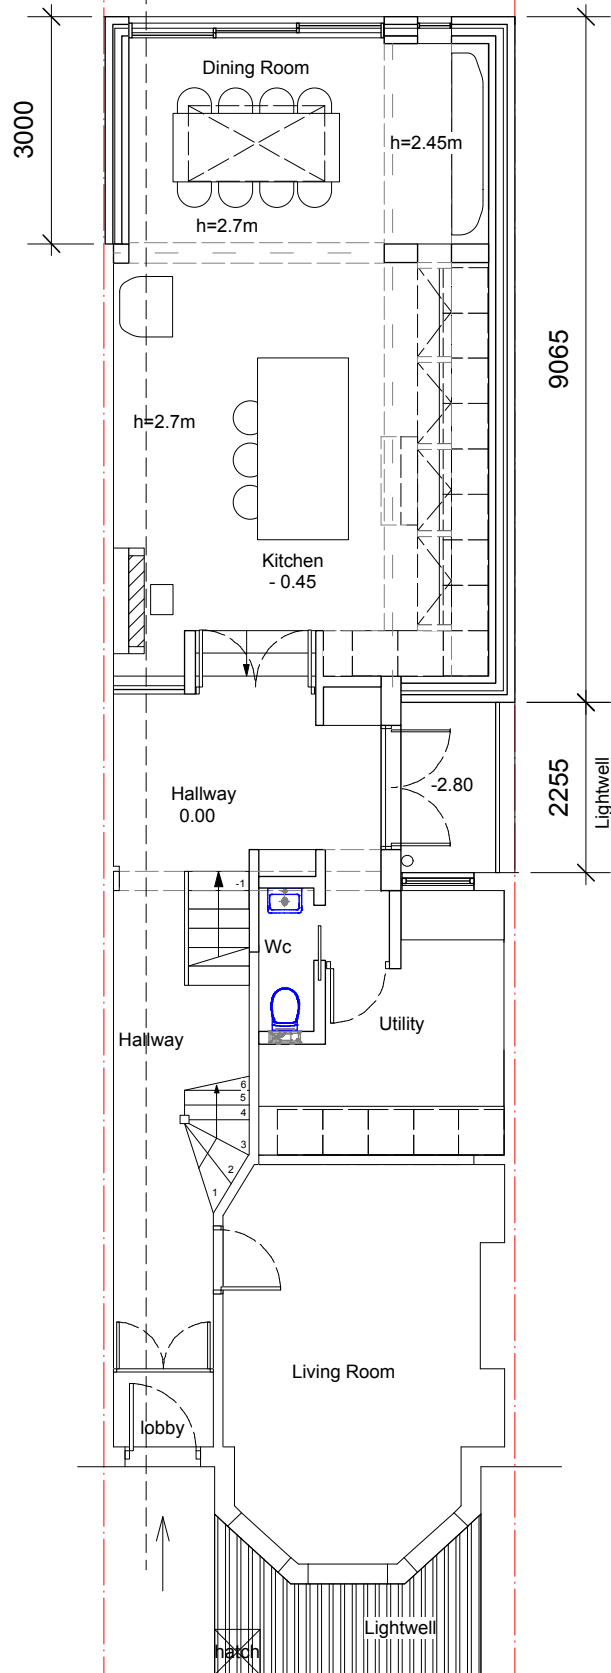


ground floor plan
Created floor area : 19.5 m2

This drawing has been created for planning application purpose only. Do not measure of this drawing.

paterprojects  paterprojects@me.com

This drawing is copyright of **paterprojects**. Do not scale from this drawing - Refer to figured dimensions only. Notify **paterprojects** of any discrepancies or site variations immediately.

0 1m 2m 3m

 

Client: Dermot Gilroy & Leila Achouri

Project: 11 The Avenue N10

2004-1- 3 - 100

Drawing Title:
Ground Floor as Proposed


Scale: 1:100

@ A4

Date: March 23

P6

- NOTES:**
- MA, RETAIN COPYRIGHT OF DESIGN, SCHEME & OWNERSHIP OF DRAWINGS.
 - MA, WILL NOT BE RESPONSIBLE FOR THE CONTRACT OR CONSTRUCTION AFTER HAVING OBTAINED PLANNING OR BUILDING REGULATION APPROVALS AND THAT THERE CAN BE NO GUARANTEE THAT PLANNING OR BUILDING REGULATION WILL BE OBTAINED. DRAWING SHOULD BE READ IN CONJUNCTION WITH STRUCTURAL ENGINEERING DRAWINGS.
 - ANY OMISSION TO BE REPORTED TO AND CLARIFIED WITH CLIENT PRIOR TO COMMENCEMENT.
 - VERIFY DIMENSIONS, LEVELS AND EXISTING STRUCTURE, ETC ON SITE PRIOR TO COMMENCEMENT.
 - ALL WORKS TO COMPLY WITH CURRENT REGULATIONS, BRITISH STANDARDS ETC.
 - PLEASE NOTE THAT BEFORE BUILDING WORKS COMMENCES IT IS THE RESPONSIBILITY OF THE BUILDER OR OWNER TO SERVE PARTY WALL NOTICES TO ALL NEIGHBORS.
 - INITIAL DRAWINGS SUBMITTED TO BUILDING CONTROL ARE SUBJECT TO ADDITIONAL INFORMATION REQUIRED BY BUILDING CONTROL, N/HBC, WHICH COULD HAVE SIGNIFICANT COST/ OR ADDITIONAL WORKS TO BE DONE ON SITE.
 - ALL WORKS COMMENCED ON SITE PRIOR TO OBTAINING FULL BUILDING CONTROL APPROVAL WILL BE CARRIED OUT AT YOUR OWN RISK.

 

REV.	DATE	DESCRIPTION
REV-A	04-10-21	General amendments done.

MALIK AWAN
Architectural consultant
Designer + Planner
259 Ivyhouse Road Dagenham
Essex RM9 5RT
malikawan71@hotmail.com
Tele: 078 611 06 355


client
Mr. DERMOT GILROY
11 THE AVENUE
LONDON N10 2QE

title
EXISTING AND PROPOSED
FLOOR PLANS


job
LOFT CONVERSION

scale	drawn
1:100 @ A3	M.A.
drawing number	date
OA/DG21/2-7	March 23


- Issued for
- Client Approval
 - Planning Application Approval
 - Building Regulation Approval
 - Construction
 - Thames water

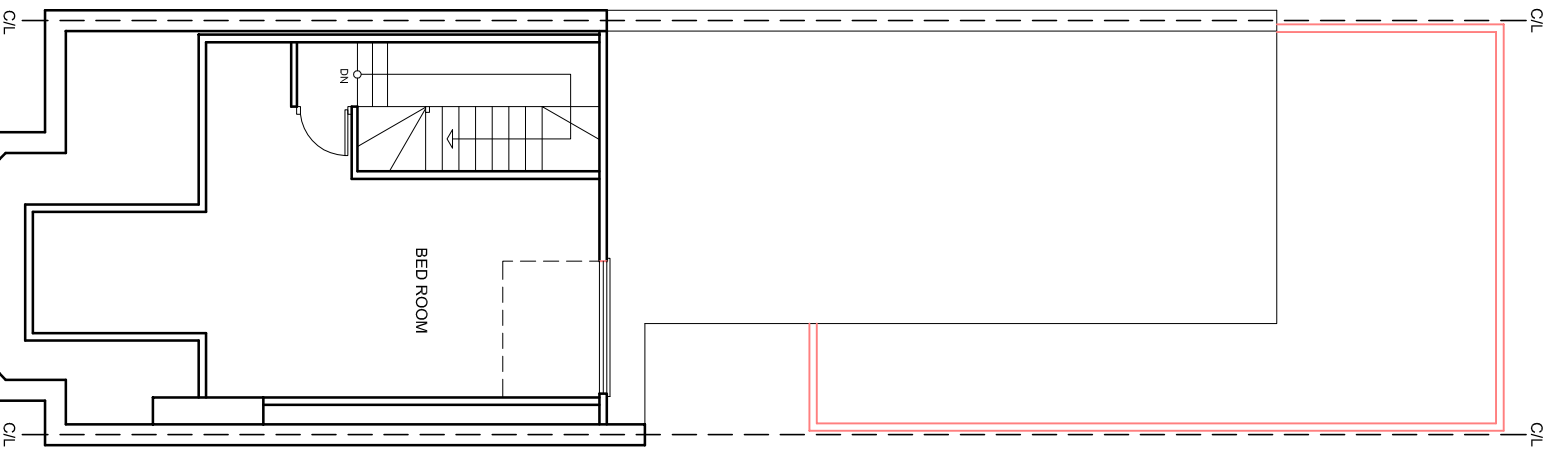


EXISTING LOFT FLOOR PLAN

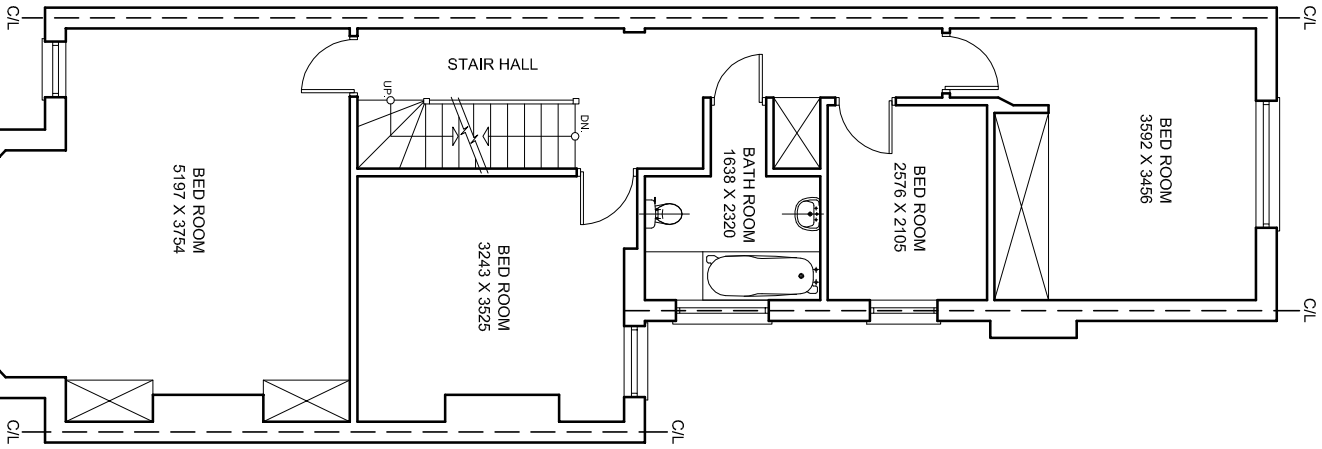

EXISTING FIRST FLOOR PLAN

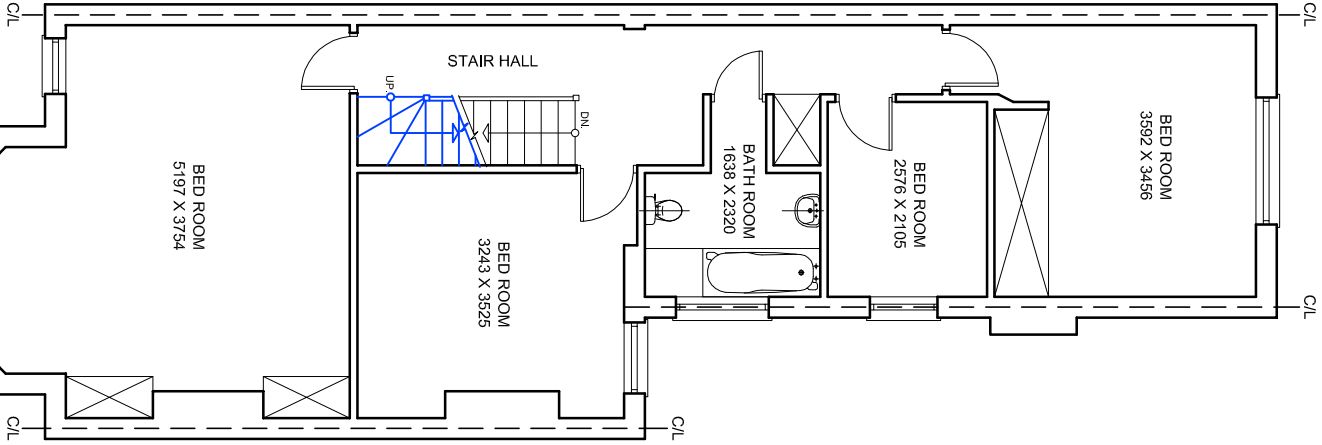

PROPOSED FIRST FLOOR PLAN

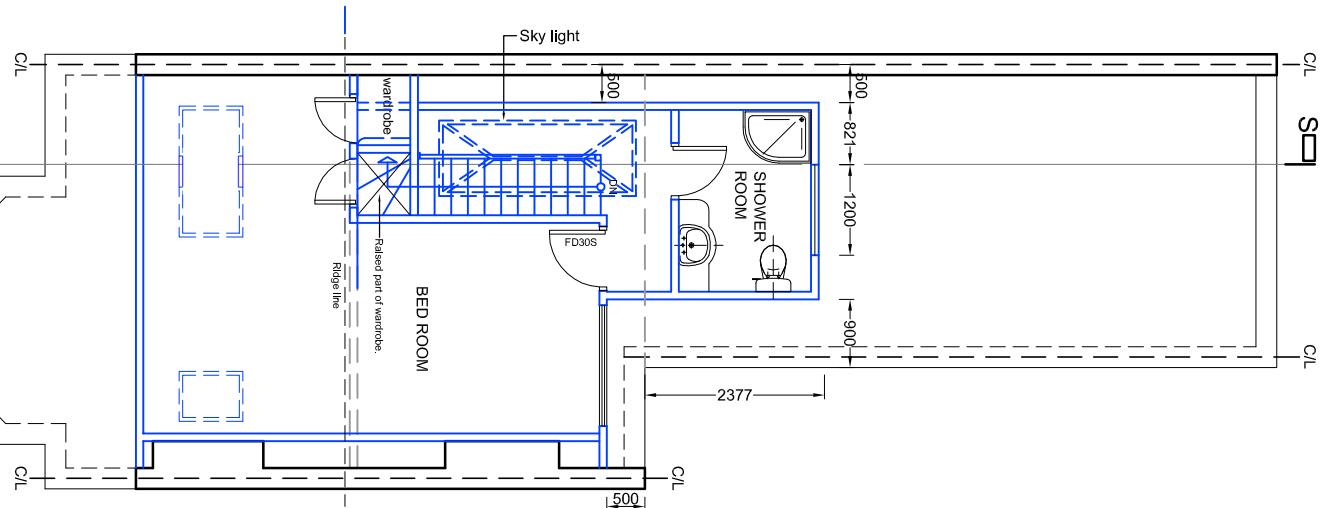

PROPOSED LOFT FLOOR PLAN




0 1m 2m 3m

This drawing has been created for planning application purpose only. Do not measure of this drawing.

paterprojects  paterprojects@me.com

This drawing is copyright of **paterprojects**.
Do not scale from this drawing - Refer to figured dimensions only.
Notify **paterprojects** of any discrepancies or site variations immediately.

Client: Dermot Gilroy & Leila Achouri		
Project: 11 The Avenue N10		
2004-1- 3 - 130		
Drawing Title: Front Elevation Proposed		
Scale:	1:100	@ A4
Date:	March 23	P6

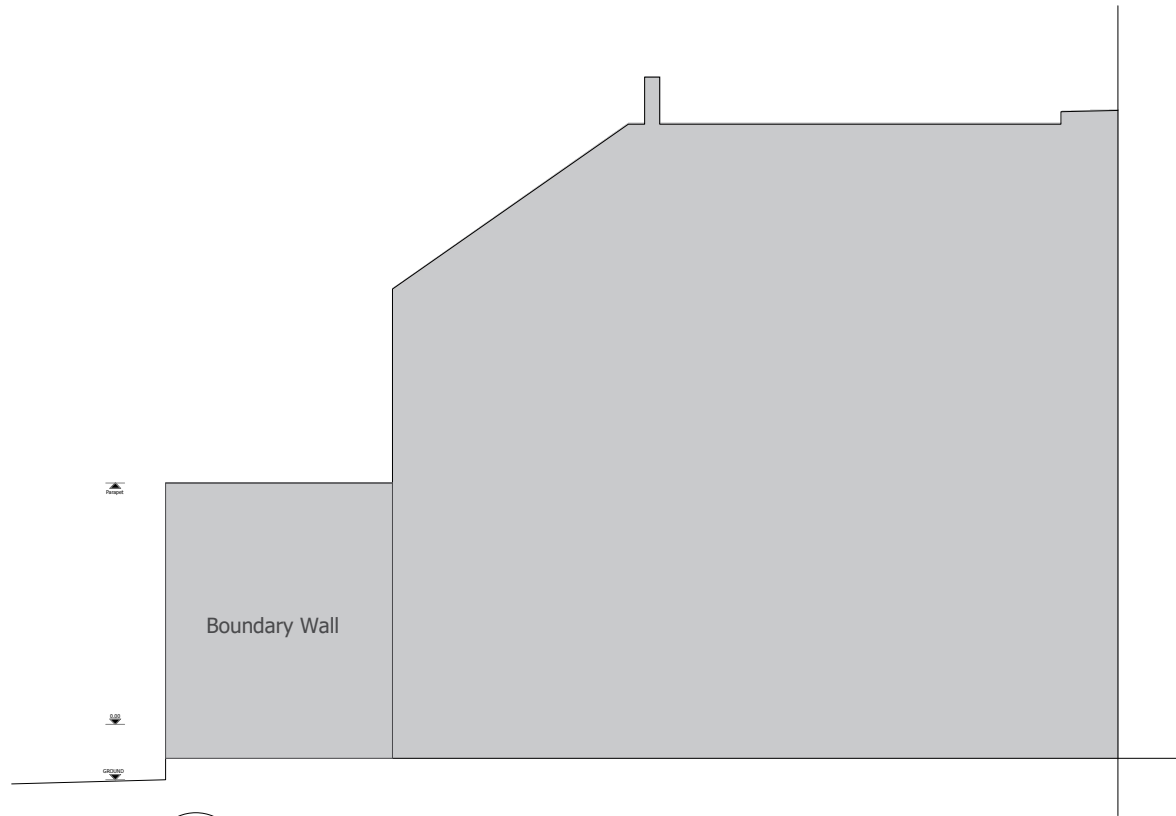


01 Side Elevation
Scale 1:100



02 Rear Elevation
Scale 1:100



03 Side Elevation
Scale 1:100

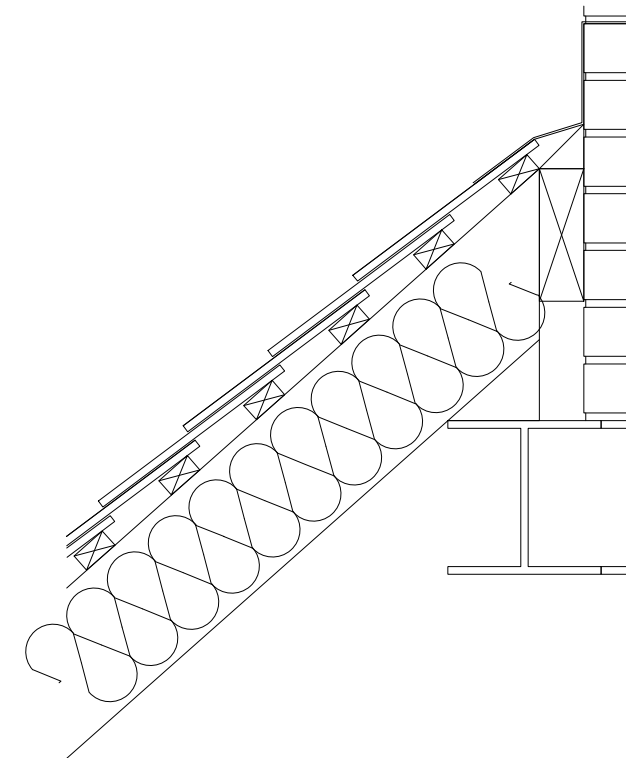

04 Pitched Roof Abutement
Scale 1:10

SCALE 1:100
SCALE 1:1



These plans have been drawn for the purpose of planning permission and lawful consents.

All drawings to be signed off by building control before the commencement of any works.

Any measurements required for construction must not be scaled from this drawing but taken on site.

All structural elements to be signed off by structural engineer and agreed with Building Control prior to the commencement of works.

pb arc

Status	PLANNING	
Project	11 The Avenue, N10 2QE	
Drawing	Rear and side elevations Proposed	
Job Number	Drawing Number	Drawing Revision
A19-010	PRE002	B
Date	Scale @ A3	Drawn
March 23	1:100	-