



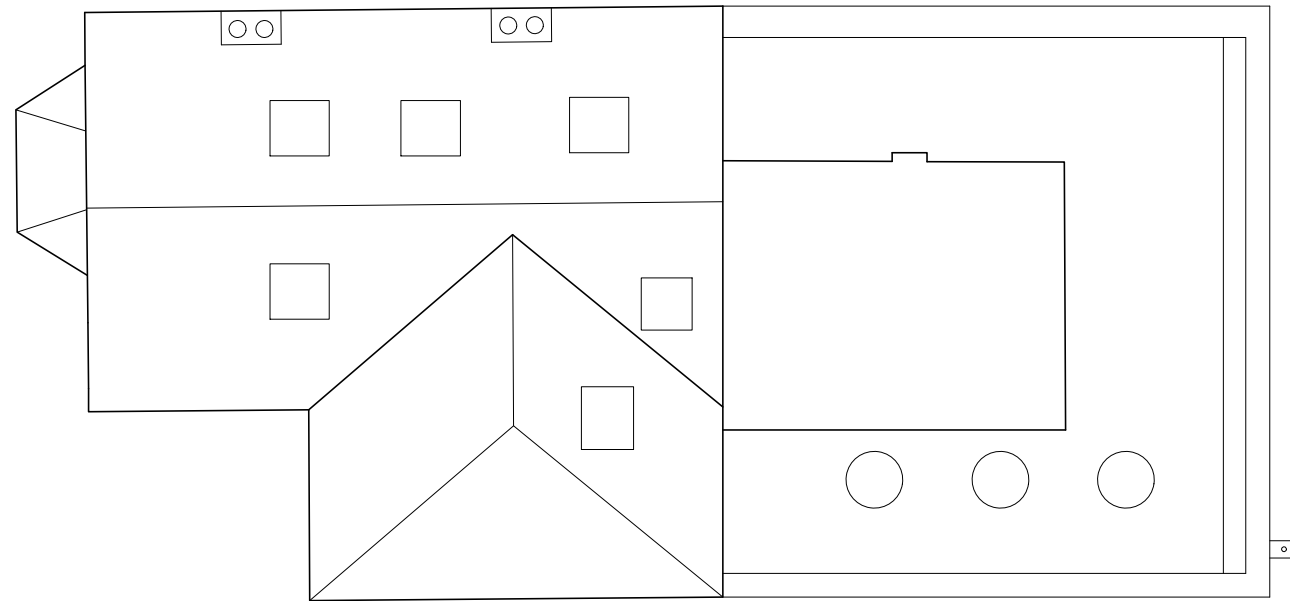

PROPOSED ROOF PLAN

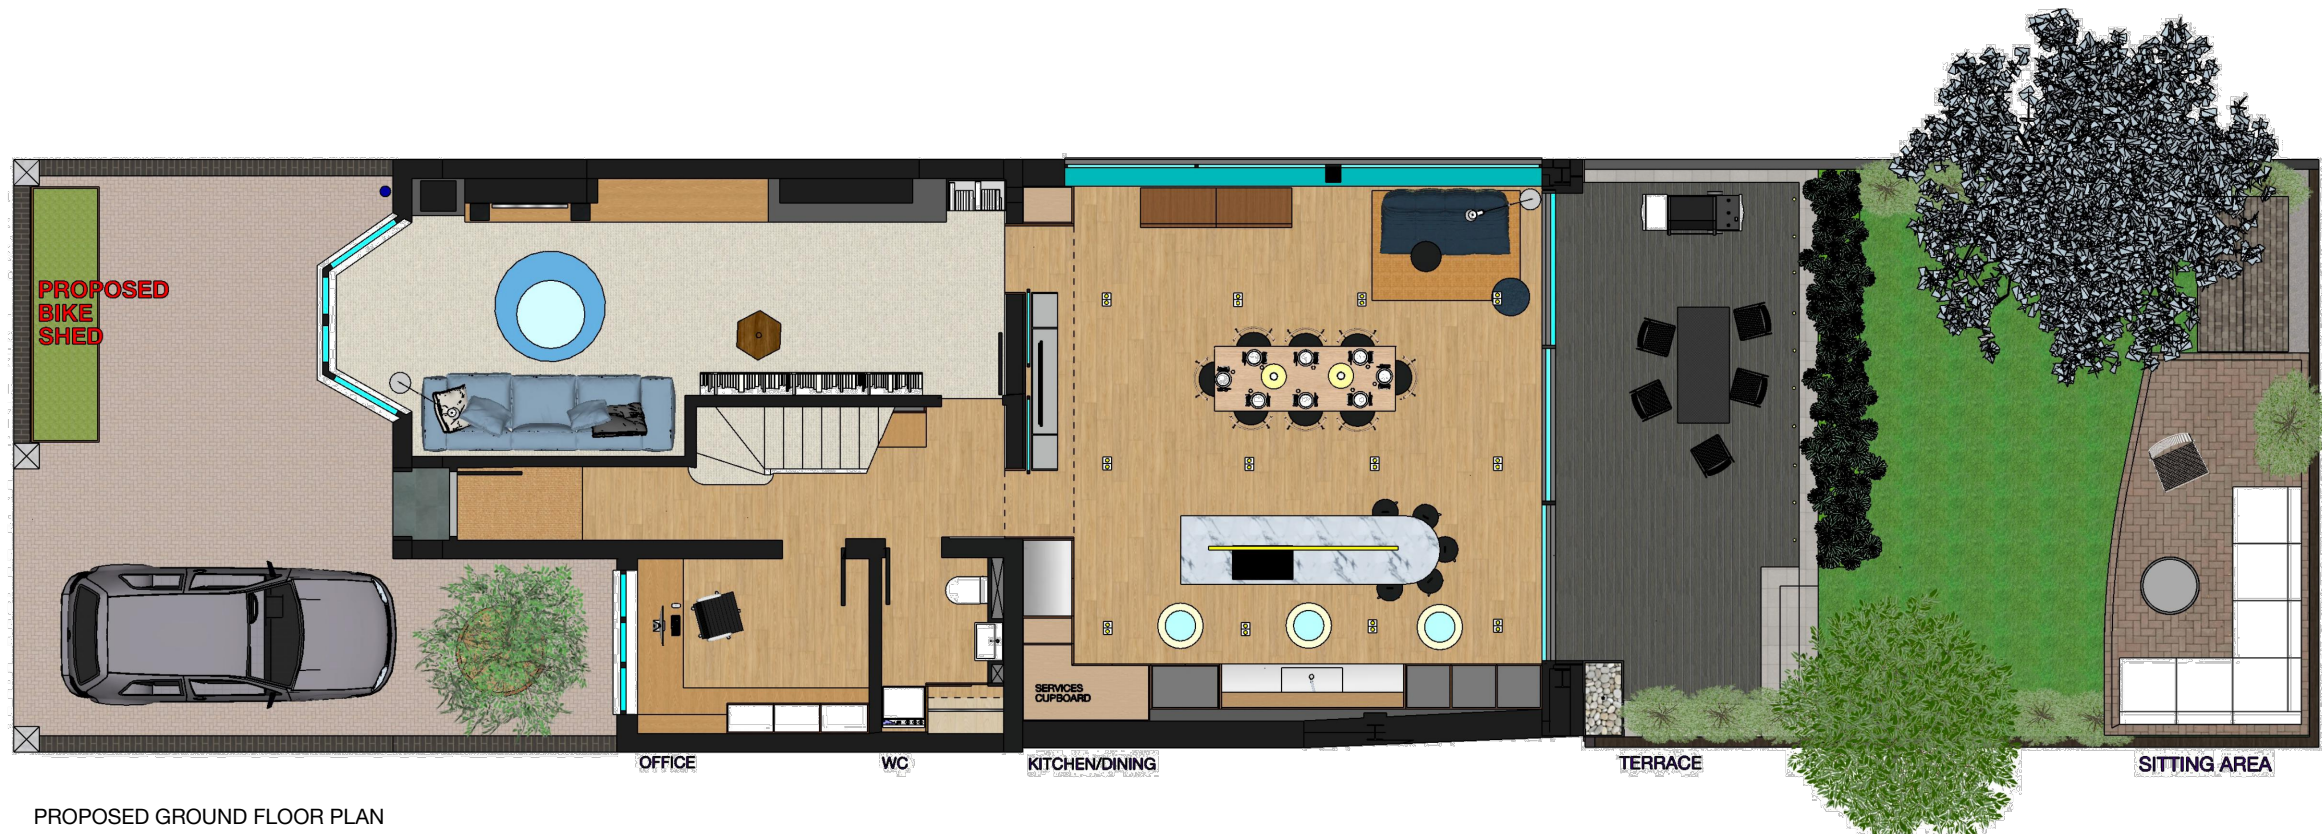

PROPOSED GROUND FLOOR PLAN

contact John Adden john adden design 930/2 baltimore wharf, london, e14 9eq t: 07985 581605 e: jgadden@me.com	drawing scale @ A3 1:100	north point 	key  EXISTING STRUCTURE  PROPOSED BIKE SHED	project 67 GROSVENOR ROAD, LONDON, N10 2DU REMODELLING & EXTENSION	drawing title PROPOSED GROUND FLOOR & ROOF PLANS		
	scale 	drawing no. GR20a			revision	date 13.03.23	