





PROPOSED SOUTH ELEVATION

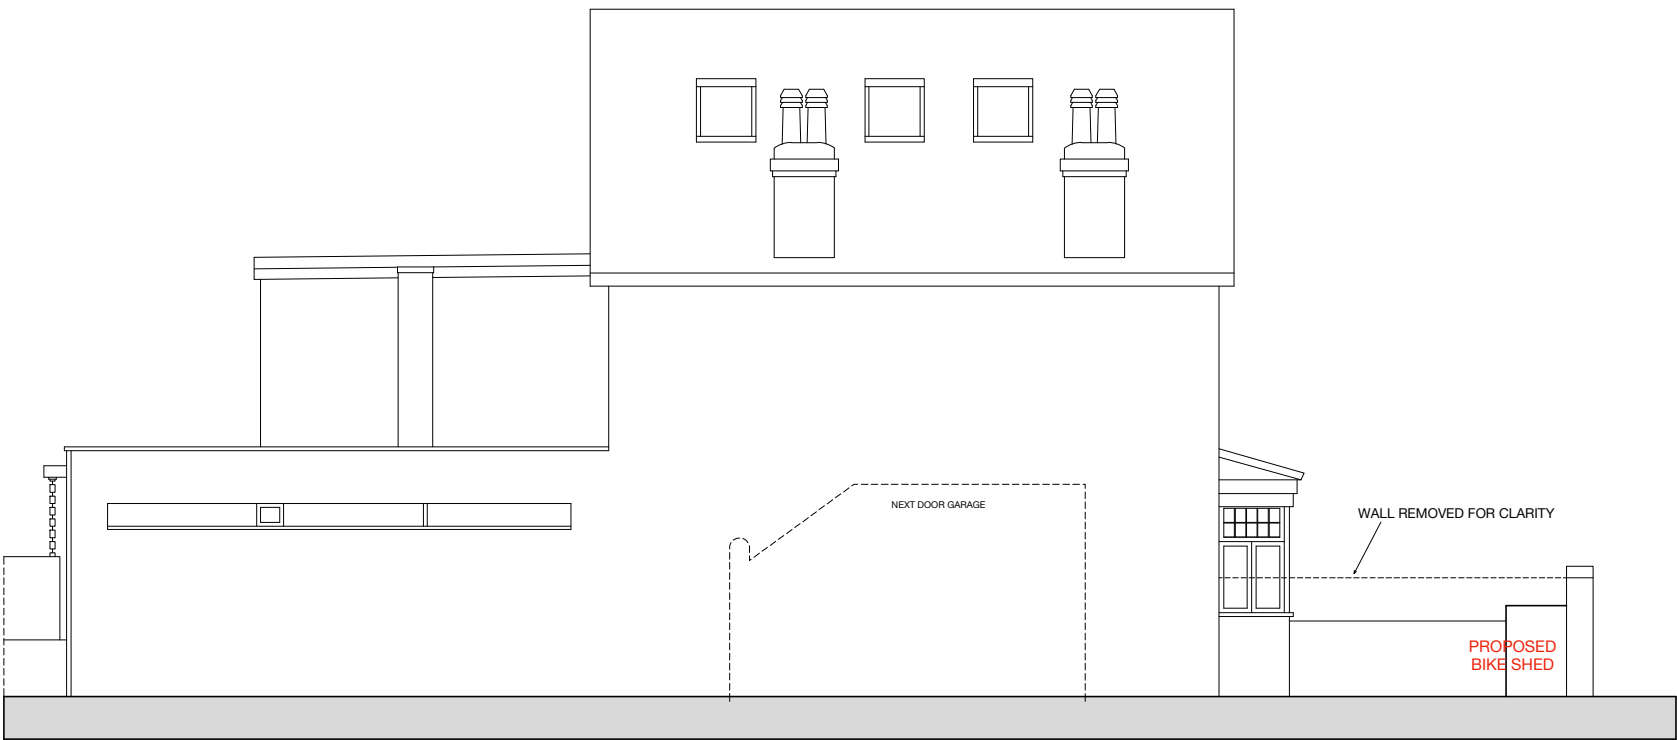

PROPOSED EAST ELEVATION



PROPOSED NORTH ELEVATION

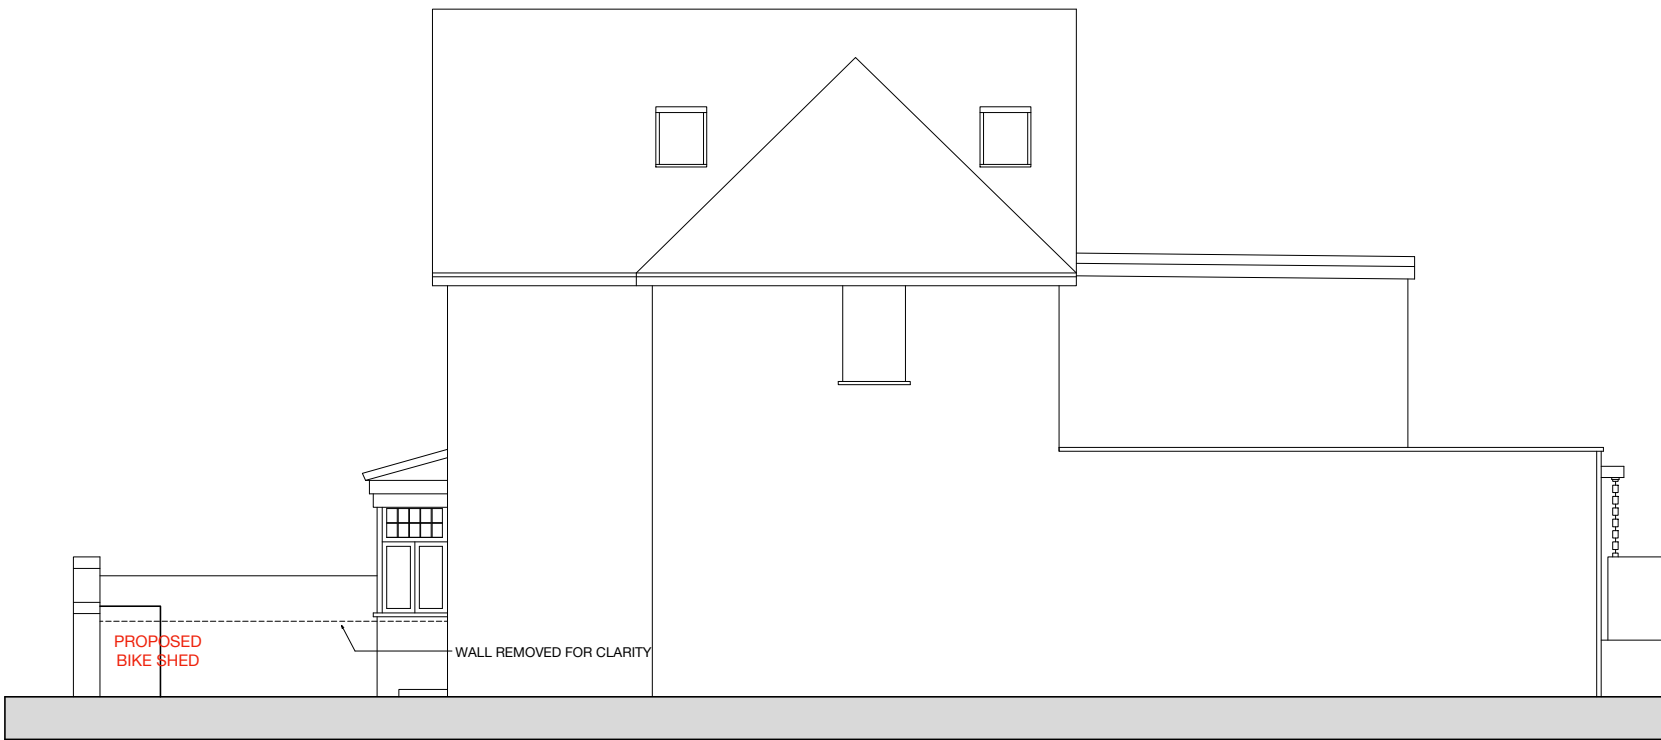

PROPOSED WEST ELEVATION

|   |   |                                                   |   |   |                                                                   |
|---|---|---------------------------------------------------|---|---|-------------------------------------------------------------------|
| <div>contact</div> <div>John Adden</div> <div>john adden design</div> <div>930/2 baltimore wharf, london, e14 9eq</div> <div>t: 07985 581605</div> <div>e: jgadden@me.com</div> | <div><div>drawing scale @ A3</div><div>1:100</div></div>                                                                    | <div>north point</div>                            | <div>key</div> <div><div><div></div>EXISTING STRUCTURE</div><div><div></div>PROPOSED BIKE SHED</div></div> | <div>project</div> <div>67 GROSVENOR ROAD, LONDON, N10 2DU</div> <div>REMODELLING &amp; EXTENSION</div> | <div><div>drawing title</div><div>PROPOSED ELEVATIONS</div></div> |
|   | <div><div>scale</div><div><div>0</div><div>1</div><div>2</div><div>3</div><div>4</div><div>5</div><div>6m</div></div></div> | <div><div>drawing no.</div><div>GR21a</div></div> |   |   | <div><div>revision</div></div>                                    |