



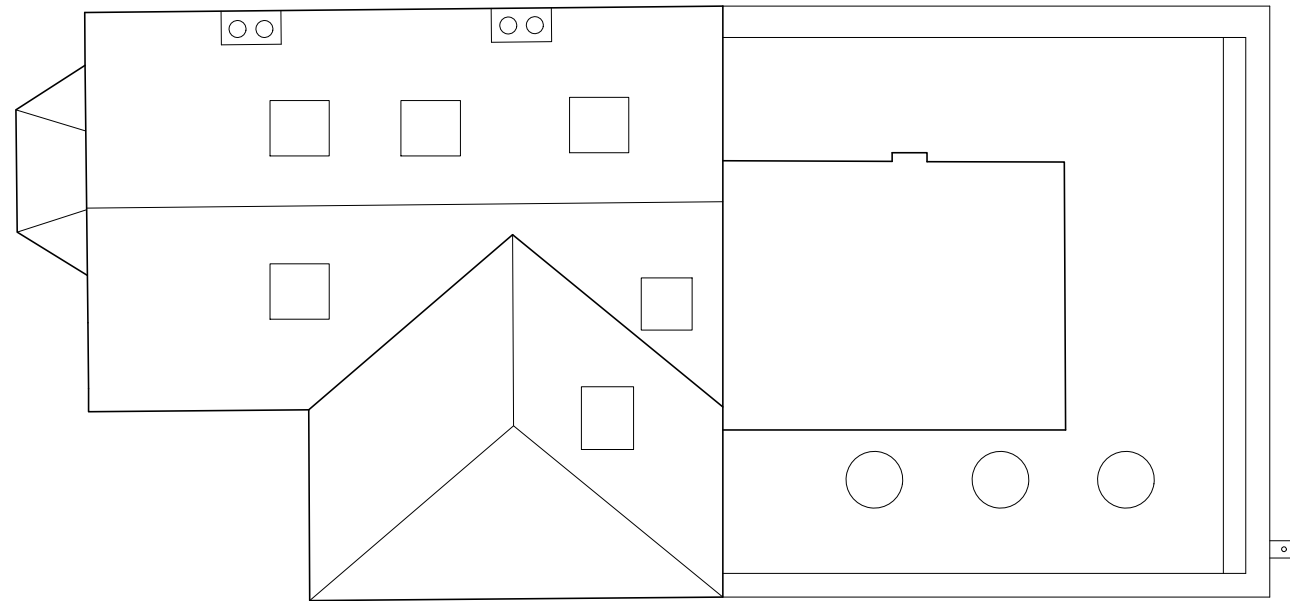

EXISTING ROOF PLAN

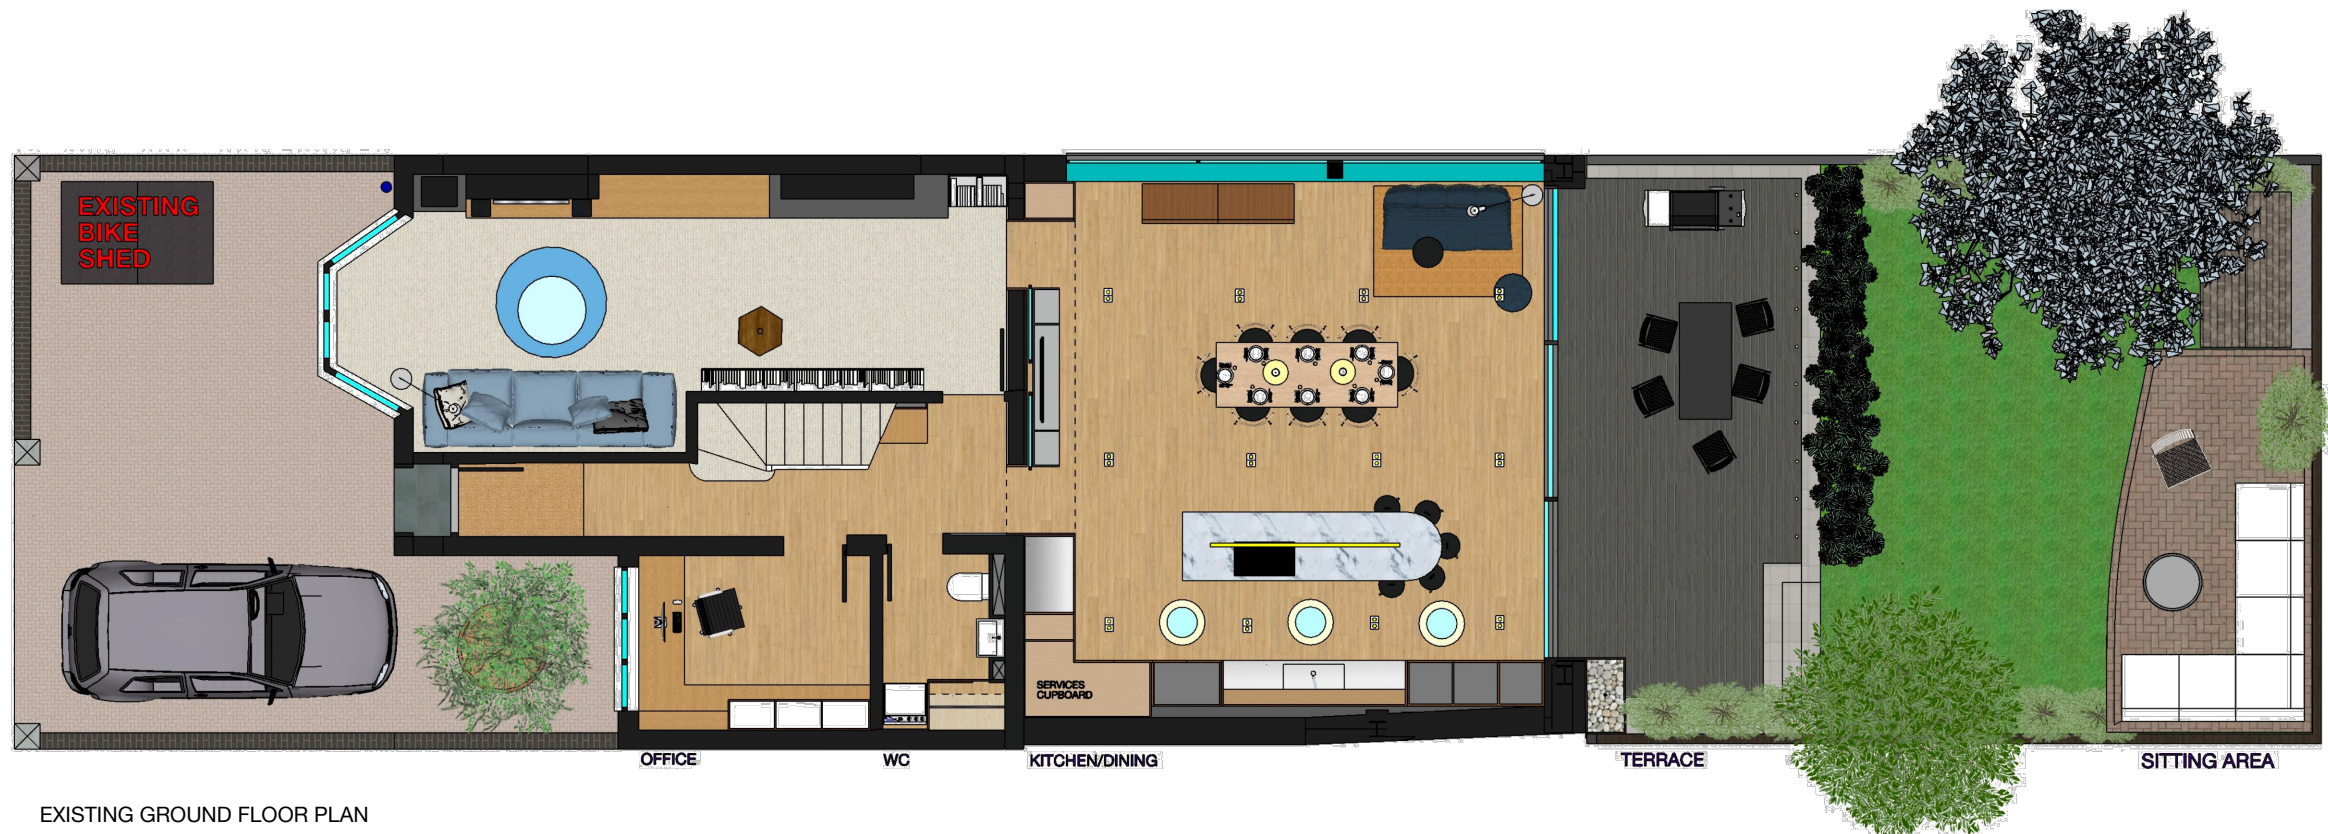

EXISTING GROUND FLOOR PLAN

contact John Adden john adden design 930/2 baltimore wharf, london, e14 9eq t: 07985 581605 e: jgadden@me.com	drawing scale @ A3 1:100 north point  scale 	key  EXISTING STRUCTURE  EXISTING BIKE SHED	project 67 GROSVENOR ROAD, LONDON, N10 2DU REMODELLING & EXTENSION	drawing title EXISTING GROUND FLOOR & ROOF PLANS drawing no. GR10a revision date 13.03.23
---	---	--	--	---