

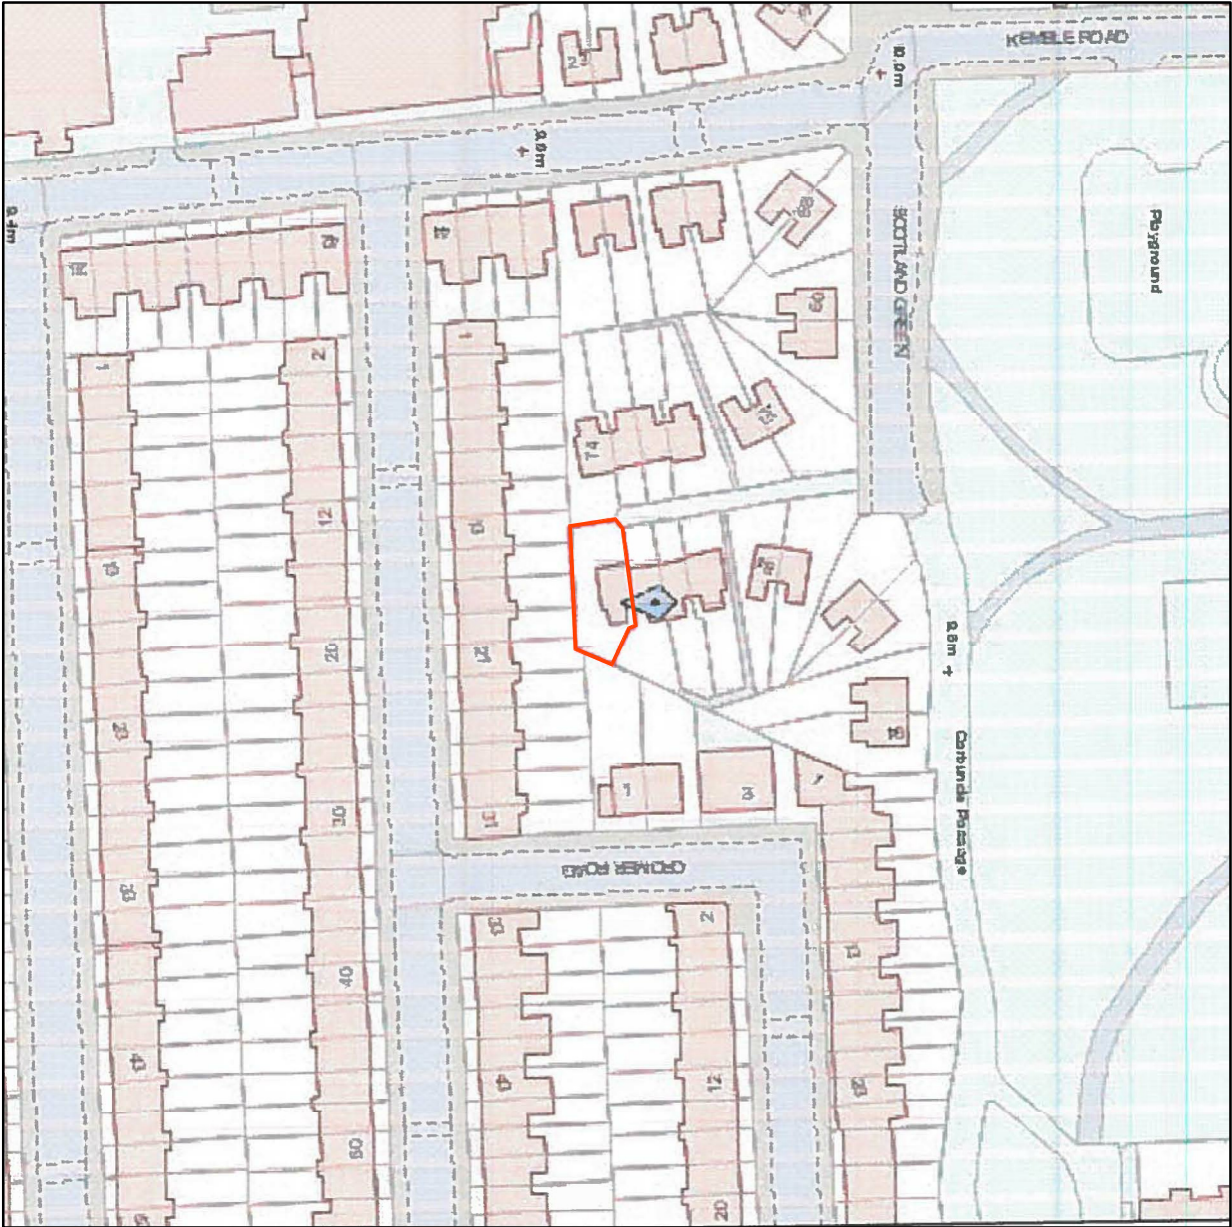


 

Site Plan

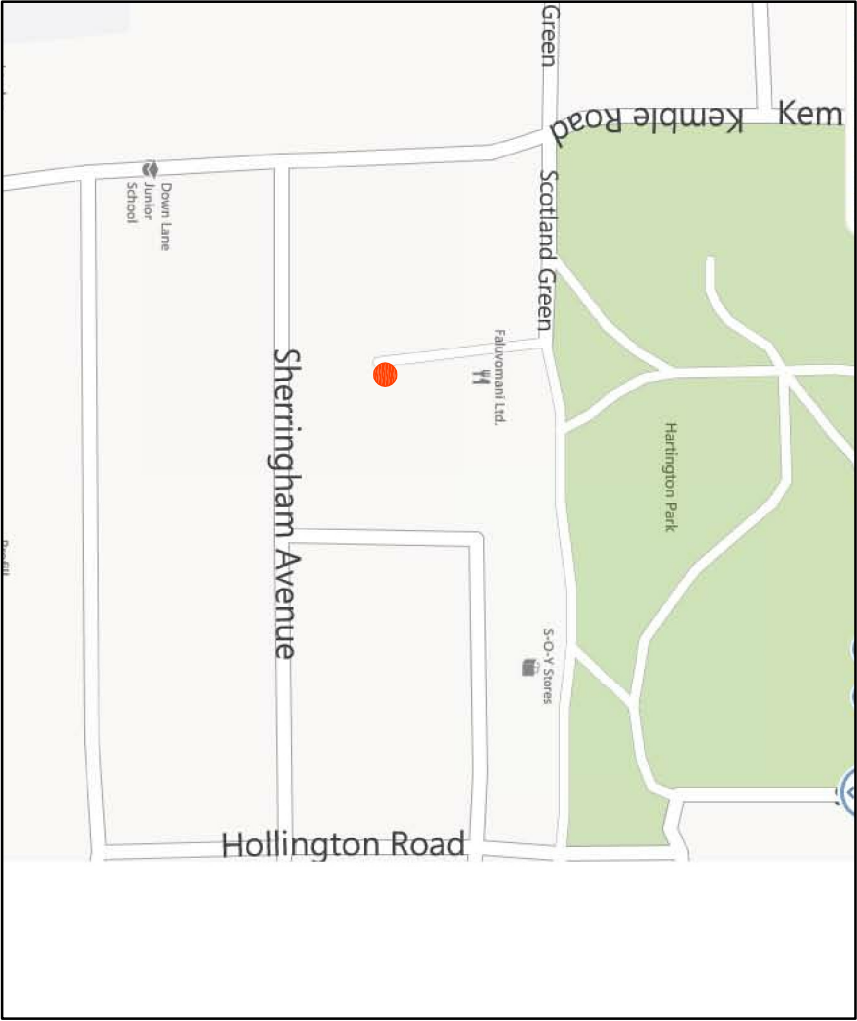

Map

Notes

All dimensions to be checked by the Contractor before construction proceeds.
This drawing is the copyright of IntelliArch Limited and shall not be anyway used or reproduced without their prior written consent.

rev.	date	own.
------	------	------

IntelliArch Ltd



Intelligent Architecture and Surveying
30 Pembroke Avenue, Enfield EN1 4HB
T: 0208 443582 M: 07956 296 076 E: murat@i-arch.co.uk
W: www.i-arch.co.uk

project
76 Scotland Green
London N17 9TU

title
Site Plan

scale 1:500 @ A3	dwn MA
date January 2014	chk

drg no. 1078-00	rev
--------------------	-----

PLANNING