




Scale: 1:100

Notes


All dimensions to be checked by the Contractor before construction proceeds.

This drawing is the copyright of IntelliArch Limited and shall not be anyway used or reproduced without their prior written consent.


rev.		date.	dwn.
------	--	-------	------

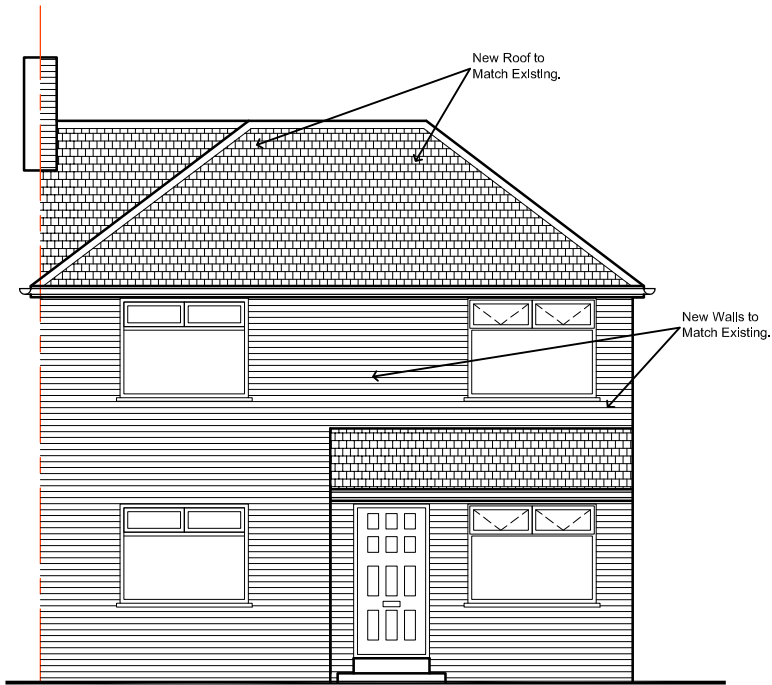

Front Elevation

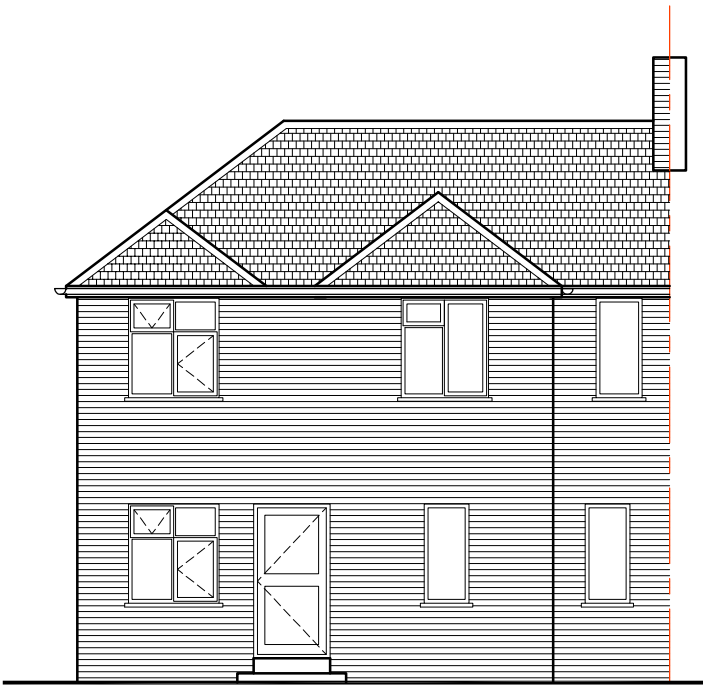

Rear Elevation

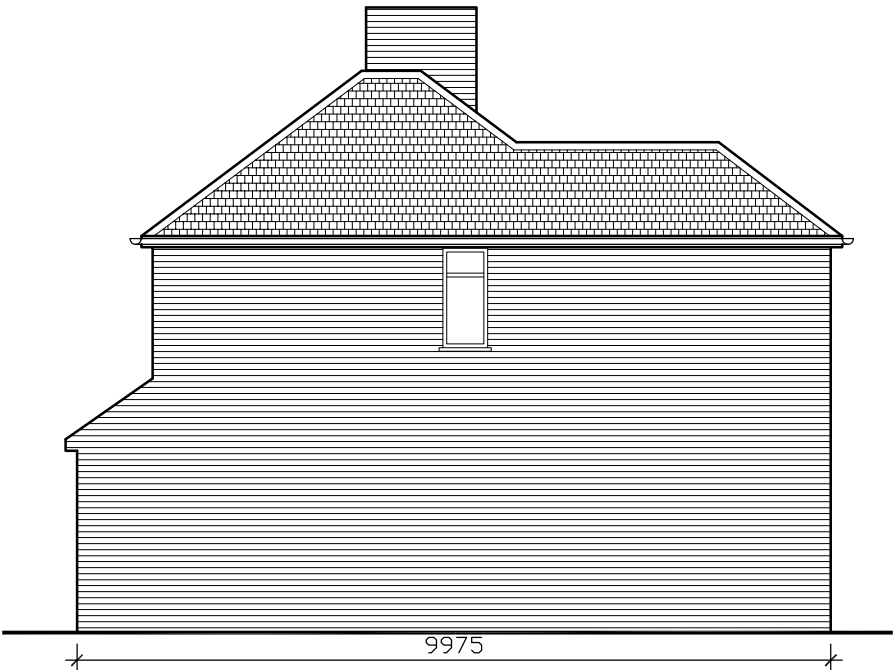

Side Elevation

PLANNING

IntelliArch Ltd



Intelligent Architecture and Surveying
30 Pembroke Avenue, Enfield EN1 4HB
T: 0208 4435882 M: 07956 296 076 E: murat@i-arch.co.uk
W: www.i-arch.co.uk

project
76 Scotland Green
London N17 9TU

title
Proposed Elevations

scale 1:100 @ A3	dwn MA
date January 2014	chk

drg no. 1078-40	rev A
--------------------	----------