


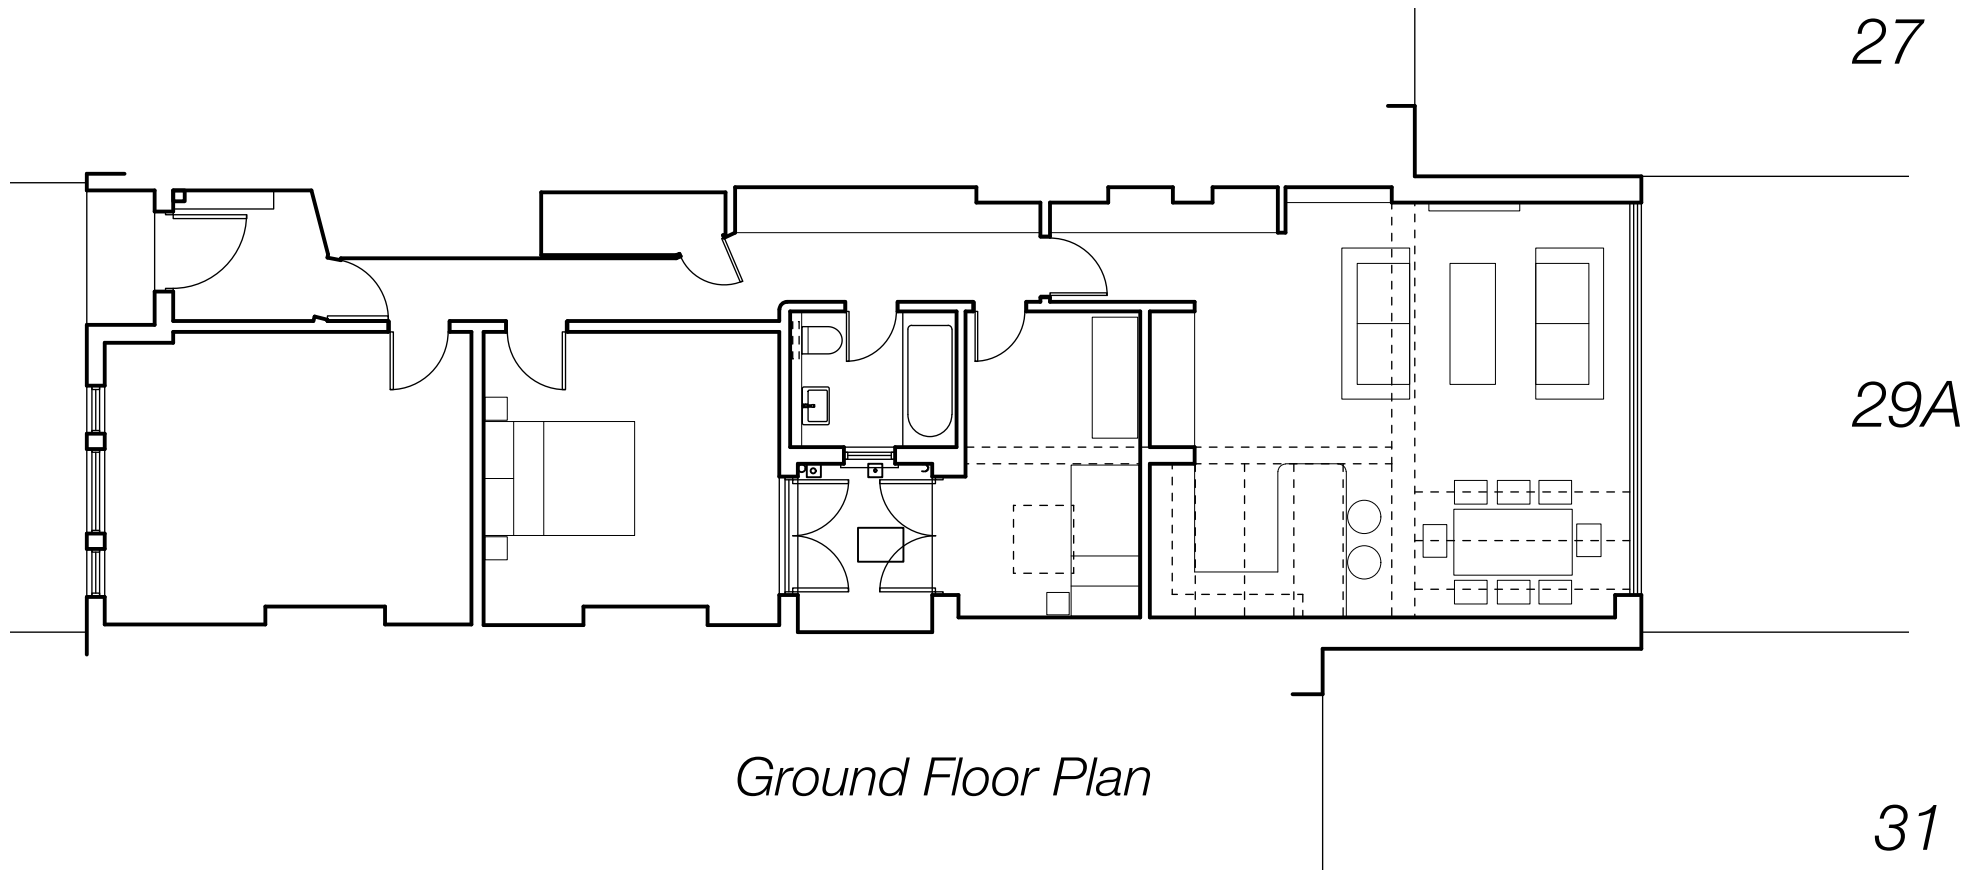


 

Ground Floor Plan

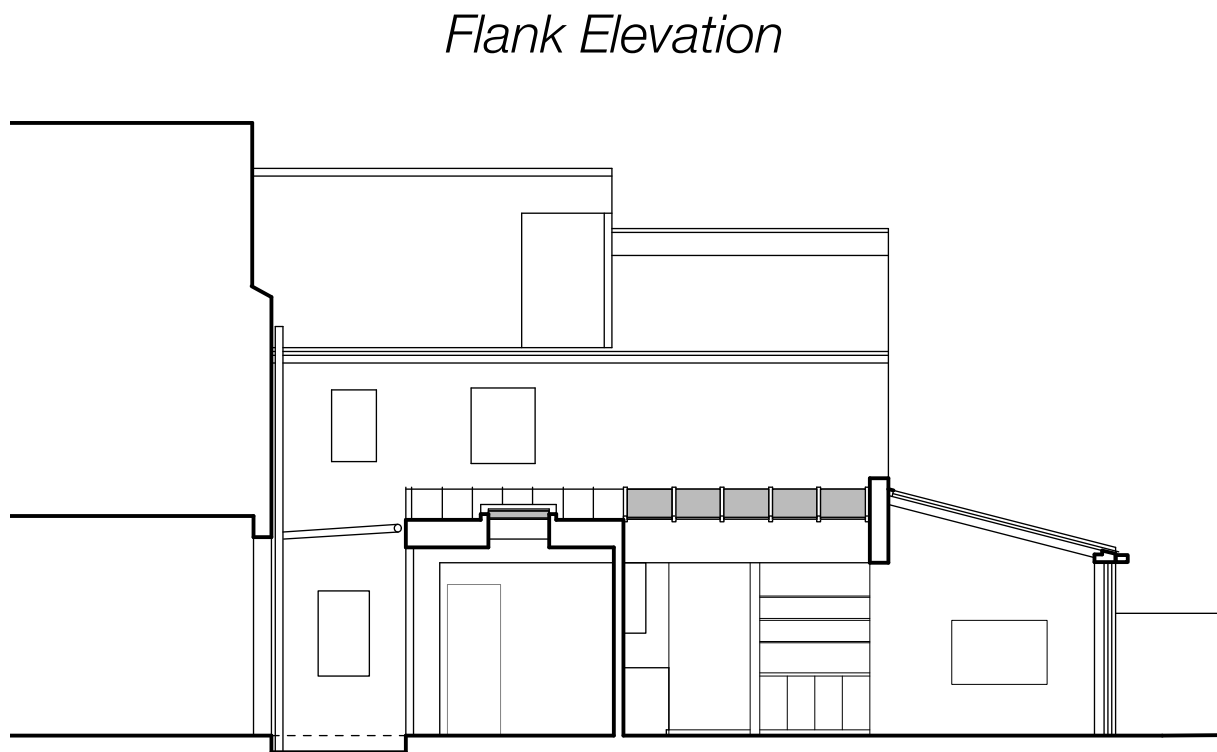

Flank Elevation

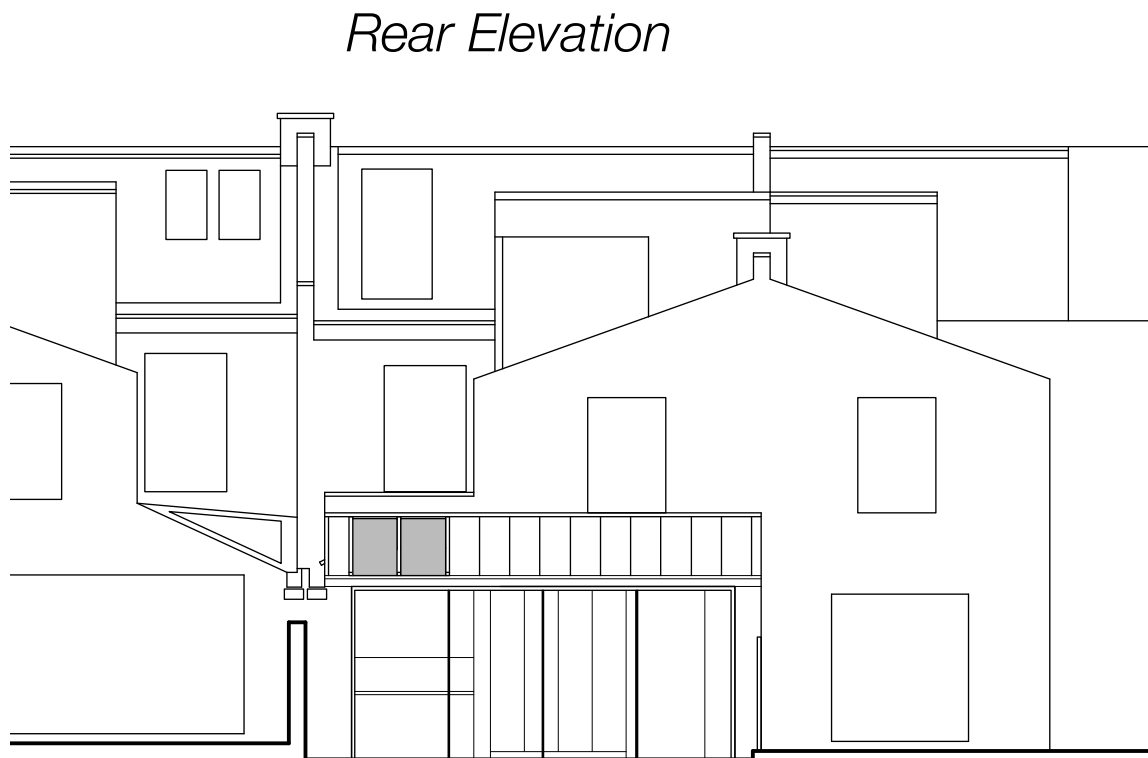

Rear Elevation

31

29A

27

GENERAL NOTES

1. This drawing is the copyright of Haines Phillips Architects.
2. Do not scale from this drawing. Use figured dimensions only.
3. This drawing must not be used for land transfer purposes, or for construction purposes unless accompanied by an Architect's Instruction.



DRAWING ISSUE STATUS

ISSUE STATUS	COMMENT
P PL	PRELIMINARY PLANNING For comment and review Planning/Listed Building Application
BR T C	BUILDING REGS TENDER CONSTRUCTION Building Regs Application For pricing purposes only For procurement & construction
FC L	FINAL CONSTRUCTION LEGAL Record drawings on completion Conveyancing or other legal purposes

REVISIONS

REV	DATE	NOTES
-----	------	-------

**HAINES
PHILLIPS**
ARCHITECTS

Tankerton Works
12 Argyle Walk
London WC1H 8HA
t 020 7833 9324
f 020 7837 2864
e office@hainesphillips.co.uk

JOB TITLE
29A Barrington Road

DRAWING TITLE
**Plan and Elevations
as Proposed**

DRAWN MiP	DATE Feb.23
JOB NR 4327	SCALE 1:100@A3
DRAWING NO. GA 210	ISSUE REVISION PL